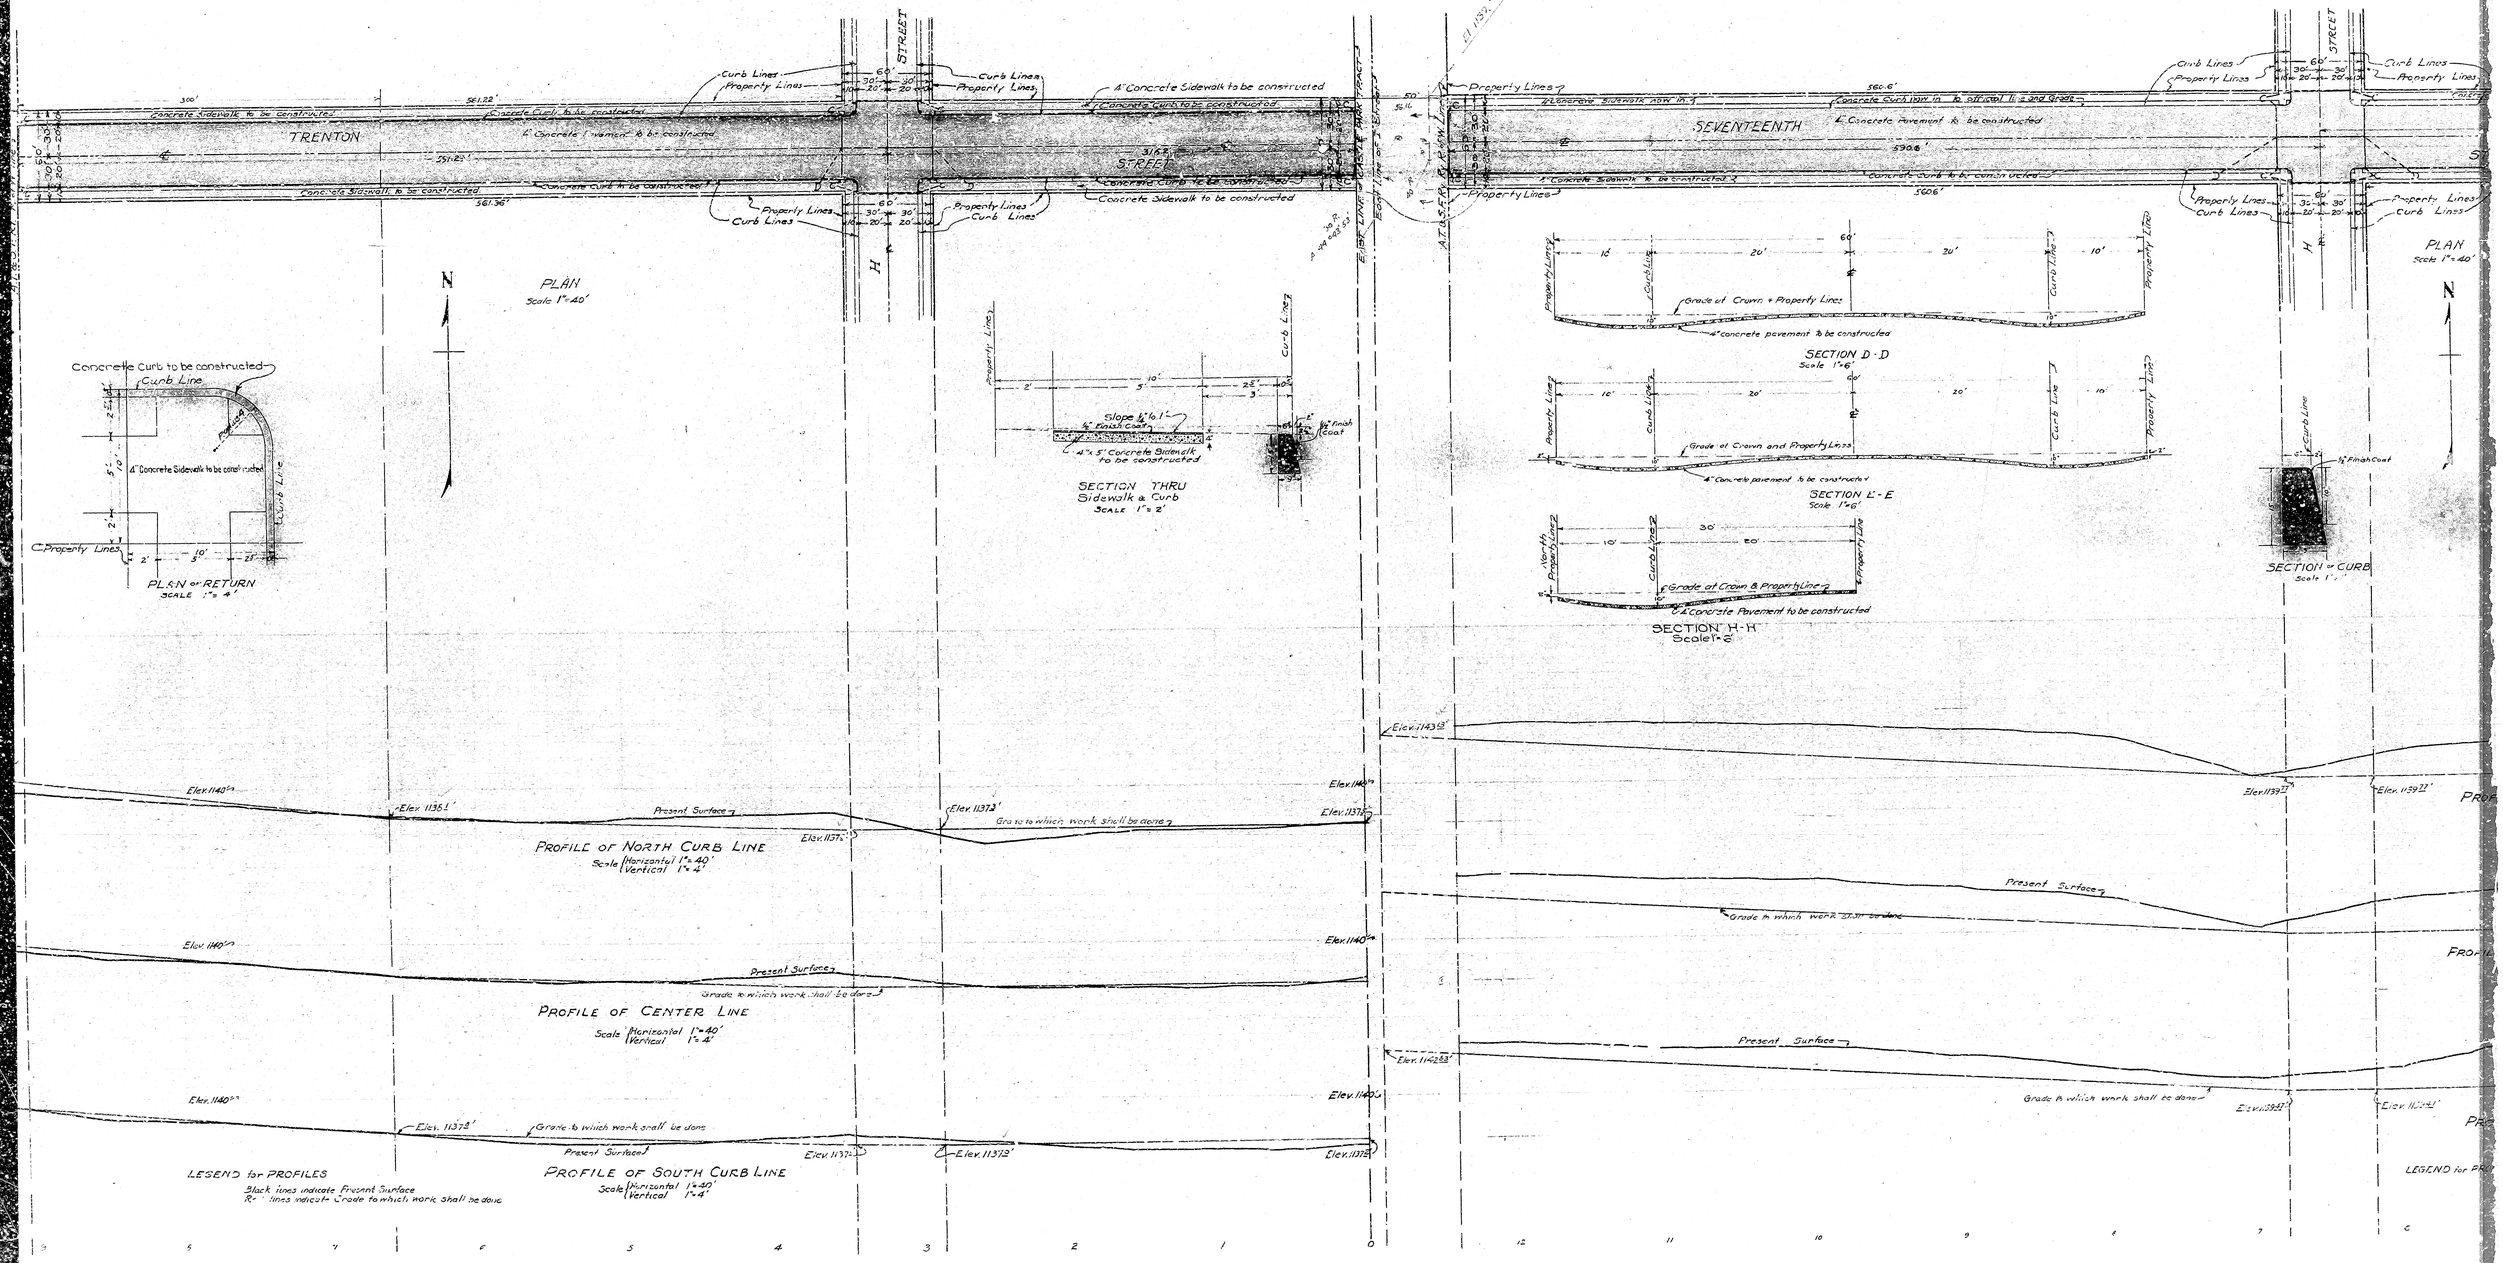
TRENTON
STREET
SEVENTEENTH
STREET
PLAN
Scale 1"=40'
Concrete Curb to be constructed
Curb Line
4" Concrete Sidewalk to be constructed
Property Lines
PLAN or RETURN
SCALE 1"=4'
Slope ½" to 1'
½" Finish Coat
4"x5' Concrete Sidewalk to be constructed
SECTION THRU
Sidewalk & Curb
SCALE 1"=2'
Grade at Crown + Property Lines
4" concrete pavement to be constructed
SECTION D-D
Scale 1"=6'
Grade at Crown and Property Lines
SECTION E-E
Scale 1"=6'
Grade at Crown & Property Lines
SECTION H-H
Scale 1"=6'
SECTION OF CURB
Scale 1"=1'
Present Surface
Grade to which work shall be done
PROFILE OF NORTH CURB LINE
Scale Horizontal 1"=40' Vertical 1"=4'
PROFILE OF CENTER LINE
Scale Horizontal 1"=40' Vertical 1"=4'
PROFILE OF SOUTH CURB LINE
Scale Horizontal 1"=40' Vertical 1"=4'
LEGEND for PROFILES
Black lines indicate Present Surface
Red lines indicate Grade to which work shall be done

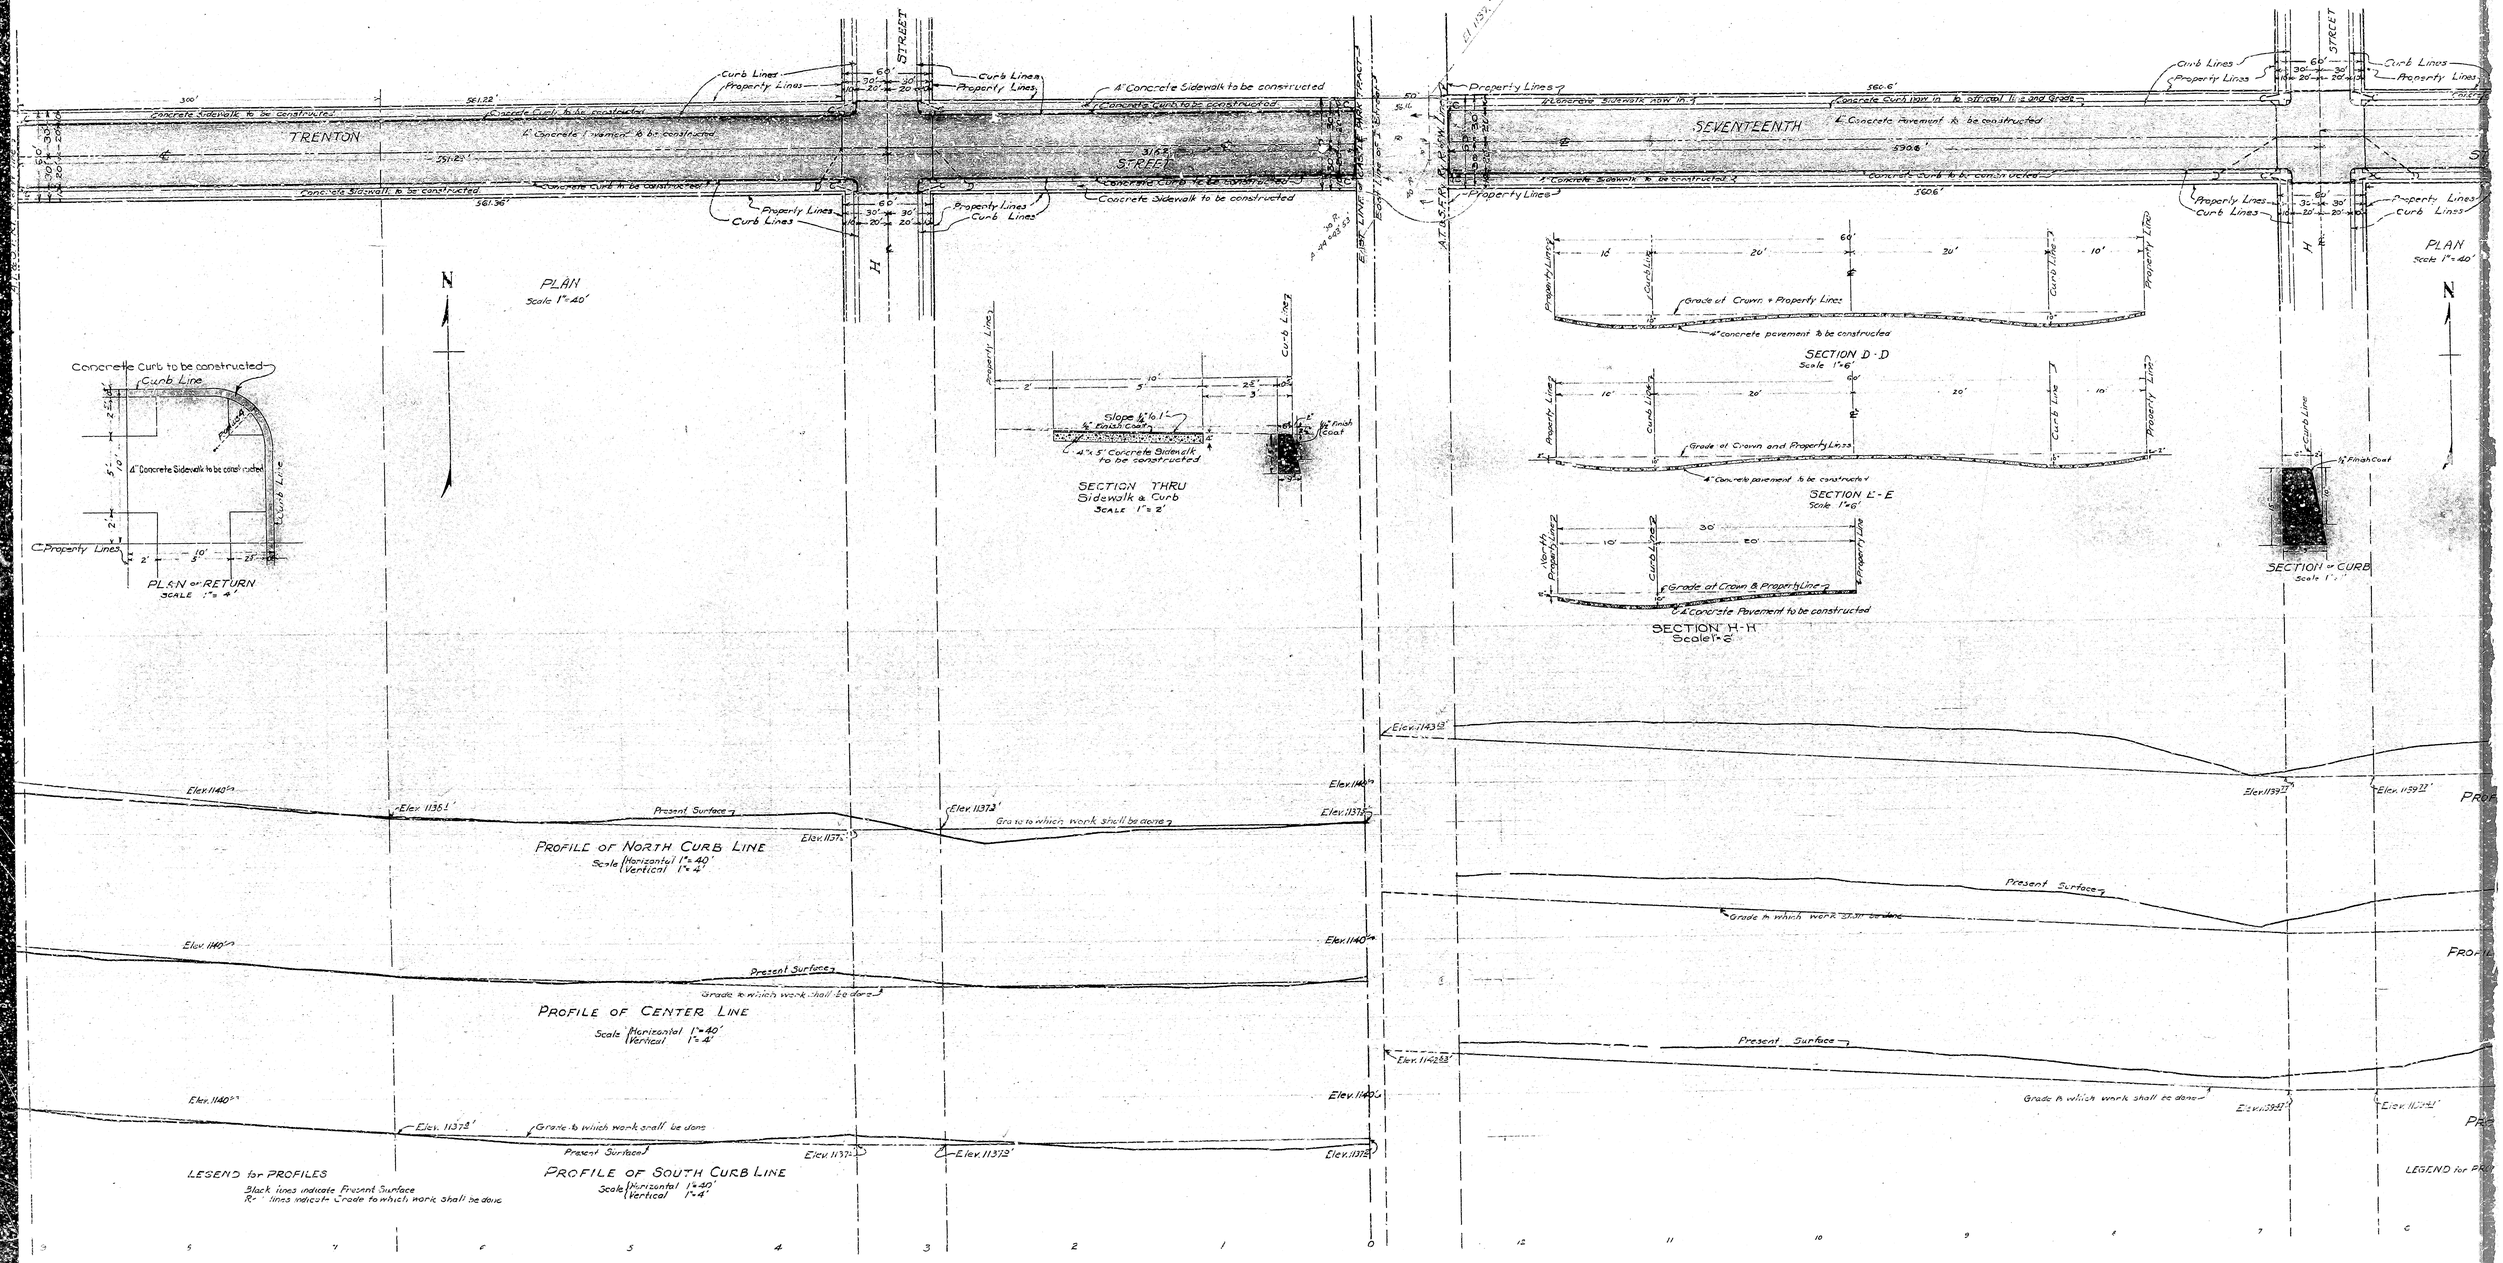
TRENTON
STREET
SEVENTEENTH
STREET
PLAN
Scale 1"=40'
Concrete Curb to be constructed
Curb Line
4" Concrete Sidewalk to be constructed
Property Lines
PLAN or RETURN
SCALE 1"=4'
Slope ½" to 1'
½" Finish Coat
4"x5' Concrete Sidewalk to be constructed
SECTION THRU
Sidewalk & Curb
SCALE 1"=2'
Grade at Crown + Property Lines
4" concrete pavement to be constructed
SECTION D-D
Scale 1"=6'
Grade at Crown and Property Lines
SECTION E-E
Scale 1"=6'
Grade at Crown & Property Lines
SECTION H-H
Scale 1"=6'
SECTION OF CURB
Scale 1"=1'
Present Surface
Grade to which work shall be done
PROFILE OF NORTH CURB LINE
Scale Horizontal 1"=40' Vertical 1"=4'
PROFILE OF CENTER LINE
Scale Horizontal 1"=40' Vertical 1"=4'
PROFILE OF SOUTH CURB LINE
Scale Horizontal 1"=40' Vertical 1"=4'
LEGEND for PROFILES
Black lines indicate Present Surface
Red lines indicate Grade to which work shall be done