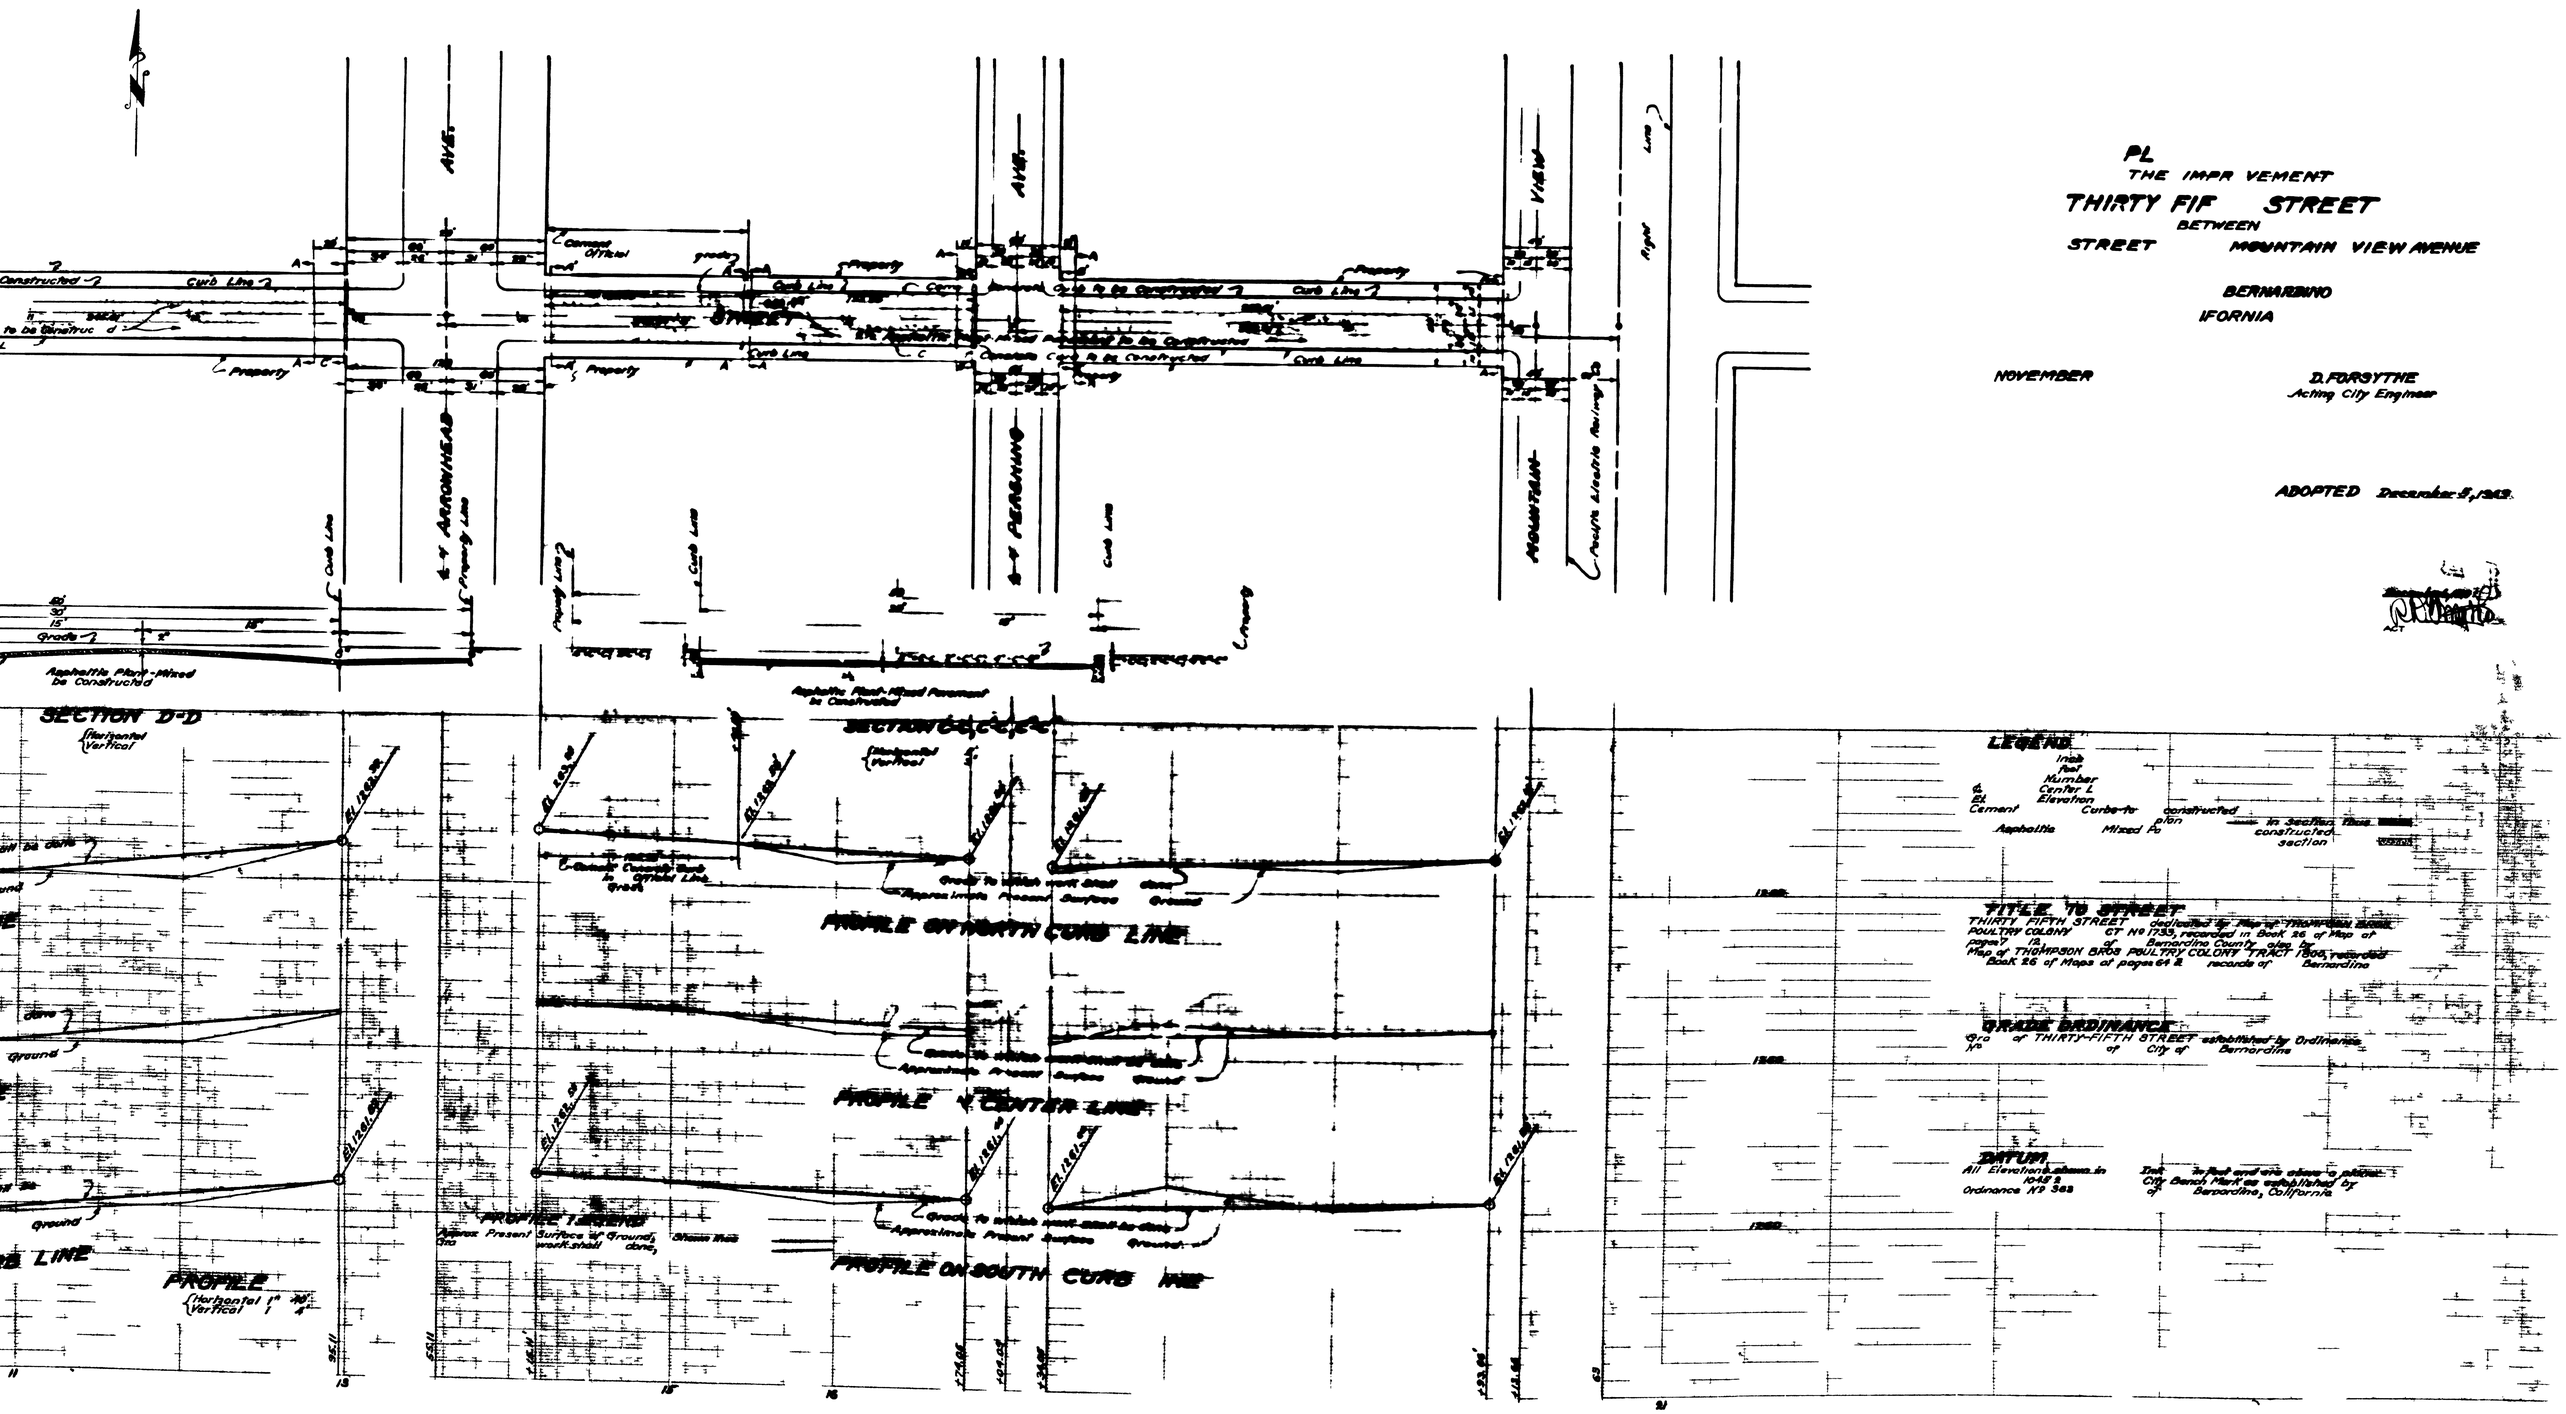
PL
THE IMPR VEMENT
THIRTY FIF STREET
BETWEEN
STREET MOUNTAIN VIEW AVENUE
BERNARDINO
IFORNIA
NOVEMBER
D. FORSYTHE
Acting City Engineer
ADOPTED December 5, 1923
AVE.
AVE.
VIEW
MOUNTAIN
Curb Line
Property Line
Concrete Sidewalk
Asphaltic Plant-Mixed Pavement to be Constructed
SECTION D-D
SECTION C-C
PROFILE ON NORTH CURB LINE
PROFILE ON CENTER LINE
PROFILE ON SOUTH CURB LINE
PROFILE
LEGEND
TITLE TO STREET
GRADE ORDINANCE
DATUM

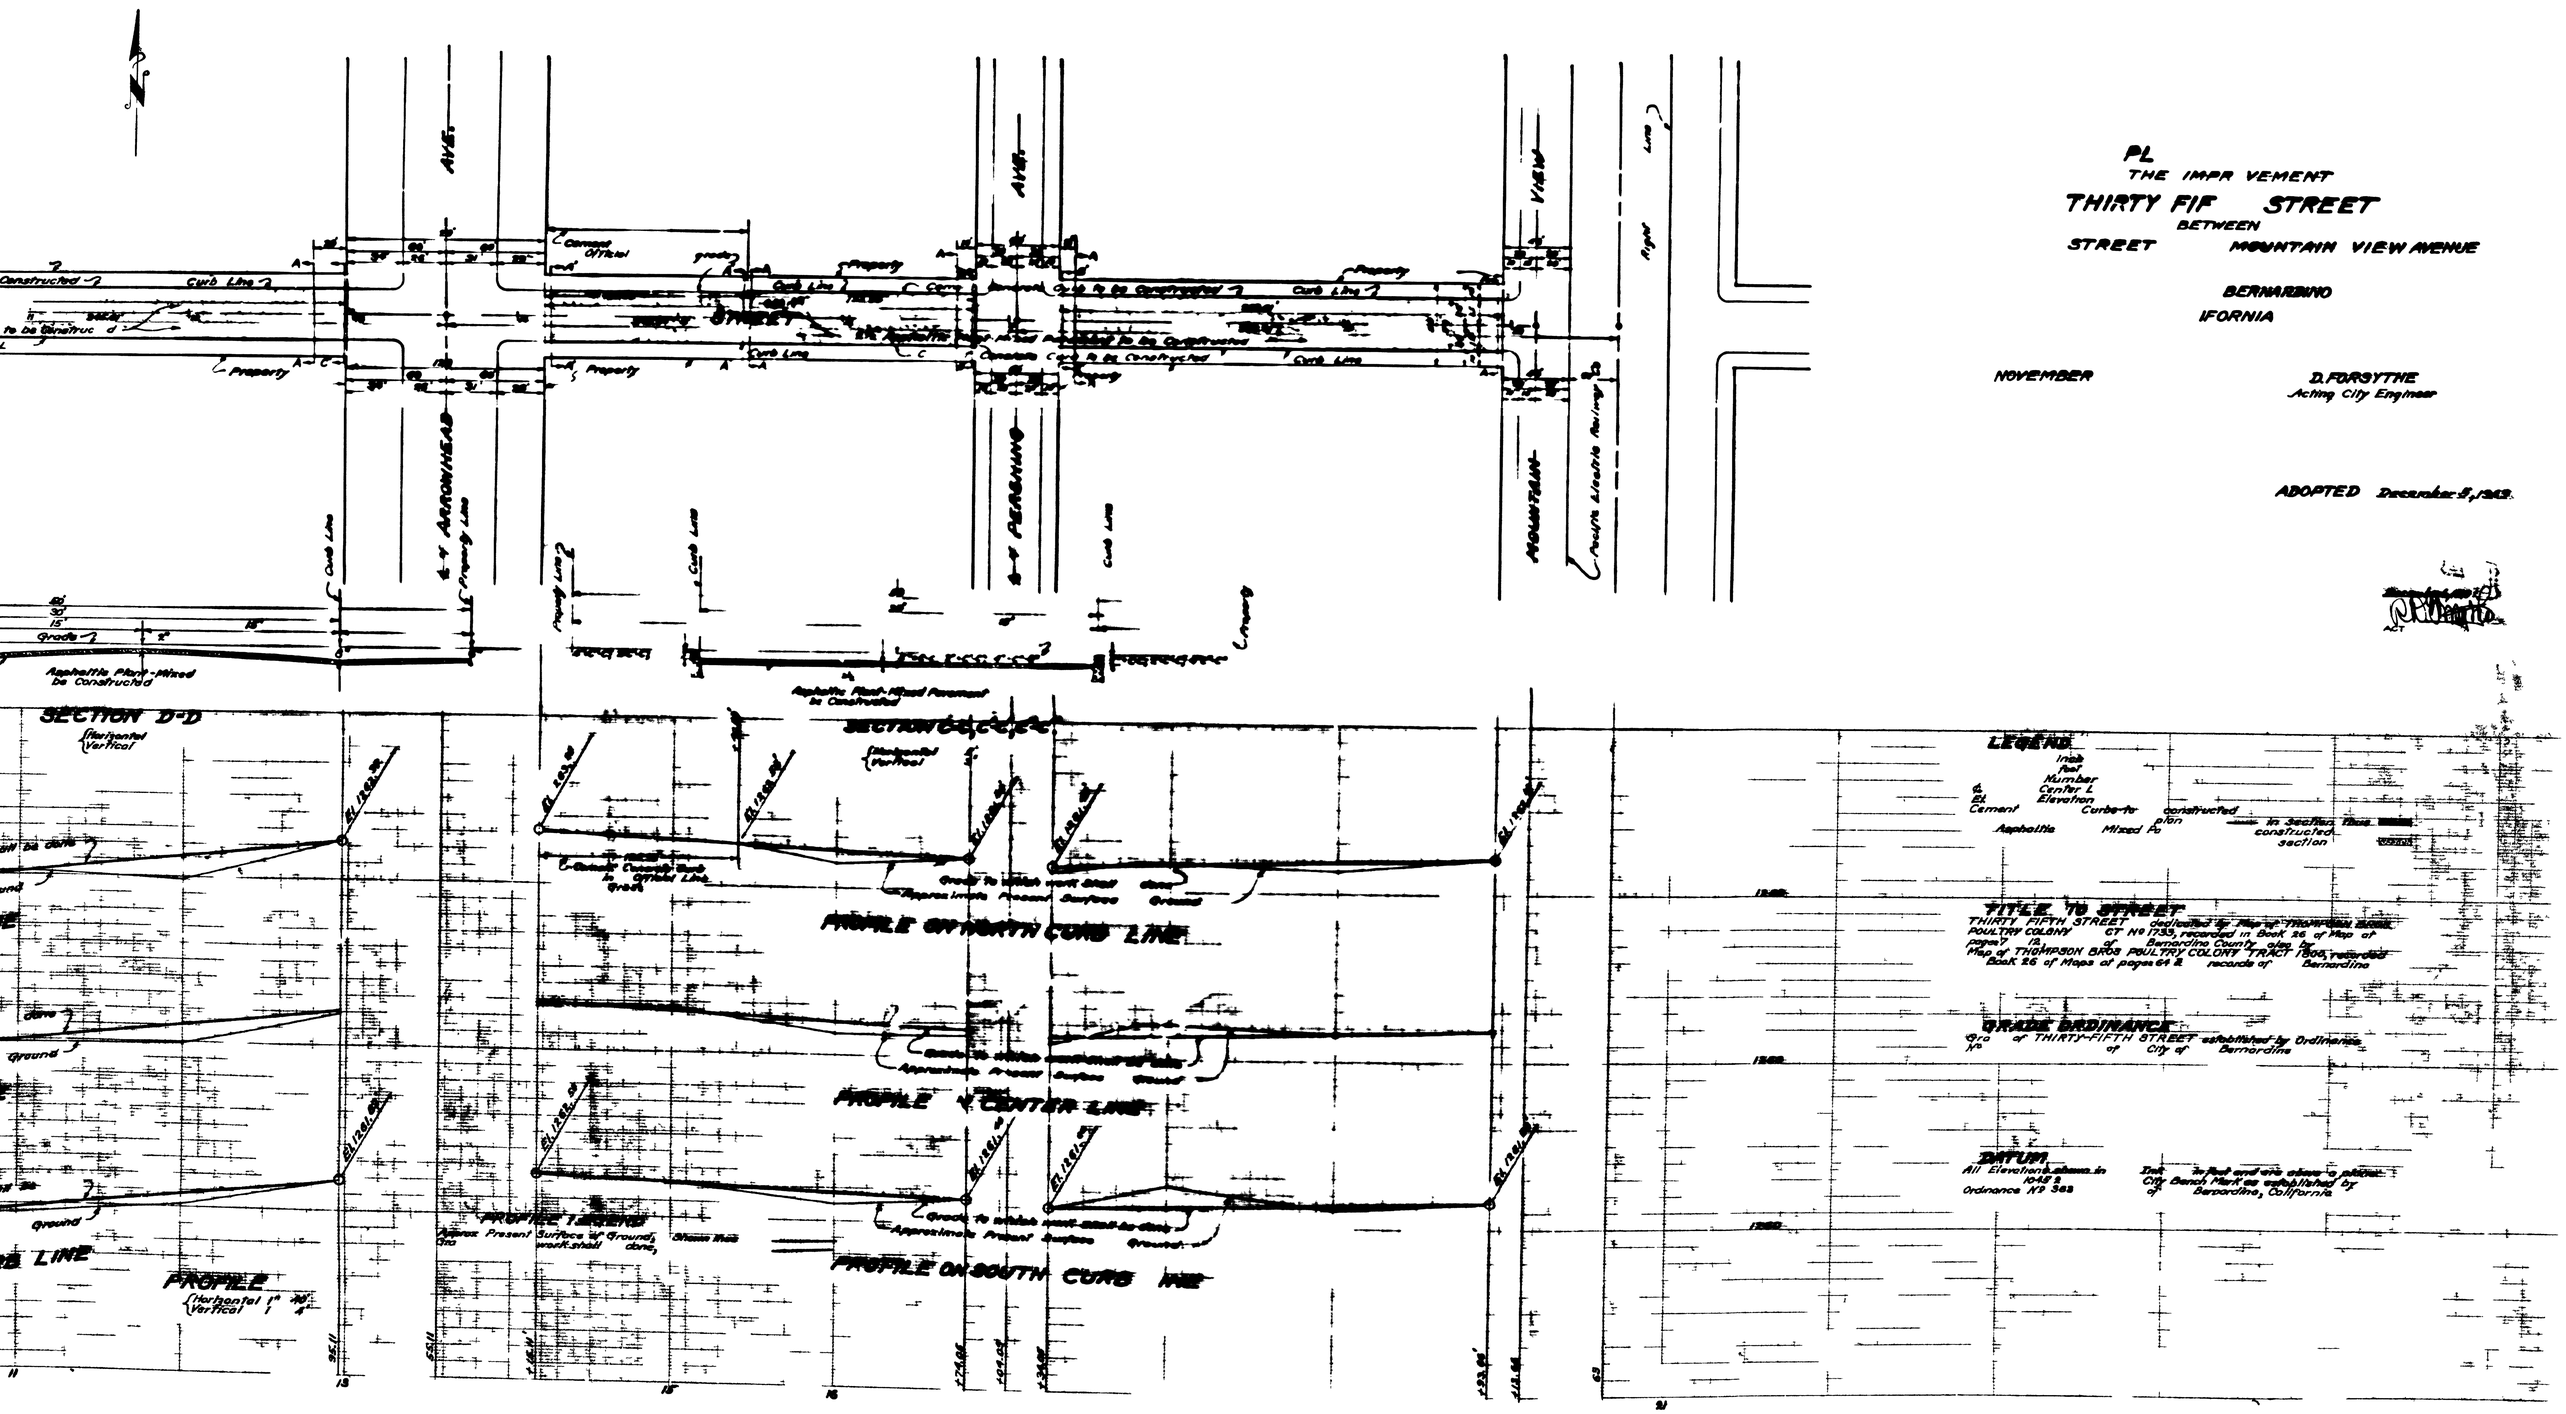
PL
THE IMPR VEMENT
THIRTY FIF STREET
BETWEEN
STREET MOUNTAIN VIEW AVENUE
BERNARDINO
IFORNIA
NOVEMBER
D. FORSYTHE
Acting City Engineer
ADOPTED December 5, 1923
AVE.
AVE.
VIEW
MOUNTAIN
Curb Line
Property Line
Concrete Sidewalk
Asphaltic Plant-Mixed Pavement to be Constructed
SECTION D-D
SECTION C-C
PROFILE ON NORTH CURB LINE
PROFILE ON CENTER LINE
PROFILE ON SOUTH CURB LINE
PROFILE
LEGEND
TITLE TO STREET
GRADE ORDINANCE
DATUM