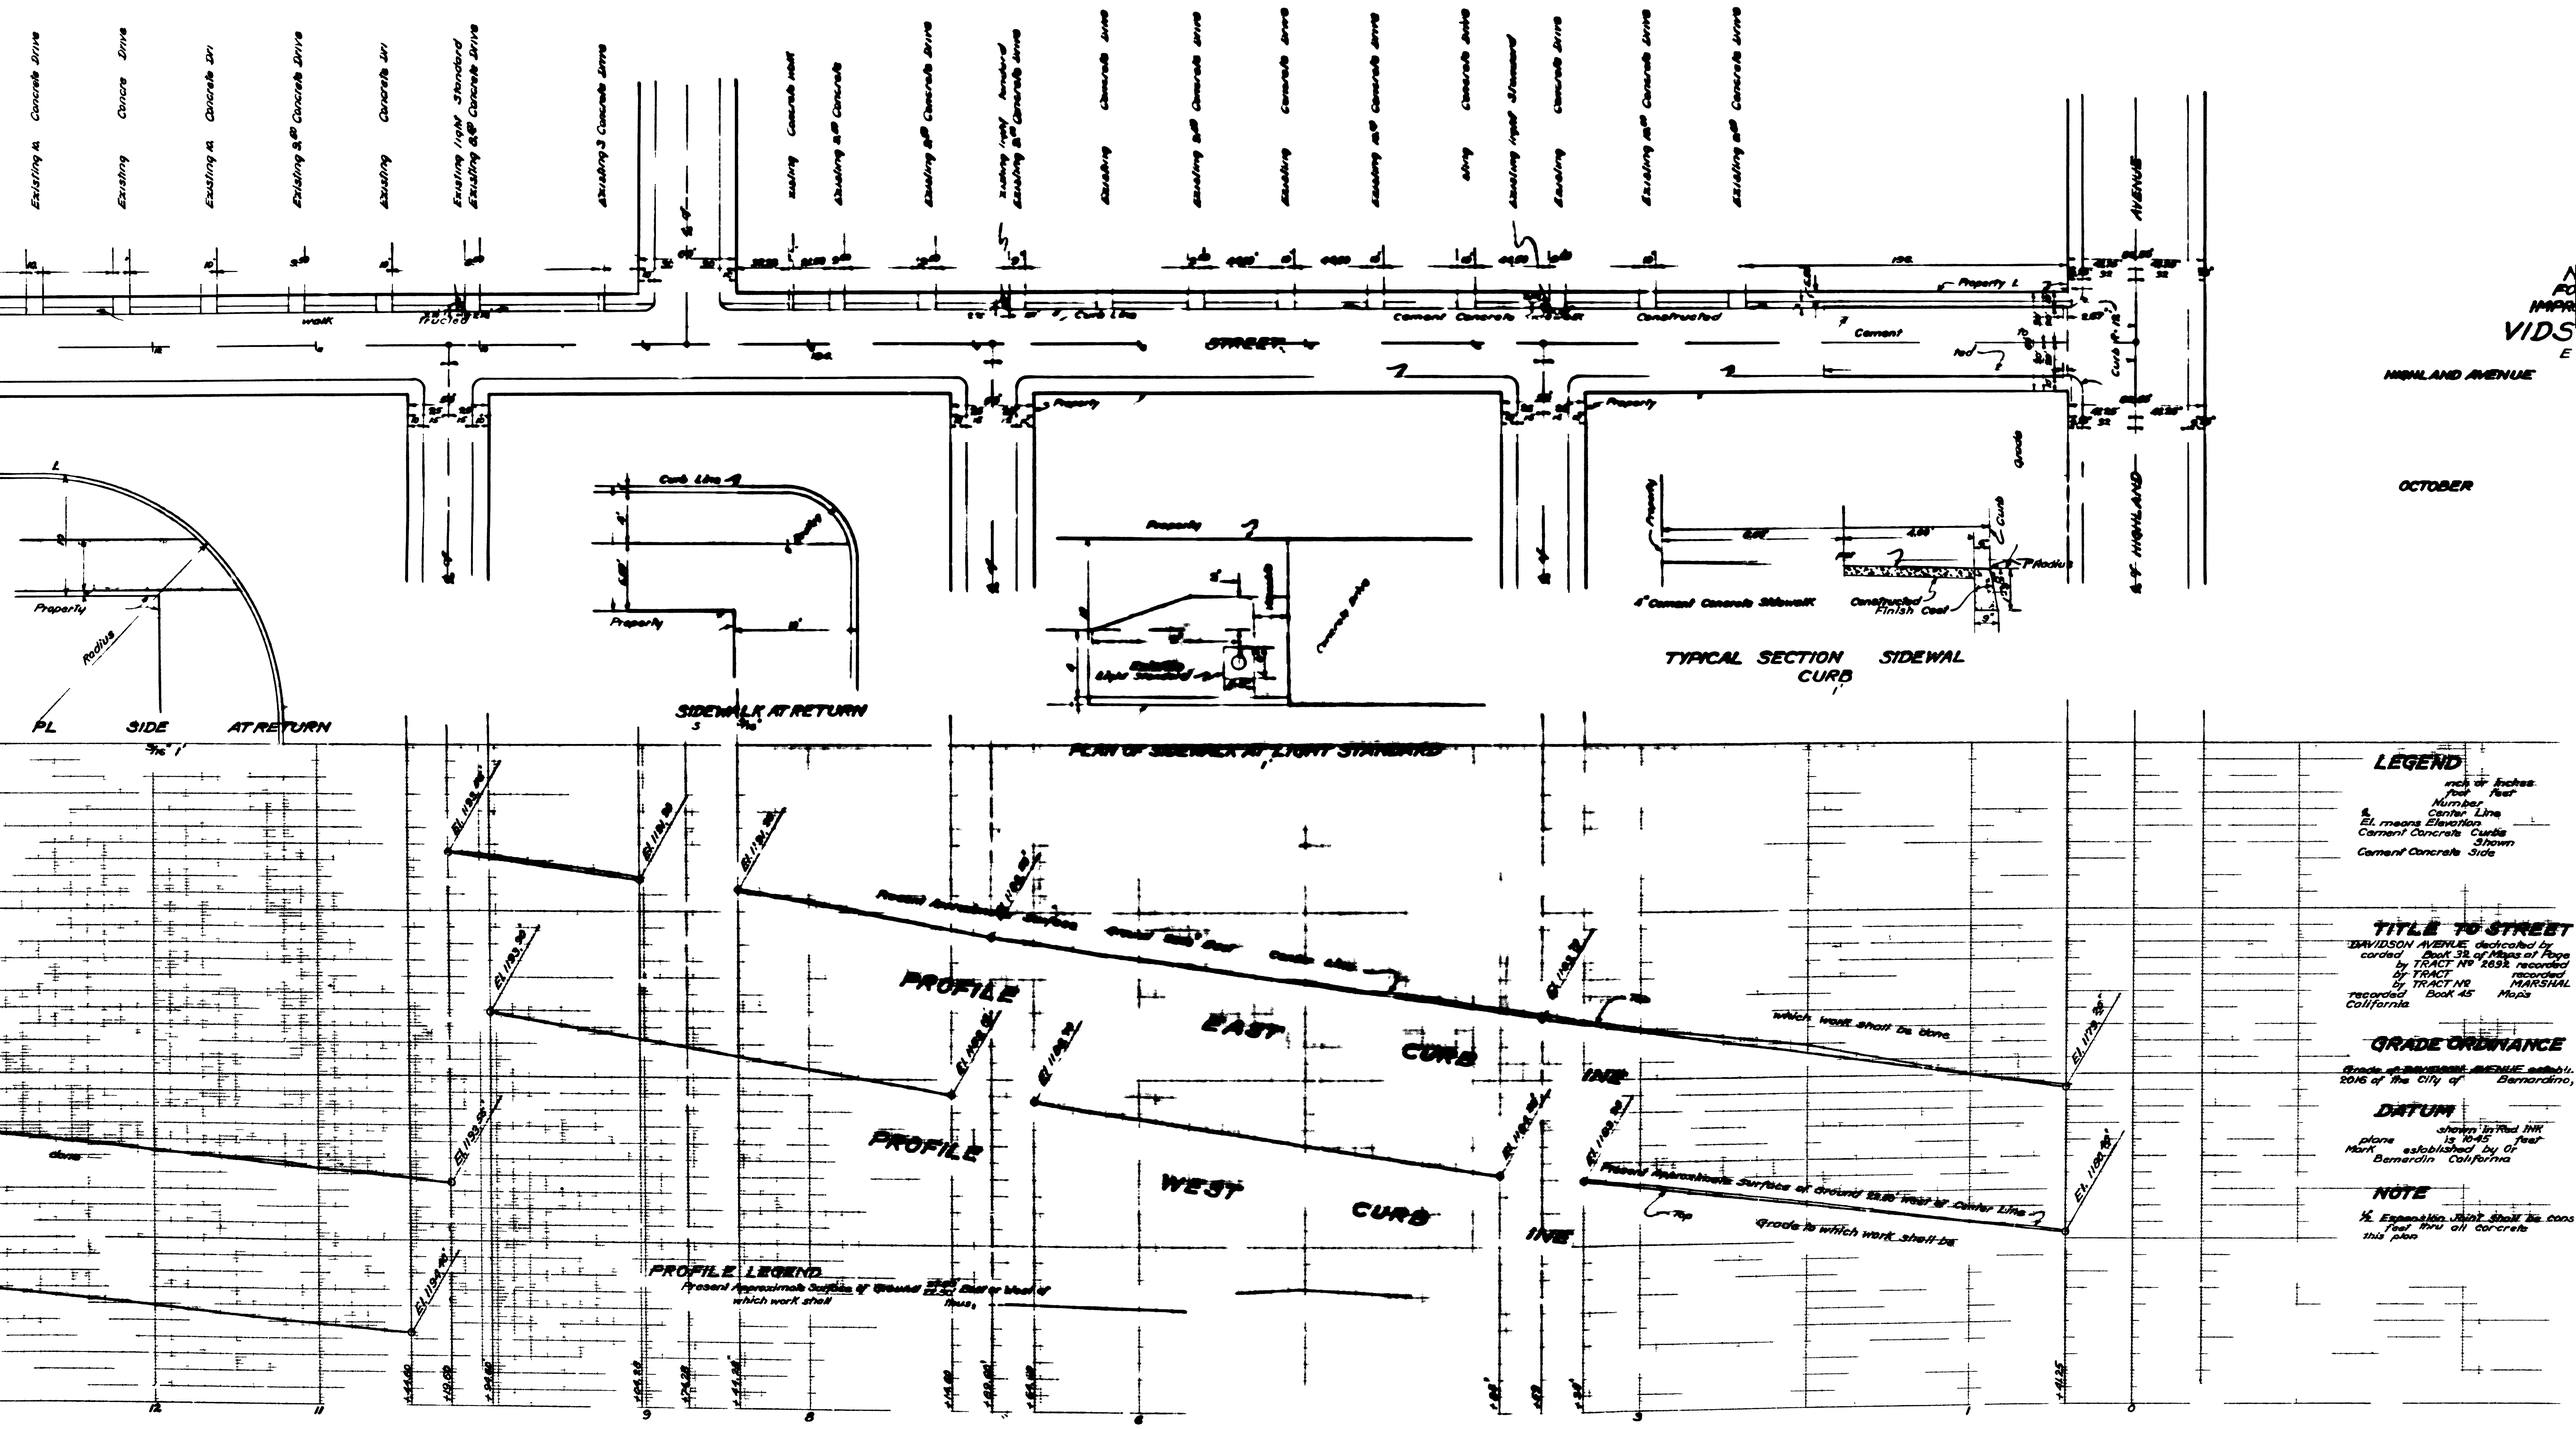
STREET
HIGHLAND AVENUE
OCTOBER
PL SIDE AT RETURN
SIDEWALK AT RETURN
PLAN OF SIDEWALK AT LIGHT STANDARD
TYPICAL SECTION SIDEWAL CURB
PROFILE EAST CURB LINE
PROFILE WEST CURB LINE
PROFILE LEGEND
LEGEND
TITLE TO STREET
GRADE ORDINANCE
DATUM
NOTE

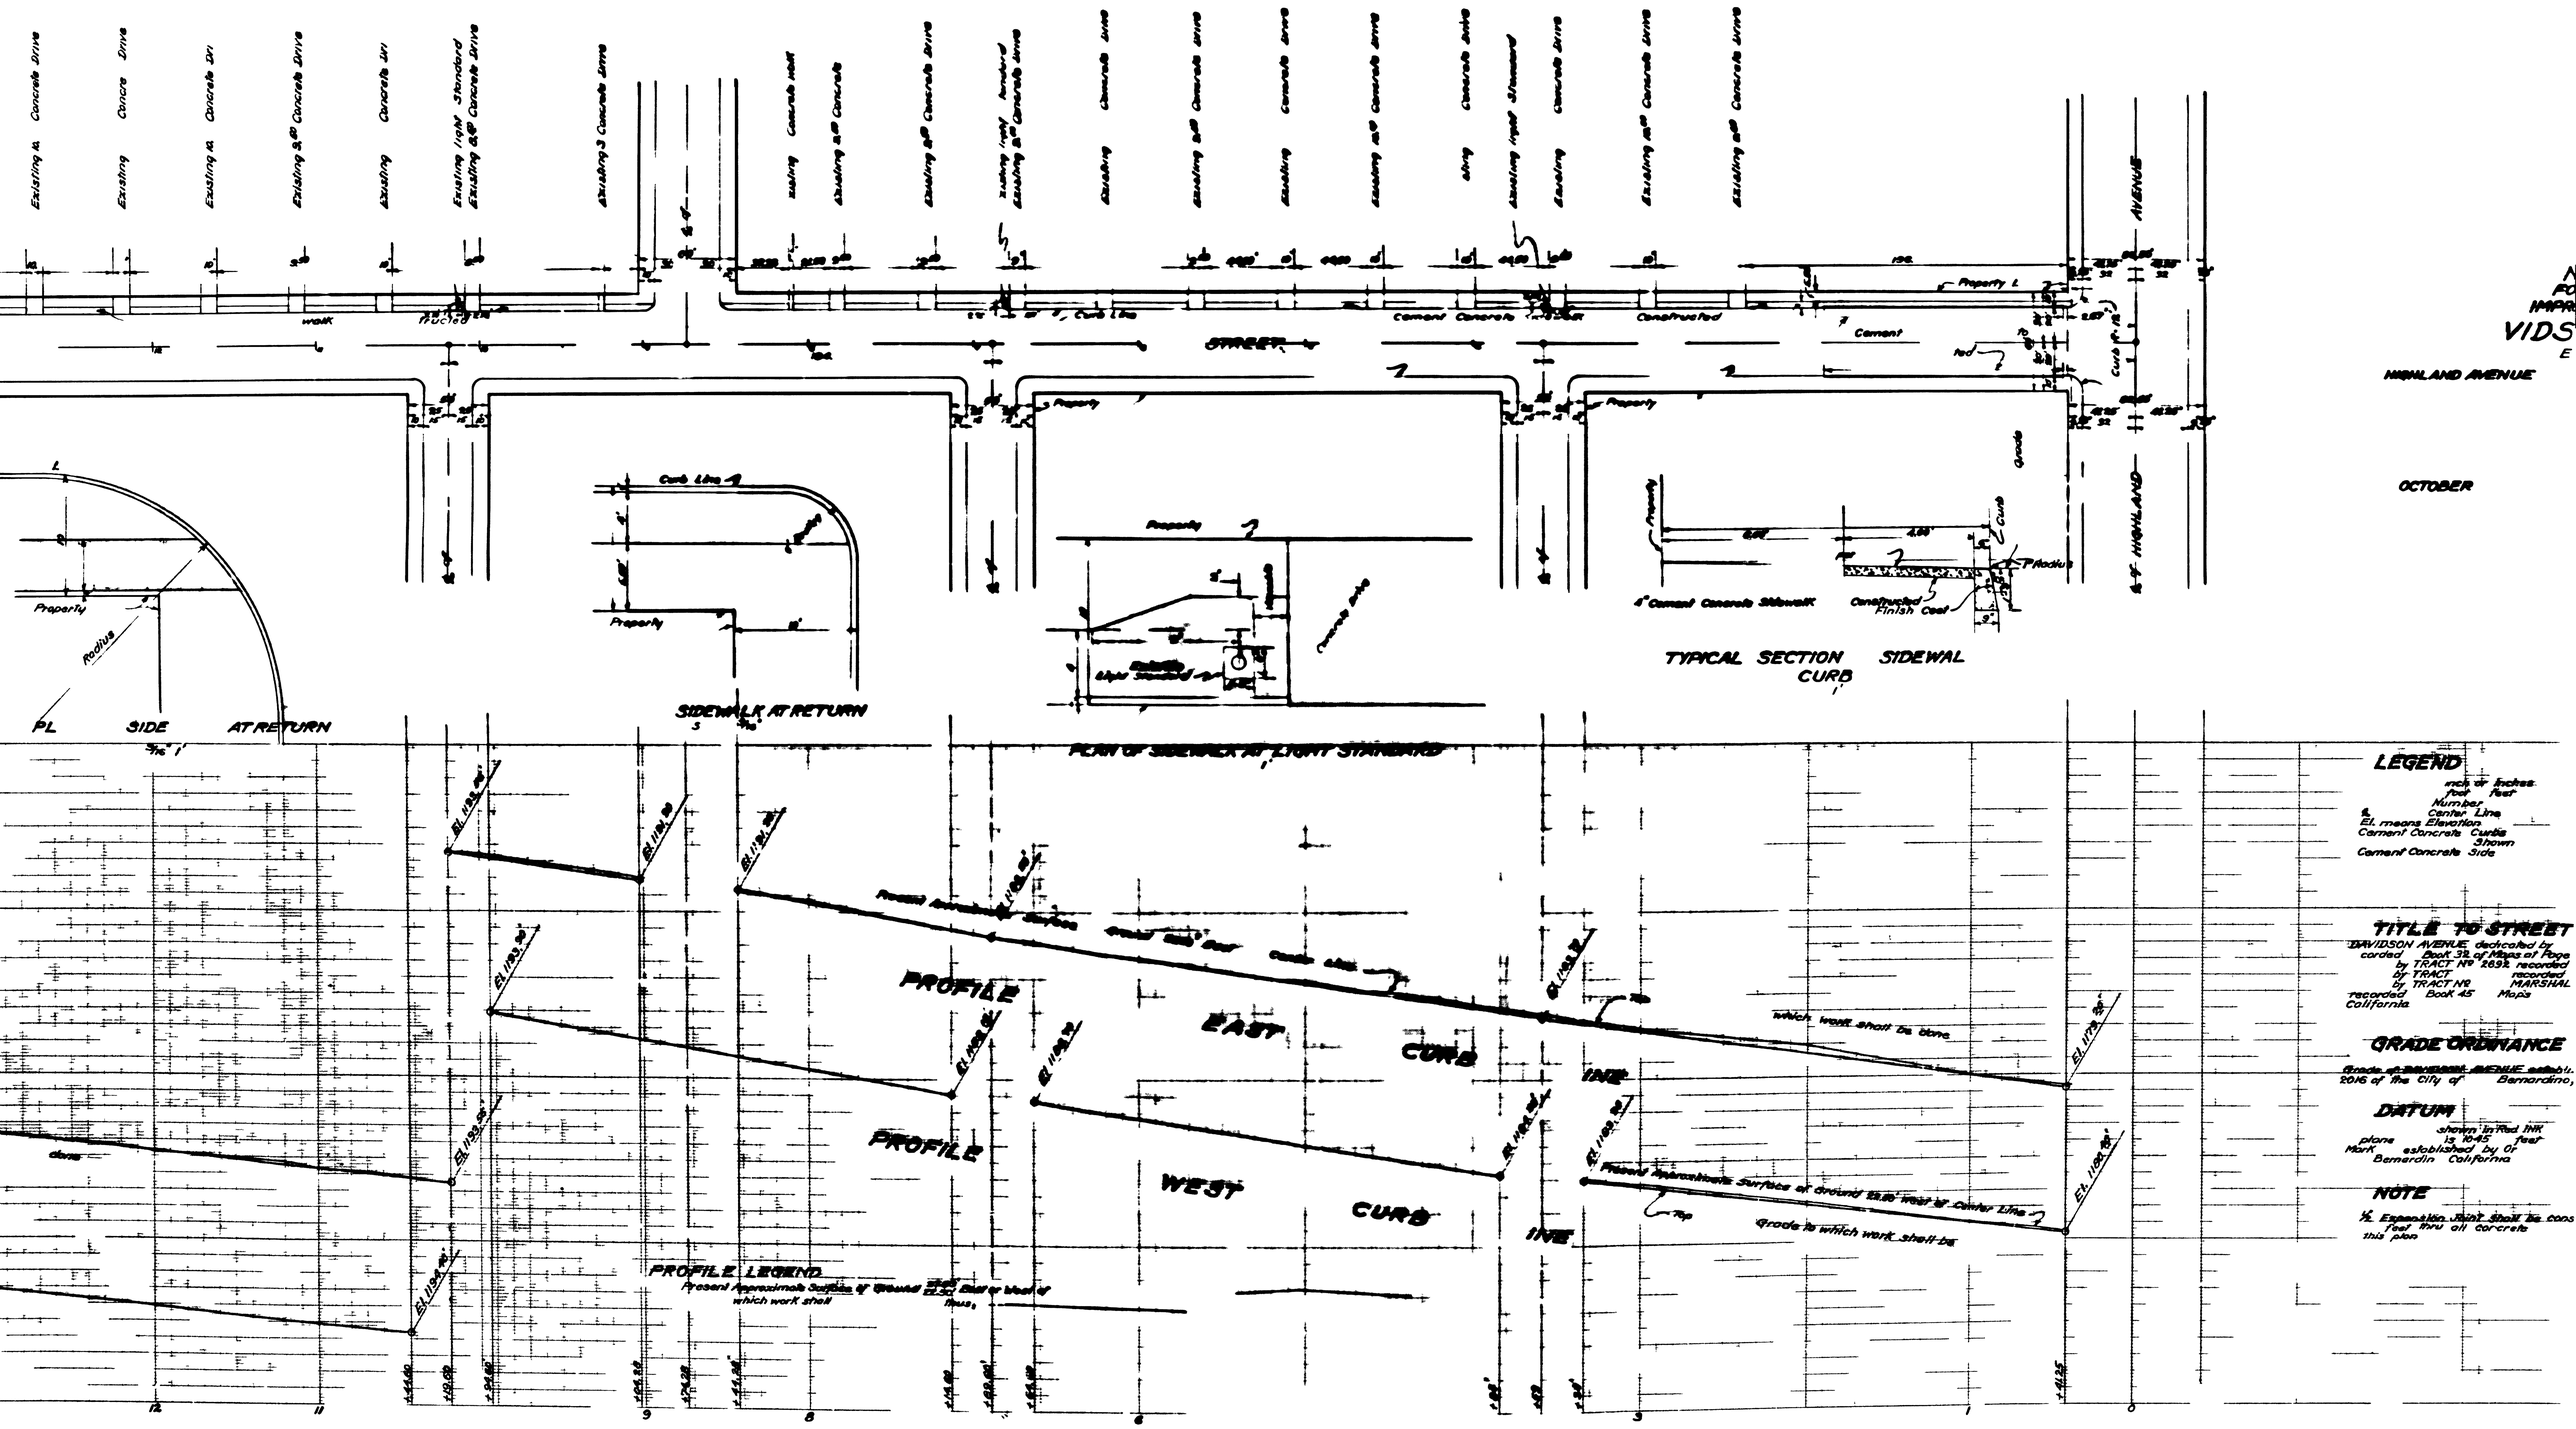
STREET
HIGHLAND AVENUE
OCTOBER
PL SIDE AT RETURN
SIDEWALK AT RETURN
PLAN OF SIDEWALK AT LIGHT STANDARD
TYPICAL SECTION SIDEWAL CURB
PROFILE EAST CURB LINE
PROFILE WEST CURB LINE
PROFILE LEGEND
LEGEND
TITLE TO STREET
GRADE ORDINANCE
DATUM
NOTE