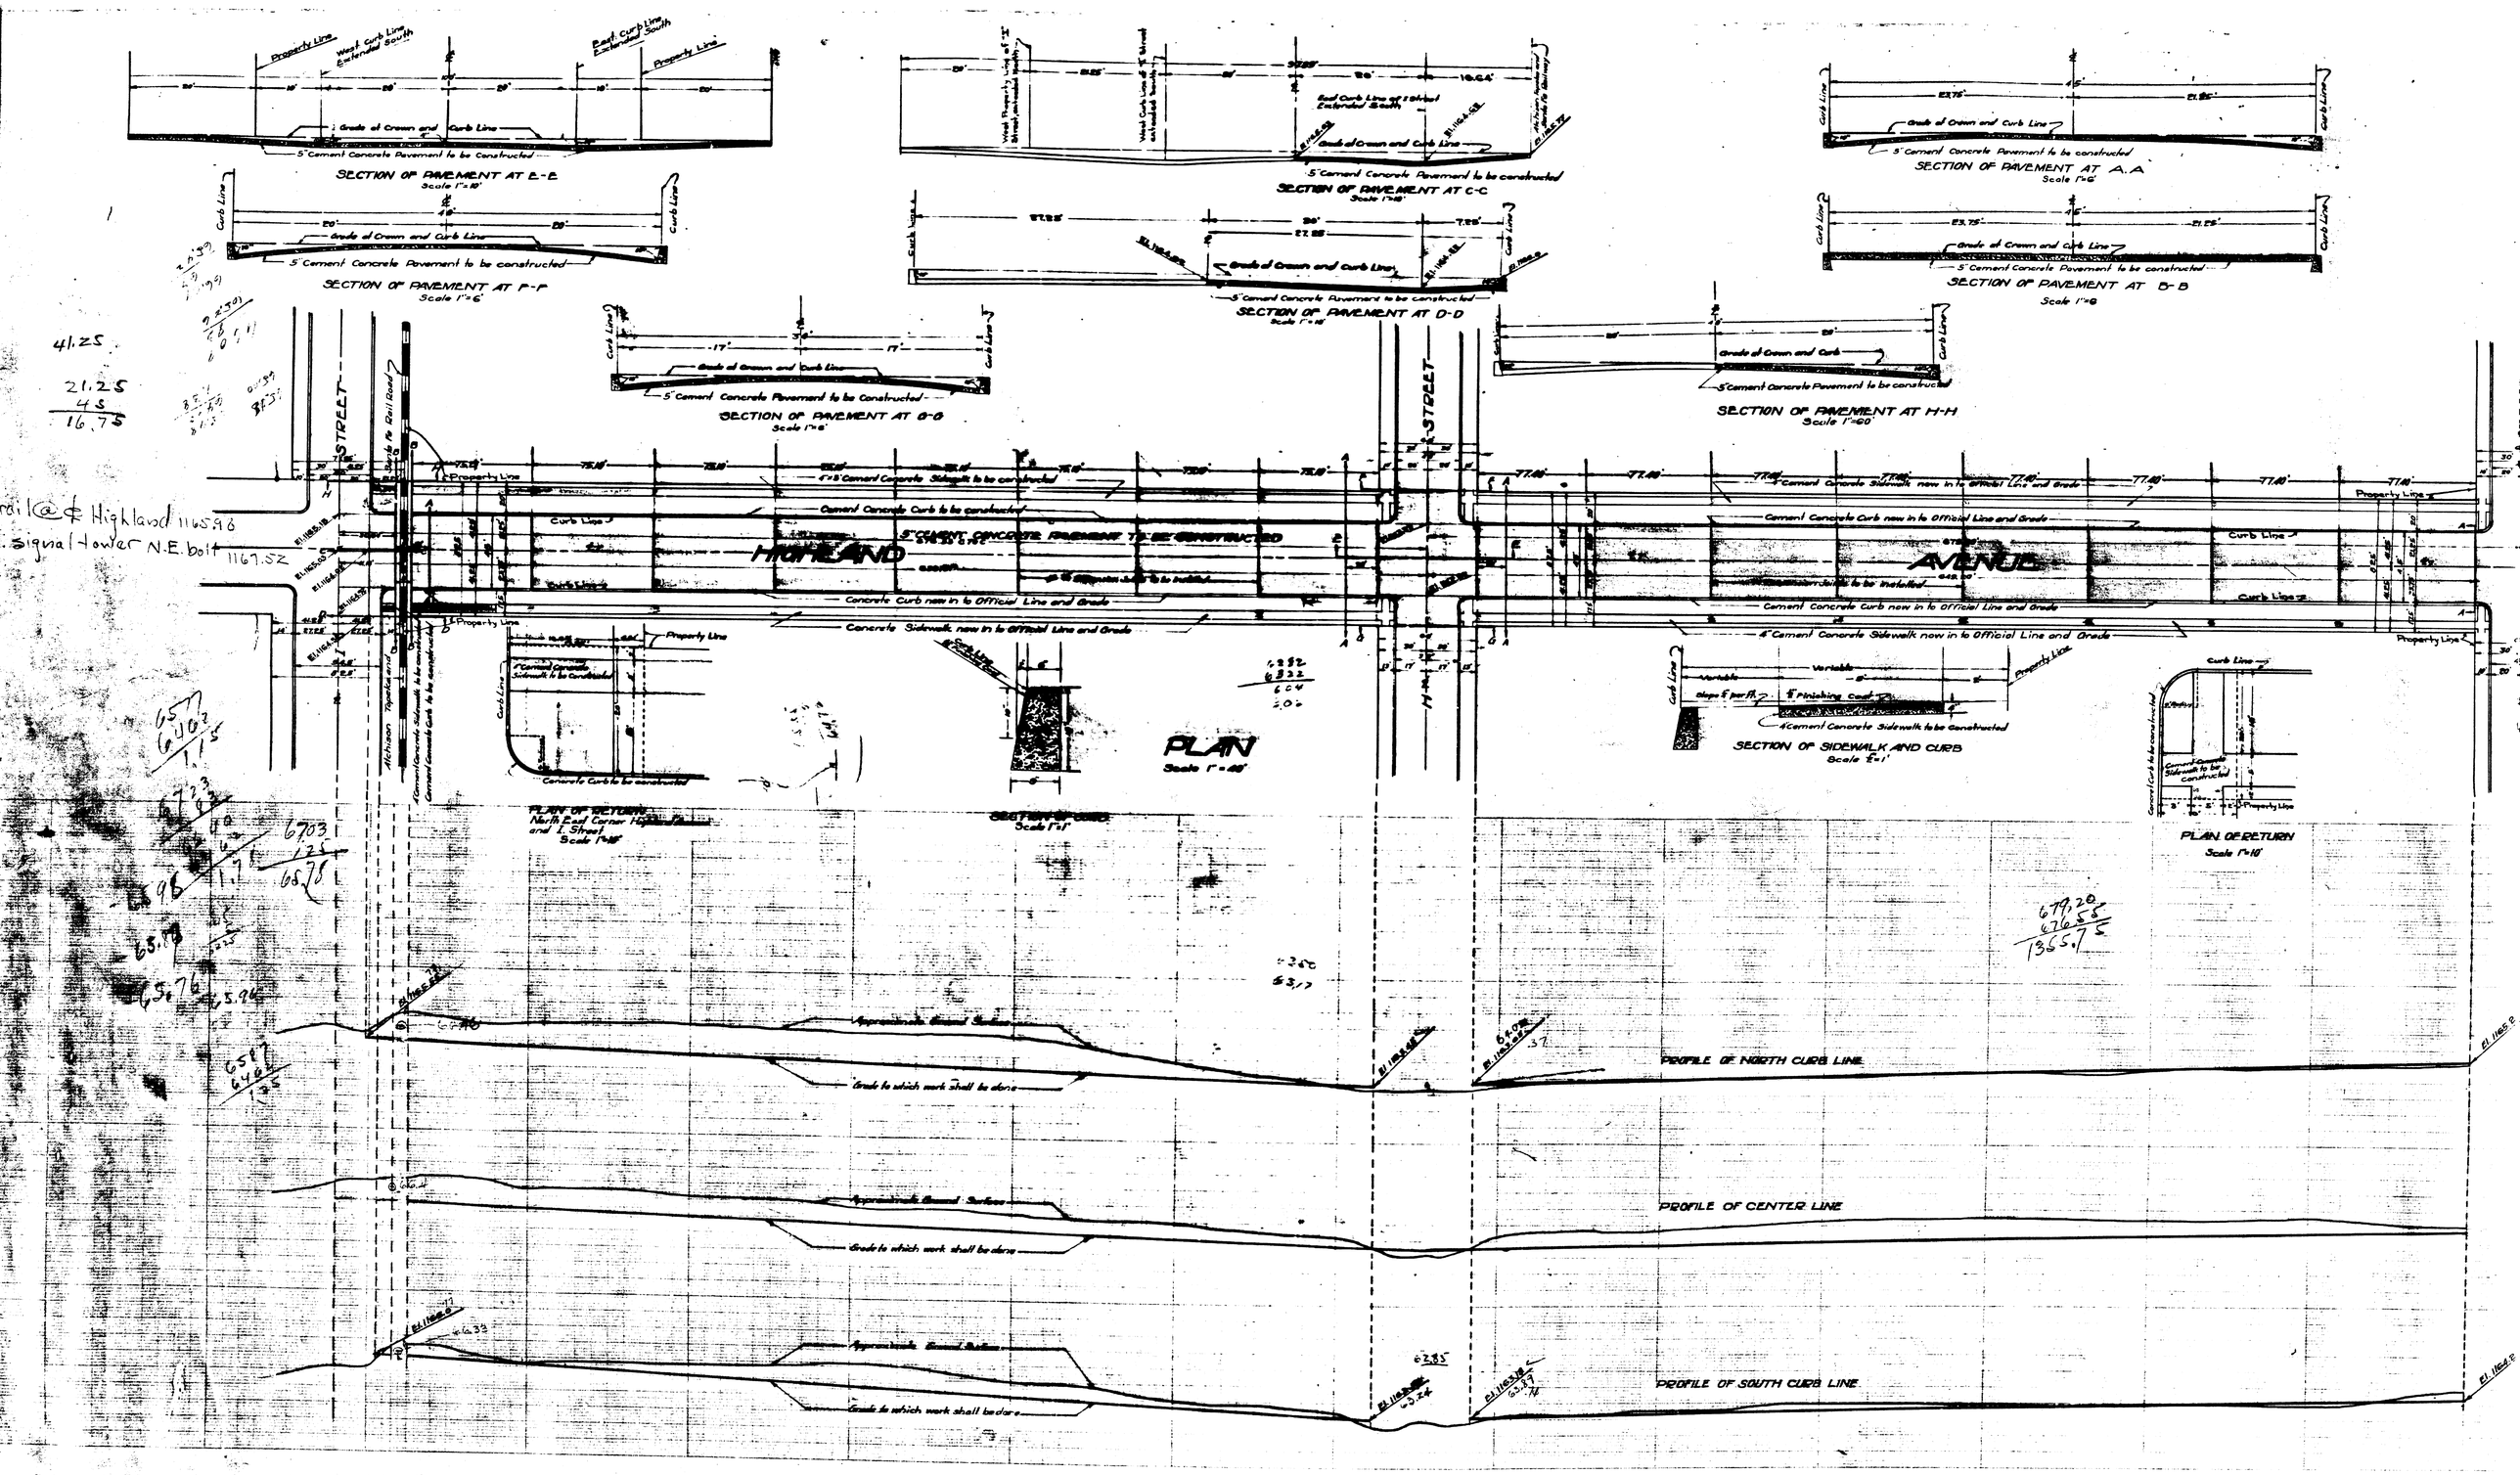
SECTION OF PAVEMENT AT E-E
Scale 1"=10'
SECTION OF PAVEMENT AT C-C
Scale 1"=10'
SECTION OF PAVEMENT AT A-A
Scale 1"=6'
SECTION OF PAVEMENT AT F-F
Scale 1"=6'
SECTION OF PAVEMENT AT D-D
Scale 1"=10'
SECTION OF PAVEMENT AT B-B
Scale 1"=6
SECTION OF PAVEMENT AT G-G
Scale 1"=6'
SECTION OF PAVEMENT AT H-H
Scale 1"=60'
5" Cement Concrete Pavement to be Constructed
Grade of Crown and Curb Line
Curb Line
Property Line
West Curb Line Extended South
East Curb Line Extended South
L STREET
K STREET
HIGHLAND
AVENUE
Cement Concrete Curb to be constructed
4" S.S. Cement Concrete Sidewalk to be constructed
Cement Concrete Curb new in to Official Line and Grade
4" Cement Concrete Sidewalk new in to Official Line and Grade
Concrete Sidewalk new in to Official Line and Grade
Concrete Curb to be constructed
PLAN
Scale 1"=40'
PLAN OF RETURN
North East Corner Highland Ave. and L Street
Scale 1"=10'
SECTION OF SIDEWALK AND CURB
Scale 1"=1'
4" Finishing Coat
4" Cement Concrete Sidewalk to be Constructed
PLAN OF RETURN
Scale 1"=10'
Cement Concrete Sidewalk to be Constructed
Approximate Ground Surface
Grade to which work shall be done
PROFILE OF NORTH CURB LINE
PROFILE OF CENTER LINE
PROFILE OF SOUTH CURB LINE
El. line 2

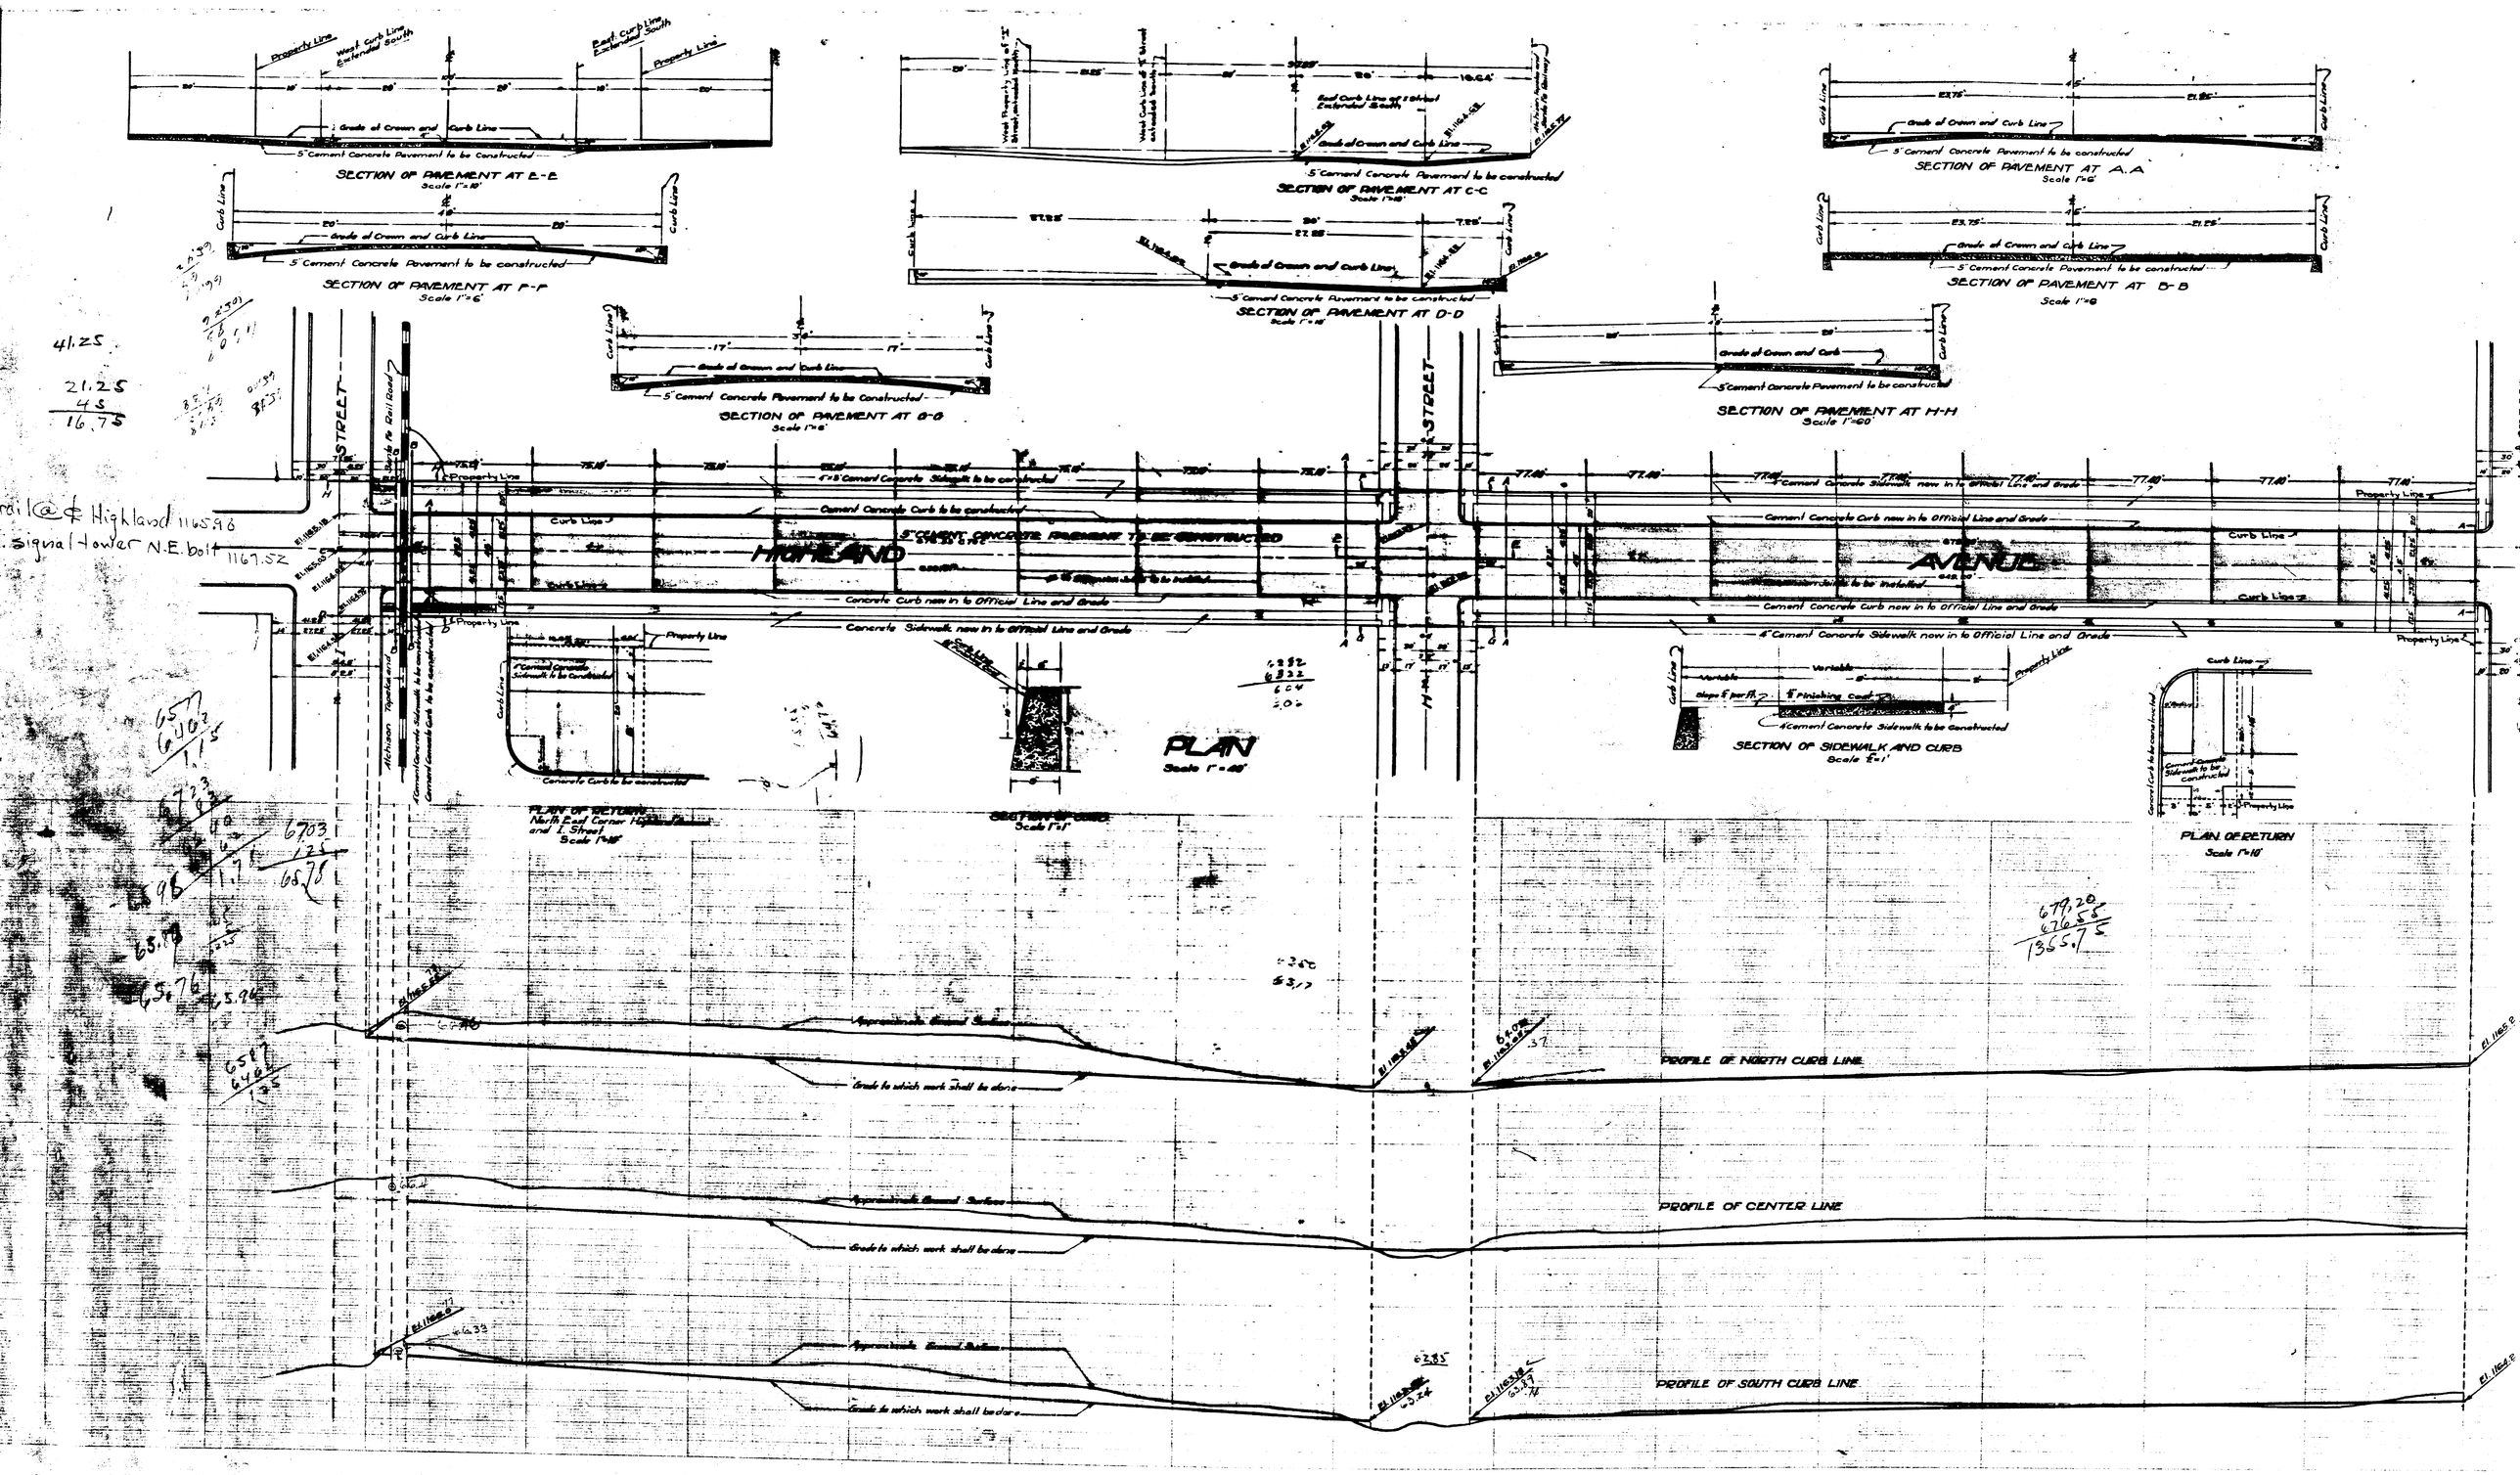
SECTION OF PAVEMENT AT E-E
Scale 1"=10'
SECTION OF PAVEMENT AT C-C
Scale 1"=10'
SECTION OF PAVEMENT AT A-A
Scale 1"=6'
SECTION OF PAVEMENT AT F-F
Scale 1"=6'
SECTION OF PAVEMENT AT D-D
Scale 1"=10'
SECTION OF PAVEMENT AT B-B
Scale 1"=6
SECTION OF PAVEMENT AT G-G
Scale 1"=6'
SECTION OF PAVEMENT AT H-H
Scale 1"=60'
5" Cement Concrete Pavement to be Constructed
Grade of Crown and Curb Line
Curb Line
Property Line
West Curb Line Extended South
East Curb Line Extended South
L STREET
K STREET
HIGHLAND
AVENUE
Cement Concrete Curb to be constructed
4" S.S. Cement Concrete Sidewalk to be constructed
Cement Concrete Curb new in to Official Line and Grade
4" Cement Concrete Sidewalk new in to Official Line and Grade
Concrete Sidewalk new in to Official Line and Grade
Concrete Curb to be constructed
PLAN
Scale 1"=40'
PLAN OF RETURN
North East Corner Highland Ave. and L Street
Scale 1"=10'
SECTION OF SIDEWALK AND CURB
Scale 1"=1'
4" Finishing Coat
4" Cement Concrete Sidewalk to be Constructed
PLAN OF RETURN
Scale 1"=10'
Cement Concrete Sidewalk to be Constructed
Approximate Ground Surface
Grade to which work shall be done
PROFILE OF NORTH CURB LINE
PROFILE OF CENTER LINE
PROFILE OF SOUTH CURB LINE
El. line 2