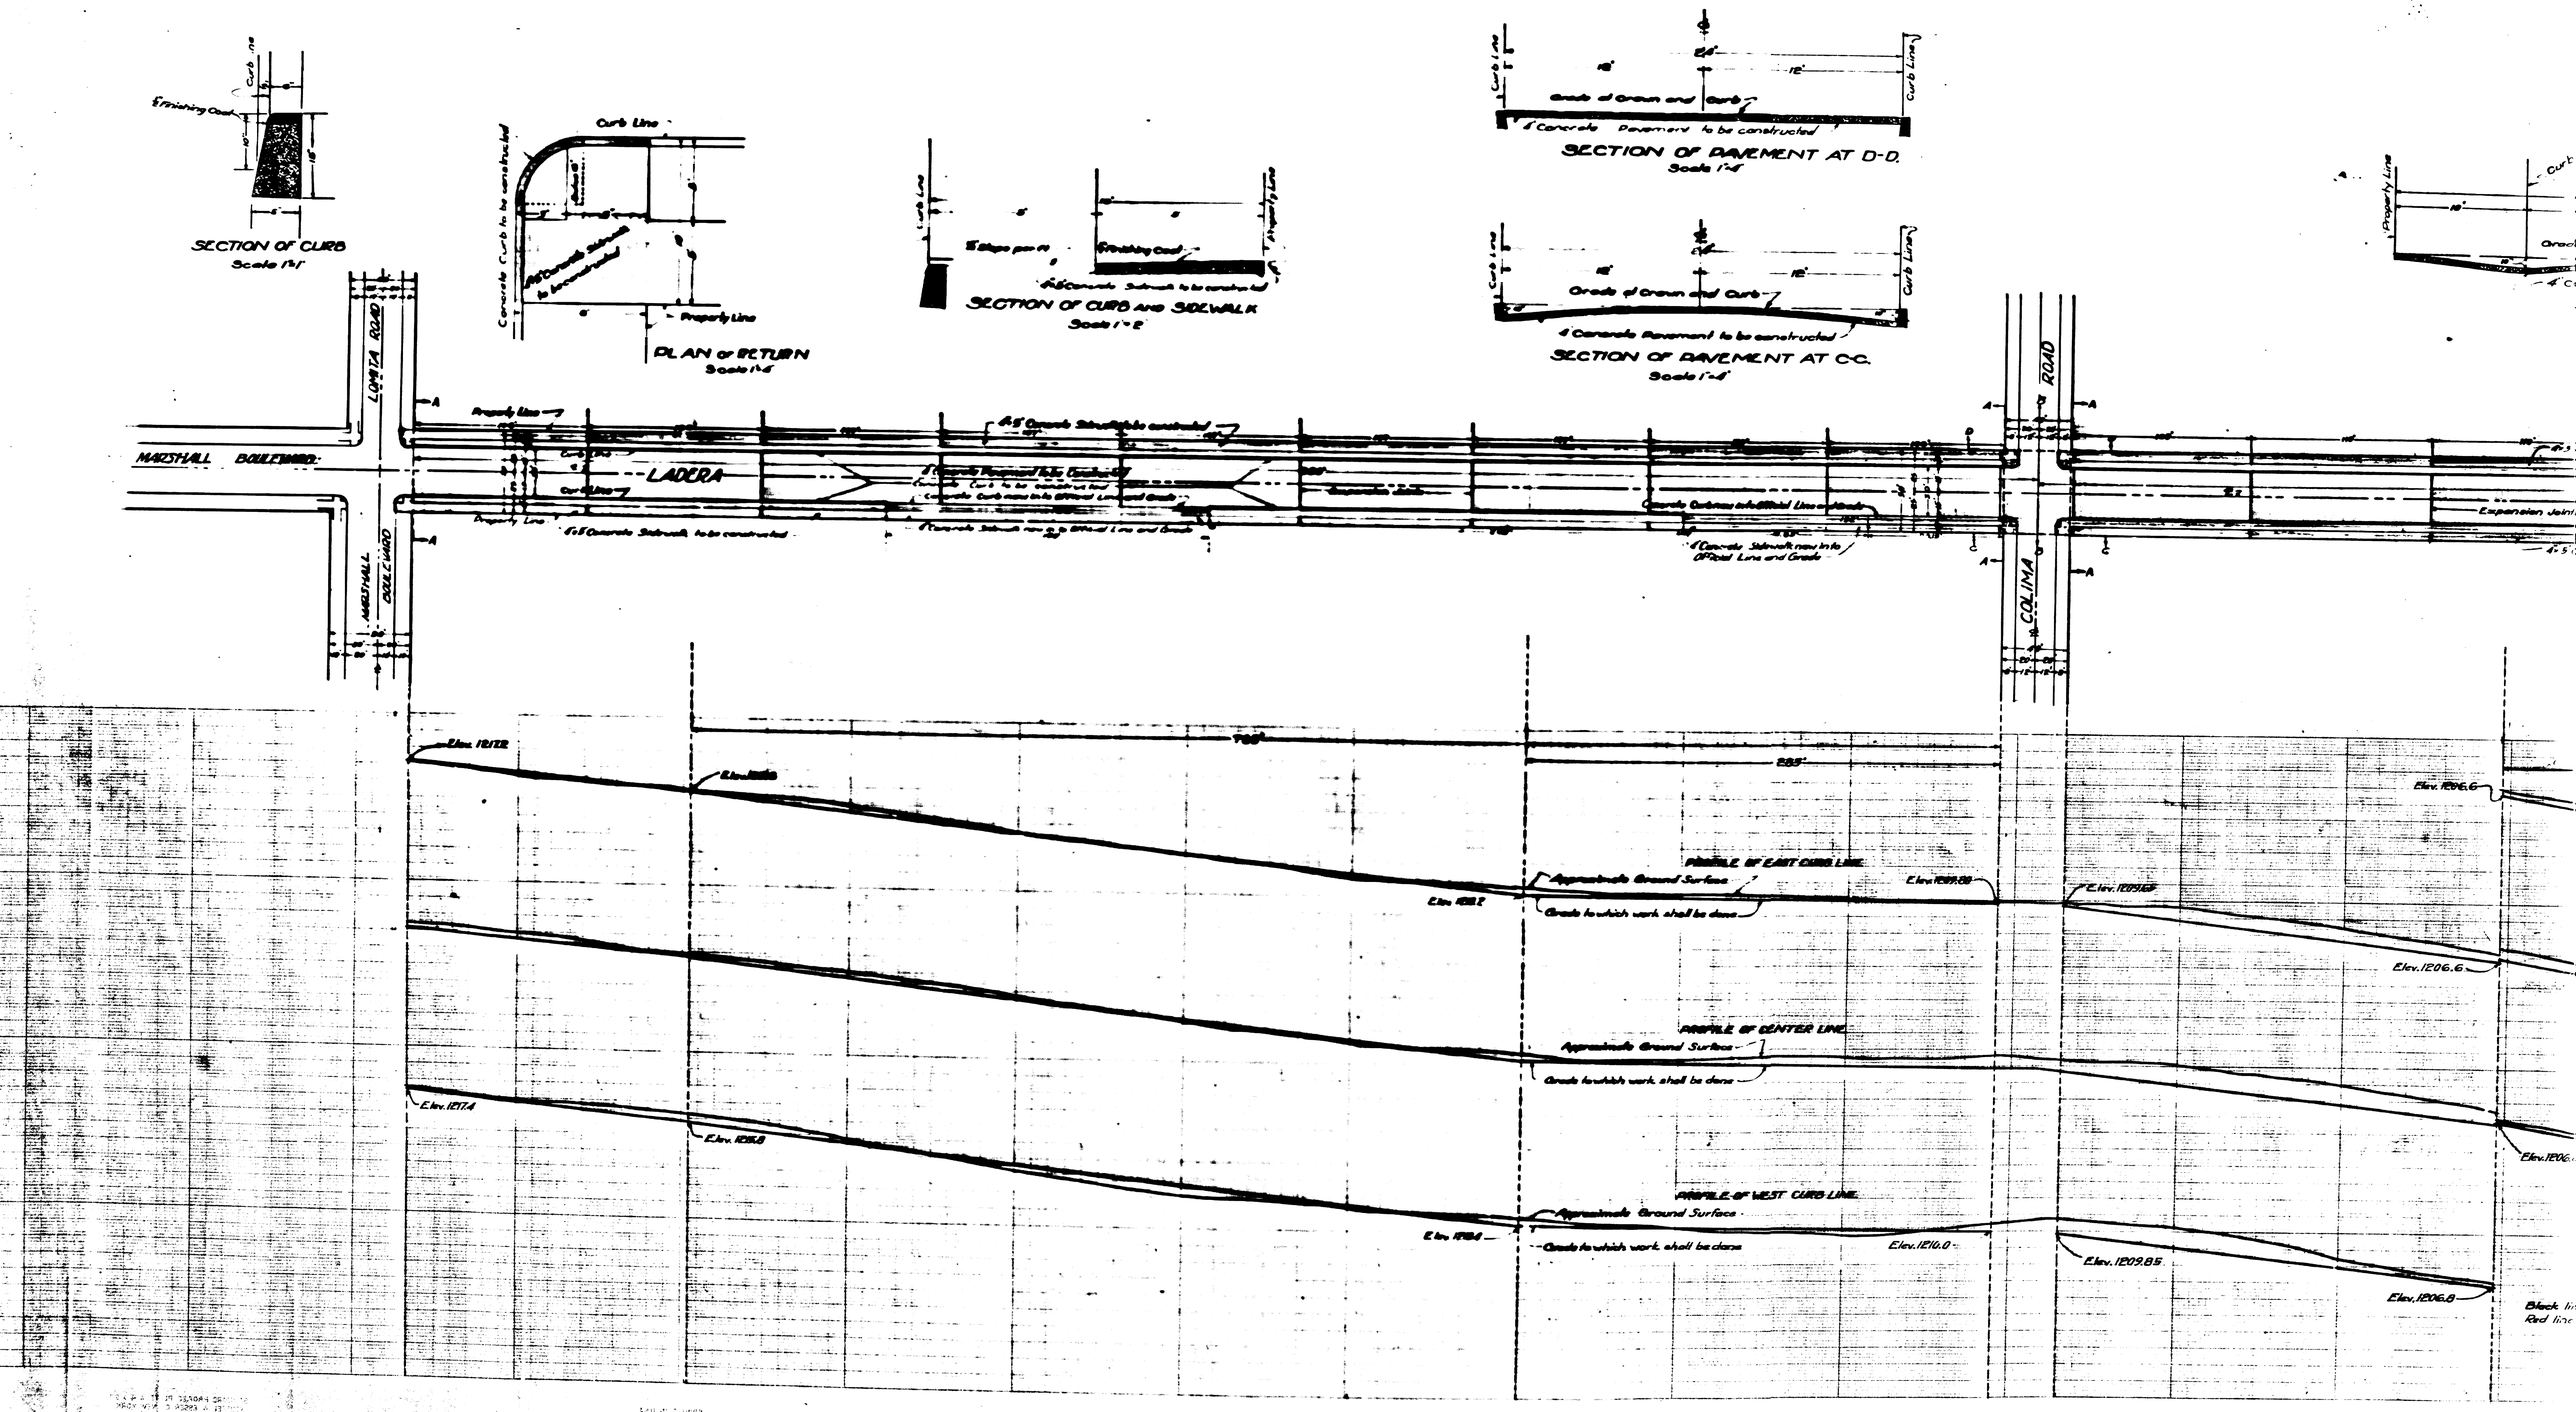
SECTION OF CURB
Scale 1"=1'
PLAN OF RETURN
Scale 1"=5'
SECTION OF CURB AND SIDEWALK
Scale 1"=2'
SECTION OF PAVEMENT AT D-D.
Scale 1"=4'
SECTION OF PAVEMENT AT C-C.
Scale 1"=4'
LOMITA ROAD
MARSHALL BOULEVARD
LADERA
COLIMA ROAD
Expansion Joint
PROFILE OF EAST CURB LINE
Approximate Ground Surface
Grade to which work shall be done
PROFILE OF CENTER LINE
PROFILE OF WEST CURB LINE
Elev. 1217.2
Elev. 1209.85
Elev. 1206.8
Elev. 1206.6