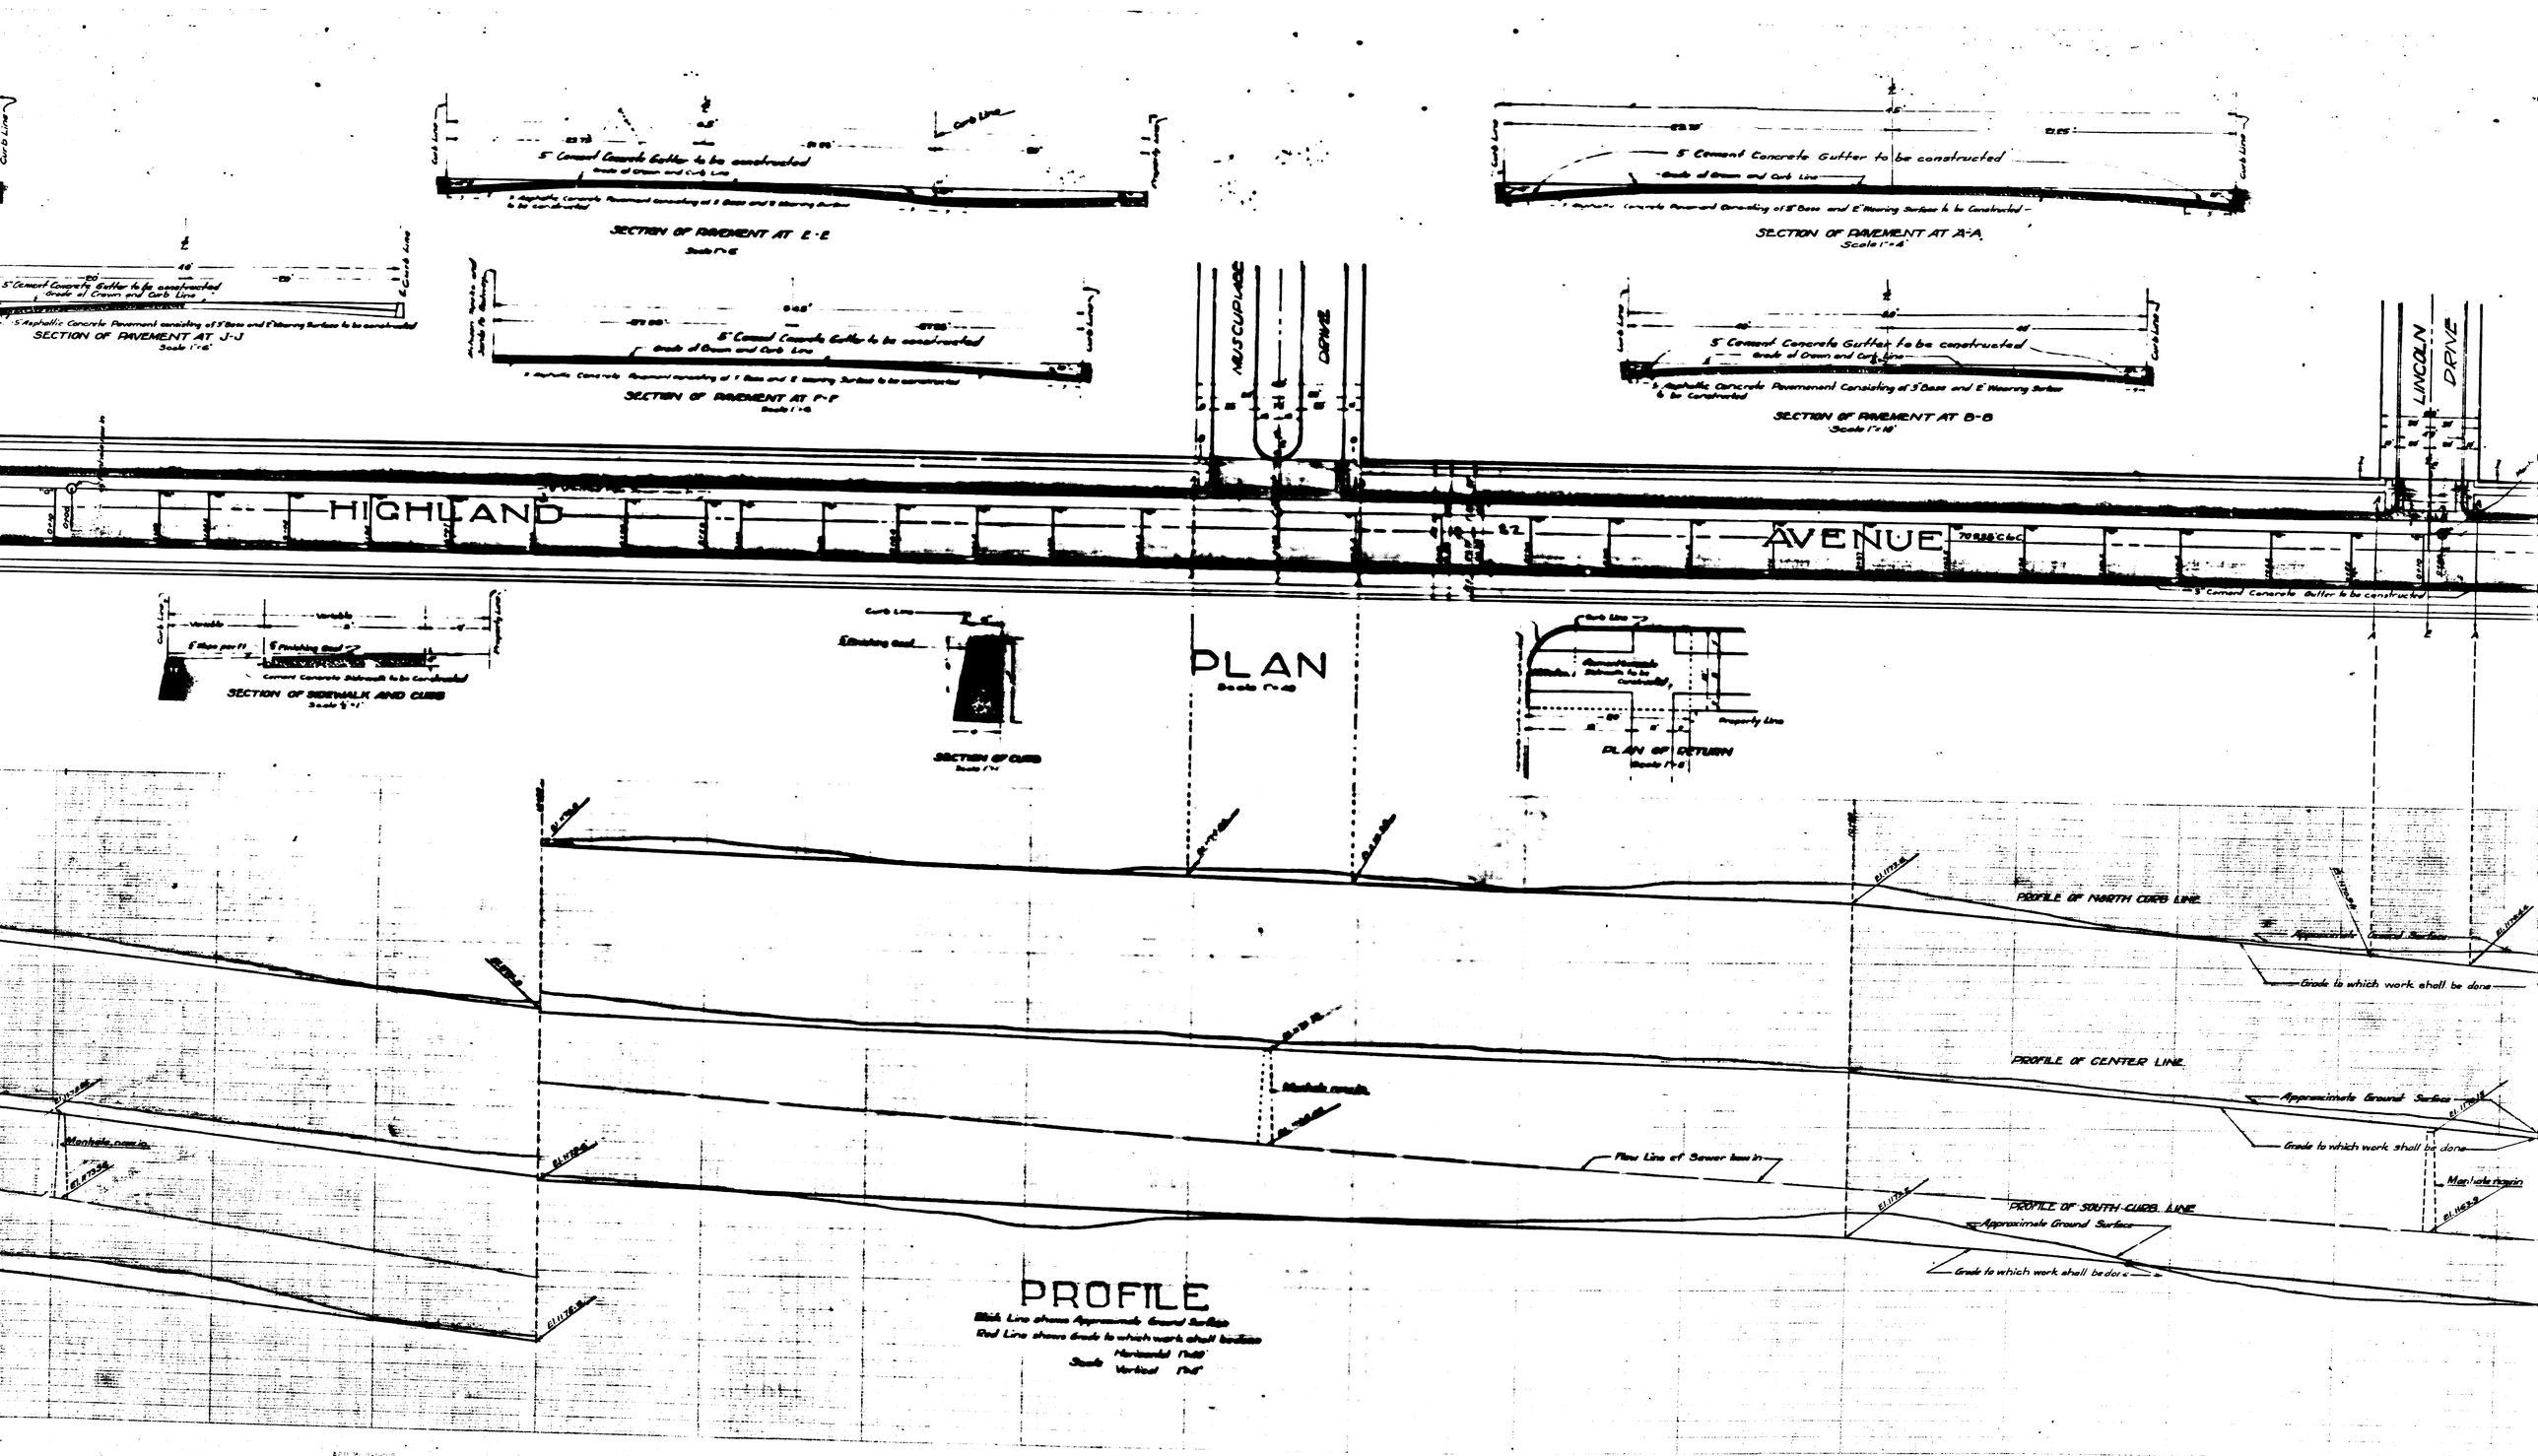
5" Cement Concrete Gutter to be constructed
Grade of Crown and Curb Line
SECTION OF PAVEMENT AT E-E
SECTION OF PAVEMENT AT A-A
Scale 1"=4'
SECTION OF PAVEMENT AT J-J
Scale 1"=6'
SECTION OF PAVEMENT AT F-F
SECTION OF PAVEMENT AT B-B
Scale 1"=10'
NUTCUPLACE
DRIVE
HIGHLAND
AVENUE
LINCOLN
DRIVE
SECTION OF SIDEWALK AND CURB
Cement Concrete Sidewalk to be Constructed
SECTION OF CURB
PLAN
Scale 1"=40'
PLAN OF RETURN
Property Line
PROFILE OF NORTH CURB LINE
Approximate Ground Surface
Grade to which work shall be done
PROFILE OF CENTER LINE
Approximate Ground Surface
Grade to which work shall be done
Manhole new in
Flow Line of Sewer line in
Manhole in place
PROFILE OF SOUTH CURB LINE
Approximate Ground Surface
Grade to which work shall be done
PROFILE
Black Line shows Approximate Ground Surface
Red Line shows Grade to which work shall be done
Scale Horizontal 1"=40'
Vertical 1"=4'