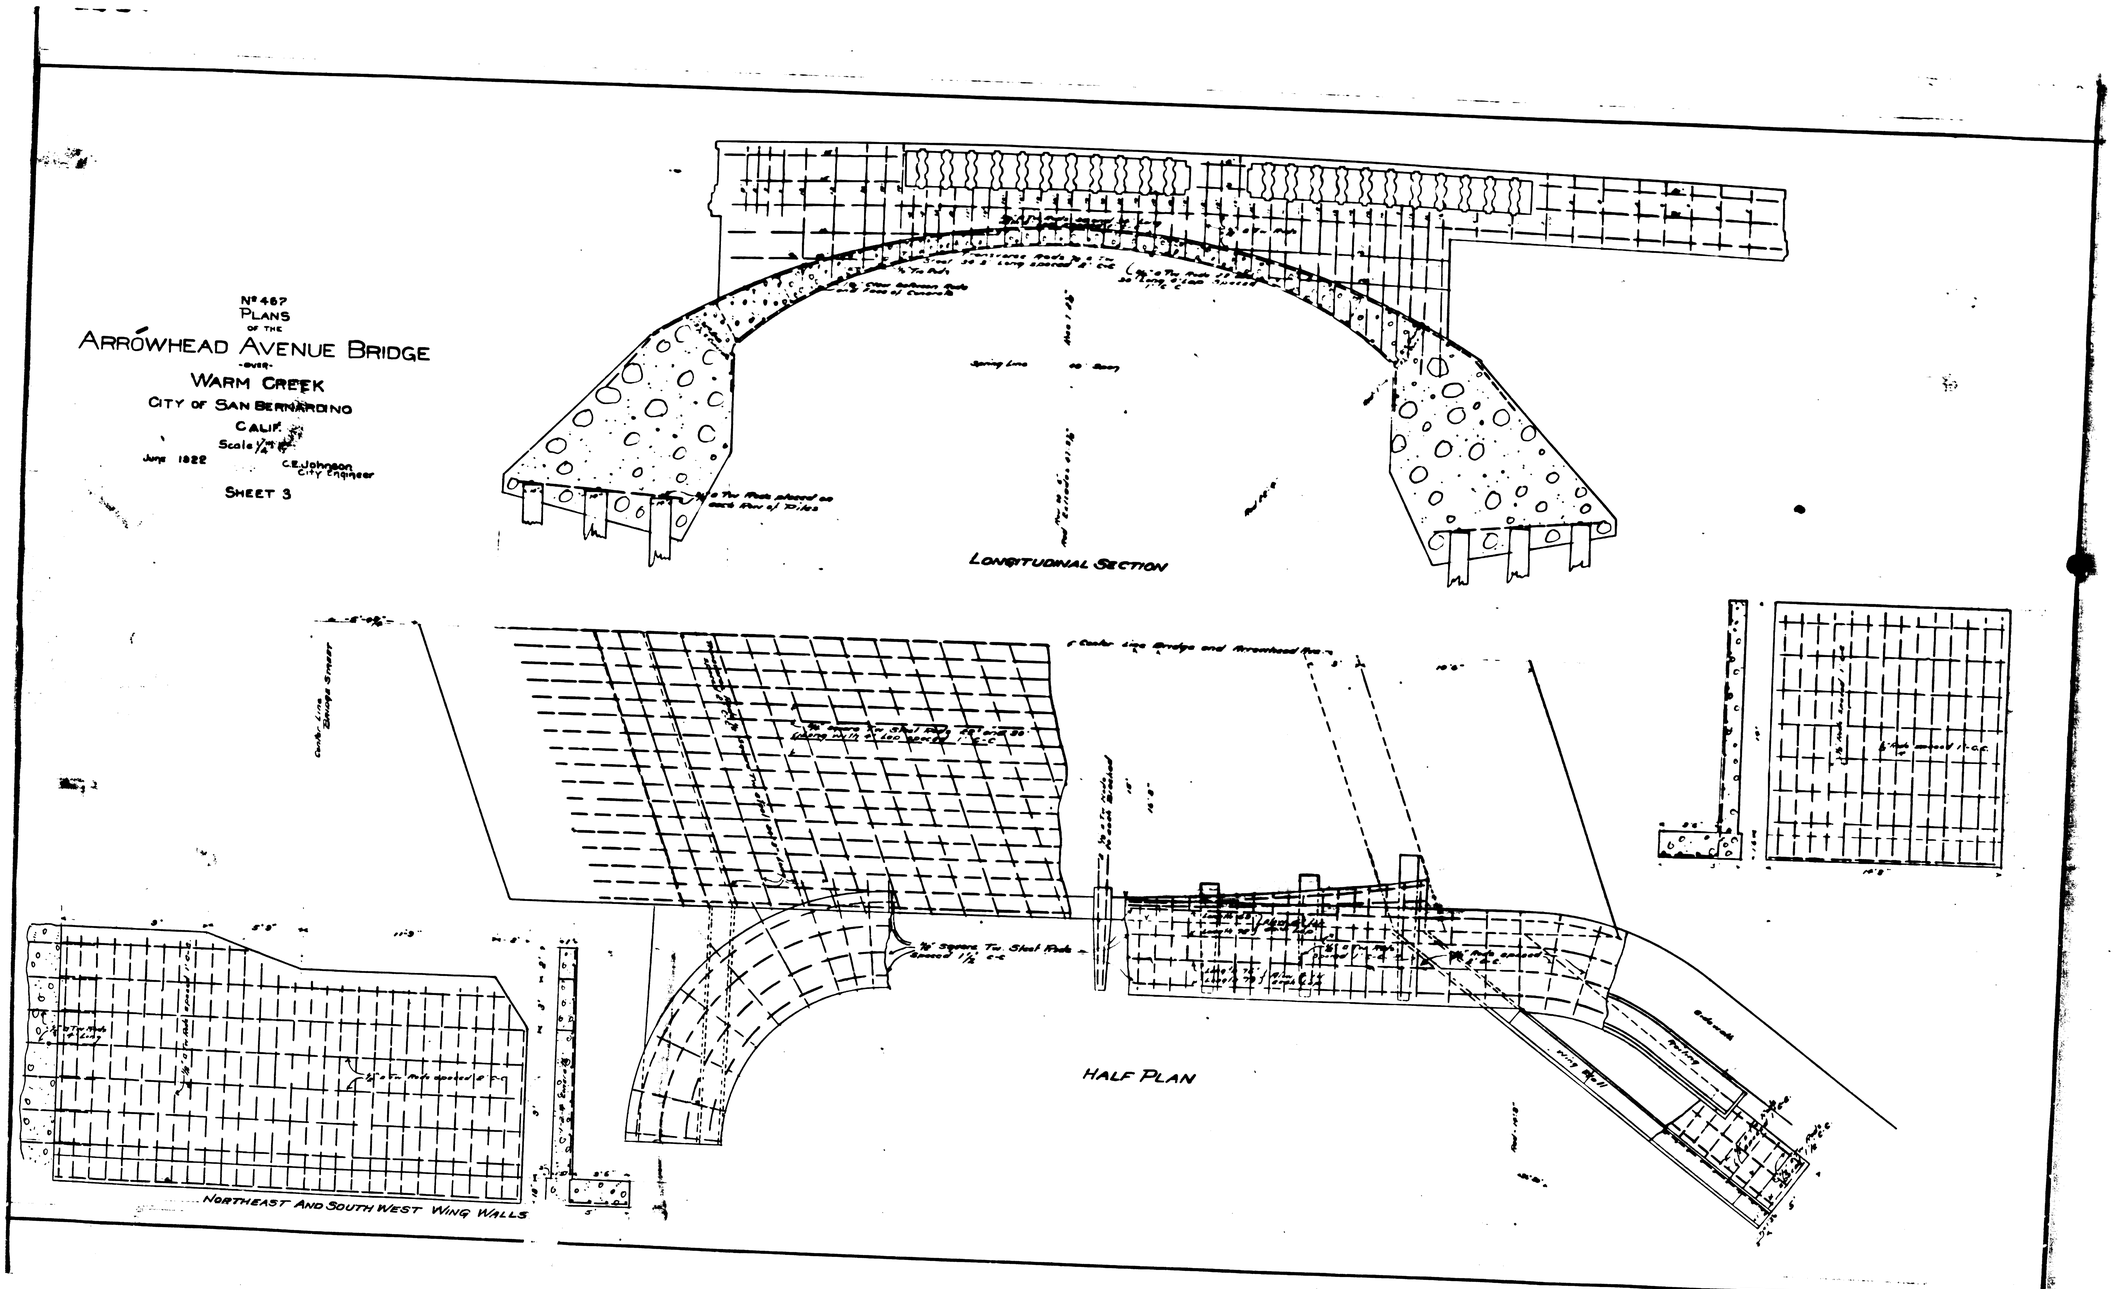
Nº 467
PLANS
OF THE
ARROWHEAD AVENUE BRIDGE
-OVER-
WARM CREEK
CITY OF SAN BERNARDINO
CALIF.
Scale 1/4" = 1'
June 1922
C.E. Johnson
City Engineer
SHEET 3
LONGITUDINAL SECTION
HALF PLAN
NORTHEAST AND SOUTH WEST WING WALLS

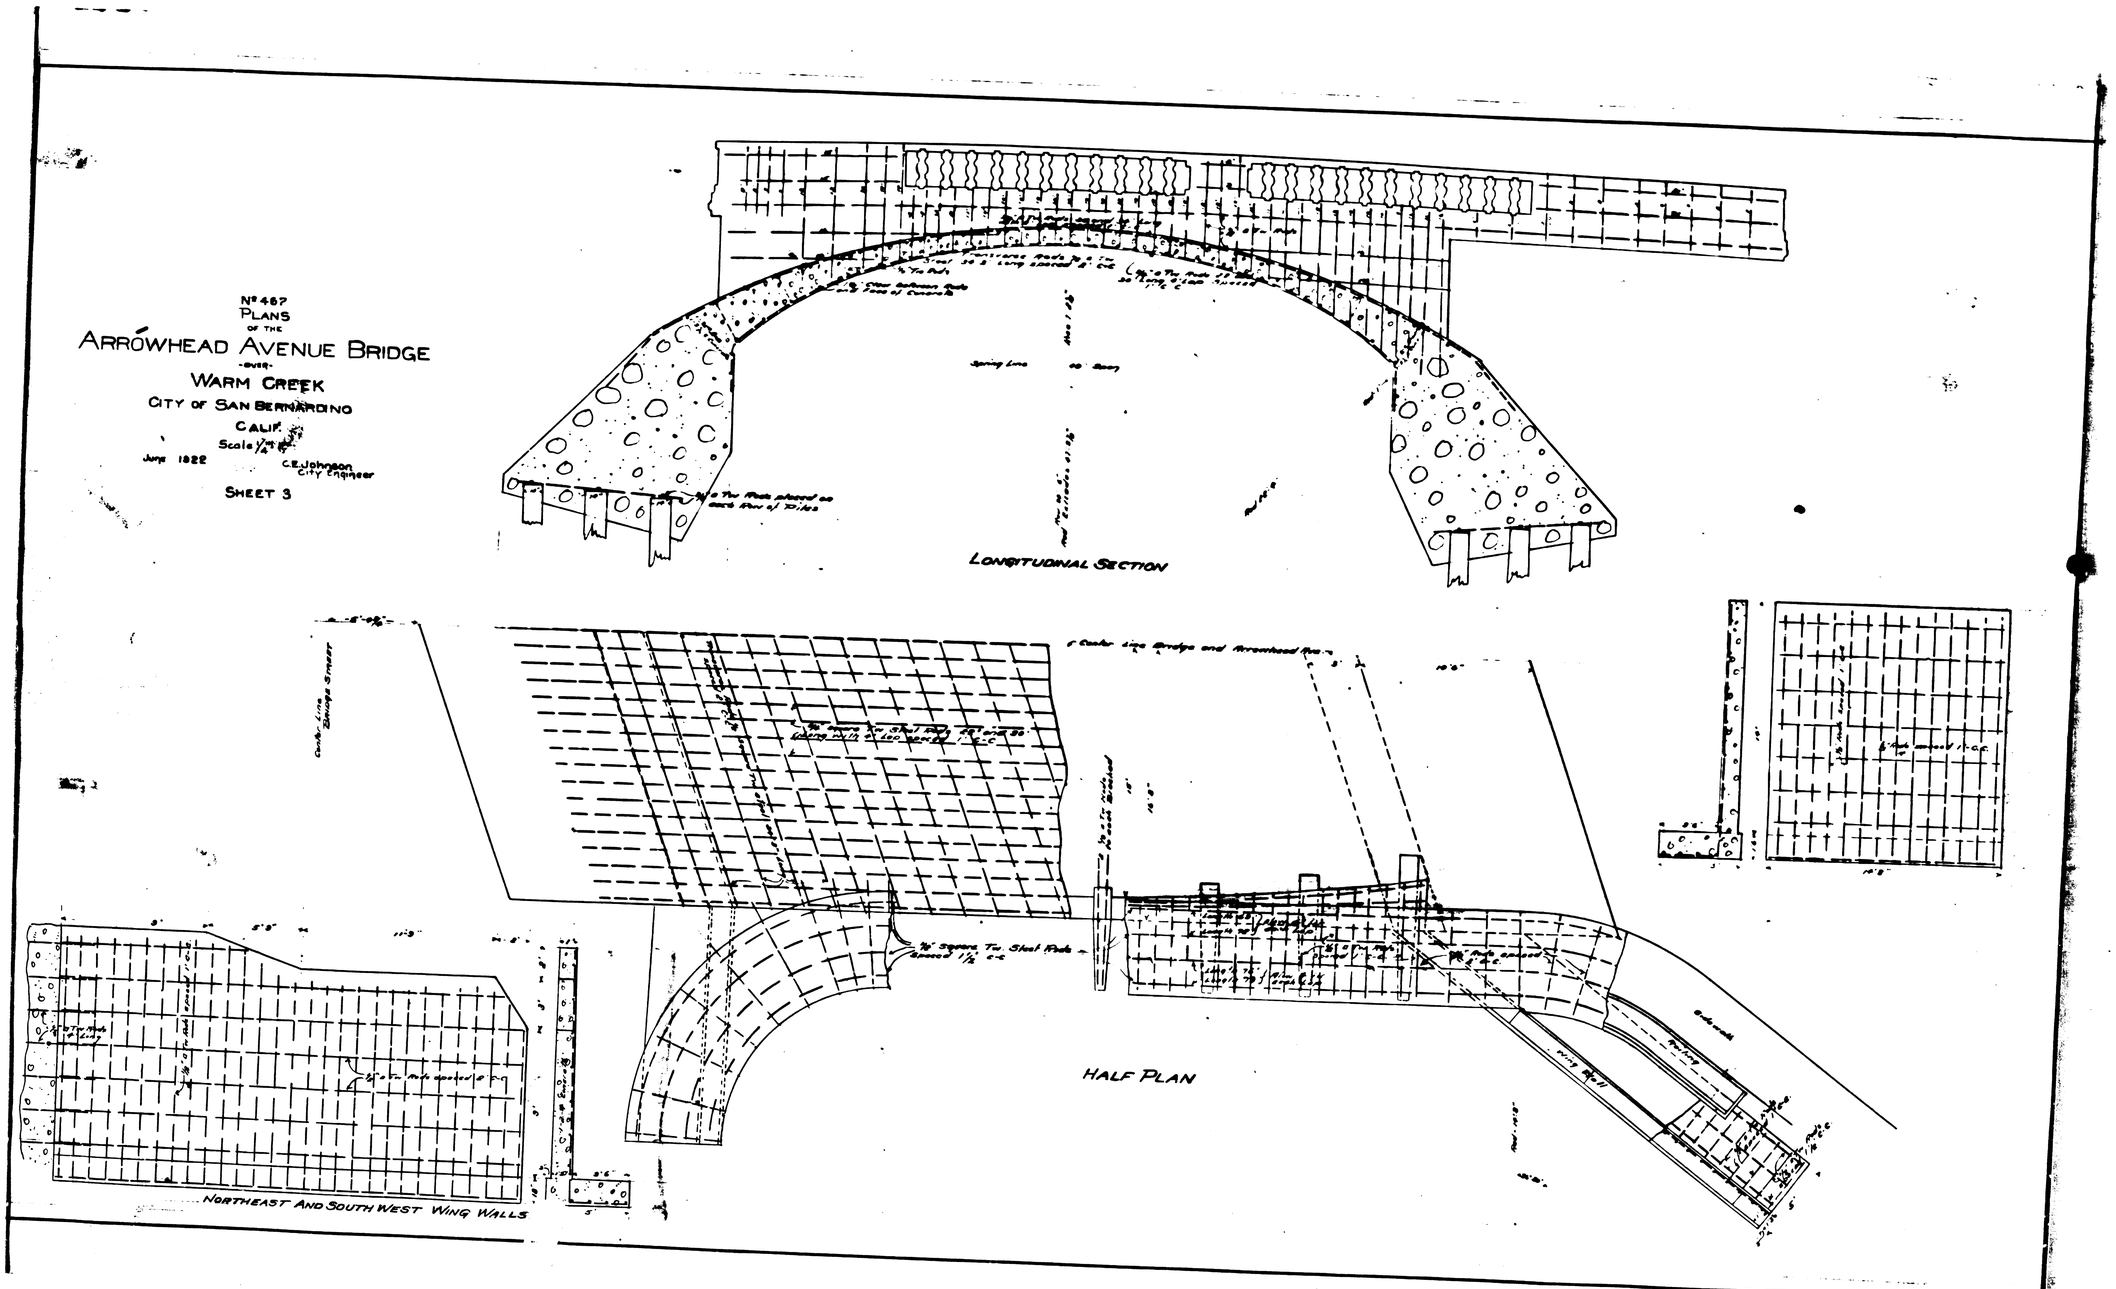
Nº 467
PLANS
OF THE
ARROWHEAD AVENUE BRIDGE
-OVER-
WARM CREEK
CITY OF SAN BERNARDINO
CALIF.
Scale 1/4" = 1'
June 1922
C.E. Johnson
City Engineer
SHEET 3
LONGITUDINAL SECTION
HALF PLAN
NORTHEAST AND SOUTH WEST WING WALLS