No 380
LYTLE CREEK
BRIDGE
SHEET No 3

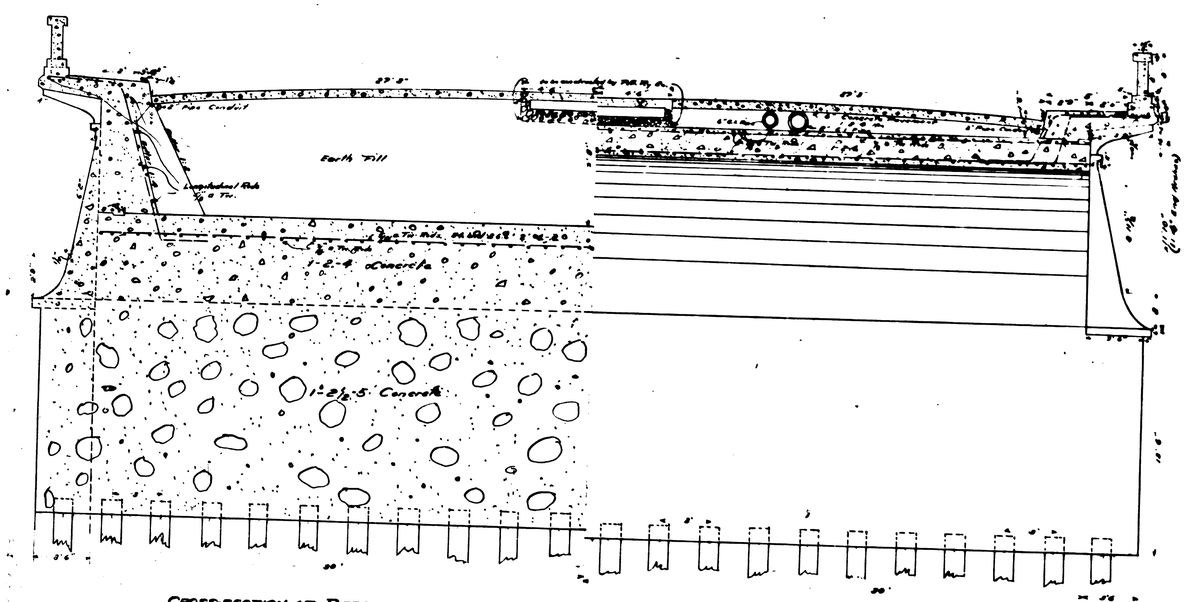

CROSS-SECTION AT PIERS
Scale ½"=1'

CROSS-SECTION AT CROWN

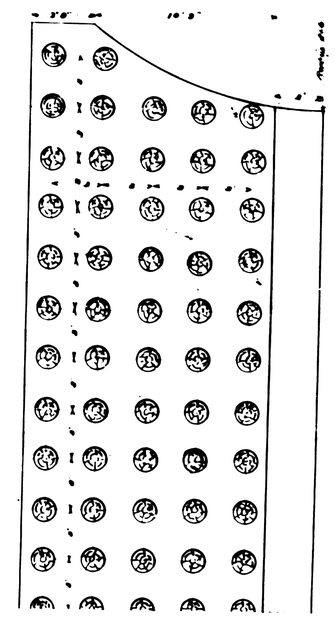

PILE PLAN SOUTH ABUTMENT

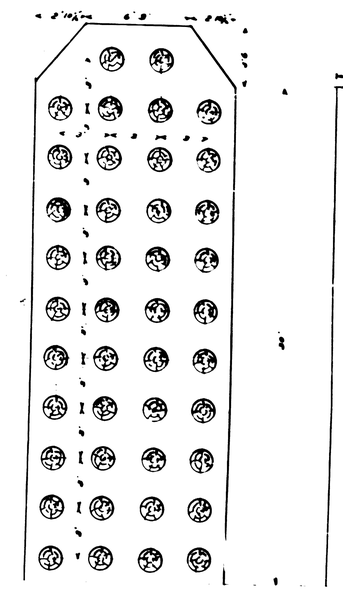

PILE PLAN PIERS
Scale ½"=1'

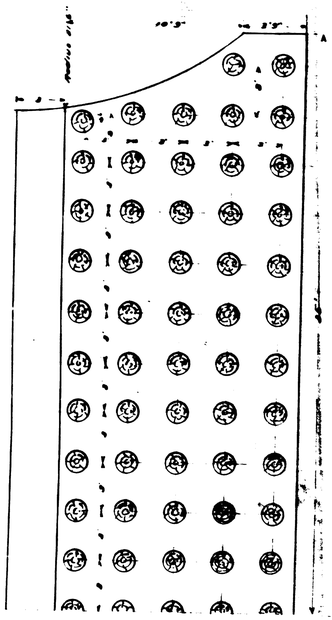

PILE PLAN NORTH ABUTMENT

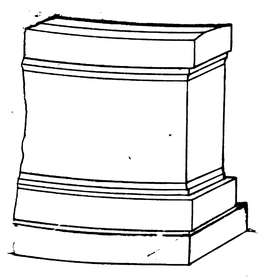

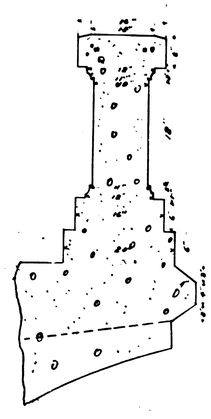

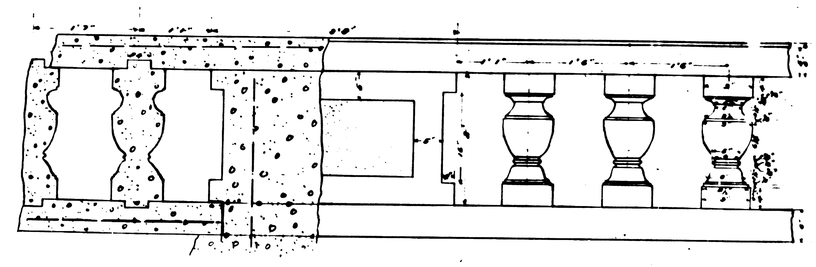

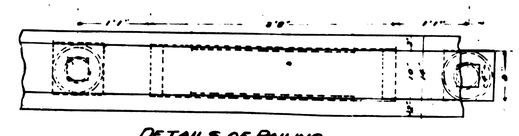
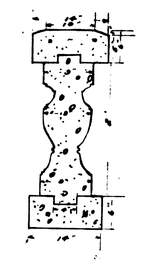
DETAILS OF RAILING
Scale 1"=1'