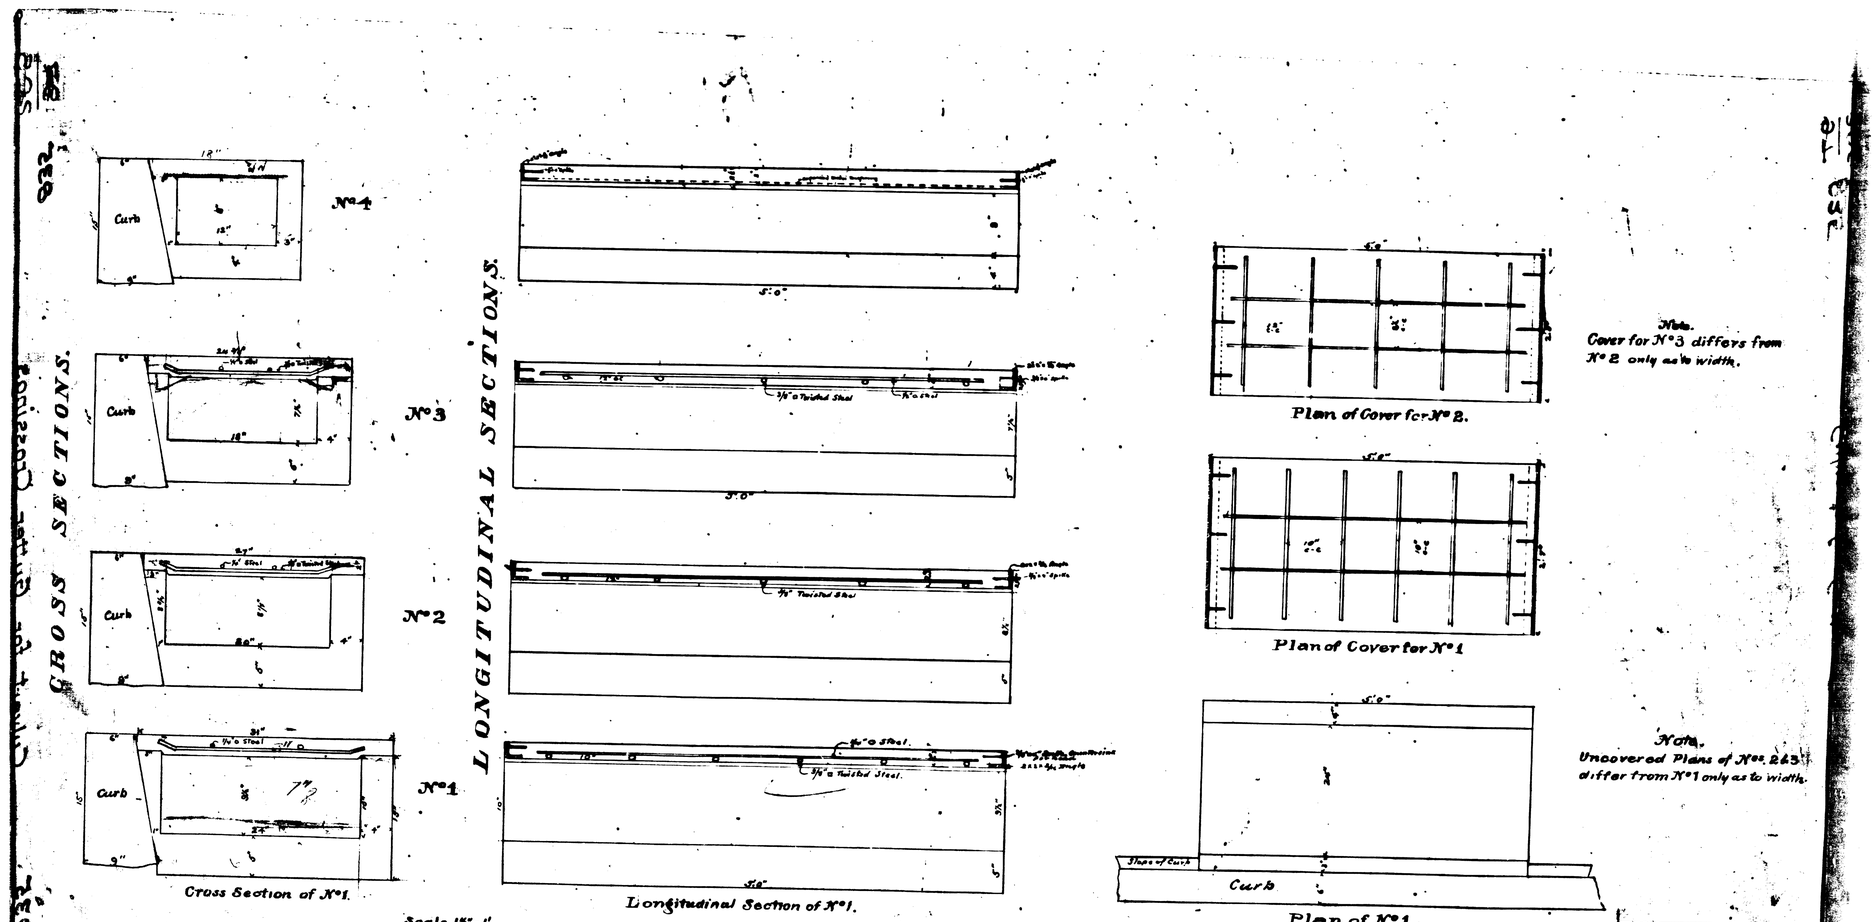
CROSS SECTIONS.
LONGITUDINAL SECTIONS.
Curb
No 4
No 3
No 2
No 1
Cross Section of No 1.
Scale 1½"=1'.
Longitudinal Section of No 1.
Plan of Cover for No 2.
Plan of Cover for No 1
Note.
Cover for No 3 differs from No 2 only as to width.
Note.
Uncovered Plans of Nos. 2 & 3 differ from No 1 only as to width.
Plan of No 1
(uncovered)
Scale 1"=1'
Filed Dec 21 1908
City Clerk.
Adopted by the City Council of the City of San Bernardino at its meeting of
1908, in connection with Standard Specifications for Asphalt Macadam Cross Walks.
HARRY L. ALLISON
City Clerk.
CULVERTS
FOR
GUTTER CROSSINGS
To be Constructed
in Connection with
CROSS WALKS.
DRAWING No 2