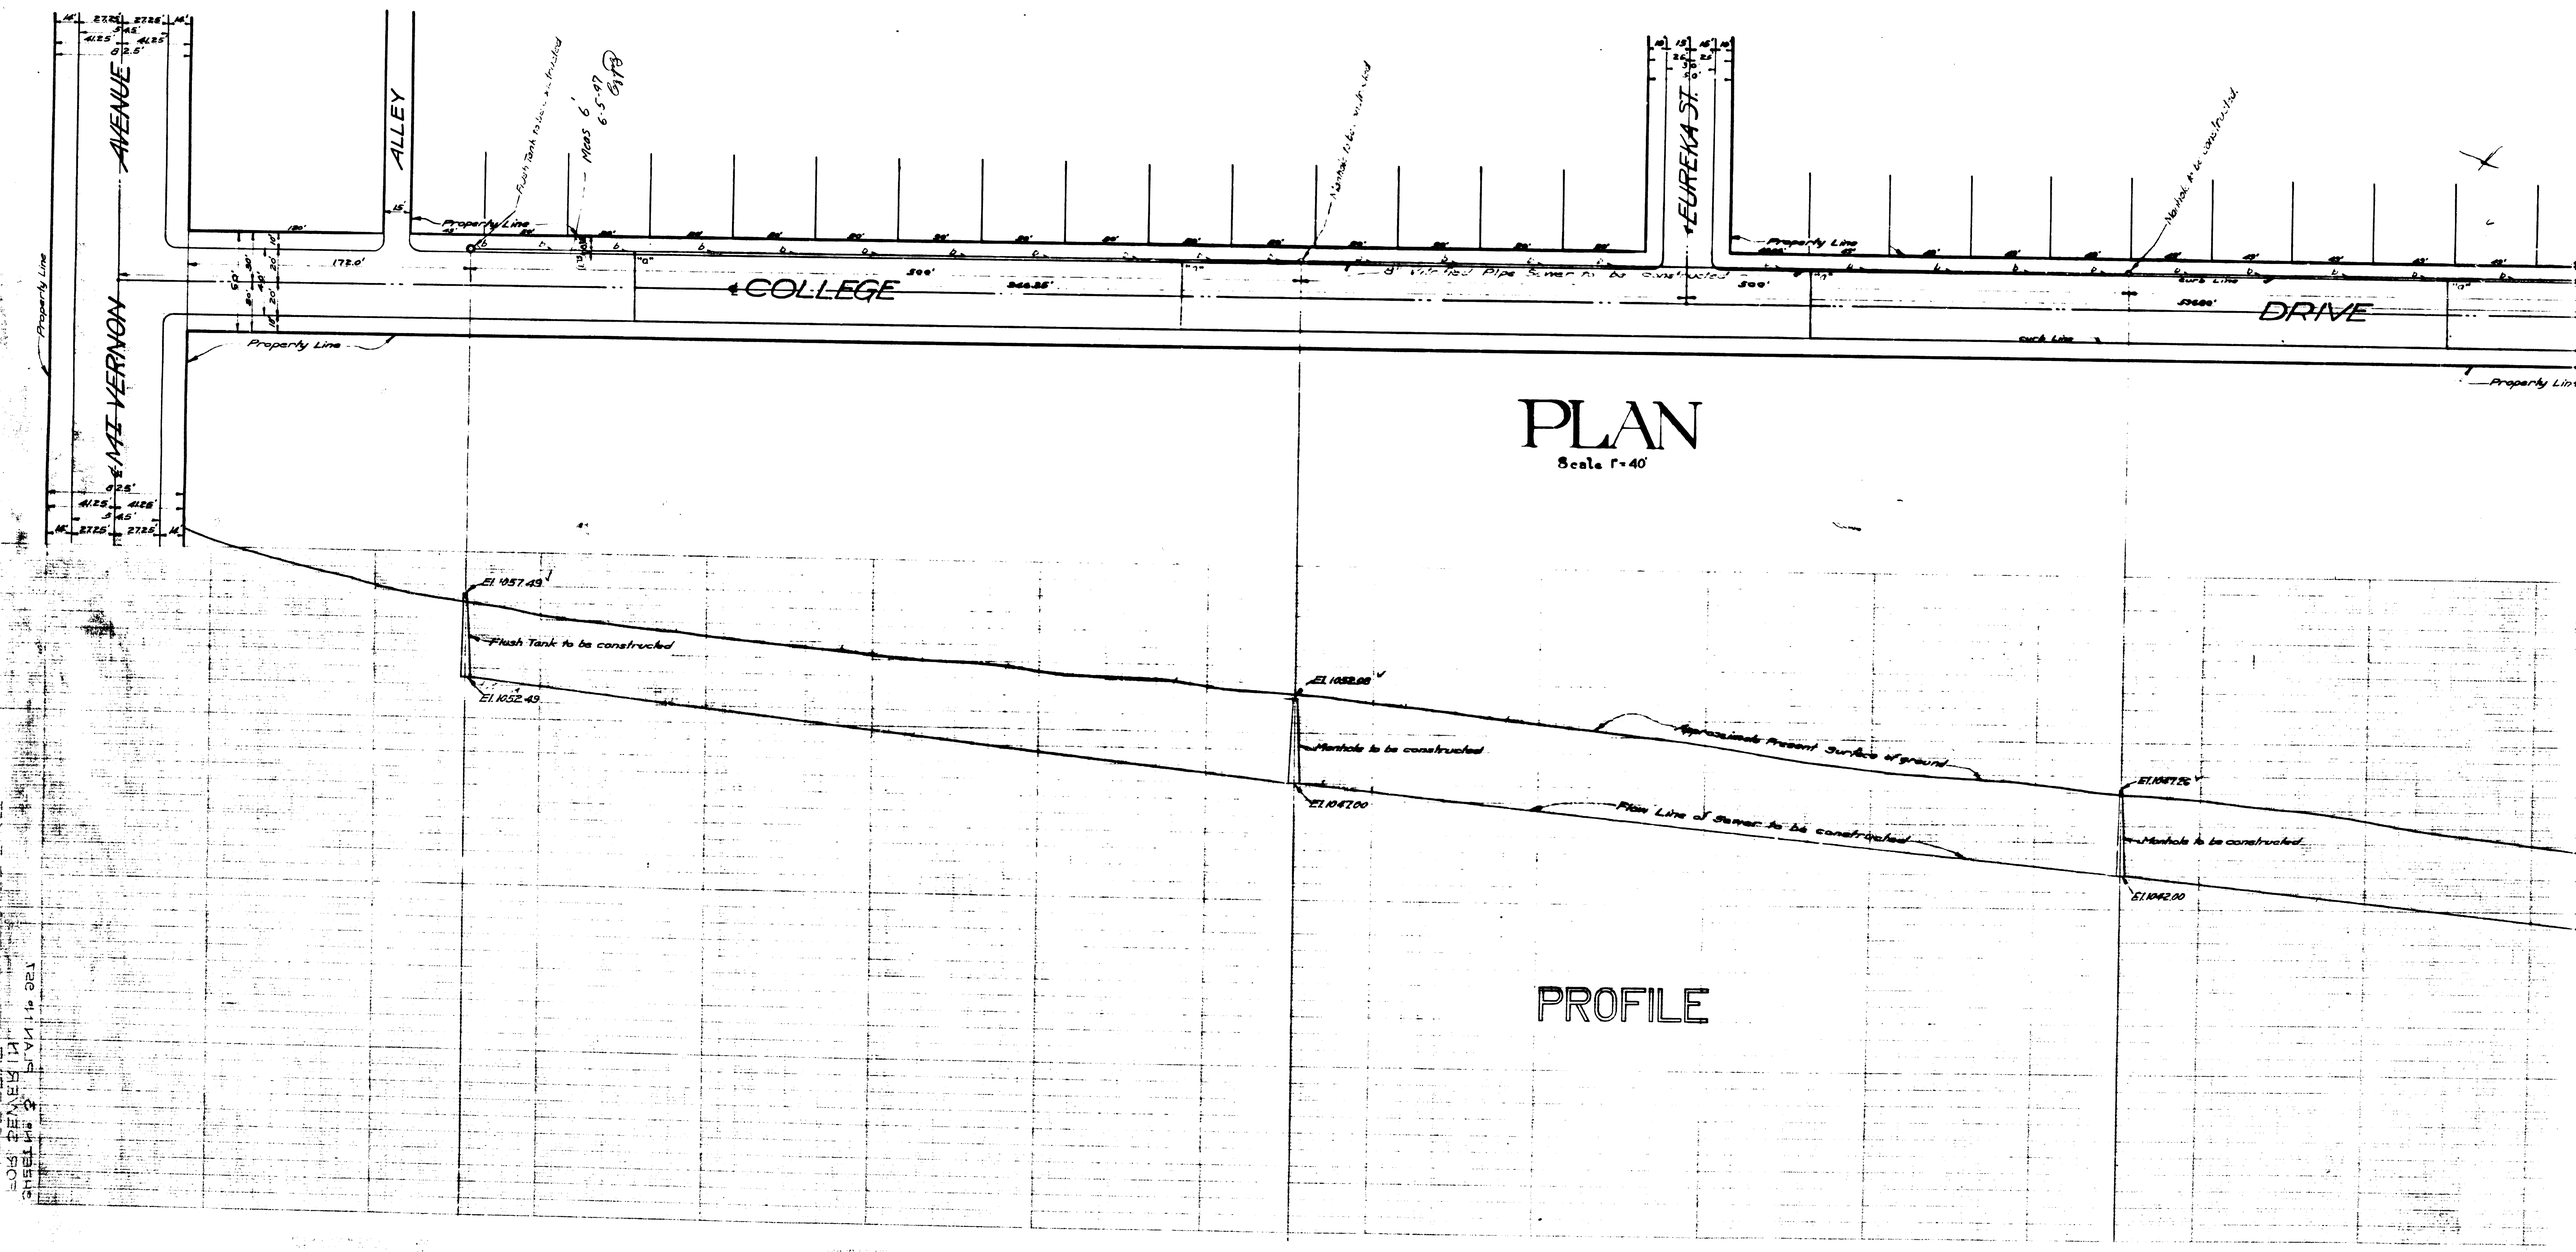
PLAN
Scale 1"=40'
COLLEGE DRIVE
MT. VERNON AVENUE
ALLEY
EUREKA ST.
Property Line
Curb Line
Flush Tank to be constructed
Manhole to be constructed
8" Vitrified Pipe Sewer to be constructed
PROFILE
El. 1057.49
El. 1052.49
El. 1052.08
El. 1047.00
El. 1047.25
El. 1042.00
Approximate Present Surface of ground
Flow Line of Sewer to be constructed