ABBREVIATIONS.

The Mark (') Indicates Foot or Feet.
The Mark (") Indicates Inch or Inches
ST. Indicates Street
℄ Indicates Center Line
The Mark (=) Indicates equals
No. Indicates Number
Asphalt is shown Thus
Concrete is shown Thus
Culverts are shown Thus
Gutters are shown Thus
Cross Walks to be Taken up shown Thus.
C.S. Indicates Cross Walk
Cross Walk Culverts to be left in shown Thus.
Cross Walk Culverts to be Taken up shown Thus
Oiled Macadam shown Thus.

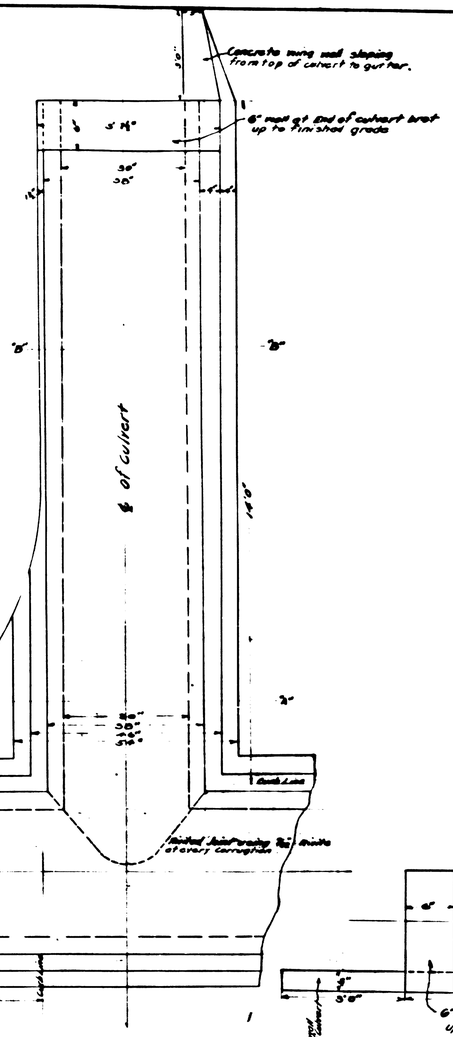

PLAN OF CULVERT CLASS "A"
SCALE 3/4" = 1'

CROSS SECTION OF CULVERT
CLASS "A" AT A-A
SCALE 1½" = 1'

CROSS SECTION OF CULVERT
CLASS "A" AT B-B
SCALE 1½" = 1'

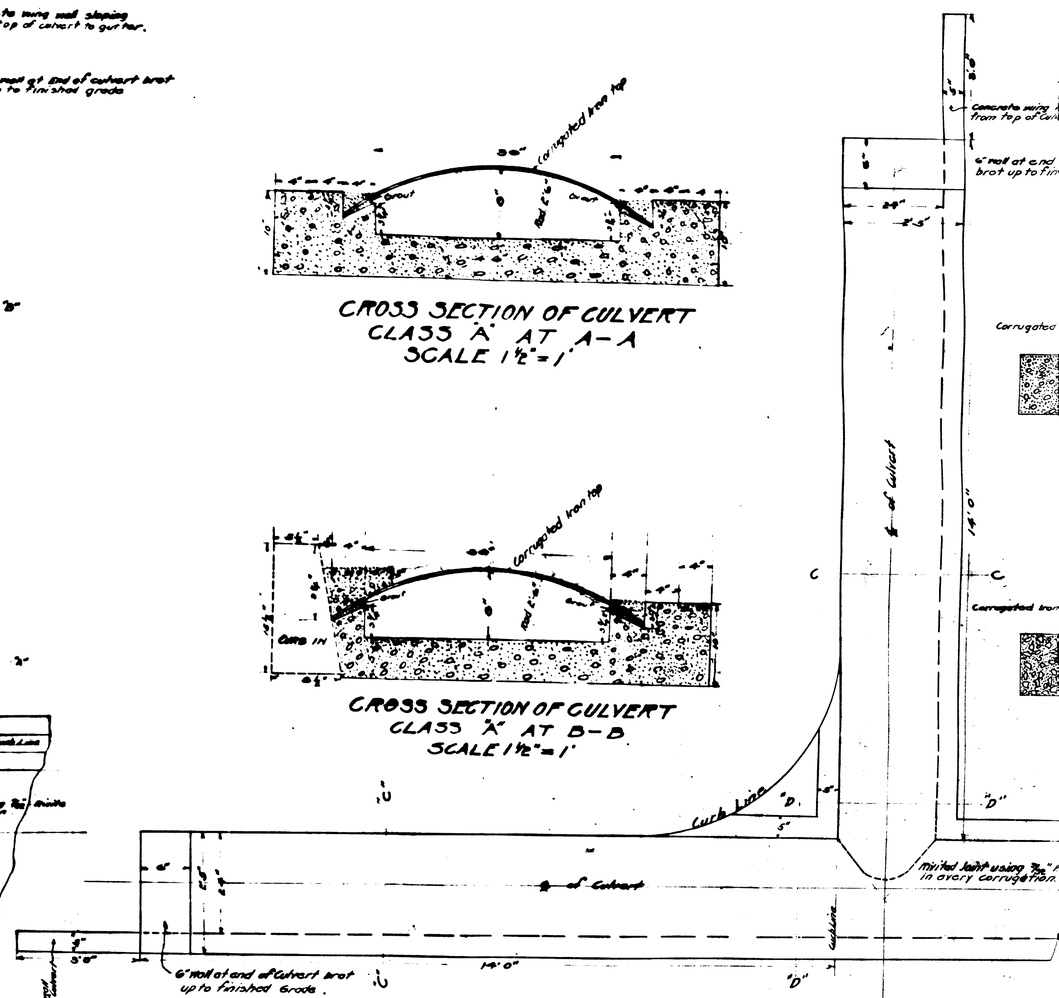

PLAN OF CULVERT CLASS "B"
SCALE 3/4" = 1'

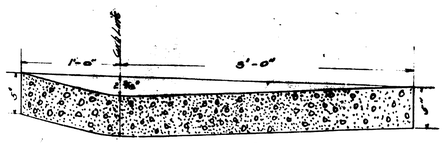

SECTION OF 4' GUTTER
AT C — C
SCALE 1½" = 1'
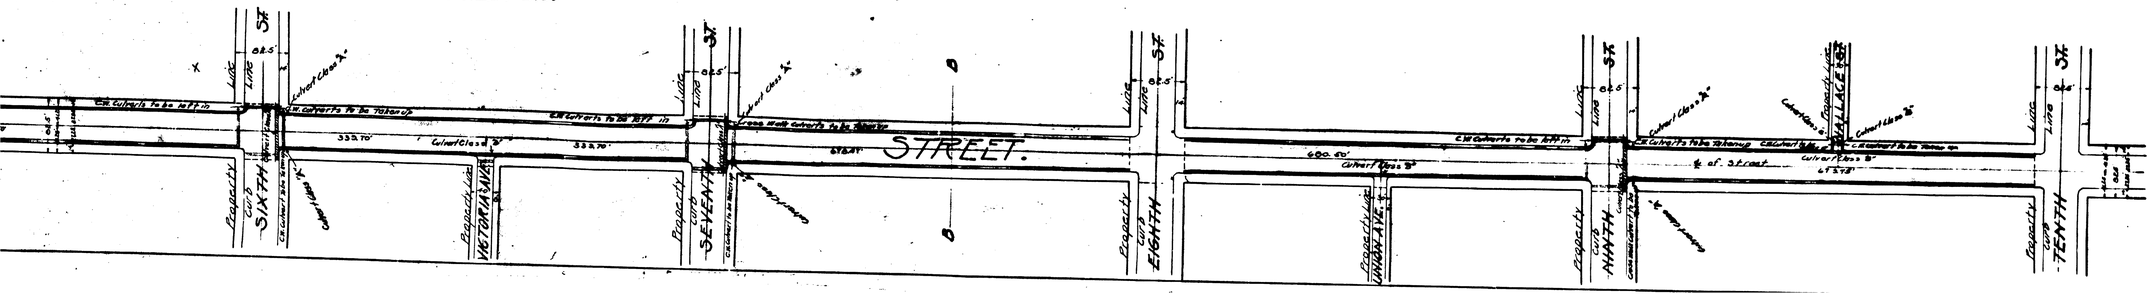
PLAN OF "F" STREET FROM SECOND STREET TO TENTH STREET
SCALE 1" = 100'