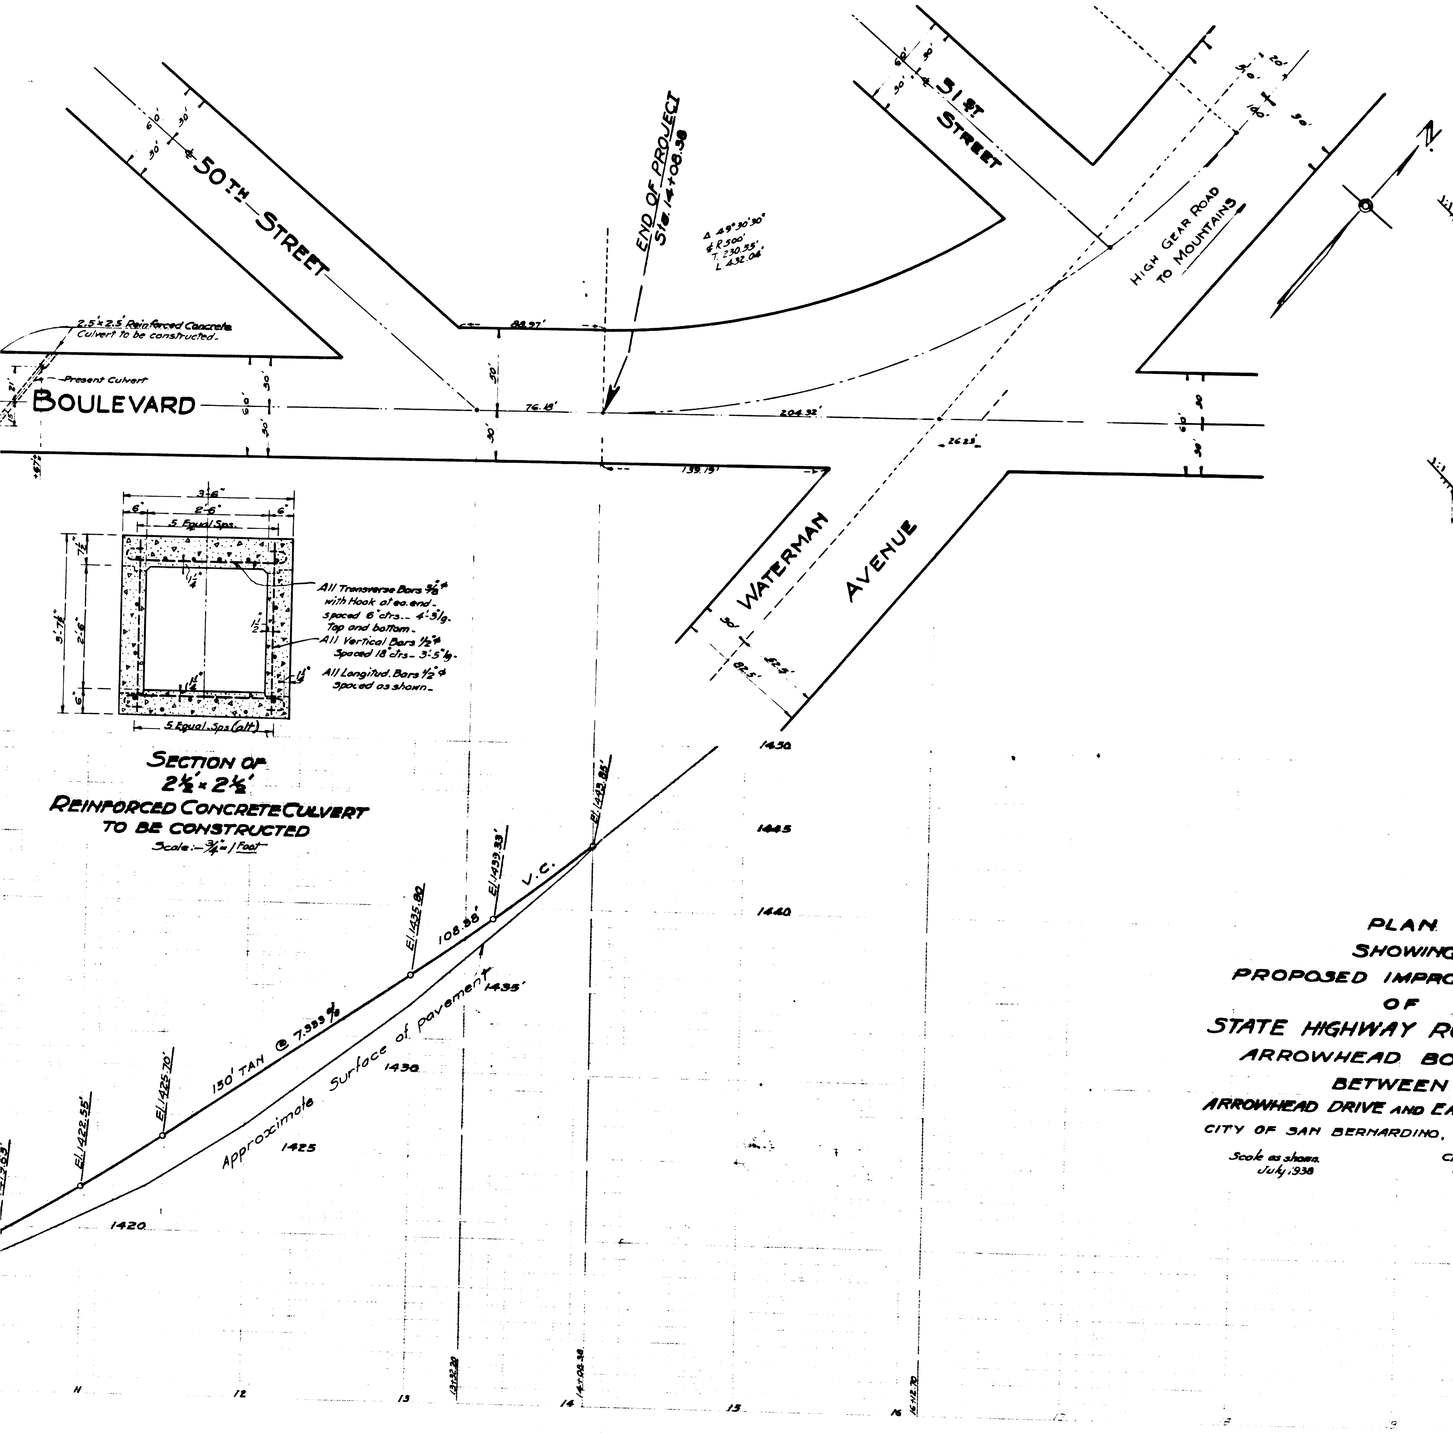

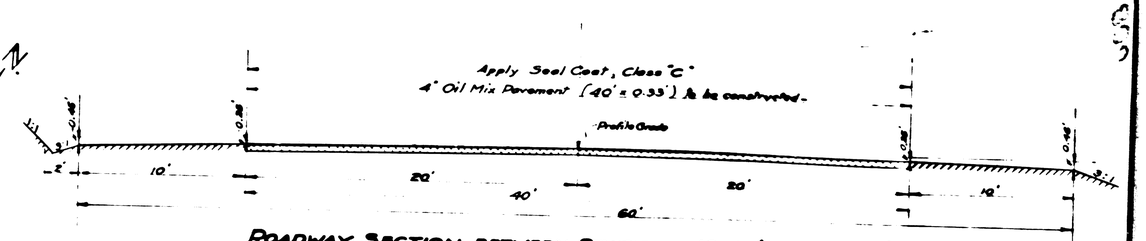

ROADWAY SECTION BETWEEN STATIONS 10+00' AND 14+00'

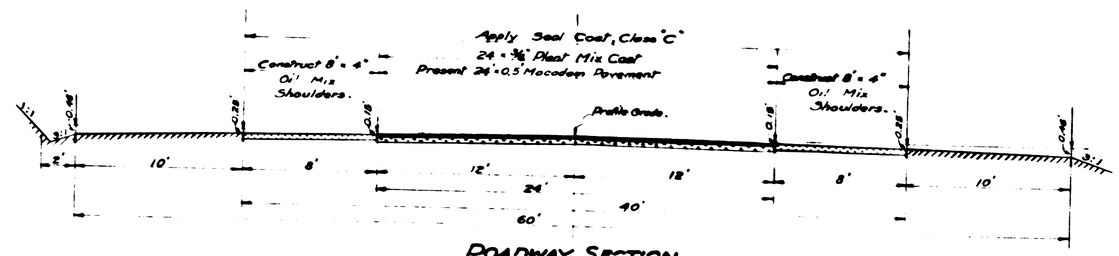

ROADWAY SECTION BETWEEN STATIONS 0+00' AND 10+00' AND STATIONS 14+00' AND 14+08.38'

Scale:- 1" = 4'

PLAN
SHOWING
PROPOSED IMPROVEMENT
OF
STATE HIGHWAY ROUTE 43
ARROWHEAD BOULEVARD
BETWEEN
ARROWHEAD DRIVE AND EAST CITY LIMITS
CITY OF SAN BERNARDINO, CALIFORNIA.

Scale as shown.
July, 1938

Chas. L. Faulk
City Engineer.