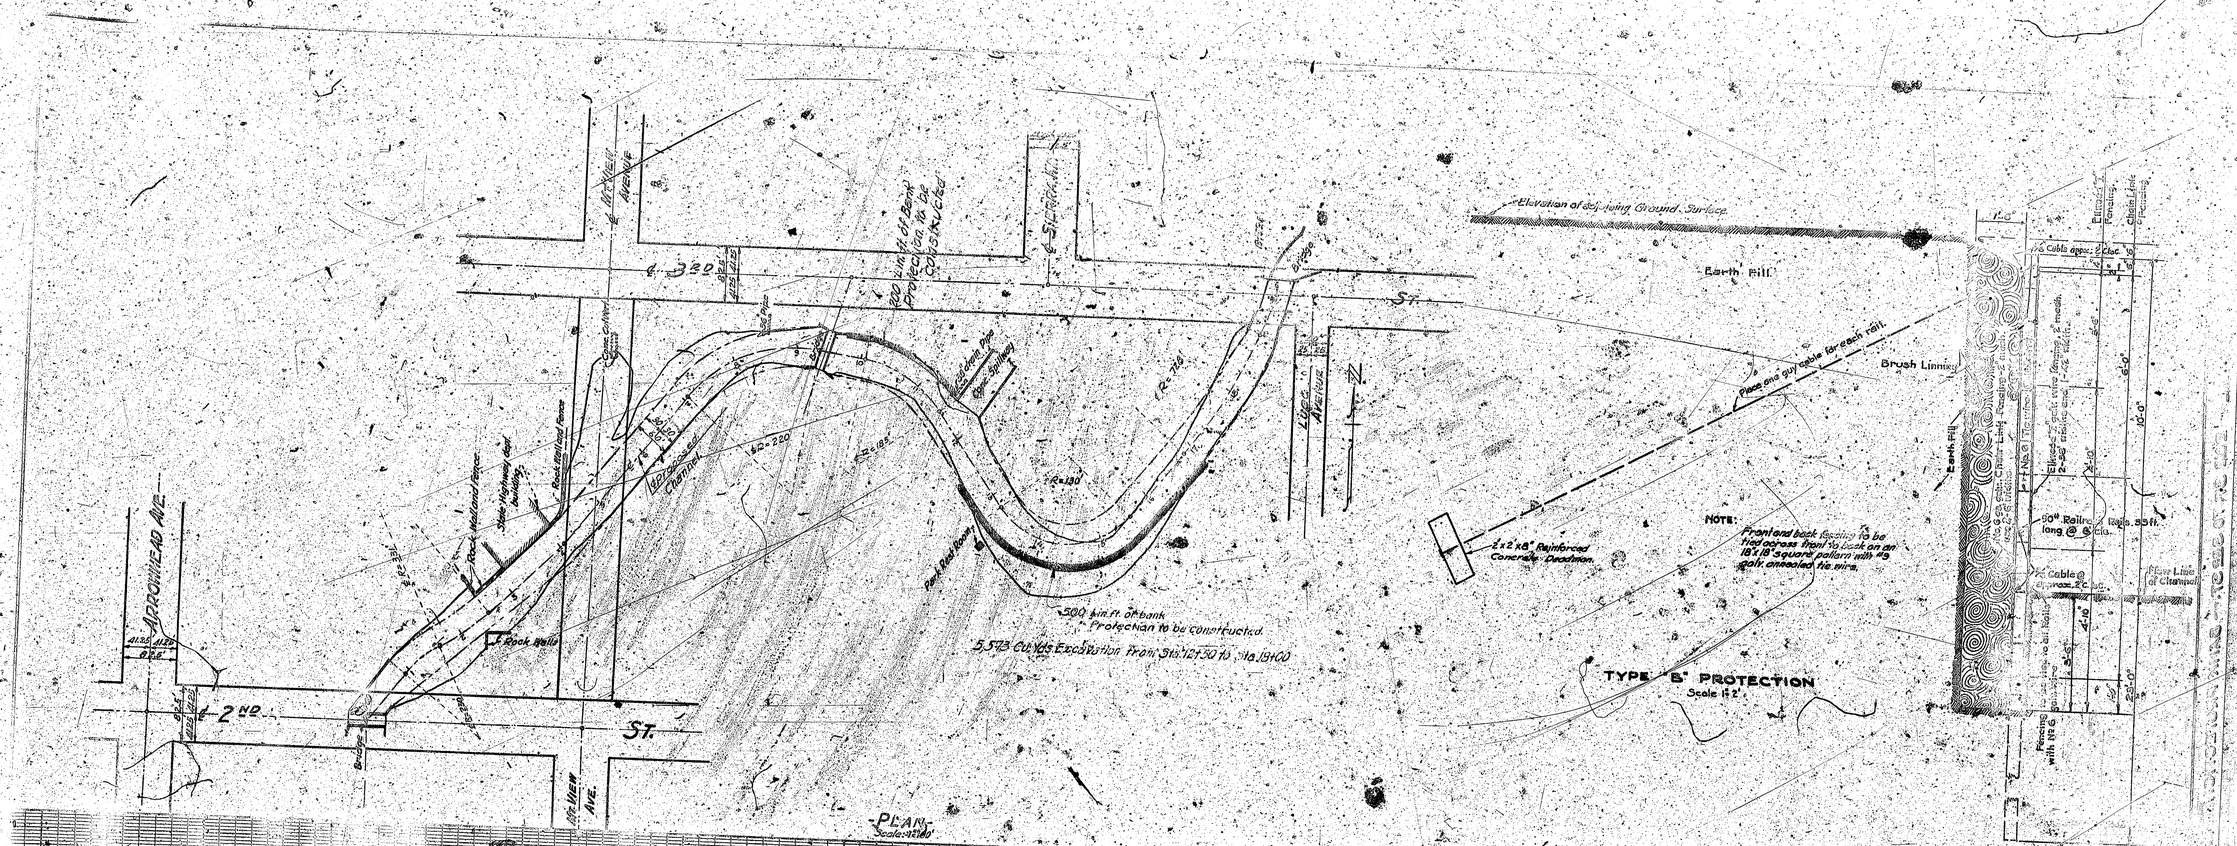
Approximate R/W
Rock Wall
State Highway Dept. Building
Rock retaining fence
Rock Wall
2ND ST.
Bridge
11th View Ave.
Proposed Channel
R=220
R=182
R=130
R=74
Culvert Pipe Type Spillway
500 Lin. Ft. of Bank Protection to be CONSTRUCTED
500 Lin. Ft. of bank Protection to be constructed.
5,573 Cu. Yds. Excavation from Sta. 12+50 to Sta. 19+00
Elevation of adjacent Ground Surface
Earth Fill
Brush Linning
Place one guy cable for each rail.
2"x2"x8' Reinforced Concrete Deadman.
NOTE:
Front and back facing to be tied across from to back on an 18"x18" square pallard with #9 galv. annealed tie wire.
TYPE "B" PROTECTION
Scale 1" = 2'
PLAN
Scale: 1" = 100'