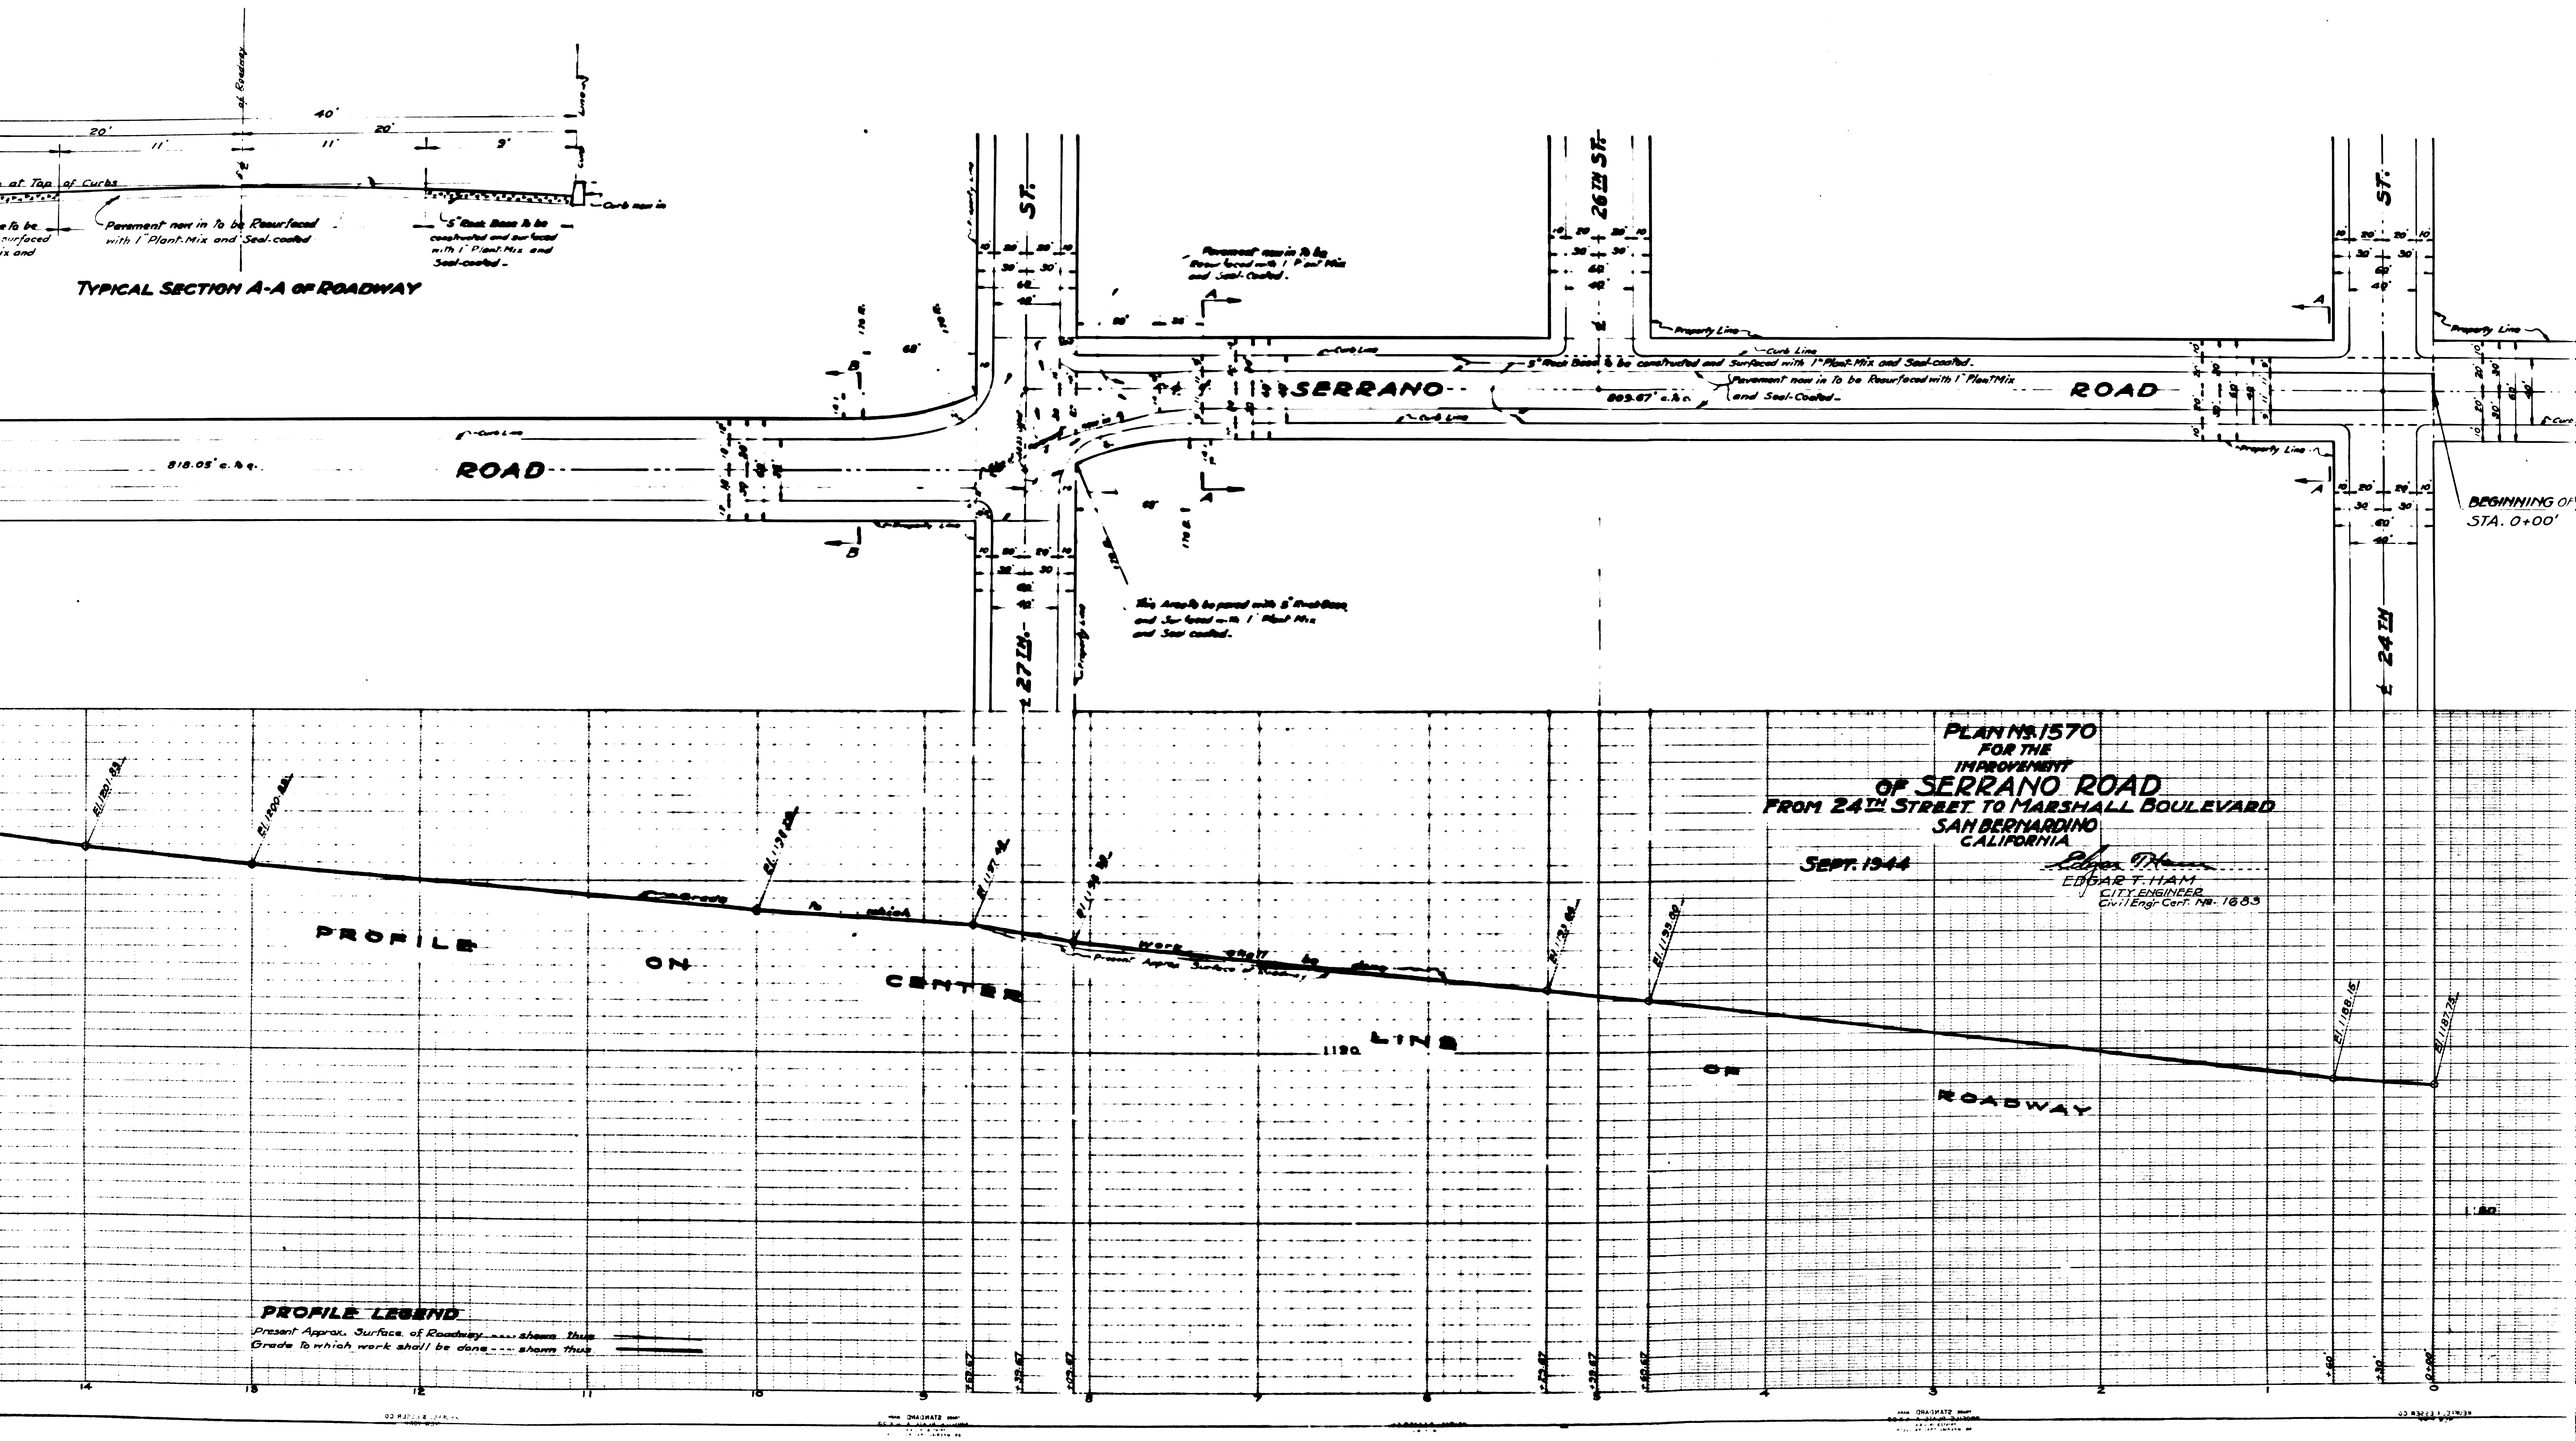
TYPICAL SECTION A-A OF ROADWAY
40'
20'
11'
11'
20'
9'
at Top of Curbs
Pavement now in To be Resurfaced with 1" Plant-Mix and Seal-coated.
5" Rock Base to be constructed and surfaced with 1" Plant Mix and Seal-coated.
Curb now in
818.05' c.h.c.
ROAD
SERRANO
ROAD
869.67' c.h.c.
Pavement now in To be Resurfaced with 1" Plant Mix and Seal-Coated.
5" Rock Base to be constructed and Surfaced with 1" Plant-Mix and Seal-coated.
Property Line
Curb Line
BEGINNING OF
STA. 0+00'
27TH ST.
26TH ST.
24TH ST.
PROFILE ON CENTER LINE OF ROADWAY
PLAN No. 1570
FOR THE
IMPROVEMENT
OF SERRANO ROAD
FROM 24TH STREET TO MARSHALL BOULEVARD
SAN BERNARDINO
CALIFORNIA
SEPT. 1944
EDGAR T. HAM
CITY ENGINEER
Civil Engr. Cert. No. 1683
PROFILE LEGEND
Present Approx. Surface of Roadway ---- shown thus
Grade To which work shall be done ---- shown thus