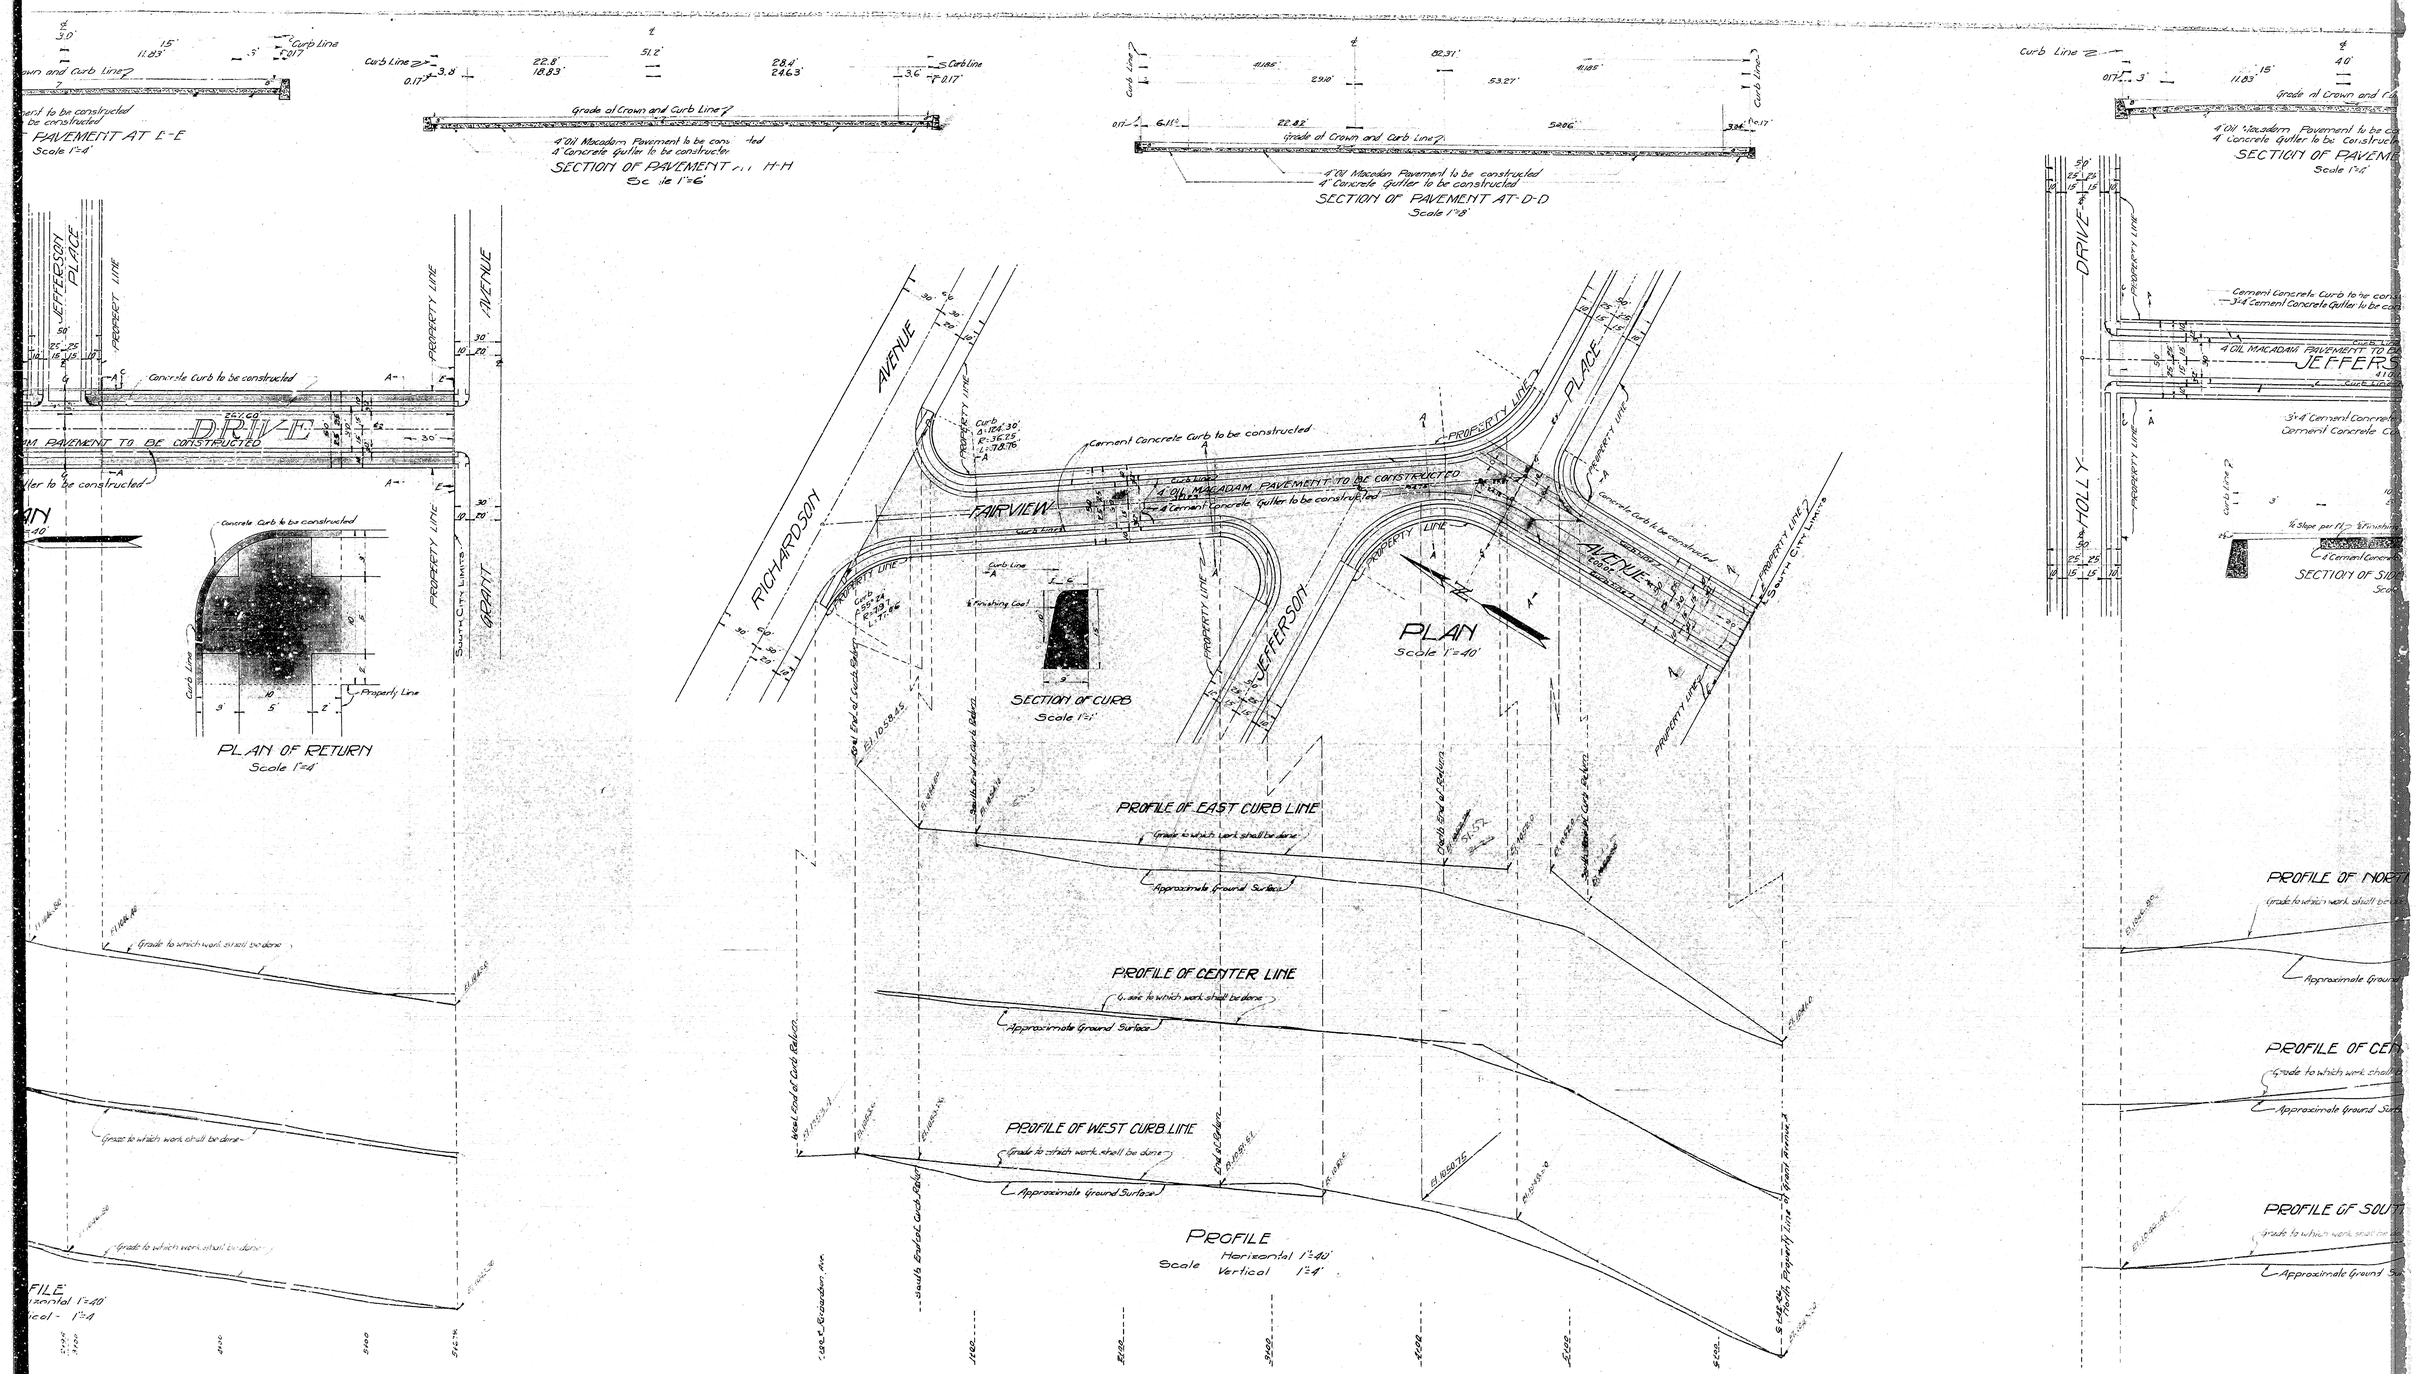
PAVEMENT AT E-E
Scale 1"=4'
SECTION OF PAVEMENT AT H-H
Scale 1"=6'
4" Oil Macadam Pavement to be constructed
4" Concrete Gutter to be constructed
Grade of Crown and Curb Line
SECTION OF PAVEMENT AT D-D
Scale 1"=8'
JEFFERSON PLACE
PROPERTY LINE
AVENUE
DRIVE
GRANT
SOUTH CITY LIMITS
Concrete Curb to be constructed
PLAN OF RETURN
Scale 1"=4'
Property Line
RICHARDSON
FAIRVIEW
Cement Concrete Curb to be constructed
4" OIL MACADAM PAVEMENT TO be CONSTRUCTED
4" Cement Concrete Gutter to be constructed
SECTION OF CURB
Scale 1"=1'
PLAN
Scale 1"=40'
PROFILE OF EAST CURB LINE
PROFILE OF CENTER LINE
PROFILE OF WEST CURB LINE
Approximate Ground Surface
Grade to which work shall be done
PROFILE
Scale Horizontal 1"=40'
Vertical 1"=4'
HOLLY
JEFFERS
PROFILE OF NORTH
PROFILE OF CEN
PROFILE OF SOUTH

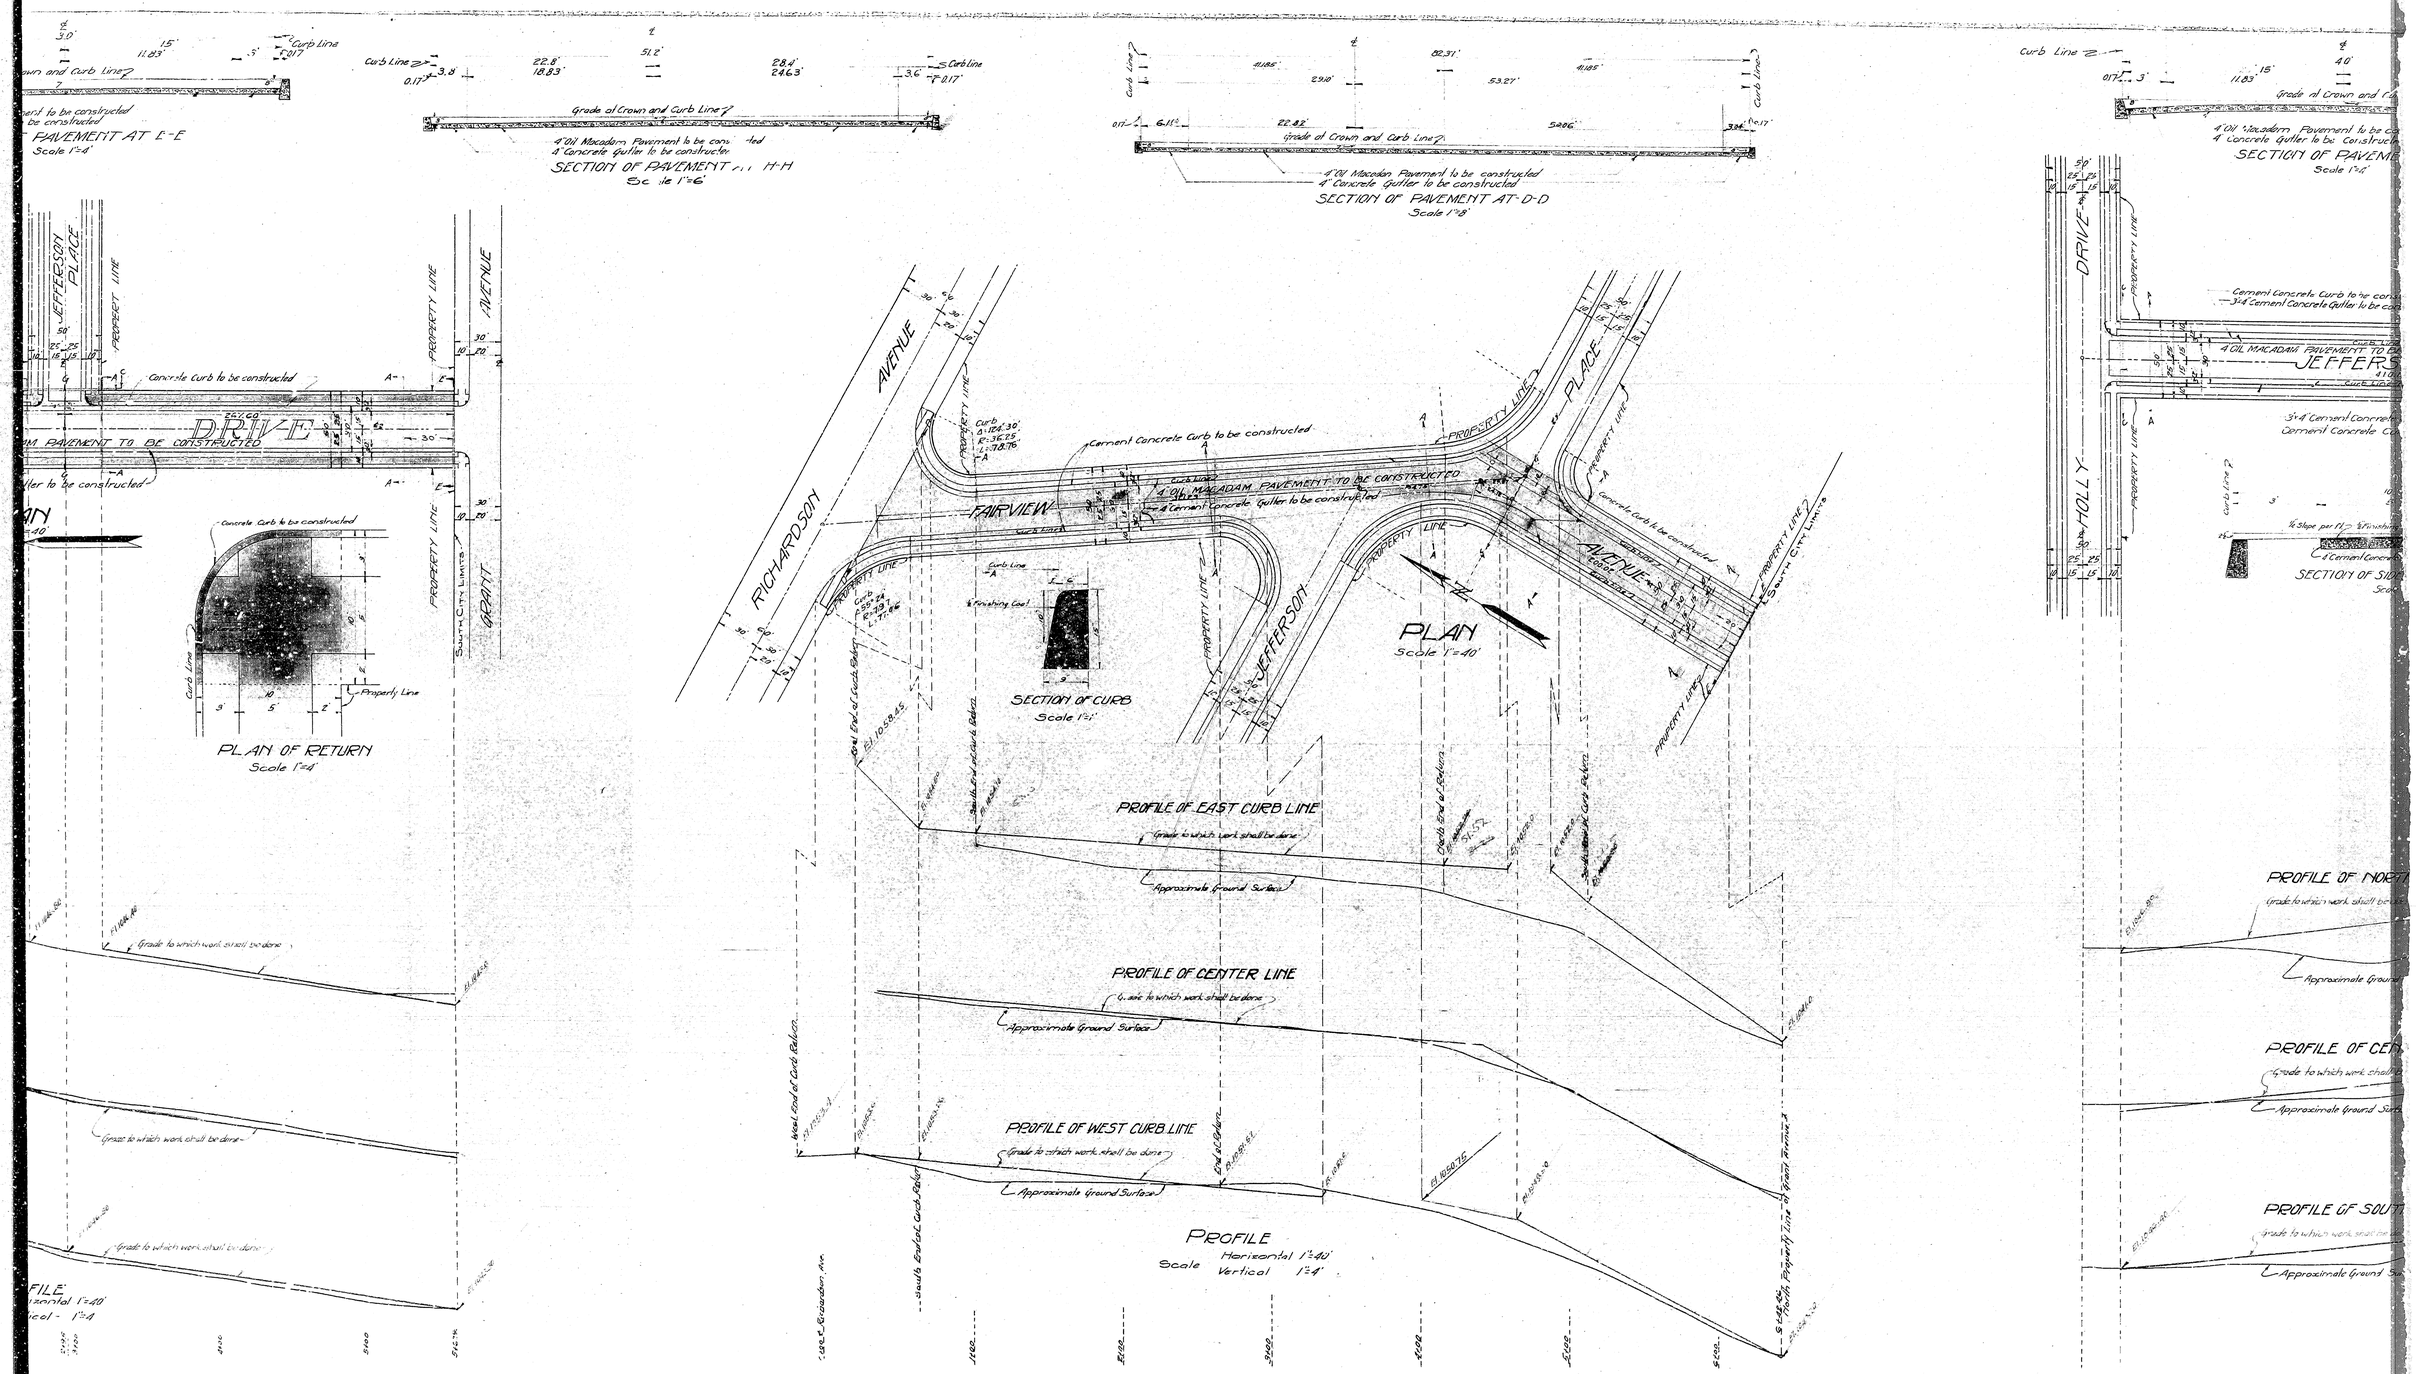
PAVEMENT AT E-E
Scale 1"=4'
SECTION OF PAVEMENT AT H-H
Scale 1"=6'
4" Oil Macadam Pavement to be constructed
4" Concrete Gutter to be constructed
Grade of Crown and Curb Line
SECTION OF PAVEMENT AT D-D
Scale 1"=8'
JEFFERSON PLACE
PROPERTY LINE
AVENUE
DRIVE
GRANT
SOUTH CITY LIMITS
Concrete Curb to be constructed
PLAN OF RETURN
Scale 1"=4'
Property Line
RICHARDSON
FAIRVIEW
Cement Concrete Curb to be constructed
4" OIL MACADAM PAVEMENT TO be CONSTRUCTED
4" Cement Concrete Gutter to be constructed
SECTION OF CURB
Scale 1"=1'
PLAN
Scale 1"=40'
PROFILE OF EAST CURB LINE
PROFILE OF CENTER LINE
PROFILE OF WEST CURB LINE
Approximate Ground Surface
Grade to which work shall be done
PROFILE
Scale Horizontal 1"=40'
Vertical 1"=4'
HOLLY
JEFFERS
PROFILE OF NORTH
PROFILE OF CEN
PROFILE OF SOUTH