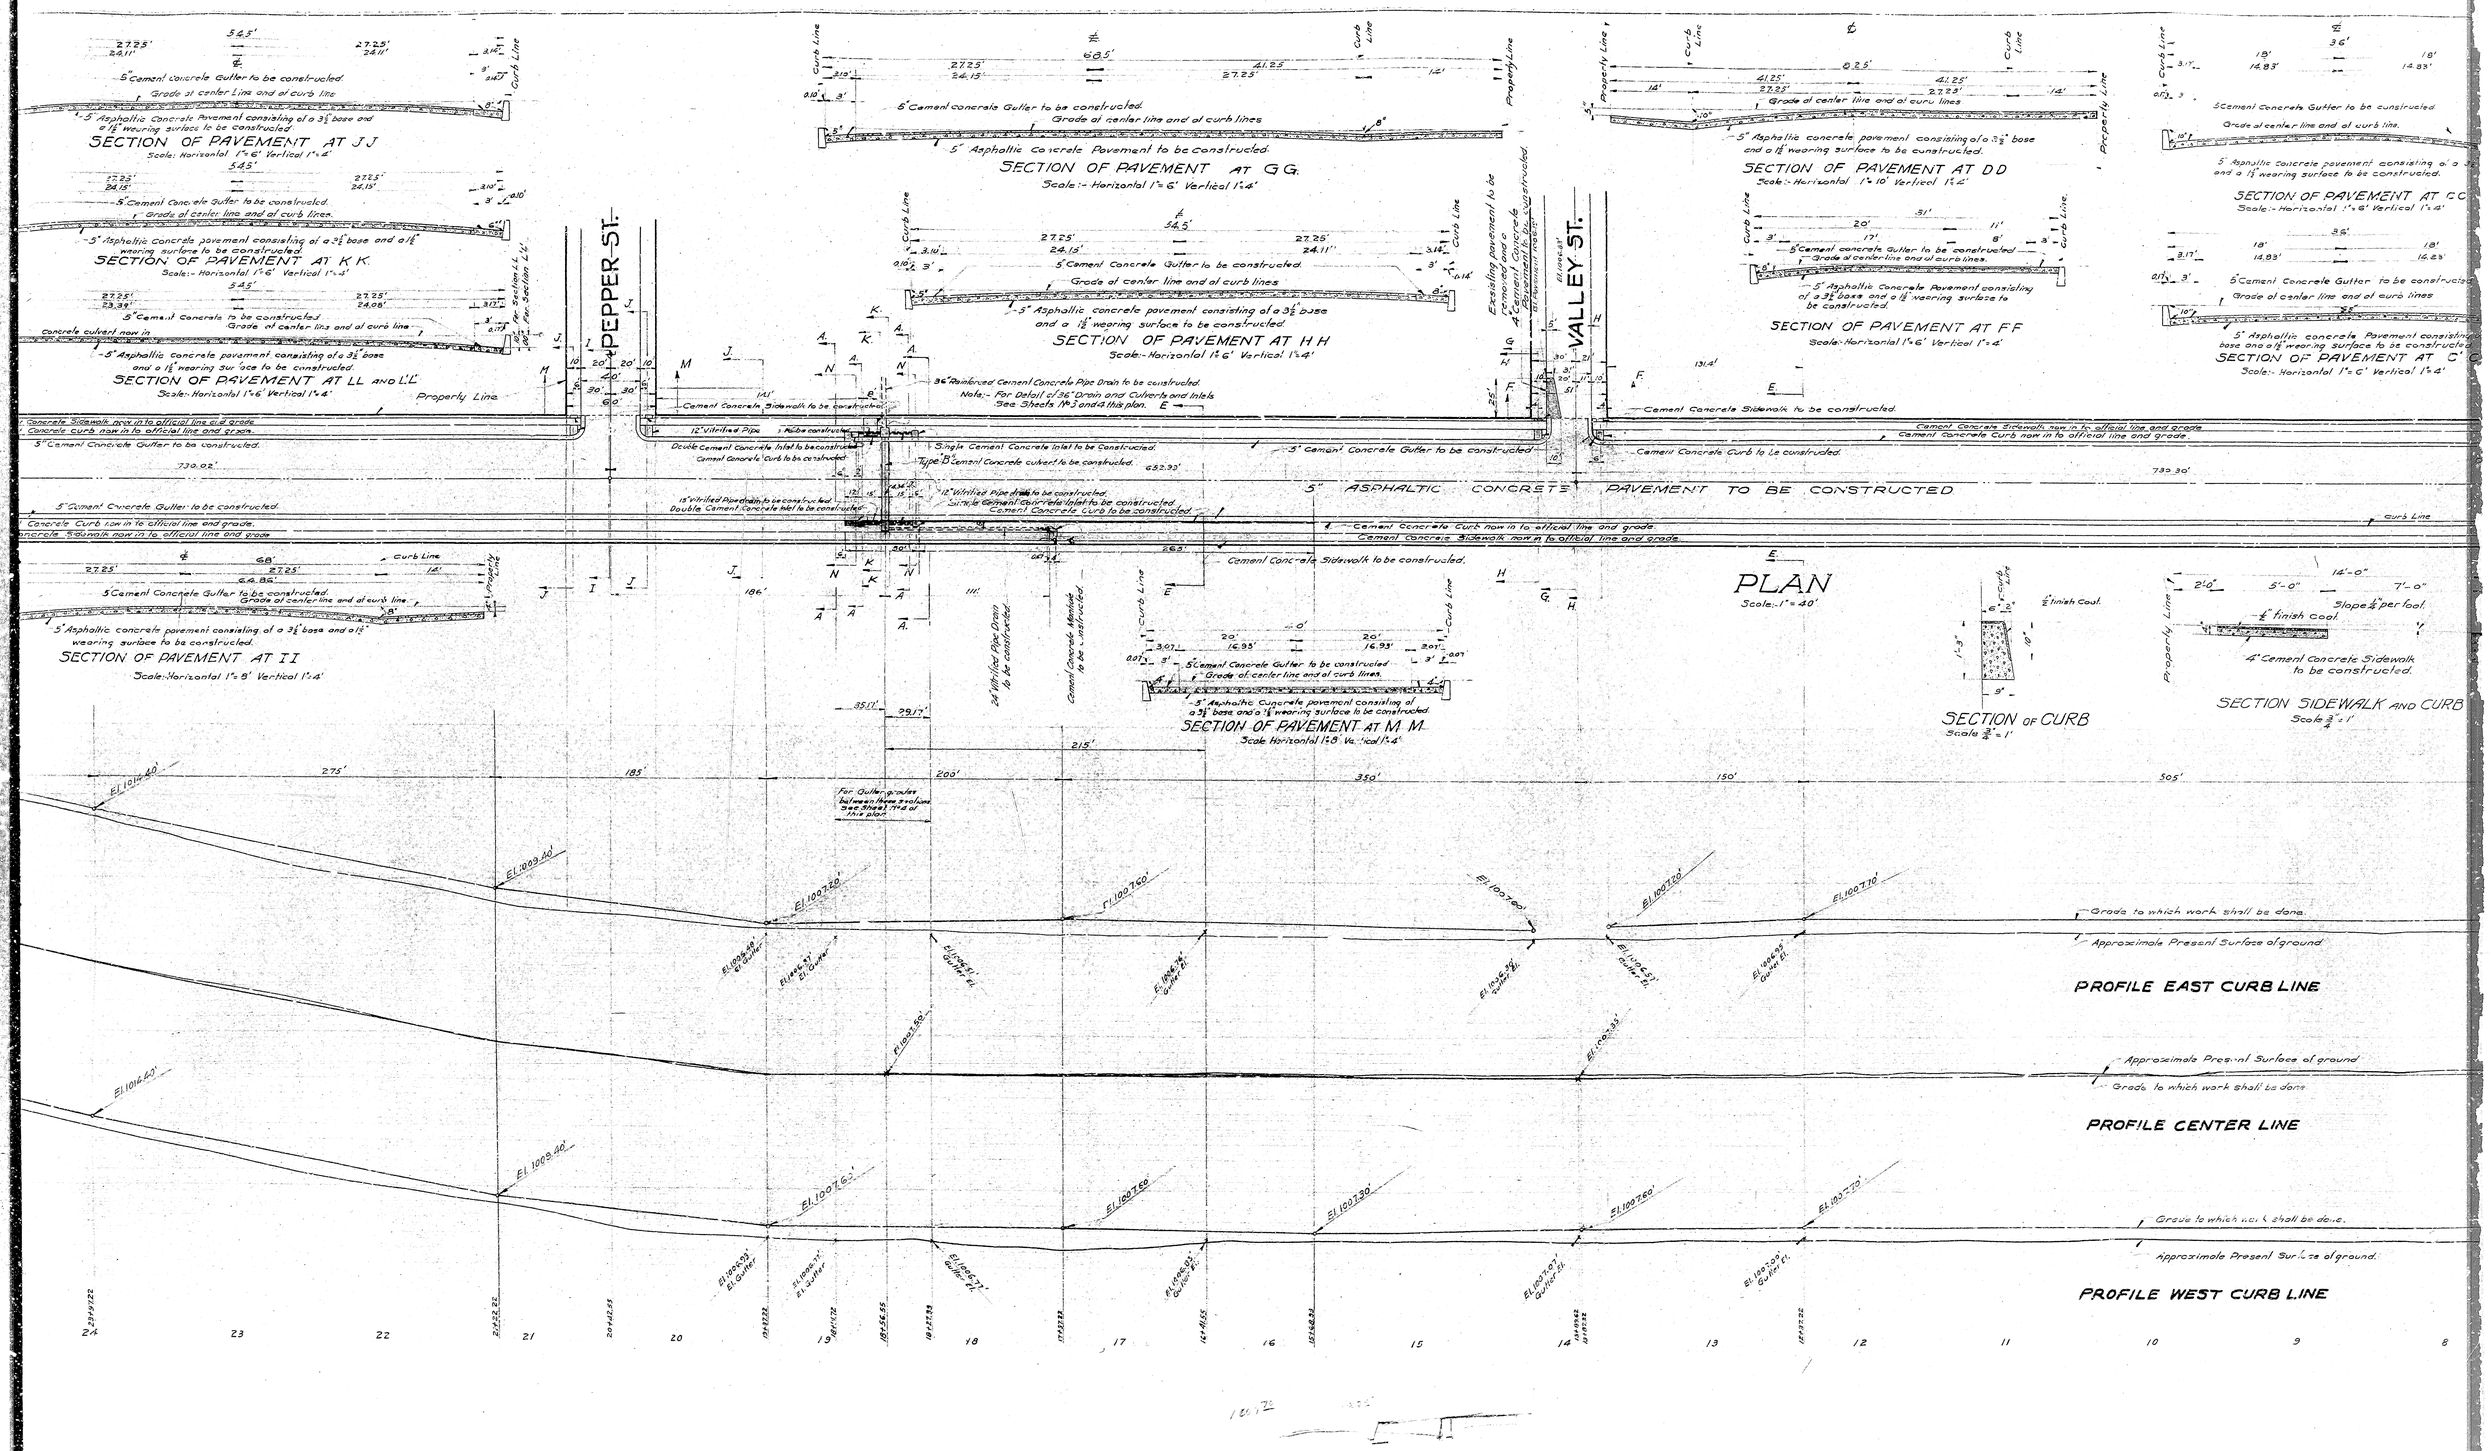
SECTION OF PAVEMENT AT JJ
Scale: Horizontal 1"=6' Vertical 1"=4'
5" Cement Concrete Gutter to be constructed.
Grade at center Line and at curb line
5" Asphaltic Concrete Pavement consisting of a 3½" base and a 1½" wearing surface to be constructed.
SECTION OF PAVEMENT AT KK
Scale:- Horizontal 1"=6' Vertical 1"=4'
SECTION OF PAVEMENT AT LL AND L'L'
Scale: Horizontal 1"=6' Vertical 1"=4'
Concrete culvert now in
Concrete Sidewalk now in to official line and grade
Concrete Curb now in to official line and grade
Property Line
PEPPER ST.
SECTION OF PAVEMENT AT II
Scale: Horizontal 1"=8' Vertical 1"=4'
SECTION OF PAVEMENT AT GG.
Scale:- Horizontal 1"=6' Vertical 1"=4'
SECTION OF PAVEMENT AT HH
Scale:- Horizontal 1"=6' Vertical 1"=4'
Cement Concrete Sidewalk to be constructed
12" Vitrified Pipe
Double Cement Concrete Inlet to be constructed
Cement Concrete Curb to be constructed
Single Cement Concrete Inlet to be Constructed.
Type "B" Cement Concrete culvert to be constructed.
12" Vitrified Pipe drain to be constructed.
Single Cement Concrete Inlet to be constructed.
Cement Concrete Curb to be constructed
36" Reinforced Cement Concrete Pipe Drain to be constructed.
Note:- For Detail of 36" Drain and Culverts and Inlets See Sheets No 3 and 4 this plan.
Existing pavement to be 4" Cement Concrete Pavement to be constructed
VALLEY ST.
5" ASPHALTIC CONCRETE PAVEMENT TO BE CONSTRUCTED
Cement Concrete Curb now in to official line and grade
Cement Concrete Sidewalk now in to official line and grade
PLAN
Scale:- 1"=40'
SECTION OF PAVEMENT AT MM
Scale Horizontal 1"=8' Vertical 1"=4'
For Gutter grades between these sections see Sheet 7 of this plan
SECTION OF PAVEMENT AT DD
Scale:- Horizontal 1"=10' Vertical 1"=2'
SECTION OF PAVEMENT AT FF
Scale:- Horizontal 1"=6' Vertical 1"=4'
SECTION OF PAVEMENT AT CC
Scale:- Horizontal 1"=6' Vertical 1"=4'
SECTION OF PAVEMENT AT C'C'
Scale:- Horizontal 1"=6' Vertical 1"=4'
SECTION OF CURB
Scale ¾"=1'
SECTION SIDEWALK AND CURB
Scale ¾"=1'
4" Cement Concrete Sidewalk to be constructed.
Slope ¼" per foot
Grade to which work shall be done.
Approximate Present Surface of ground
PROFILE EAST CURB LINE
PROFILE CENTER LINE
PROFILE WEST CURB LINE

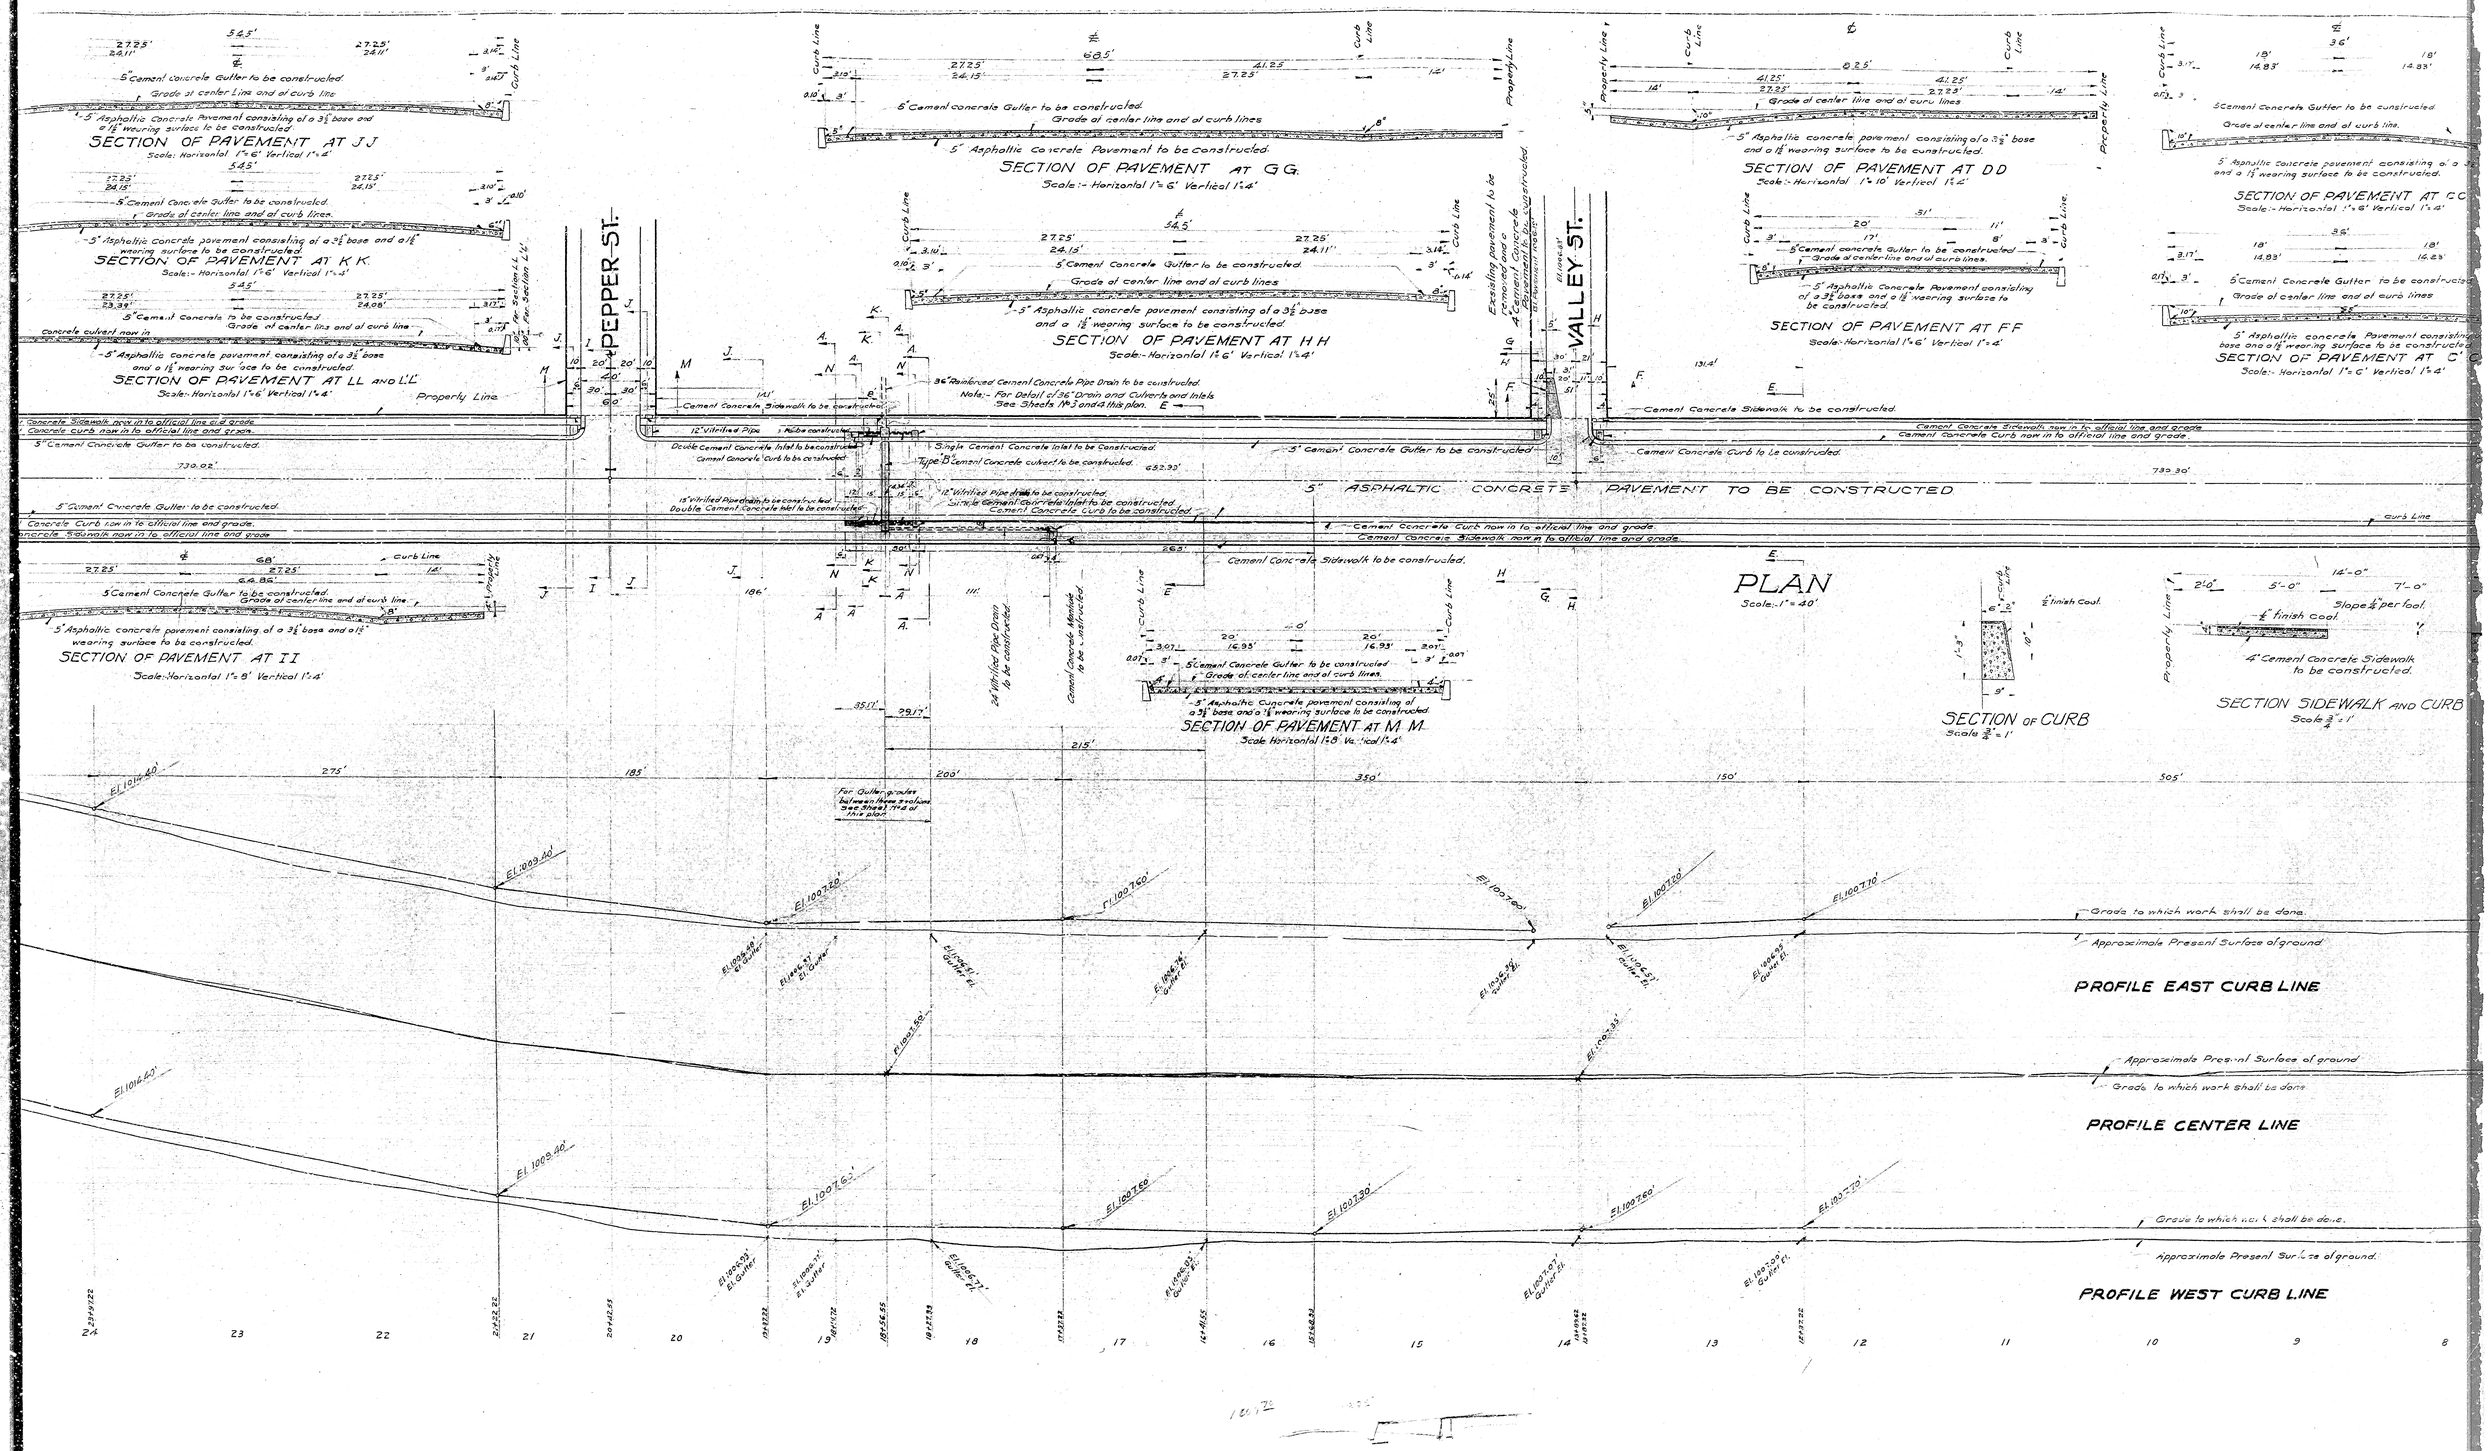
SECTION OF PAVEMENT AT JJ
Scale: Horizontal 1"=6' Vertical 1"=4'
5" Cement Concrete Gutter to be constructed.
Grade at center Line and at curb line
5" Asphaltic Concrete Pavement consisting of a 3½" base and a 1½" wearing surface to be constructed.
SECTION OF PAVEMENT AT KK
Scale:- Horizontal 1"=6' Vertical 1"=4'
SECTION OF PAVEMENT AT LL AND L'L'
Scale: Horizontal 1"=6' Vertical 1"=4'
Concrete culvert now in
Concrete Sidewalk now in to official line and grade
Concrete Curb now in to official line and grade
Property Line
PEPPER ST.
SECTION OF PAVEMENT AT II
Scale: Horizontal 1"=8' Vertical 1"=4'
SECTION OF PAVEMENT AT GG.
Scale:- Horizontal 1"=6' Vertical 1"=4'
SECTION OF PAVEMENT AT HH
Scale:- Horizontal 1"=6' Vertical 1"=4'
Cement Concrete Sidewalk to be constructed
12" Vitrified Pipe
Double Cement Concrete Inlet to be constructed
Cement Concrete Curb to be constructed
Single Cement Concrete Inlet to be Constructed.
Type "B" Cement Concrete culvert to be constructed.
12" Vitrified Pipe drain to be constructed.
Single Cement Concrete Inlet to be constructed.
Cement Concrete Curb to be constructed
36" Reinforced Cement Concrete Pipe Drain to be constructed.
Note:- For Detail of 36" Drain and Culverts and Inlets See Sheets No 3 and 4 this plan.
Existing pavement to be 4" Cement Concrete Pavement to be constructed
VALLEY ST.
5" ASPHALTIC CONCRETE PAVEMENT TO BE CONSTRUCTED
Cement Concrete Curb now in to official line and grade
Cement Concrete Sidewalk now in to official line and grade
PLAN
Scale:- 1"=40'
SECTION OF PAVEMENT AT MM
Scale Horizontal 1"=8' Vertical 1"=4'
For Gutter grades between these sections see Sheet 7 of this plan
SECTION OF PAVEMENT AT DD
Scale:- Horizontal 1"=10' Vertical 1"=2'
SECTION OF PAVEMENT AT FF
Scale:- Horizontal 1"=6' Vertical 1"=4'
SECTION OF PAVEMENT AT CC
Scale:- Horizontal 1"=6' Vertical 1"=4'
SECTION OF PAVEMENT AT C'C'
Scale:- Horizontal 1"=6' Vertical 1"=4'
SECTION OF CURB
Scale ¾"=1'
SECTION SIDEWALK AND CURB
Scale ¾"=1'
4" Cement Concrete Sidewalk to be constructed.
Slope ¼" per foot
Grade to which work shall be done.
Approximate Present Surface of ground
PROFILE EAST CURB LINE
PROFILE CENTER LINE
PROFILE WEST CURB LINE