reinforcing bars. No. 10 Gauge Corrugated
be used. Said corrugated iron shall be 15
de with a 2½" rise, and shall have 1½" × 1½" × ¾"
es along each edge as shown in red.

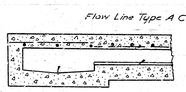

SECTION AT H H
Scale 1"=2'

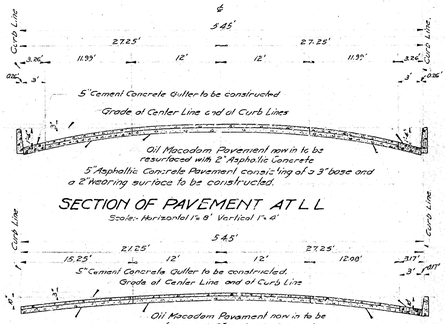

SECTION OF PAVEMENT AT L L
Scale:- Horizontal 1"=8' Vertical 1"=4'

SECTION OF PAVEMENT AT M M
Scale:- Horizontal 1"=8' Vertical 1"=4'

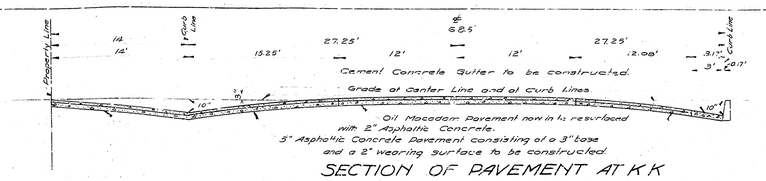

SECTION OF PAVEMENT AT K K
Scale Horizontal 1"=6' Vertical 1"=4'

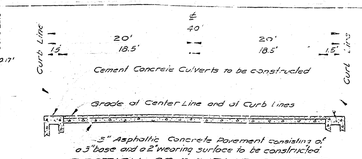

SECTION OF PAVEMENT AT G G.
Scale:- Horizontal 1"=8' Vertical 1"=4'

SECTION OF EXTRA DEEP CURB
Scale 3/4"=1'

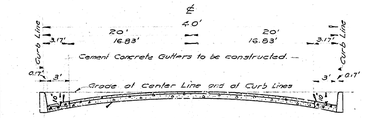

SECTION OF PAVEMENT AT H H.
Scale Horizontal 1"=8' Vertical 1"=4'

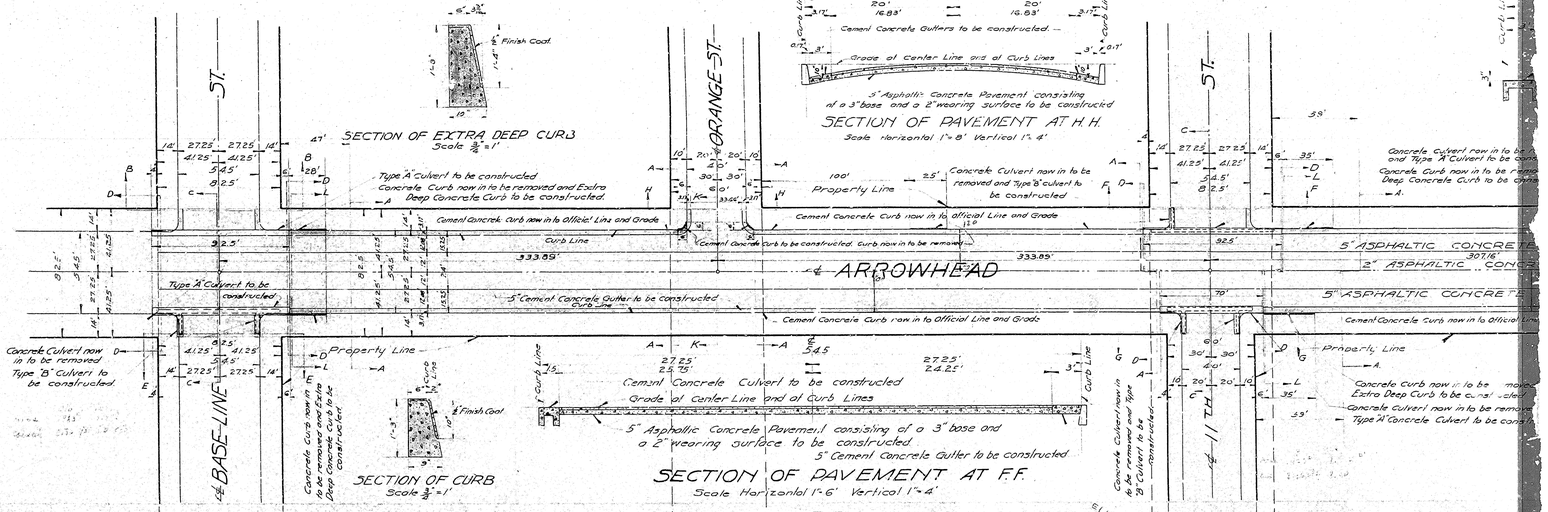

SECTION OF CURB
Scale 3/4"=1'

SECTION OF PAVEMENT AT F F.
Scale Horizontal 1"=6' Vertical 1"=4'

edge of Gutter.
edge of Gutter.
0.20% Grade to intersection
Grade.

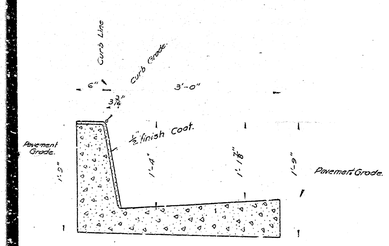

SECTION AT E E
Scale 1"=1'

reinforcing bars. No. 10 Gauge Corrugated
be used. Said corrugated iron shall be 15
de with a 2½" rise, and shall have 1½" × 1½" × ¾"
es along each edge as shown in red.

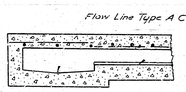

SECTION AT H H
Scale 1"=2'

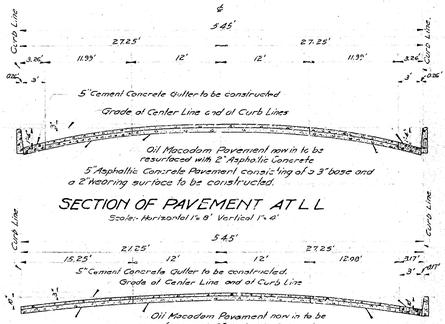

SECTION OF PAVEMENT AT L L
Scale:- Horizontal 1"=8' Vertical 1"=4'

SECTION OF PAVEMENT AT M M
Scale:- Horizontal 1"=8' Vertical 1"=4'

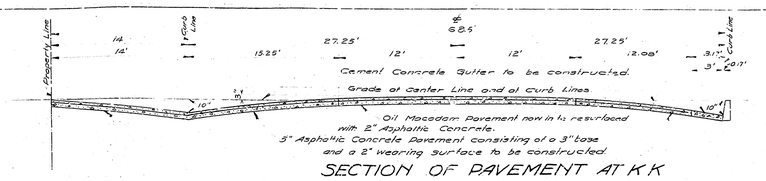

SECTION OF PAVEMENT AT K K
Scale Horizontal 1"=6' Vertical 1"=4'

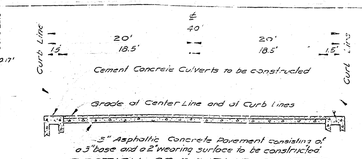

SECTION OF PAVEMENT AT G G.
Scale:- Horizontal 1"=8' Vertical 1"=4'

SECTION OF EXTRA DEEP CURB
Scale 3/4"=1'

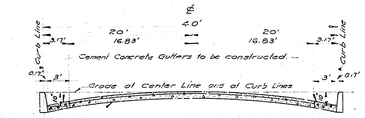

SECTION OF PAVEMENT AT H H.
Scale Horizontal 1"=8' Vertical 1"=4'

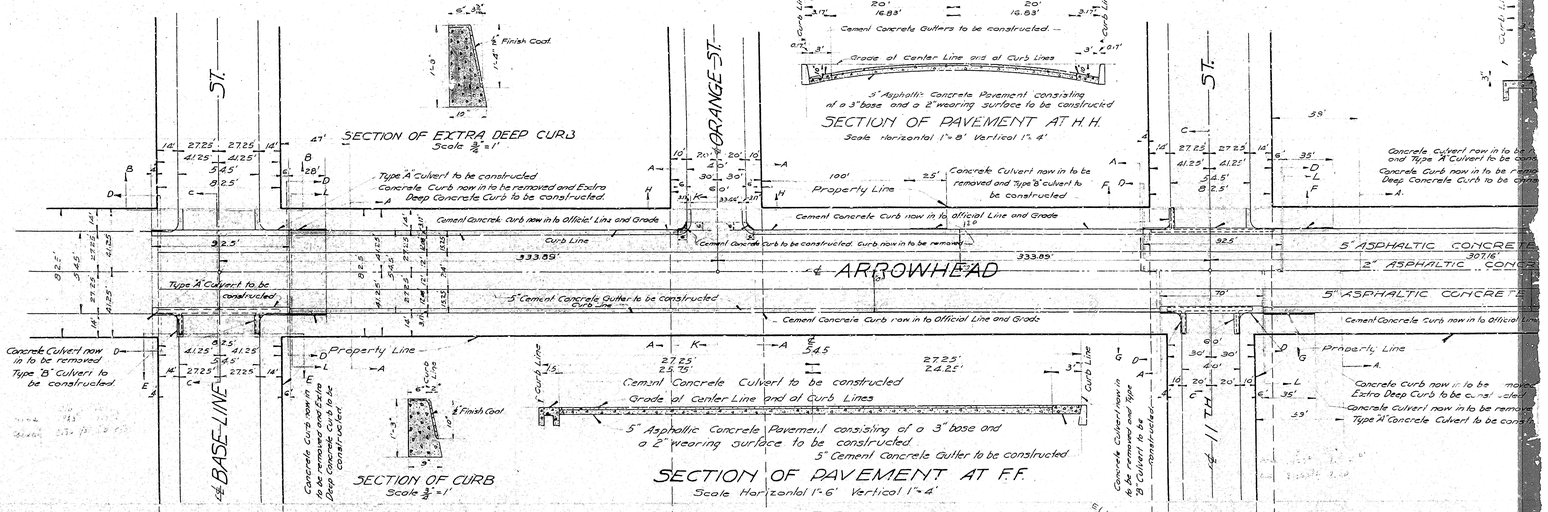

SECTION OF CURB
Scale 3/4"=1'

SECTION OF PAVEMENT AT F F.
Scale Horizontal 1"=6' Vertical 1"=4'

edge of Gutter.
edge of Gutter.
0.20% Grade to intersection
Grade.

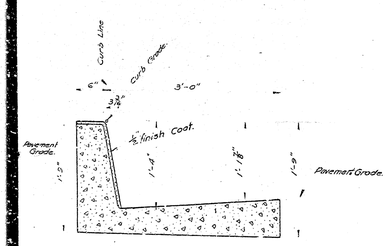

SECTION AT E E
Scale 1"=1'