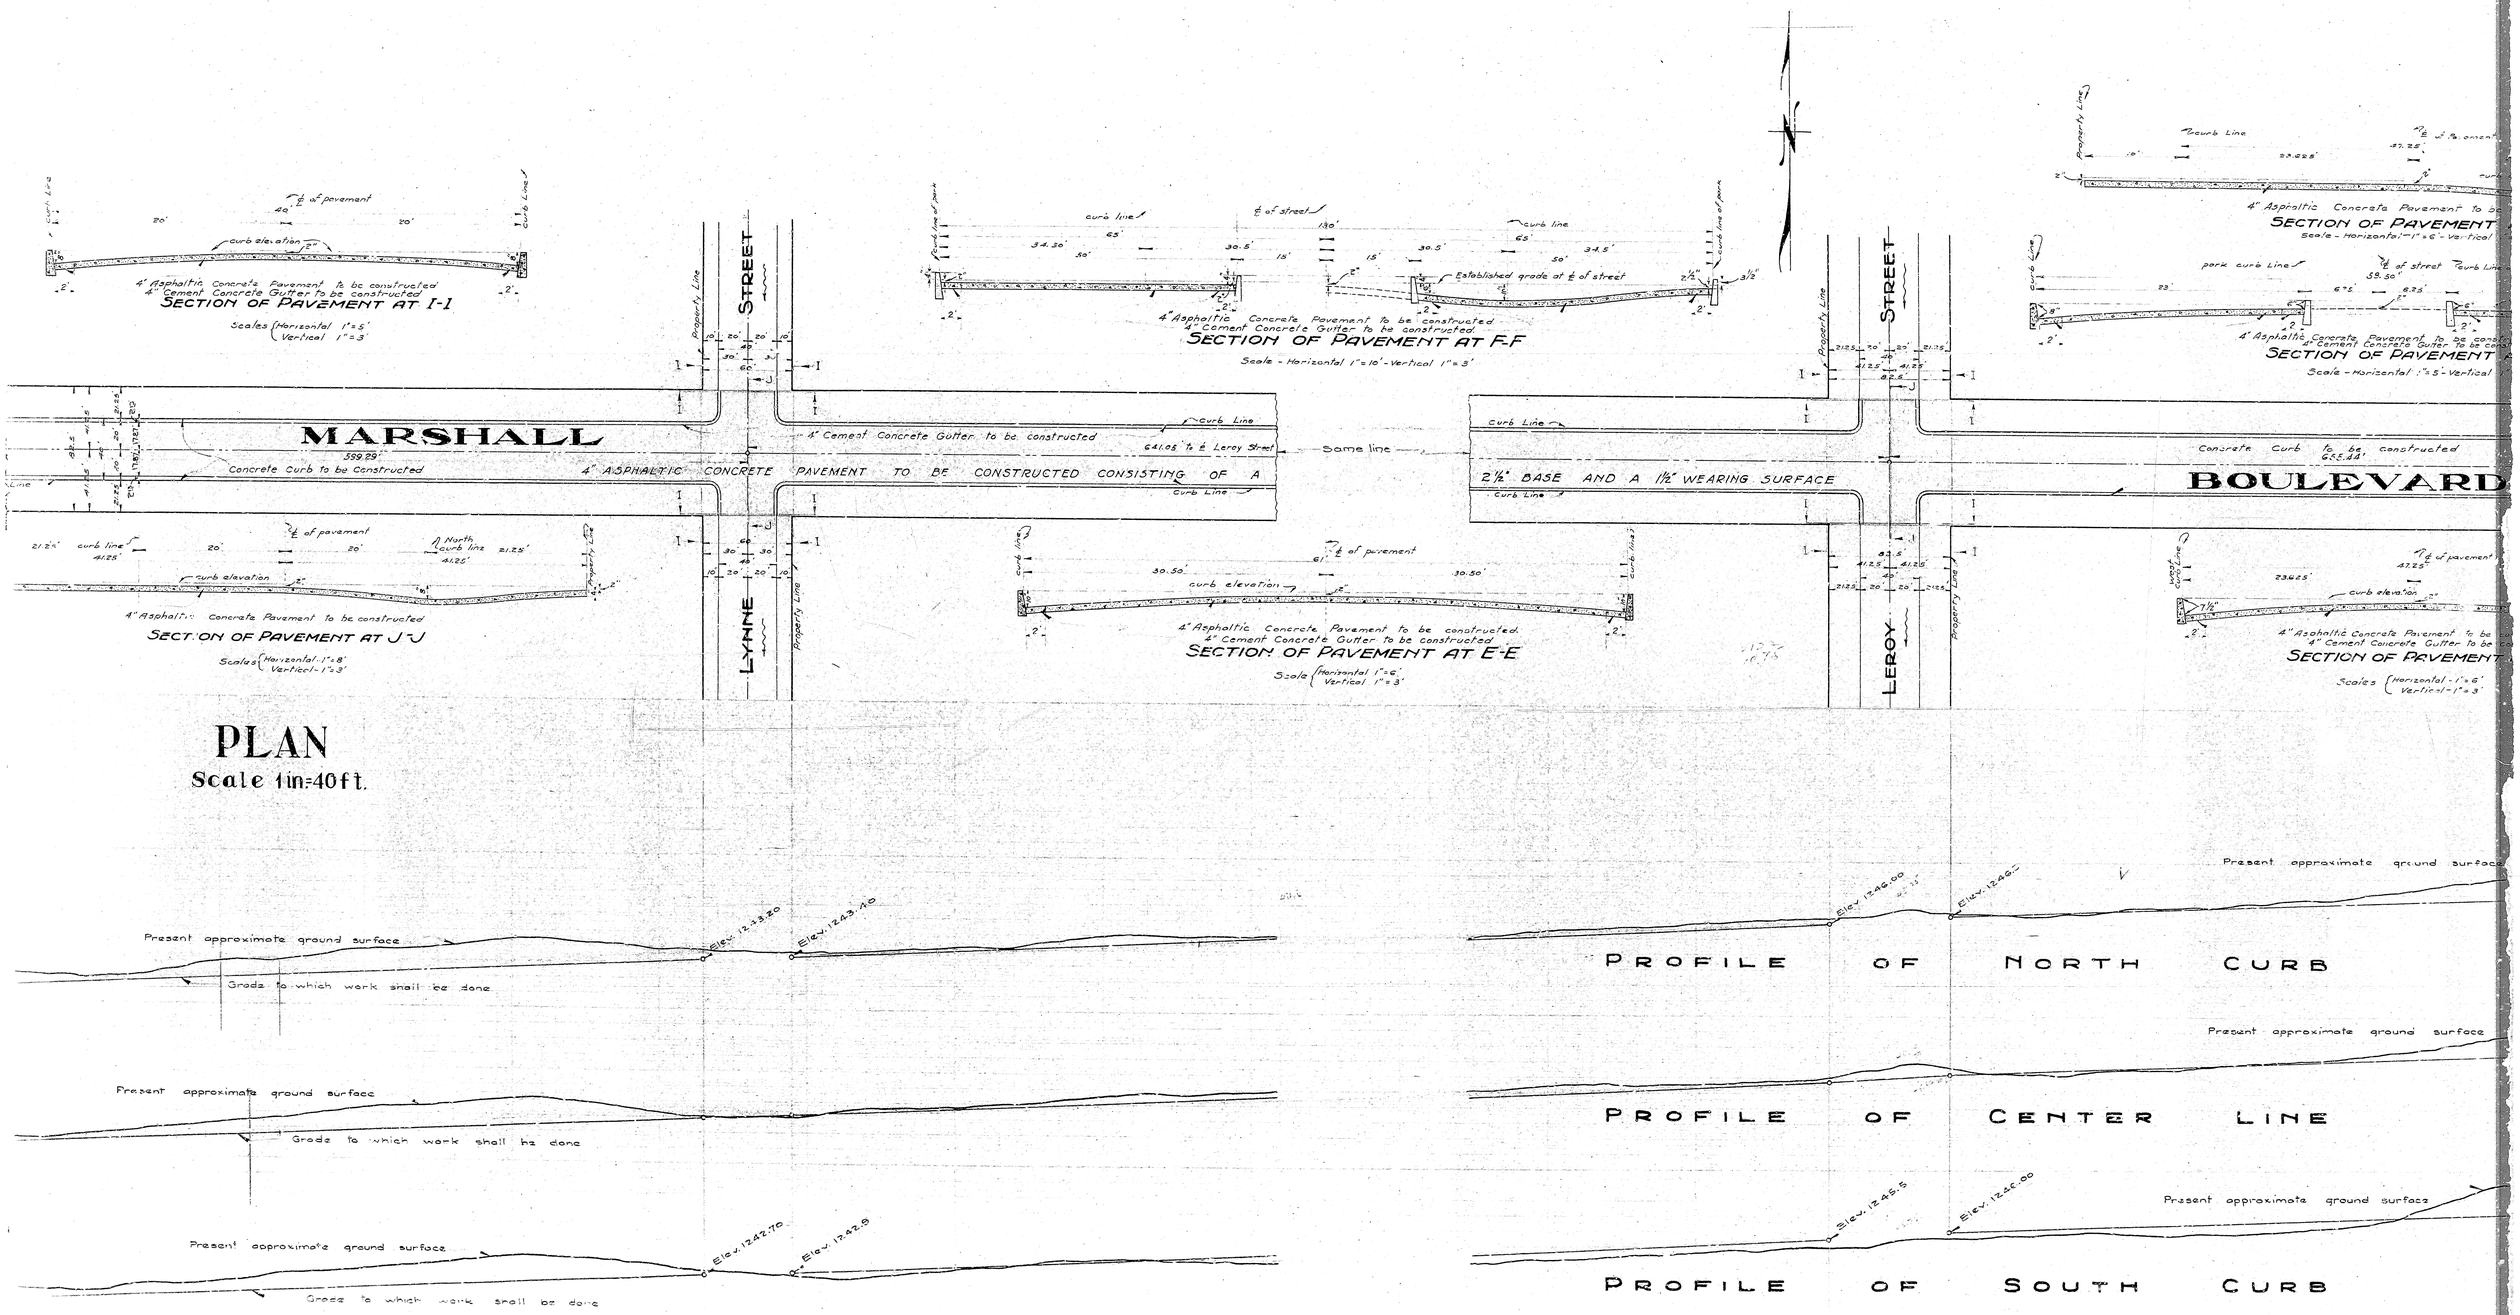
SECTION OF PAVEMENT AT I-I
4" Asphaltic Concrete Pavement to be constructed
4" Cement Concrete Gutter to be constructed
Scales (Horizontal 1"=5' Vertical 1"=3'
SECTION OF PAVEMENT AT F-F
Scale - Horizontal 1"=10' - Vertical 1"=3'
Established grade at ℄ of street
SECTION OF PAVEMENT AT J-J
Scales (Horizontal - 1"=8' Vertical - 1"=3'
SECTION OF PAVEMENT AT E-E
Scale (Horizontal 1"=6' Vertical 1"=3'
SECTION OF PAVEMENT
Scales (Horizontal - 1"=6' Vertical - 1"=3'
MARSHALL
BOULEVARD
LYNNE STREET
LEROY STREET
Property Line
Concrete Curb to be Constructed
4" Cement Concrete Gutter to be constructed
641.05' to ℄ Leroy Street
Same line
4" ASPHALTIC CONCRETE PAVEMENT TO BE CONSTRUCTED CONSISTING OF A
2½" BASE AND A 1½" WEARING SURFACE
Concrete Curb to be constructed
PLAN
Scale 1in=40ft.
Present approximate ground surface
Grade to which work shall be done
Elev. 1243.20
Elev. 1243.40
Elev. 1242.70
Elev. 1242.8
Elev. 1246.00
Elev. 1245.5
PROFILE OF NORTH CURB
PROFILE OF CENTER LINE
PROFILE OF SOUTH CURB

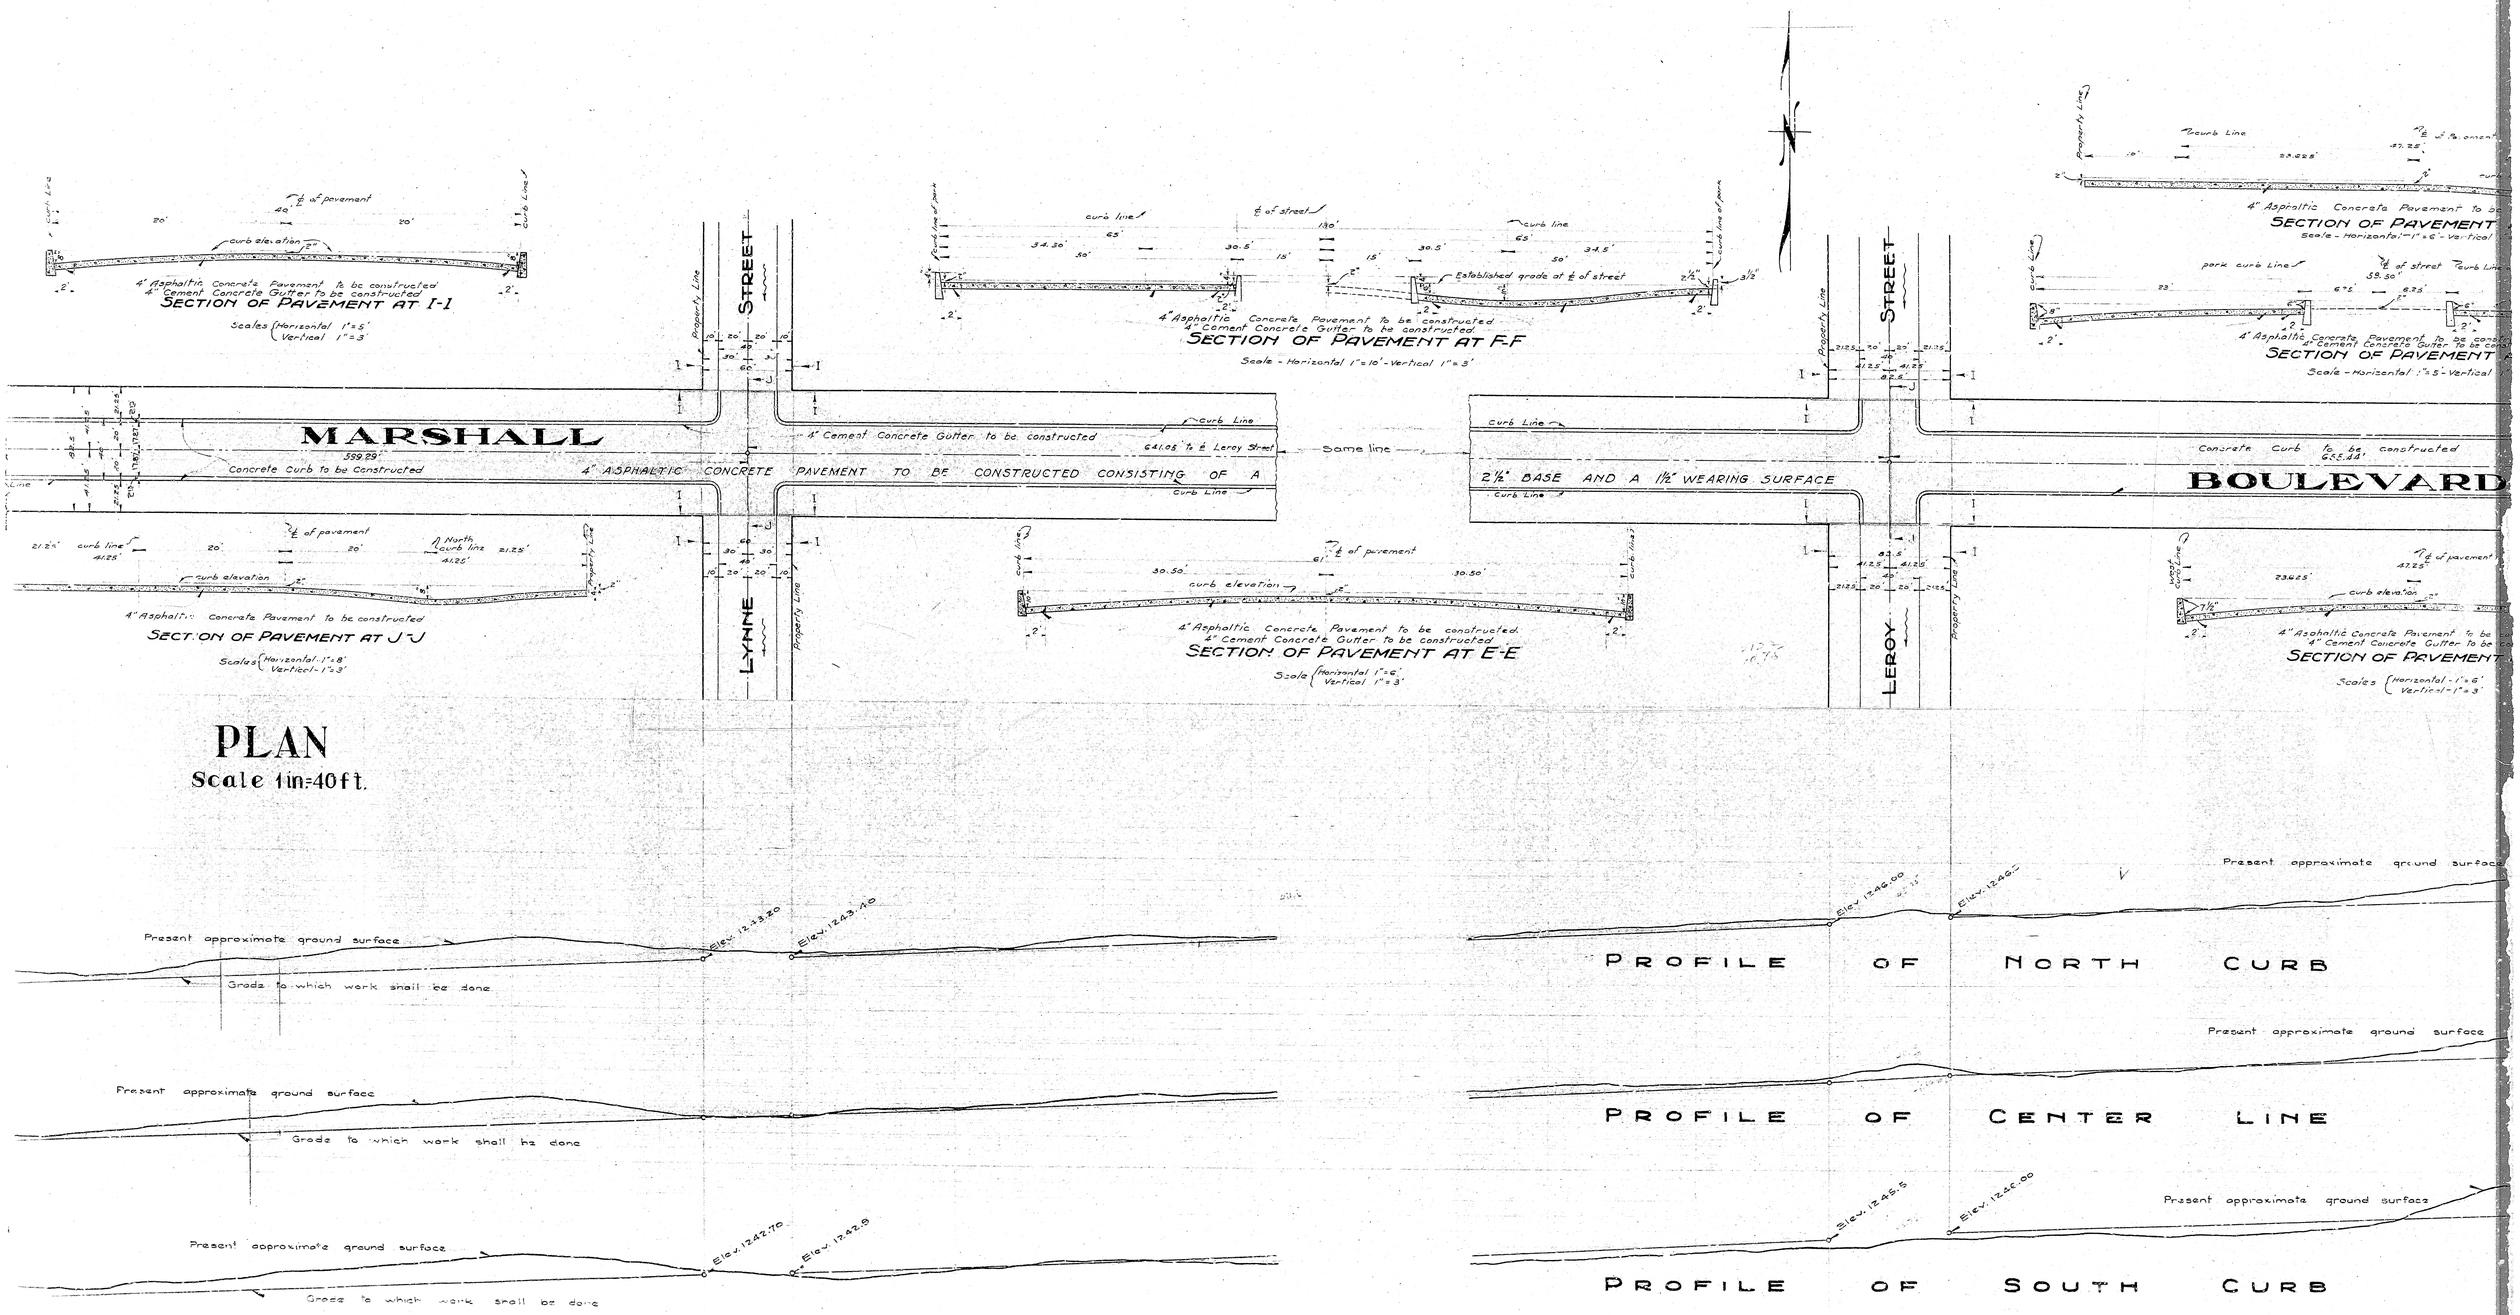
SECTION OF PAVEMENT AT I-I
4" Asphaltic Concrete Pavement to be constructed
4" Cement Concrete Gutter to be constructed
Scales (Horizontal 1"=5' Vertical 1"=3'
SECTION OF PAVEMENT AT F-F
Scale - Horizontal 1"=10' - Vertical 1"=3'
Established grade at ℄ of street
SECTION OF PAVEMENT AT J-J
Scales (Horizontal - 1"=8' Vertical - 1"=3'
SECTION OF PAVEMENT AT E-E
Scale (Horizontal 1"=6' Vertical 1"=3'
SECTION OF PAVEMENT
Scales (Horizontal - 1"=6' Vertical - 1"=3'
MARSHALL
BOULEVARD
LYNNE STREET
LEROY STREET
Property Line
Concrete Curb to be Constructed
4" Cement Concrete Gutter to be constructed
641.05' to ℄ Leroy Street
Same line
4" ASPHALTIC CONCRETE PAVEMENT TO BE CONSTRUCTED CONSISTING OF A
2½" BASE AND A 1½" WEARING SURFACE
Concrete Curb to be constructed
PLAN
Scale 1in=40ft.
Present approximate ground surface
Grade to which work shall be done
Elev. 1243.20
Elev. 1243.40
Elev. 1242.70
Elev. 1242.8
Elev. 1246.00
Elev. 1245.5
PROFILE OF NORTH CURB
PROFILE OF CENTER LINE
PROFILE OF SOUTH CURB