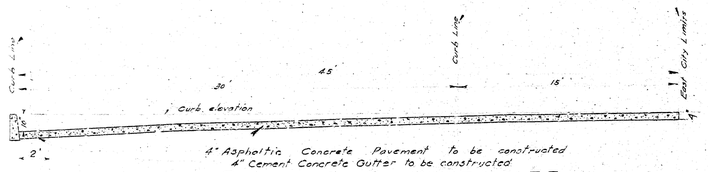

4" Asphaltic Concrete Pavement to be constructed
4" Cement Concrete Gutter to be constructed

SECTION OF PAVEMENT AT E-E

Scale (Horizontal - 1" = 4' - Vertical - 1" = 3')

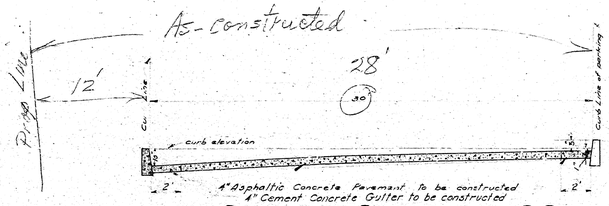

4" Asphaltic Concrete Pavement to be constructed
4" Cement Concrete Gutter to be constructed

SECTION OF PAVEMENT AT D-D.

Scale (Horizontal 1" = 4' Vertical 1" = 3')

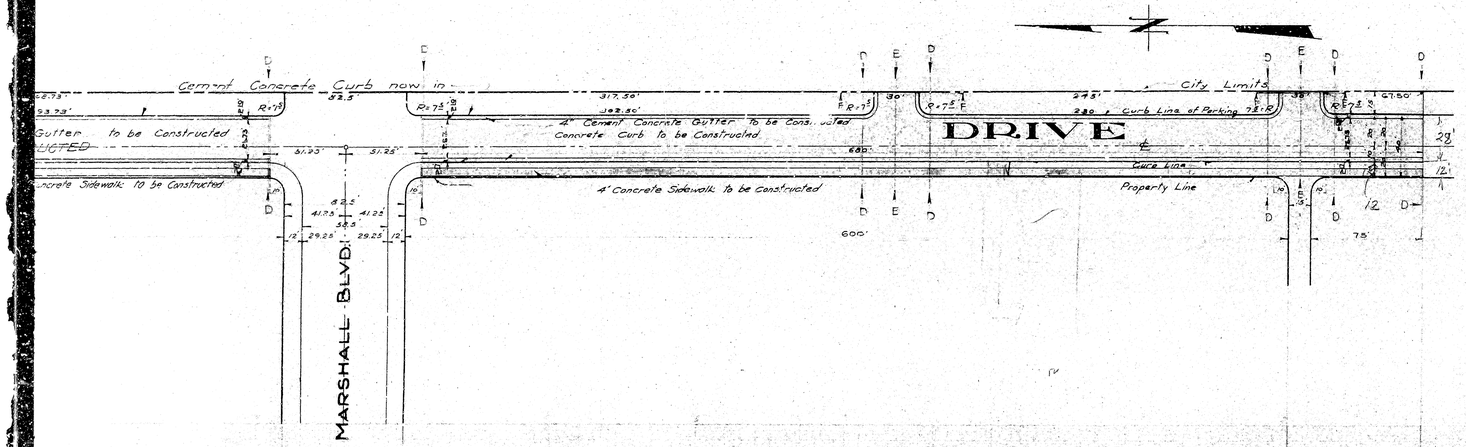

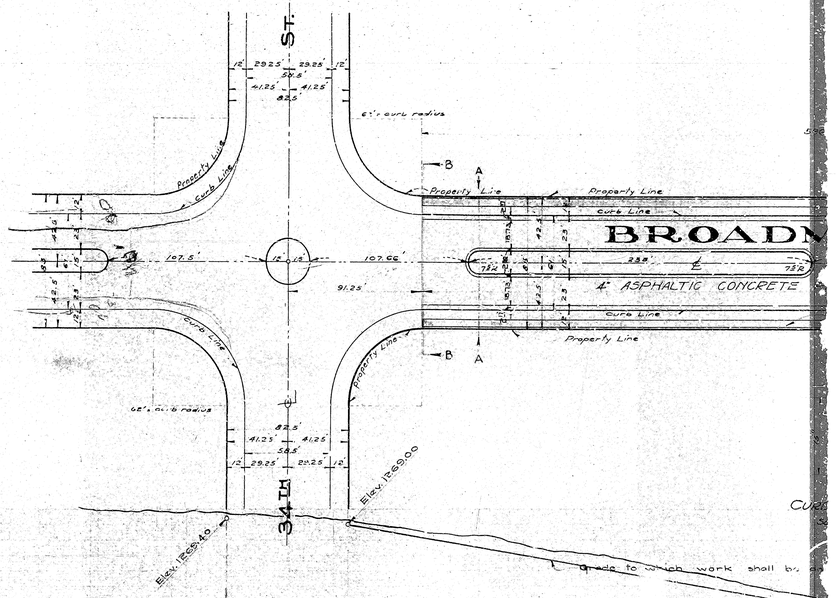

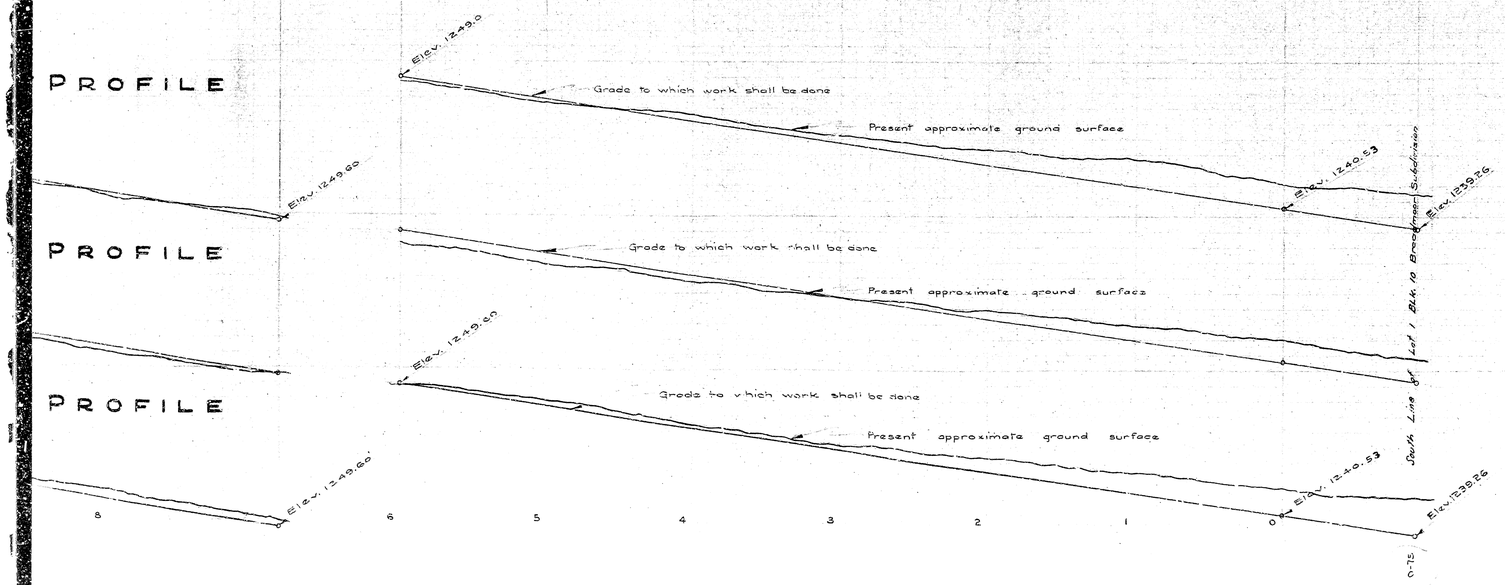

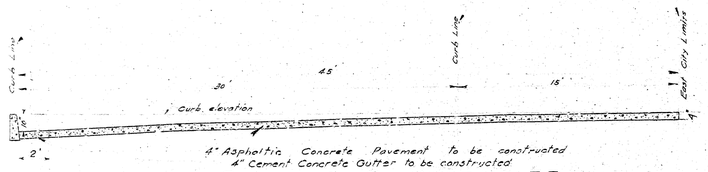

4" Asphaltic Concrete Pavement to be constructed
4" Cement Concrete Gutter to be constructed

SECTION OF PAVEMENT AT E-E

Scale (Horizontal - 1" = 4' - Vertical - 1" = 3')

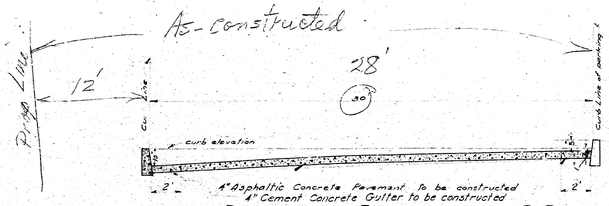

4" Asphaltic Concrete Pavement to be constructed
4" Cement Concrete Gutter to be constructed

SECTION OF PAVEMENT AT D-D.
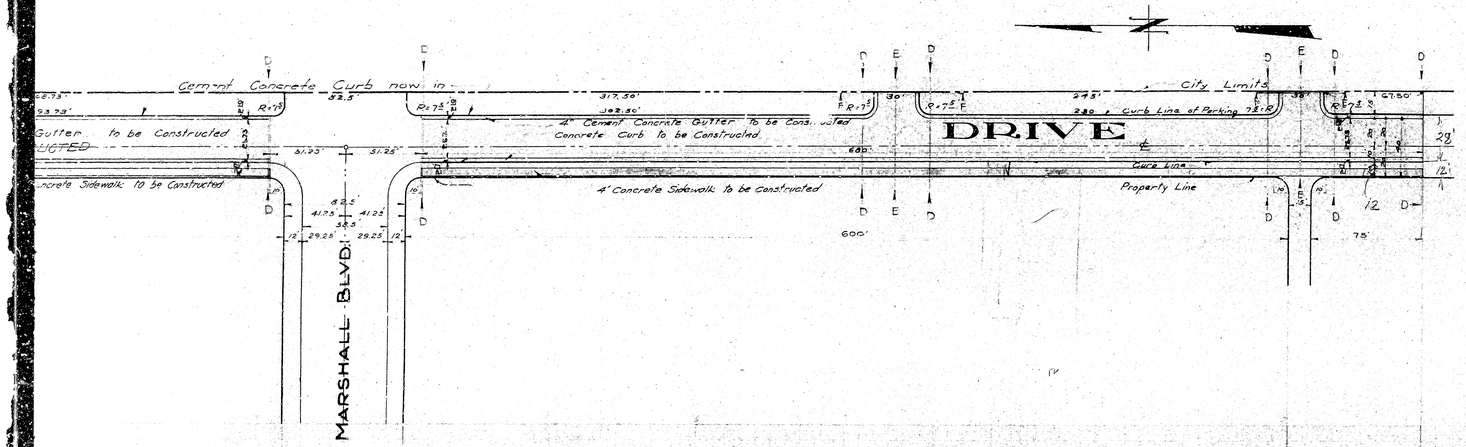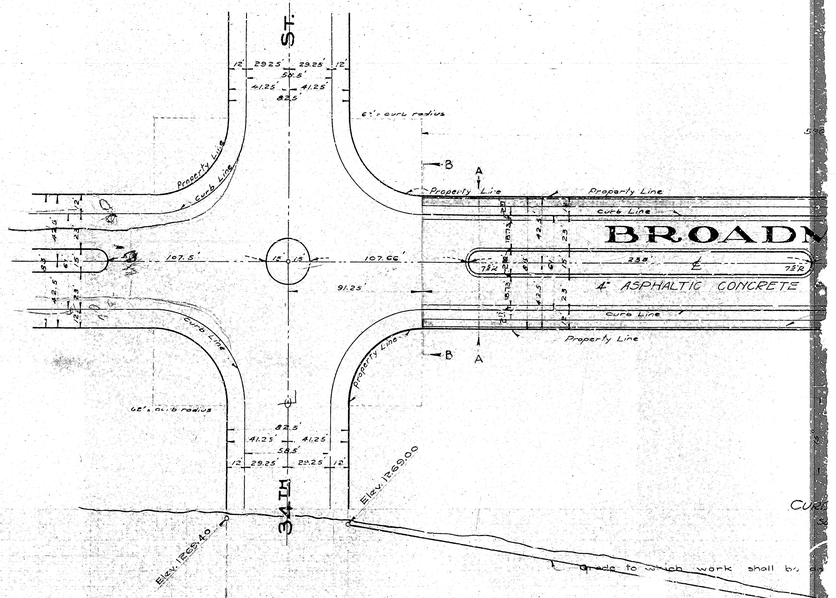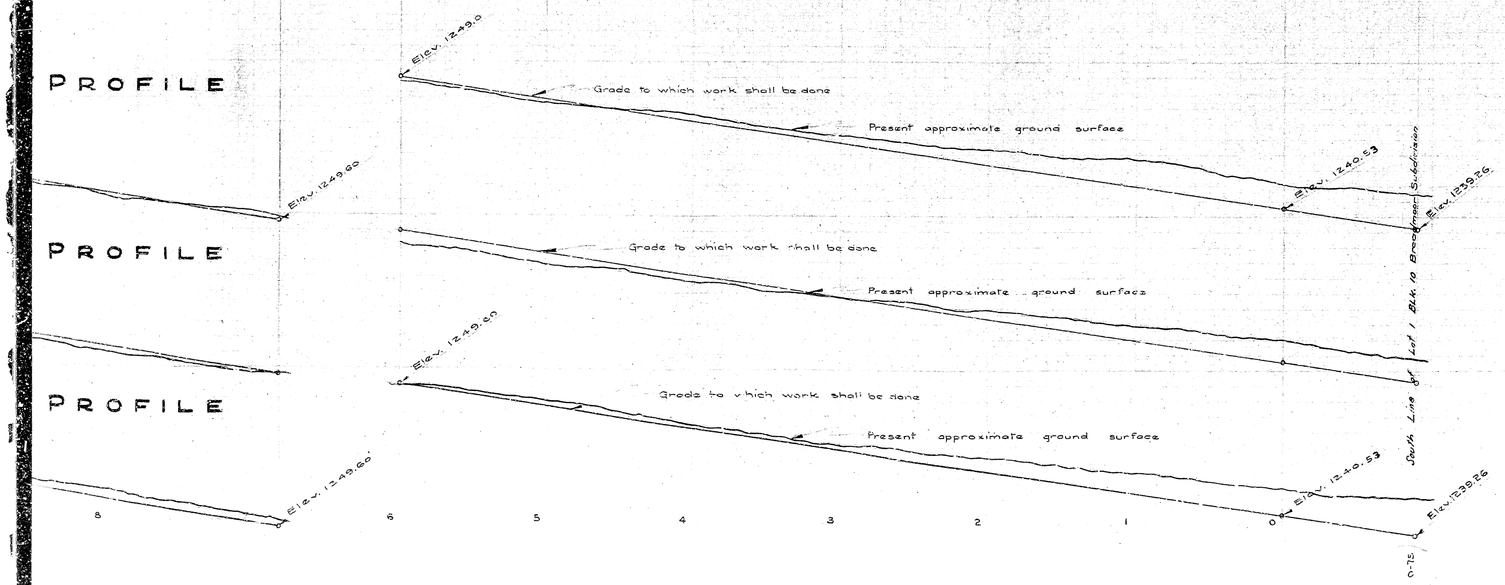
Scale (Horizontal 1" = 4' Vertical 1" = 3')