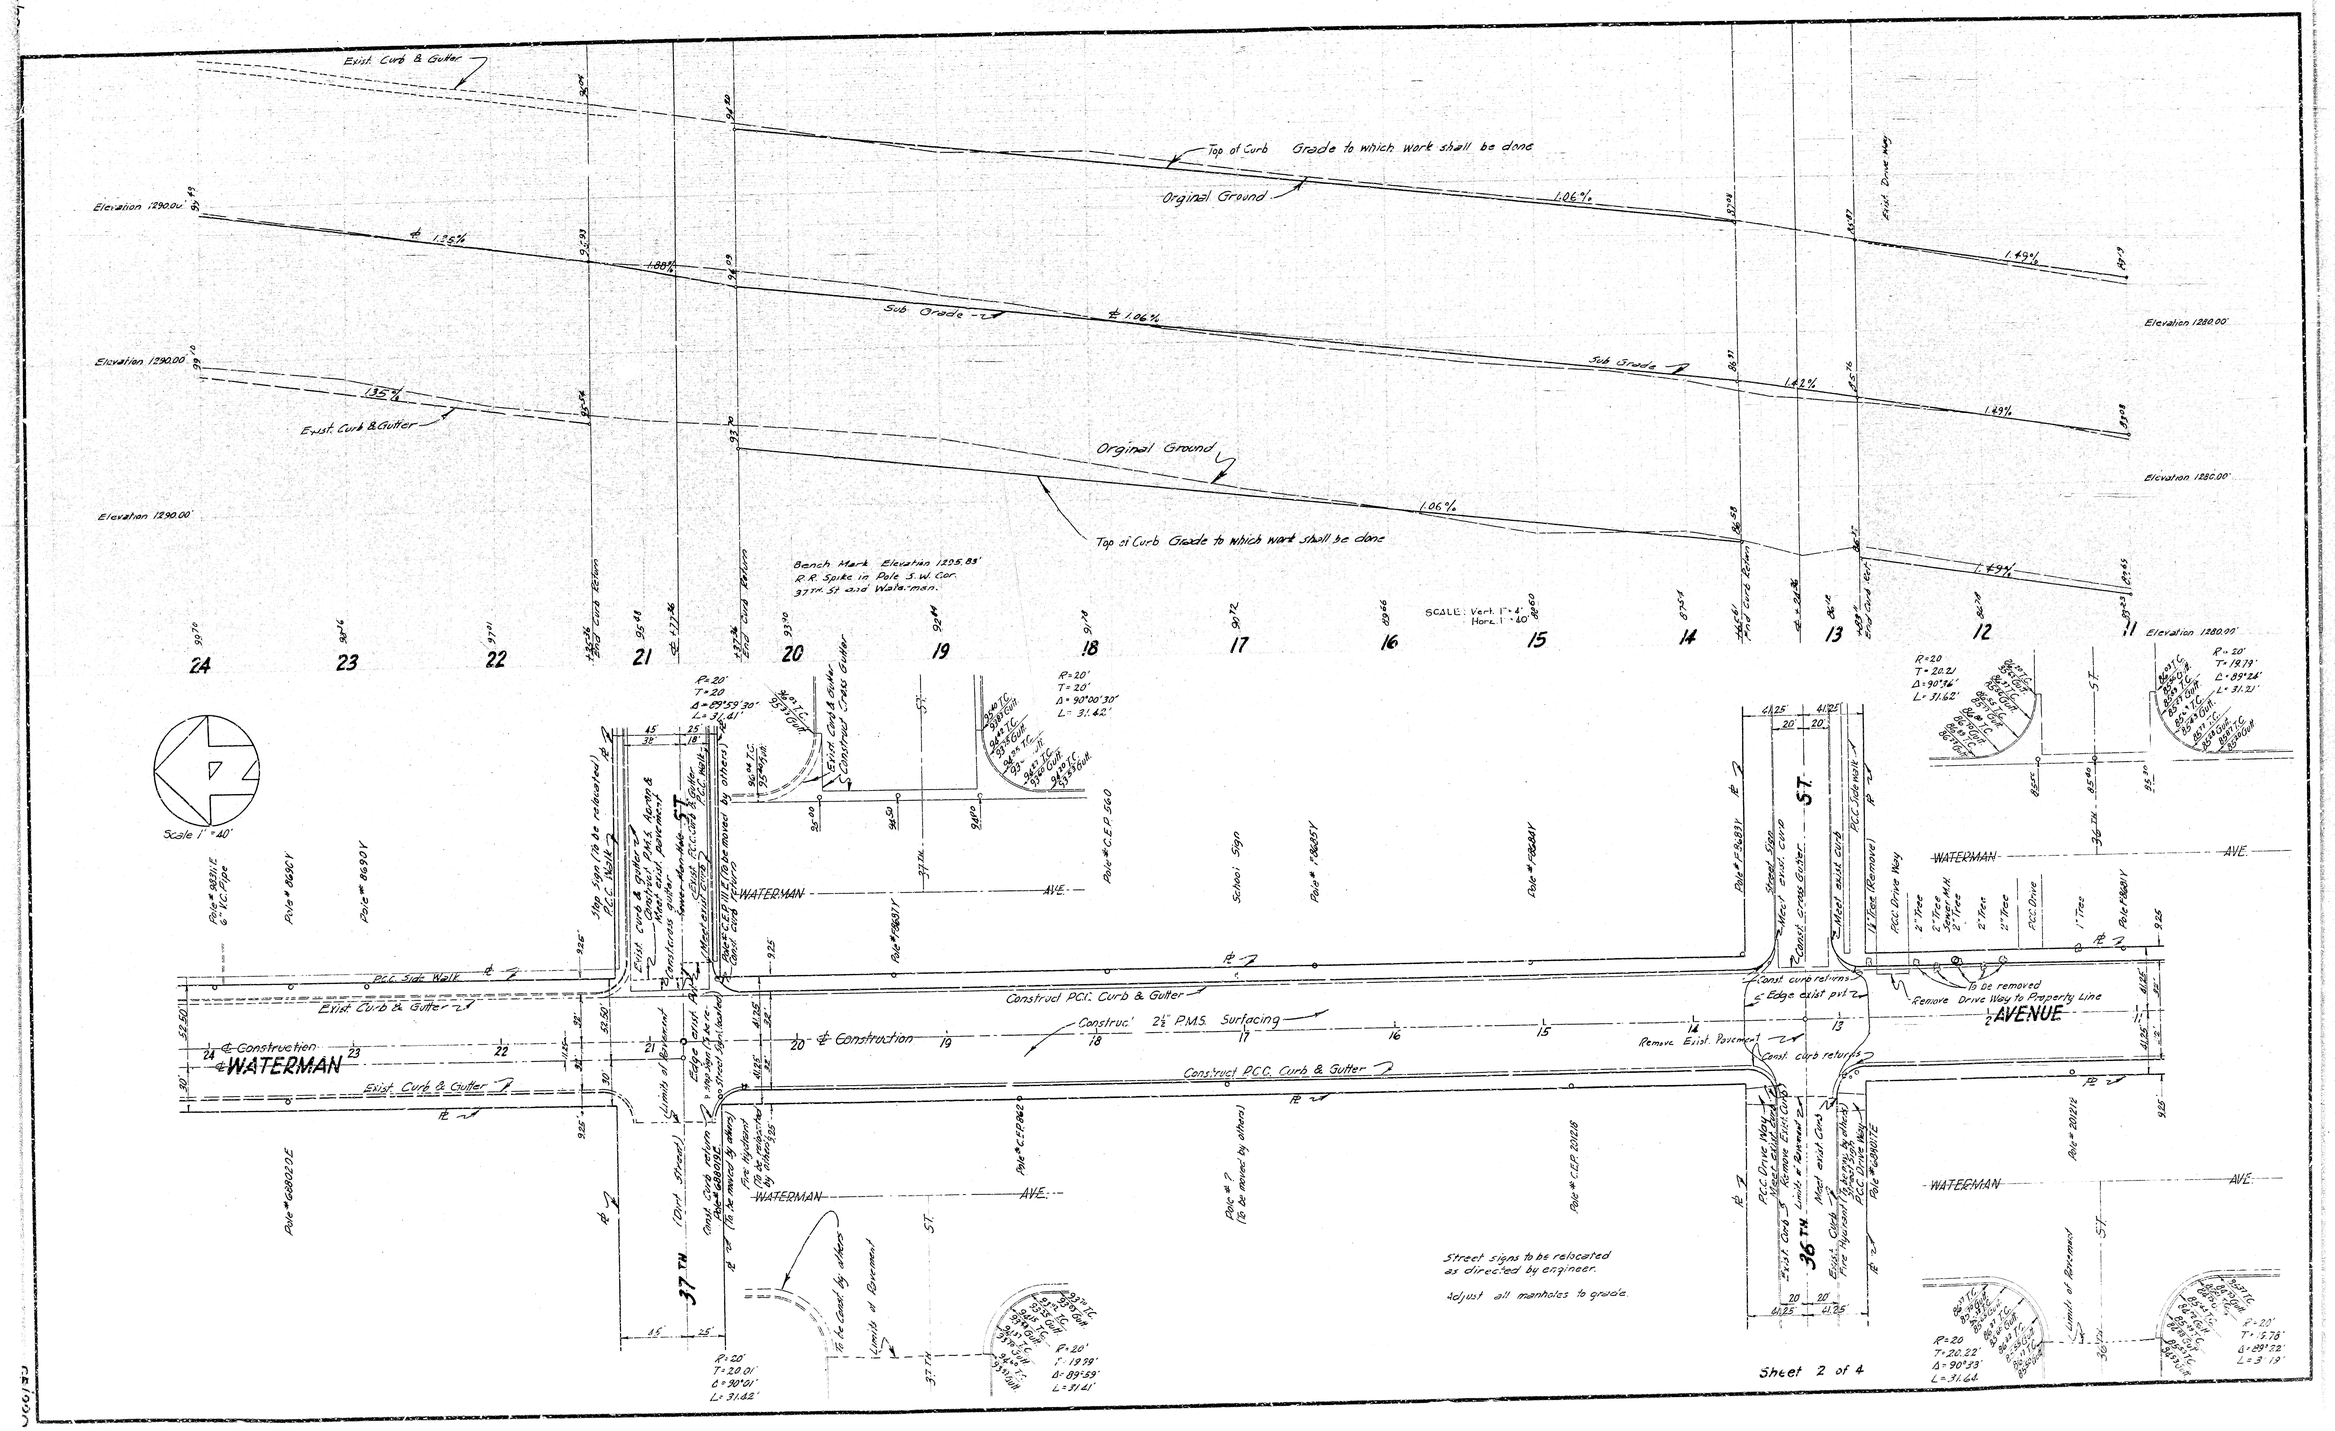
Exist. Curb & Gutter
Top of Curb Grade to which work shall be done
Original Ground
Elevation 1290.00'
Sub Grade
Exist. Curb & Gutter
Elevation 1280.00'
Bench Mark Elevation 1295.85'
R.R. Spike in Pole S.W. Cor.
37TH St and Waterman.
SCALE: Vert. 1" = 4'
Horz. 1" = 40'
Scale 1" = 40'
WATERMAN AVE.
37TH ST.
36TH ST.
AVENUE
Construction
Construct PCC Curb & Gutter
Construct 2½" P.M.S. Surfacing
Construct P.C.C. Curb & Gutter
Remove Exist. Pavement
Remove Drive Way to Property Line
Street signs to be relocated as directed by engineer.
Adjust all manholes to grade.
Sheet 2 of 4

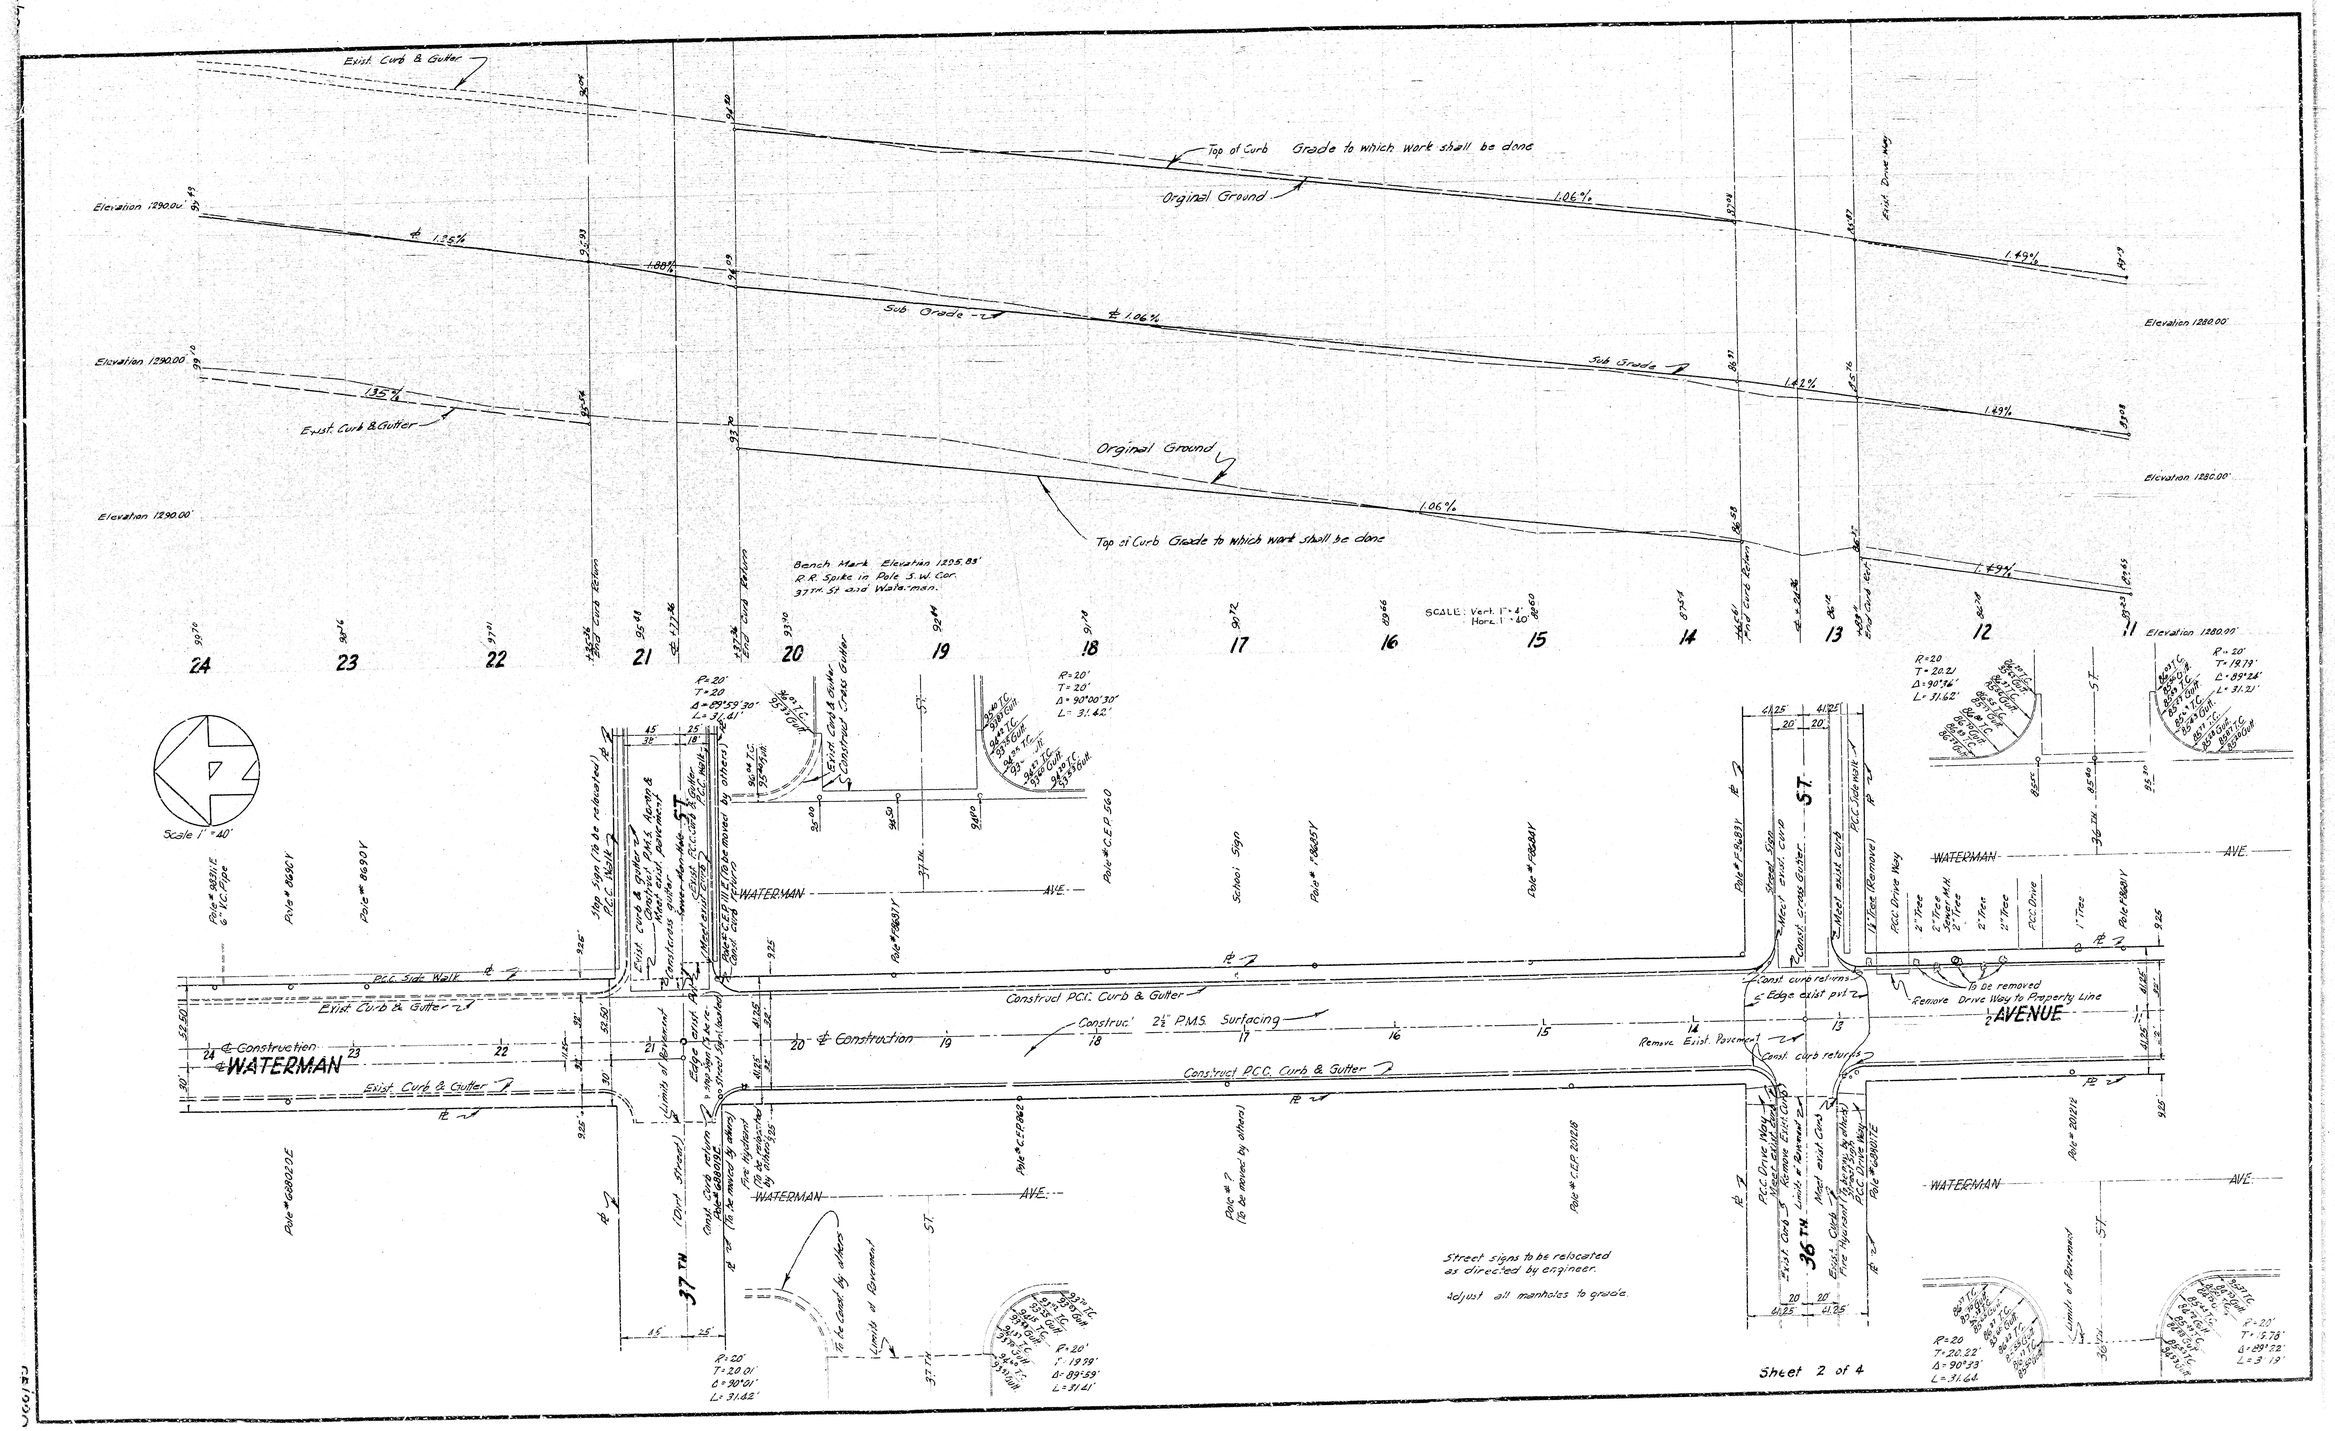
Exist. Curb & Gutter
Top of Curb Grade to which work shall be done
Original Ground
Elevation 1290.00'
Sub Grade
Exist. Curb & Gutter
Elevation 1280.00'
Bench Mark Elevation 1295.85'
R.R. Spike in Pole S.W. Cor.
37TH St and Waterman.
SCALE: Vert. 1" = 4'
Horz. 1" = 40'
Scale 1" = 40'
WATERMAN AVE.
37TH ST.
36TH ST.
AVENUE
Construction
Construct PCC Curb & Gutter
Construct 2½" P.M.S. Surfacing
Construct P.C.C. Curb & Gutter
Remove Exist. Pavement
Remove Drive Way to Property Line
Street signs to be relocated as directed by engineer.
Adjust all manholes to grade.
Sheet 2 of 4