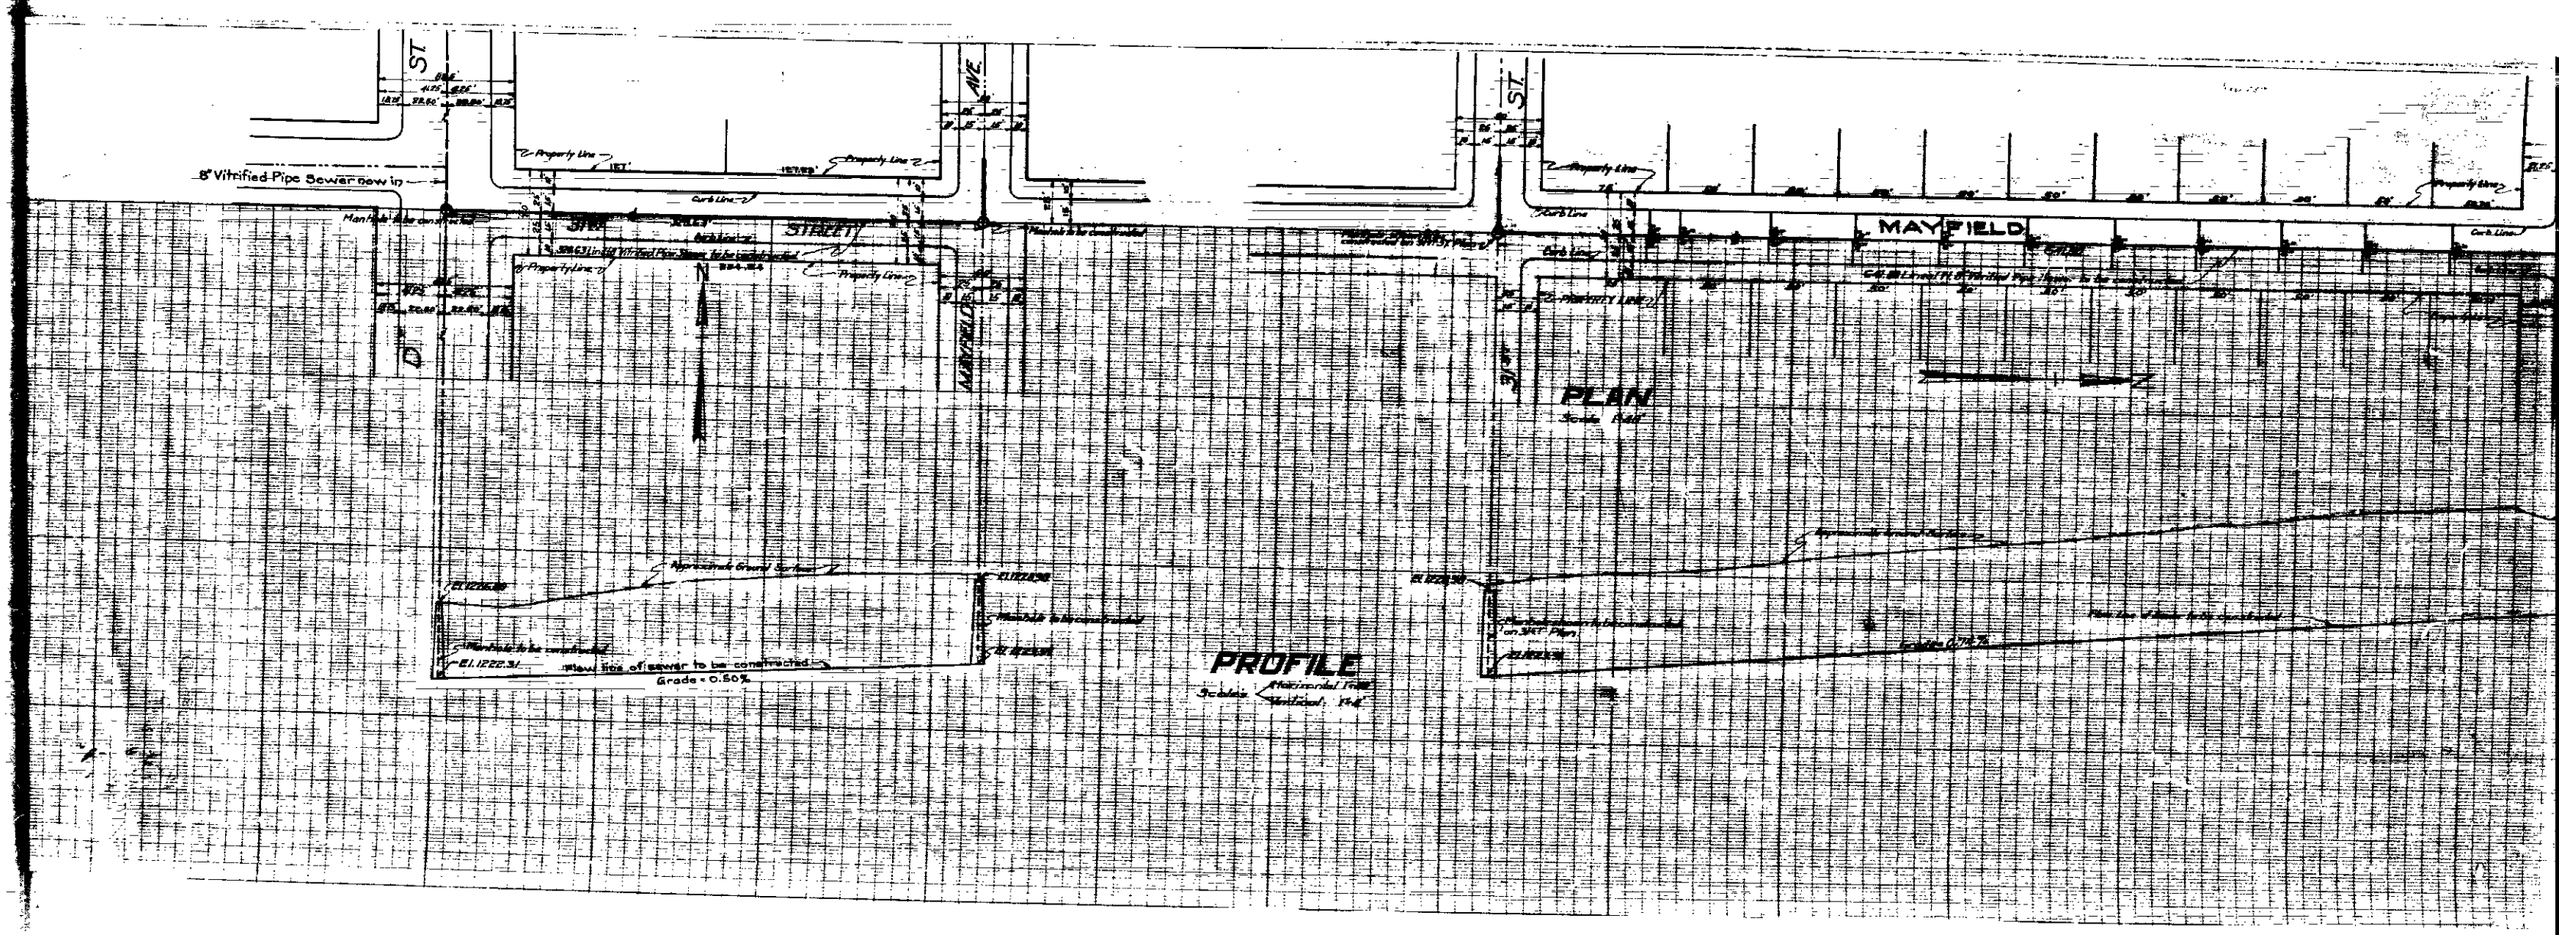
8" Vitrified Pipe Sewer new in
Manhole to be constructed
Curb Line
Property Line
STREET
MAYFIELD
AVE.
ST
PLAN
Scale 1"=40'
Approximate Ground Surface
Manhole to be constructed
El. 1222.31
Flow line of sewer to be constructed
Grade = 0.50%
PROFILE
Scales Horizontal 1"=40'
Vertical 1"=4'

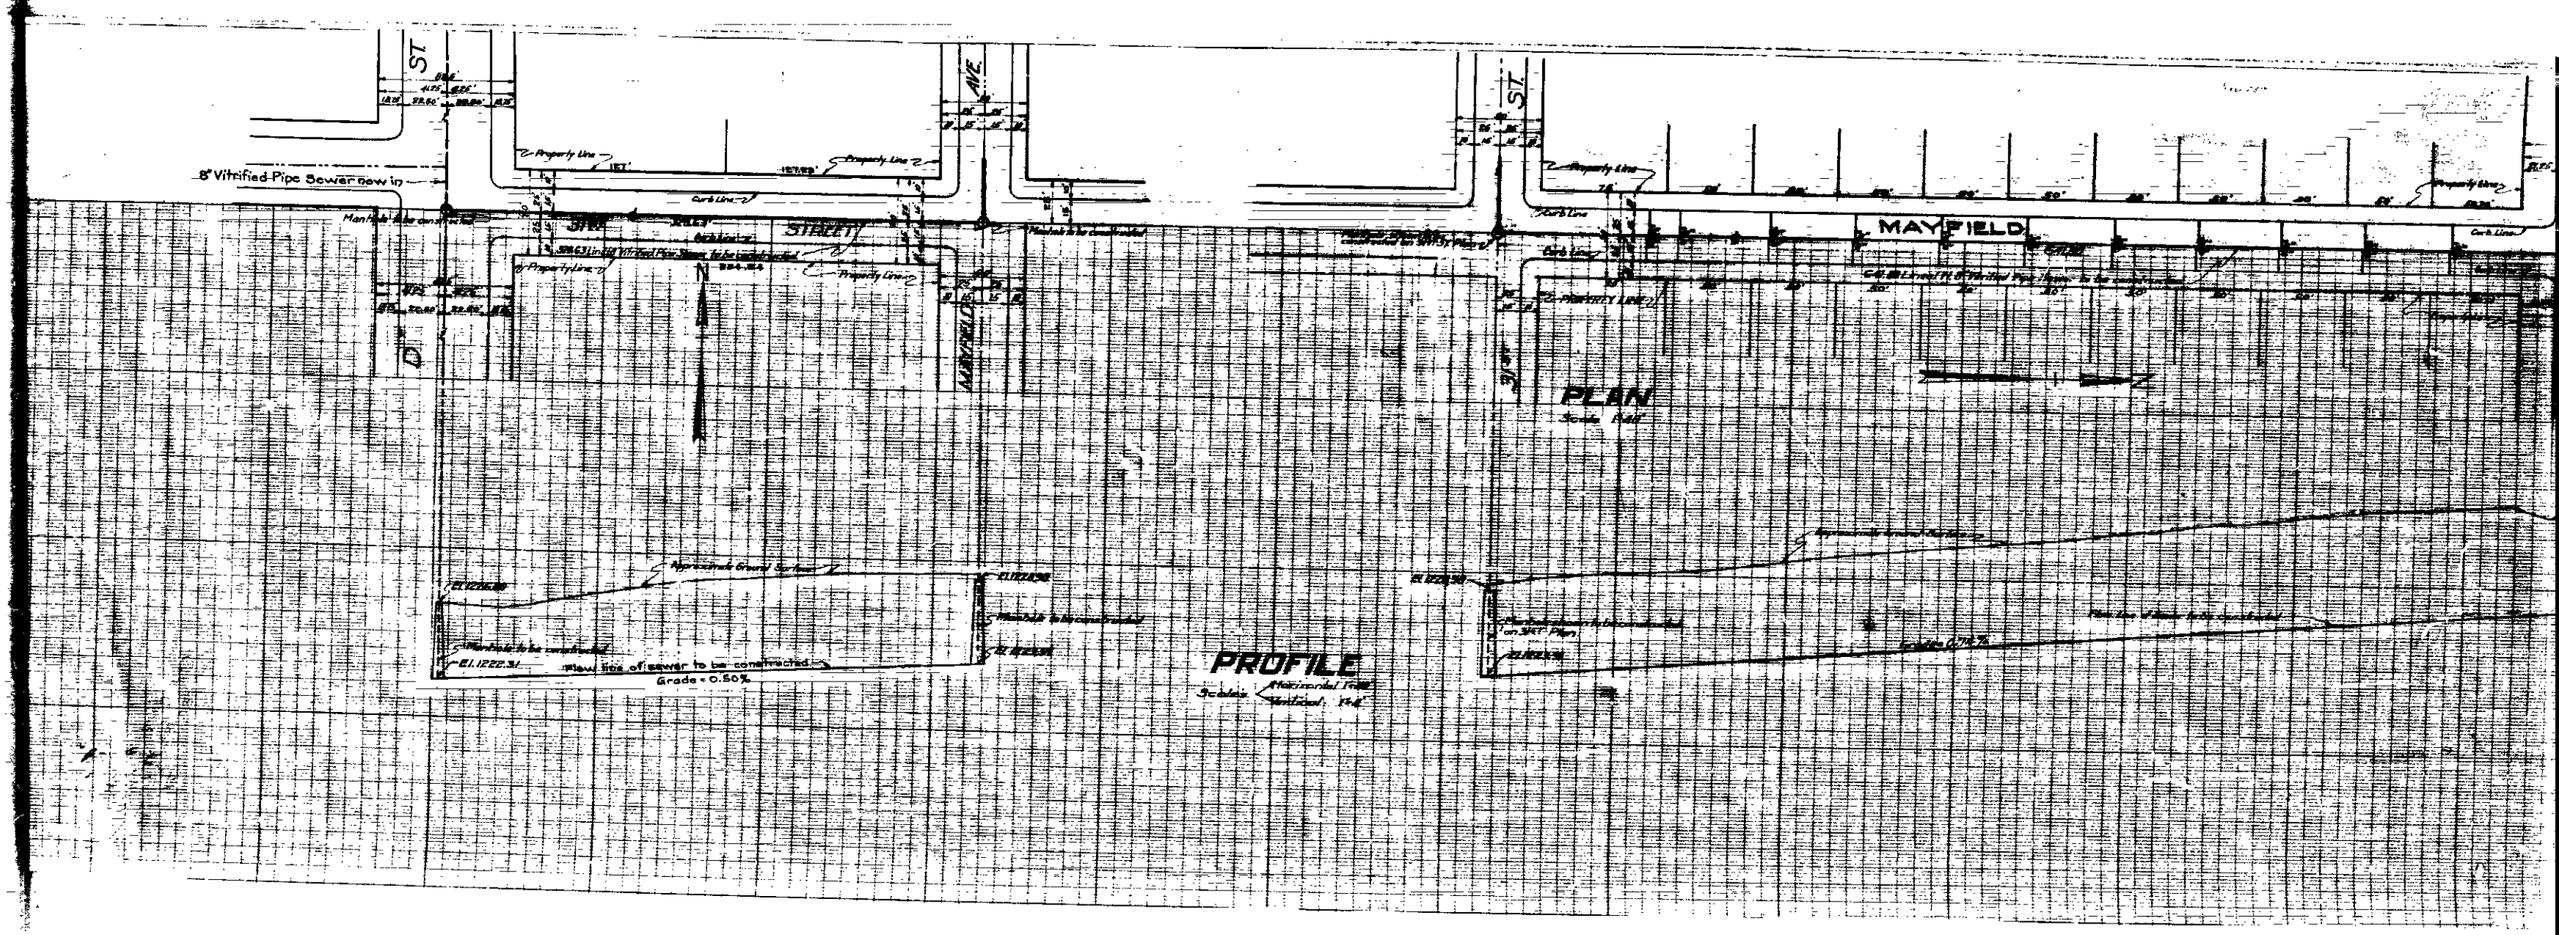
8" Vitrified Pipe Sewer new in
Manhole to be constructed
Curb Line
Property Line
STREET
MAYFIELD
AVE.
ST
PLAN
Scale 1"=40'
Approximate Ground Surface
Manhole to be constructed
El. 1222.31
Flow line of sewer to be constructed
Grade = 0.50%
PROFILE
Scales Horizontal 1"=40'
Vertical 1"=4'