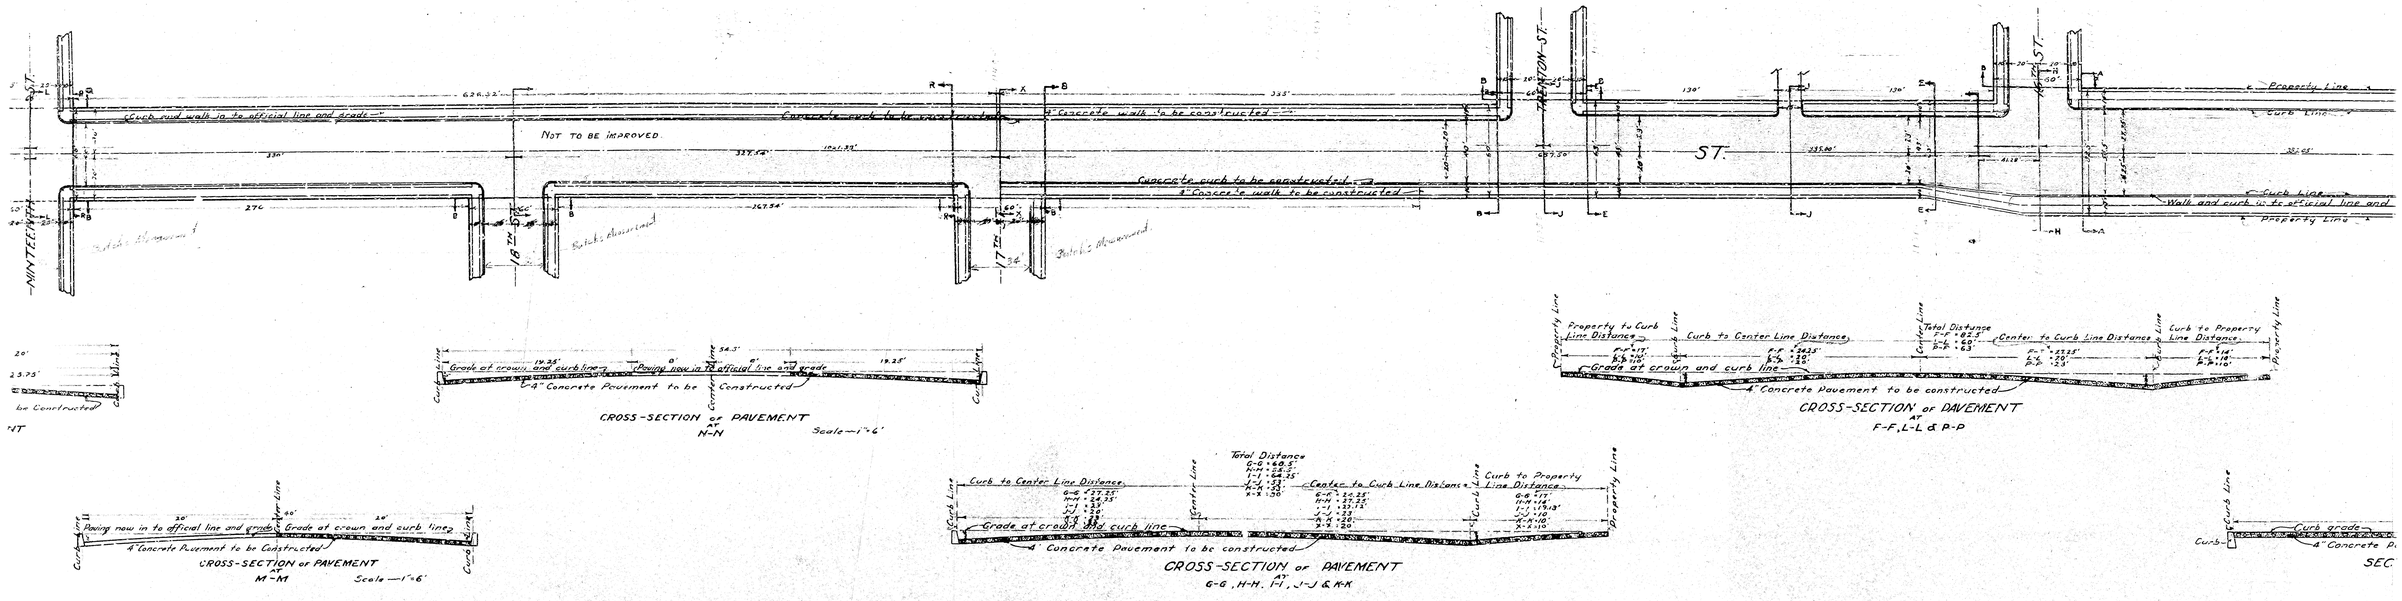
Curb and walk to be official line and grade
Concrete curb to be constructed
4" Concrete walk to be constructed
NOT TO BE IMPROVED
Concrete curb to be constructed
4" Concrete walk to be constructed
Walk and curb to be official line and
Property Line
Curb Line
Curb Line
Property Line
Paving now in to official line and grade
Grade at crown and curb line
4" Concrete Pavement to be Constructed
CROSS-SECTION of PAVEMENT AT N-N
Scale—1"=6'
Grade at crown and curb line
4" Concrete Pavement to be constructed
CROSS-SECTION of PAVEMENT AT F-F, L-L & P-P
Paving now in to official line and grade
Grade at crown and curb line
4" Concrete Pavement to be Constructed
CROSS-SECTION of PAVEMENT AT M-M
Scale—1"=6'
Grade at crown and curb line
4" Concrete Pavement to be constructed
CROSS-SECTION of PAVEMENT AT G-G, H-H, I-I, J-J & K-K
Curb grade
4" Concrete P
SEC
EAST CURB LINE
PRESENT SURFACE
GRADE TO WHICH WORK SHALL BE DONE
CENTER LINE
PRESENT SURFACE
GRADE TO WHICH WORK SHALL BE DONE
WEST CURB LINE
PRESENT SURFACE
GRADE TO WHICH WORK SHALL BE DONE
PRESENT SURFACE
EAST CURB LINE 1135
GRADE TO WHICH WORK SHALL BE DONE
PRESENT SURFACE
CENTER LINE 1135
GRADE TO WHICH WORK SHALL BE DONE
PRESENT SURFACE
WEST CURB LINE 1135
GRADE TO WHICH WORK SHALL BE DONE

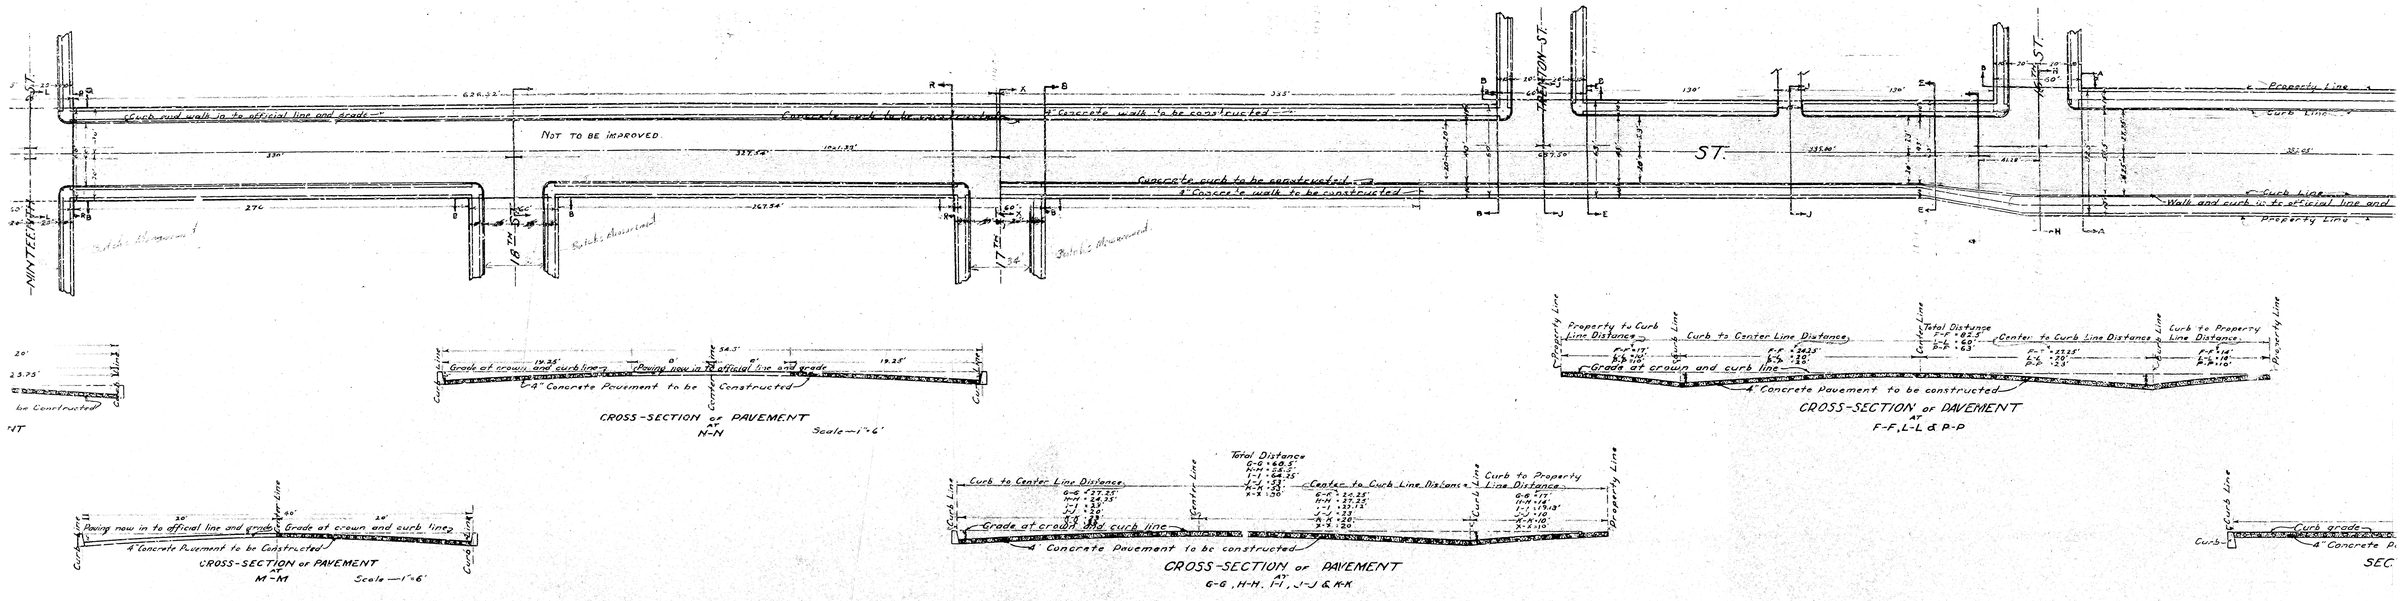
Curb and walk to be official line and grade
Concrete curb to be constructed
4" Concrete walk to be constructed
NOT TO BE IMPROVED
Concrete curb to be constructed
4" Concrete walk to be constructed
Walk and curb to be official line and
Property Line
Curb Line
Curb Line
Property Line
Paving now in to official line and grade
Grade at crown and curb line
4" Concrete Pavement to be Constructed
CROSS-SECTION of PAVEMENT AT N-N
Scale—1"=6'
Grade at crown and curb line
4" Concrete Pavement to be constructed
CROSS-SECTION of PAVEMENT AT F-F, L-L & P-P
Paving now in to official line and grade
Grade at crown and curb line
4" Concrete Pavement to be Constructed
CROSS-SECTION of PAVEMENT AT M-M
Scale—1"=6'
Grade at crown and curb line
4" Concrete Pavement to be constructed
CROSS-SECTION of PAVEMENT AT G-G, H-H, I-I, J-J & K-K
Curb grade
4" Concrete P
SEC
EAST CURB LINE
PRESENT SURFACE
GRADE TO WHICH WORK SHALL BE DONE
CENTER LINE
PRESENT SURFACE
GRADE TO WHICH WORK SHALL BE DONE
WEST CURB LINE
PRESENT SURFACE
GRADE TO WHICH WORK SHALL BE DONE
PRESENT SURFACE
EAST CURB LINE 1135
GRADE TO WHICH WORK SHALL BE DONE
PRESENT SURFACE
CENTER LINE 1135
GRADE TO WHICH WORK SHALL BE DONE
PRESENT SURFACE
WEST CURB LINE 1135
GRADE TO WHICH WORK SHALL BE DONE