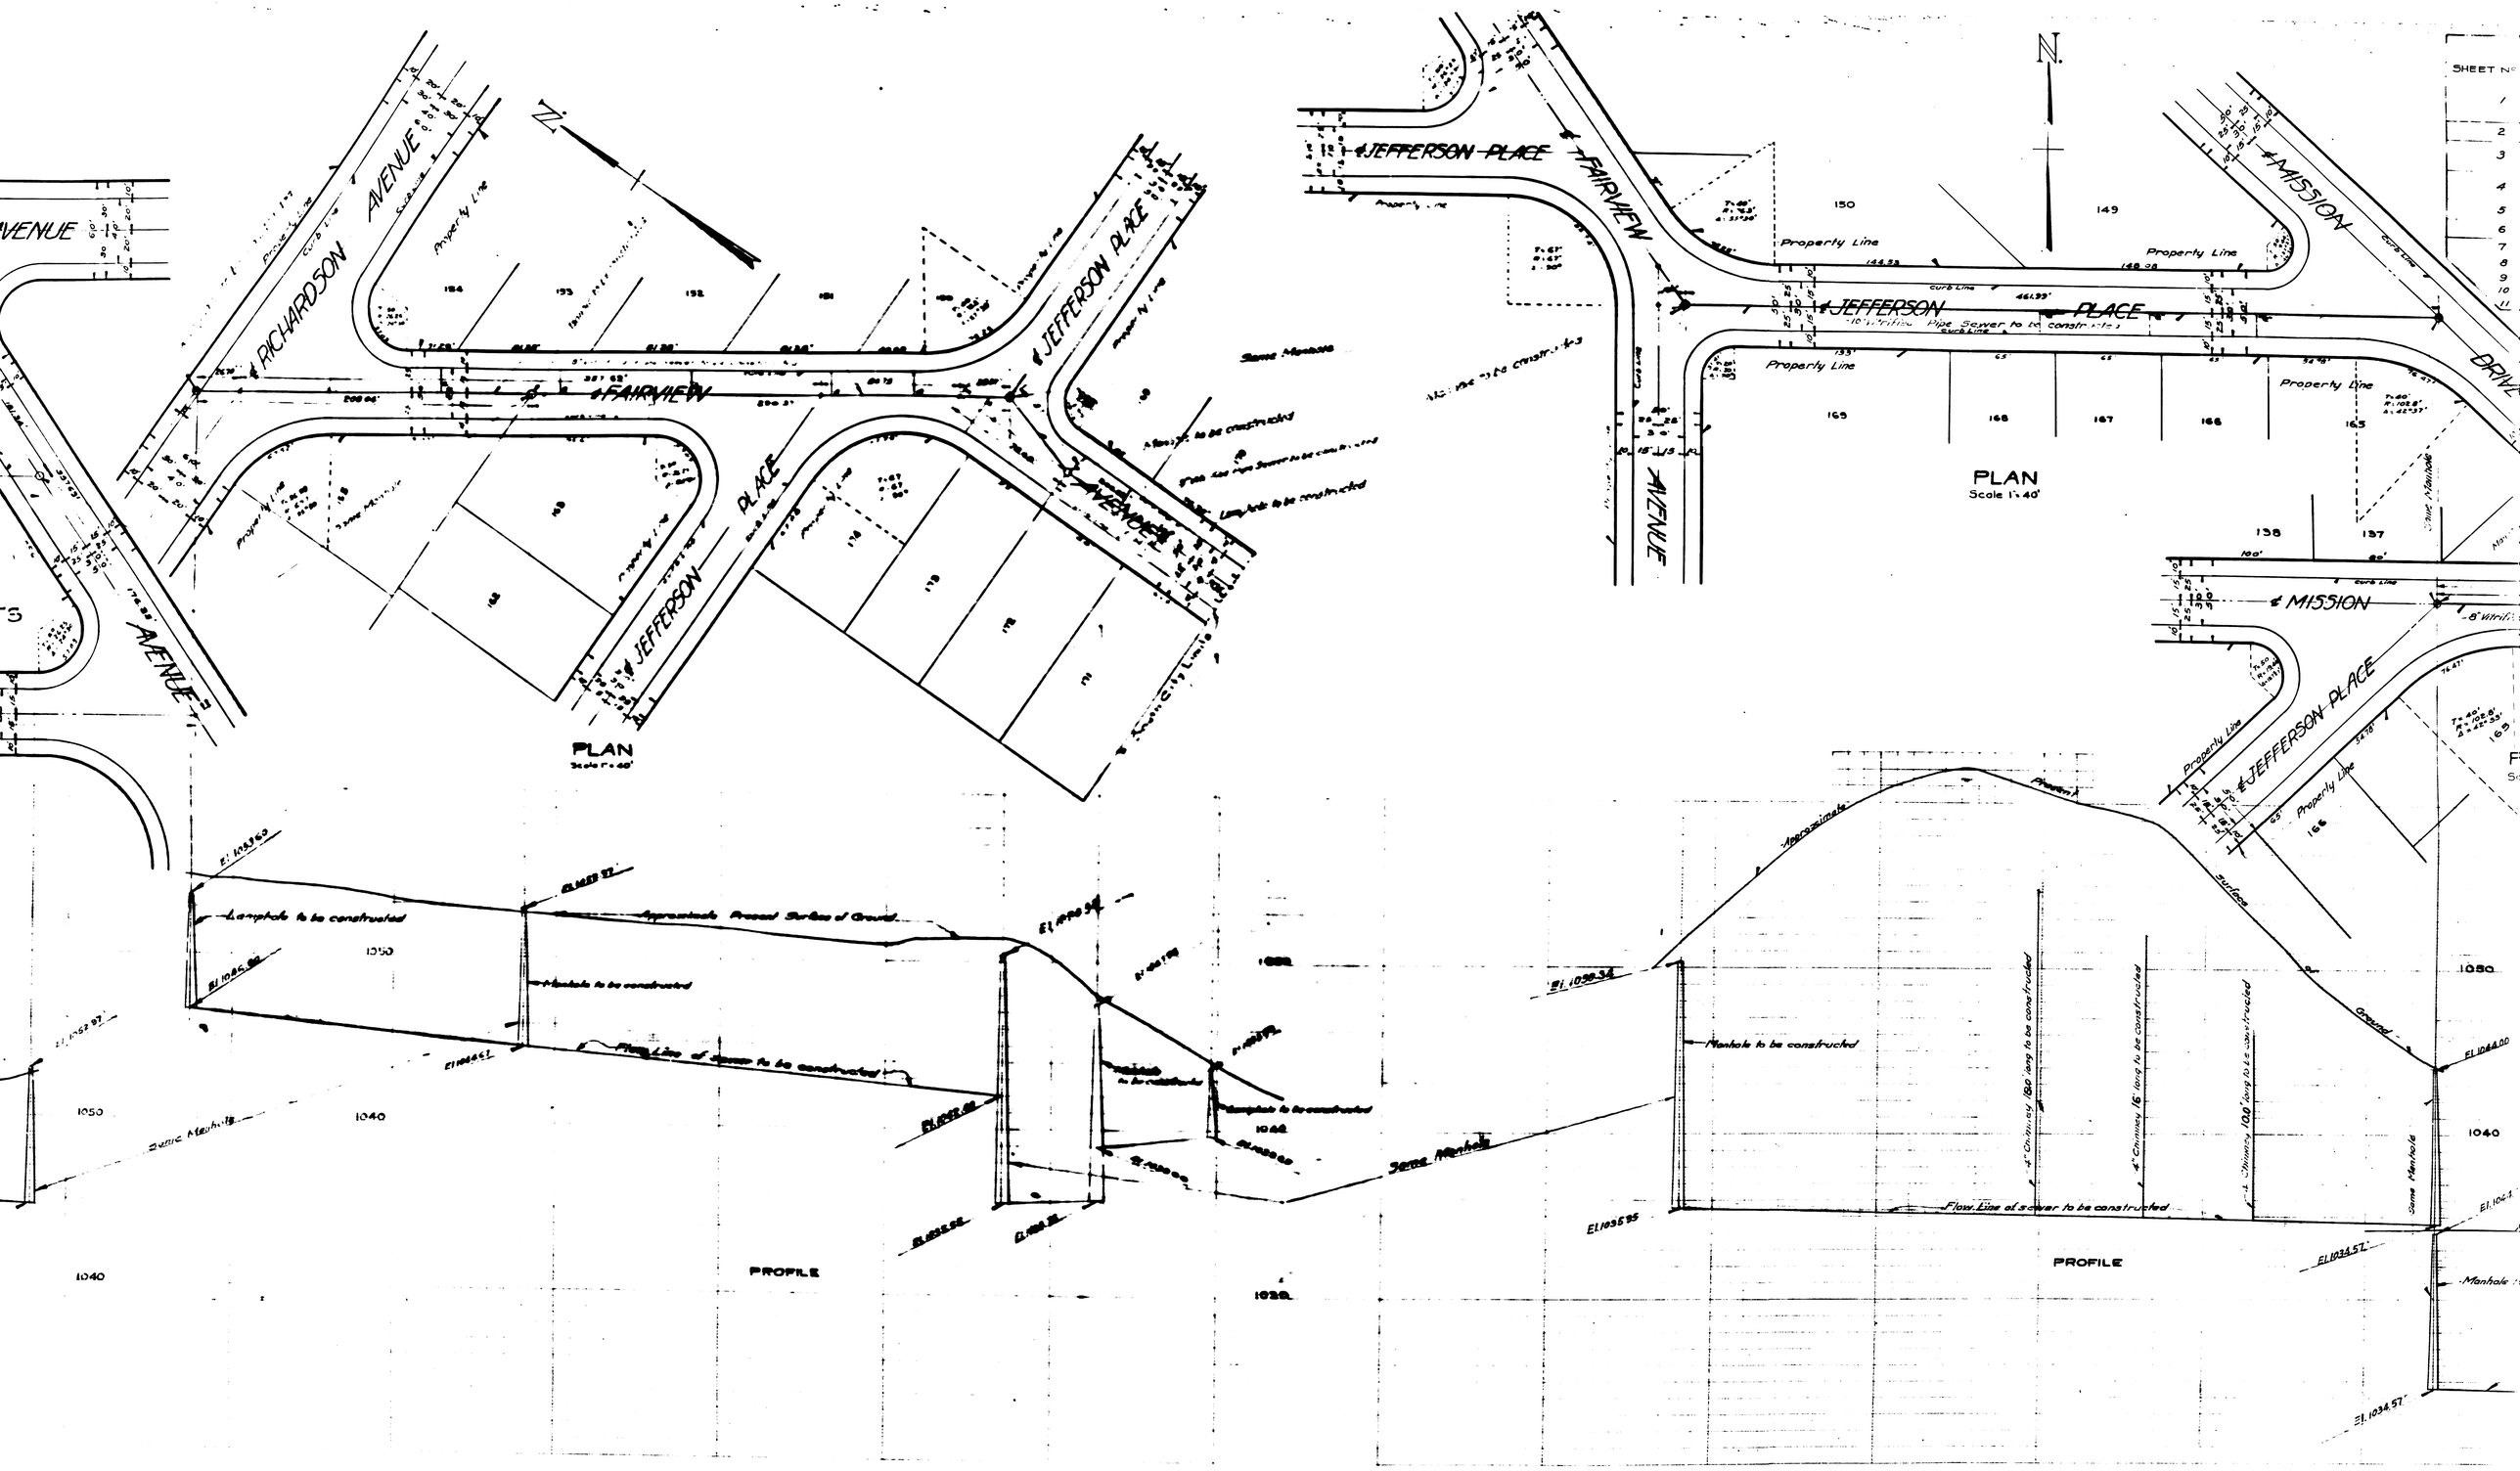
RICHARDSON AVENUE
FAIRVIEW
JEFFERSON PLACE
JEFFERSON AVENUE
PLAN
Scale 1" = 40'
Property Line
Curb Line
Sewer Manhole
Manhole to be constructed
Flow Line of sewer to be constructed
Approximate Proposed Surface of Ground
Approximate Surface Ground
PROFILE
JEFFERSON PLACE
FAIRVIEW AVENUE
MISSION DRIVE
Pipe Sewer to be constructed
4" Chimney 180' long to be constructed
4" Chimney 16' long to be constructed
4" Chimney 100' long to be constructed
SHEET No