FED. ROAD DIST. NO.	STATE	FED. AID PROJ. NO.	FISCAL YEAR	SHEET NO.	TOTAL SHEETS
2	CAL.	710-(2)	53	2	47

DIST.	COUNTY	ROUTE	SEC.	SHEET NO.	TOTAL SHEETS
VIII	S.Bd.	FAS 710	2	2	47

M. A. Nichols
COUNTY ROAD COMMISSIONER
C.E. LICENSE NO. 8495

Approved _____ Dist. Eng. Dist. VIII

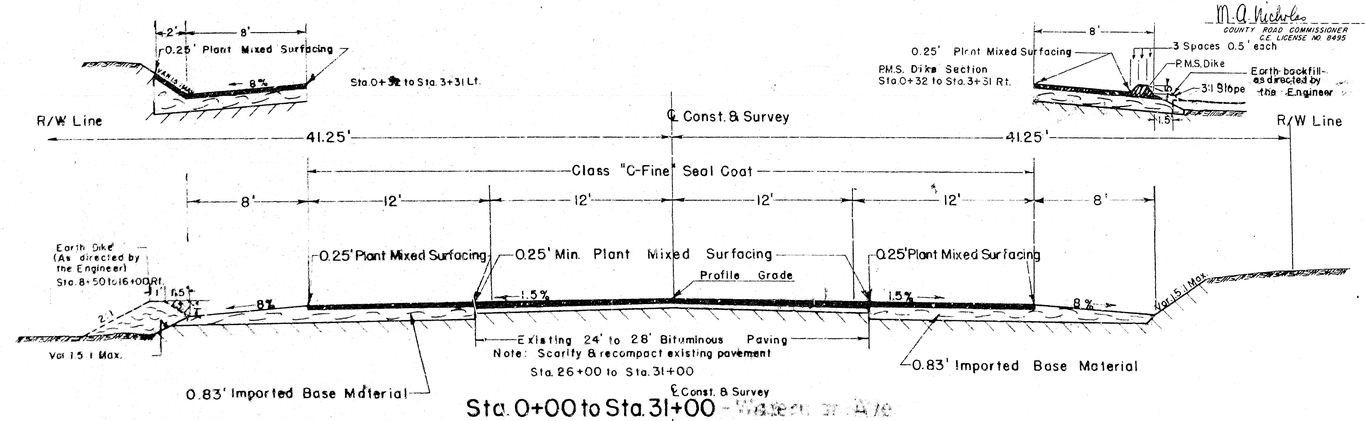

Sta. 0+00 to Sta. 31+00

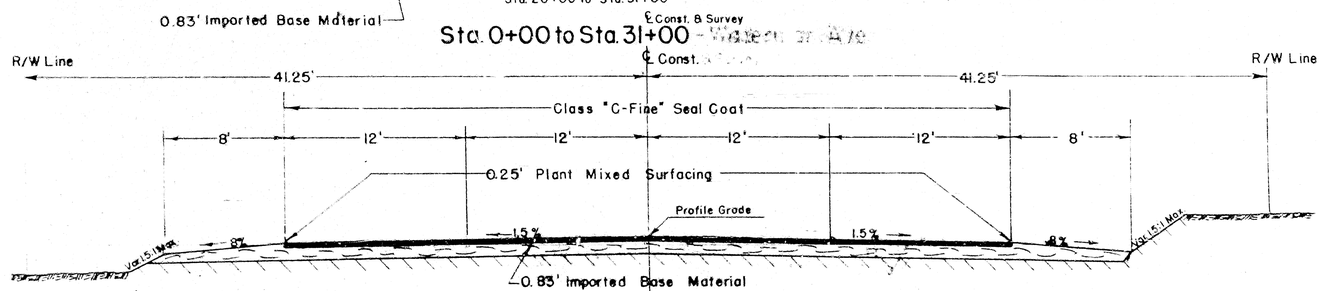

Sta. 31+00 to Sta. 35+00

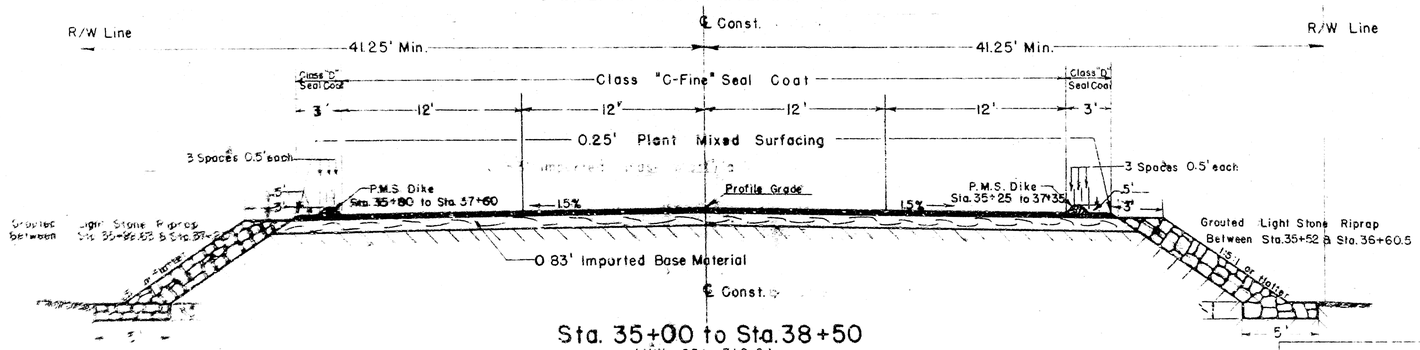

Sta. 35+00 to Sta. 38+50

(VIII - SBd. - 710-2)

Ninth St. - Waterman Ave. to Palm Ave.

EAST NINTH ST.

TYPICAL CROSS SECTIONS

DESIGN CLASSIFICATION	
STA 0+00 TO STA 53+87	720-74-M-50
STA 53+87 TO STA 159+20	550-74-M-50
STA 159+20 TO STA 211+73	360-74-M-50

FED. ROAD DIST. NO.	STATE	FED. AID PROJ. NO.	FISCAL YEAR	SHEET NO.	TOTAL SHEETS
2	CAL.	710-(2)	53	2	47

DIST.	COUNTY	ROUTE	SEC.	SHEET NO.	TOTAL SHEETS
VIII	S.Bd.	FAS 710	2	2	47

M. A. Nichols
COUNTY ROAD COMMISSIONER
C.E. LICENSE NO. 8495

Approved _____ Dist. Eng. Dist. VIII

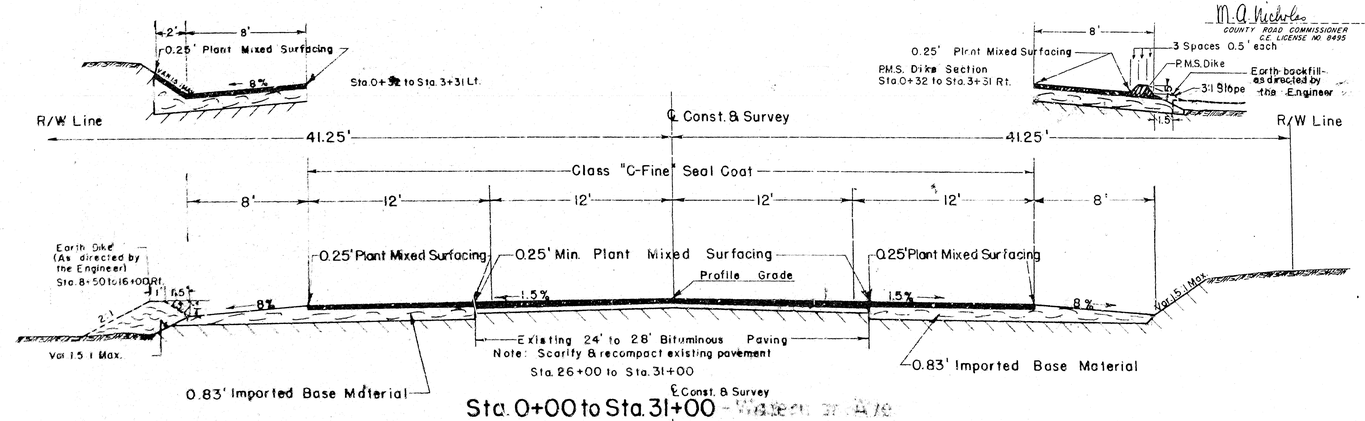

Sta. 0+00 to Sta. 31+00

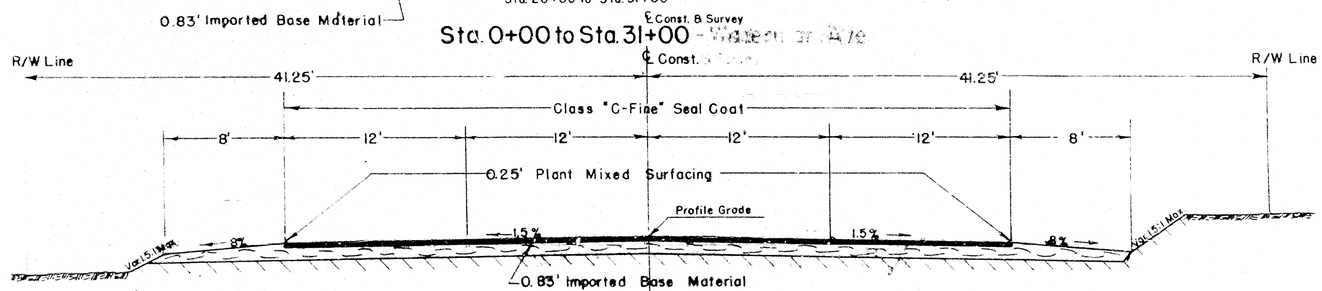

Sta. 31+00 to Sta. 35+00

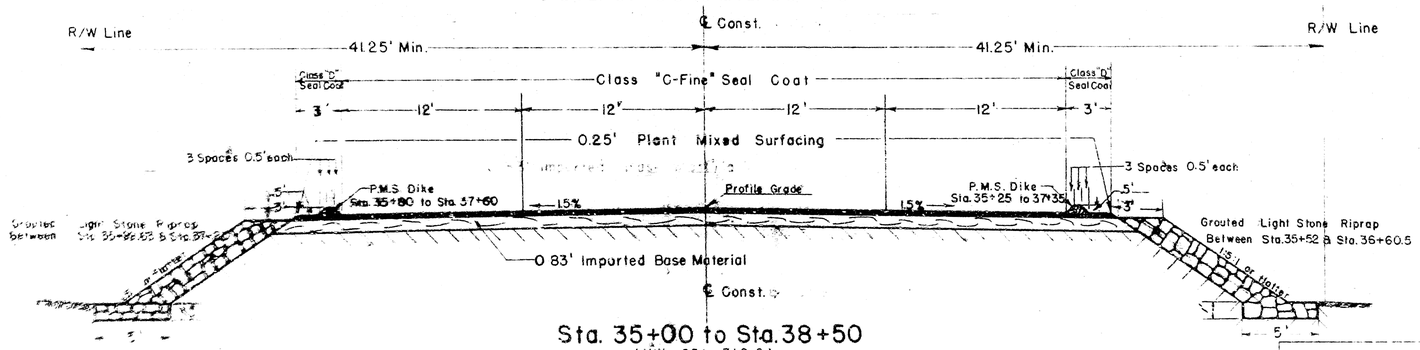

Sta. 35+00 to Sta. 38+50

(VIII - SBd. - 710-2)

Ninth St. - Waterman Ave. to Palm Ave.

EAST NINTH ST.

TYPICAL CROSS SECTIONS

DESIGN CLASSIFICATION	
STA 0+00 TO STA 53+87	720-74-M-50
STA 53+87 TO STA 159+20	550-74-M-50
STA 159+20 TO STA 211+73	360-74-M-50