IMPROVEMENT PLANS-TRACT 4208
FORTY-EIGHTH ST.

FOULKE & CAMPBELL-Engineering-Surveying
Chas. L. Foulke-C.E. 138

SHEET 2 OF 3 SHEETS

TYPICAL PARKWAY SECTION
ELECTRIC AVENUE
SCALE 1" = 4'

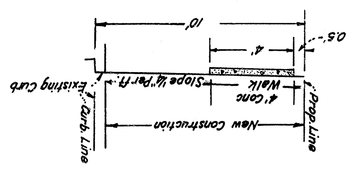

TYPICAL HALF SECTION
SCALE 1"=6'

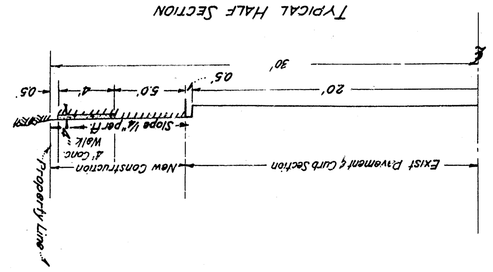

48TH STREET

NOTE: 1. Sidewalk is existing on the South side of Lots 12 & 13
2. All work embodied on this plan shall be done in conformity with applicable provisions of specifications No. 2027.

PLAN SCALE 1"=40'

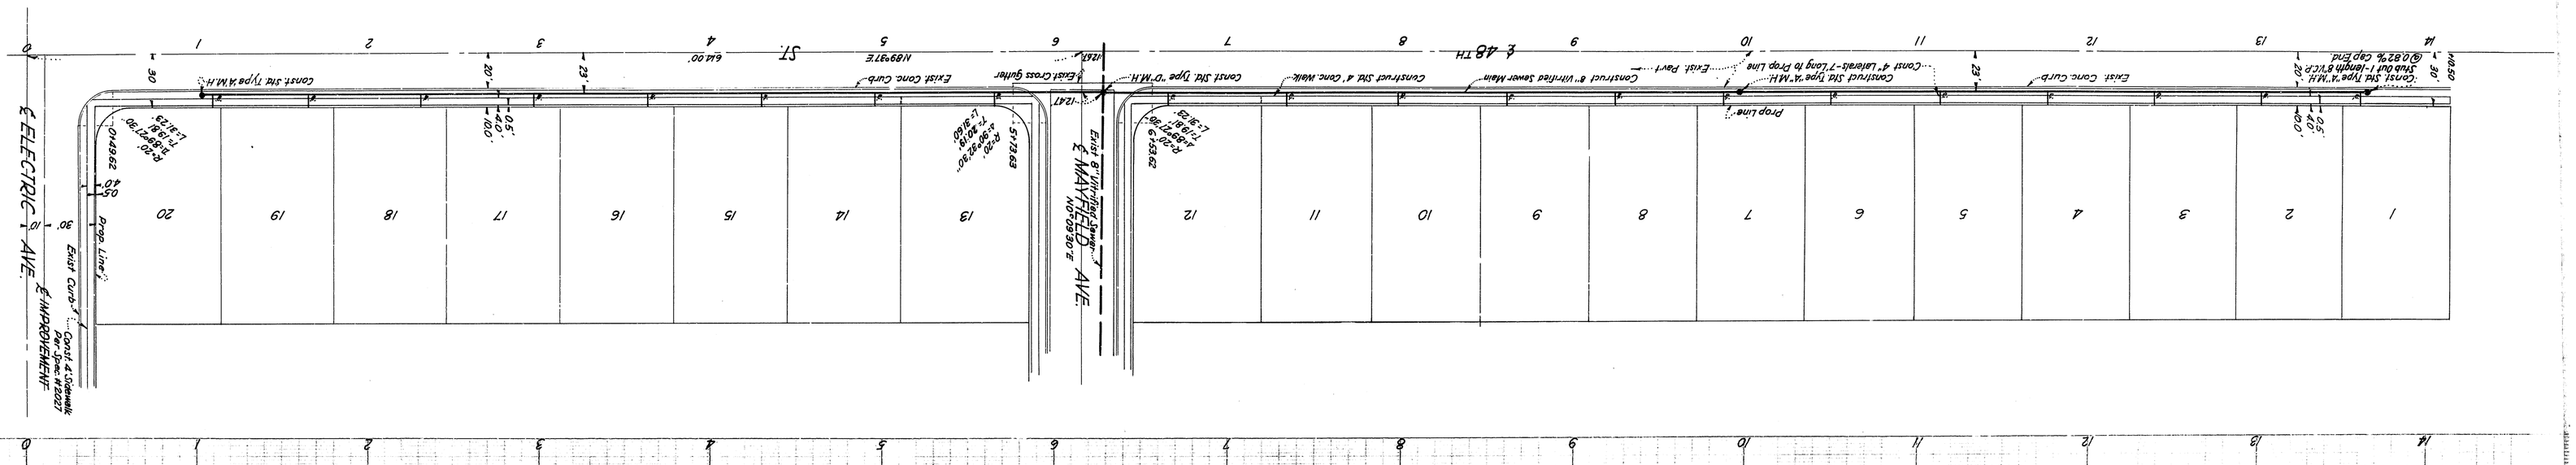
ELECTRIC AVE.
EAST AVENUE
48TH ST.
Prop. Line
Const. 4' Sidewalk per Improvement No. 2027
Const. Std. Type "A" M.H.
Const. Std. Type "D" M.H.
Const. 8" Vitrified Sewer Main
Construct Std. 4' Conc. Walk
Exist. Pavt.
Exist. Conc. Curb
Exist. Cross Gutter
Exist. Conc. Curb
Construct Std. Type "A" M.H.
Const. 4" Laterals-7 Long to Prop. Line
Const. Std. Type "A" M.H.
Shake out 1-Mouth 6"CF
@ 0.82% cap End
N 89°37'E
642.00'
184.1'
R=20.00'
L=31.42'
Δ=90°00'30"
T=20.00'
R=20.00'
L=31.42'
Δ=90°00'30"
T=20.00'
0+49.62
0+78.29
0+78.29
1+09.71
1+09.71
1+28.13
1+28.13
1+47.29
1+47.29
0.5'
0.5'
0.5'

IMPROVEMENT PLANS-TRACT 4208
FORTY-EIGHTH ST.

FOULKE & CAMPBELL-Engineering-Surveying
Chas. L. Foulke-C.E. 138

SHEET 2 OF 3 SHEETS

TYPICAL PARKWAY SECTION
ELECTRIC AVENUE
SCALE 1" = 4'

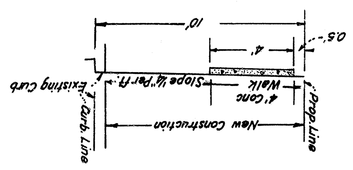

TYPICAL HALF SECTION
SCALE 1"=6'

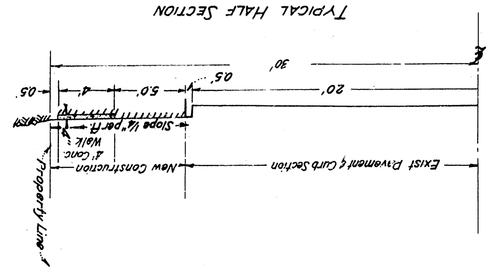

48TH STREET

NOTE: 1. Sidewalk is existing on the South side of Lots 12 & 13
2. All work embodied on this plan shall be done in conformity with applicable provisions of specifications No. 2027.

PLAN SCALE 1"=40'

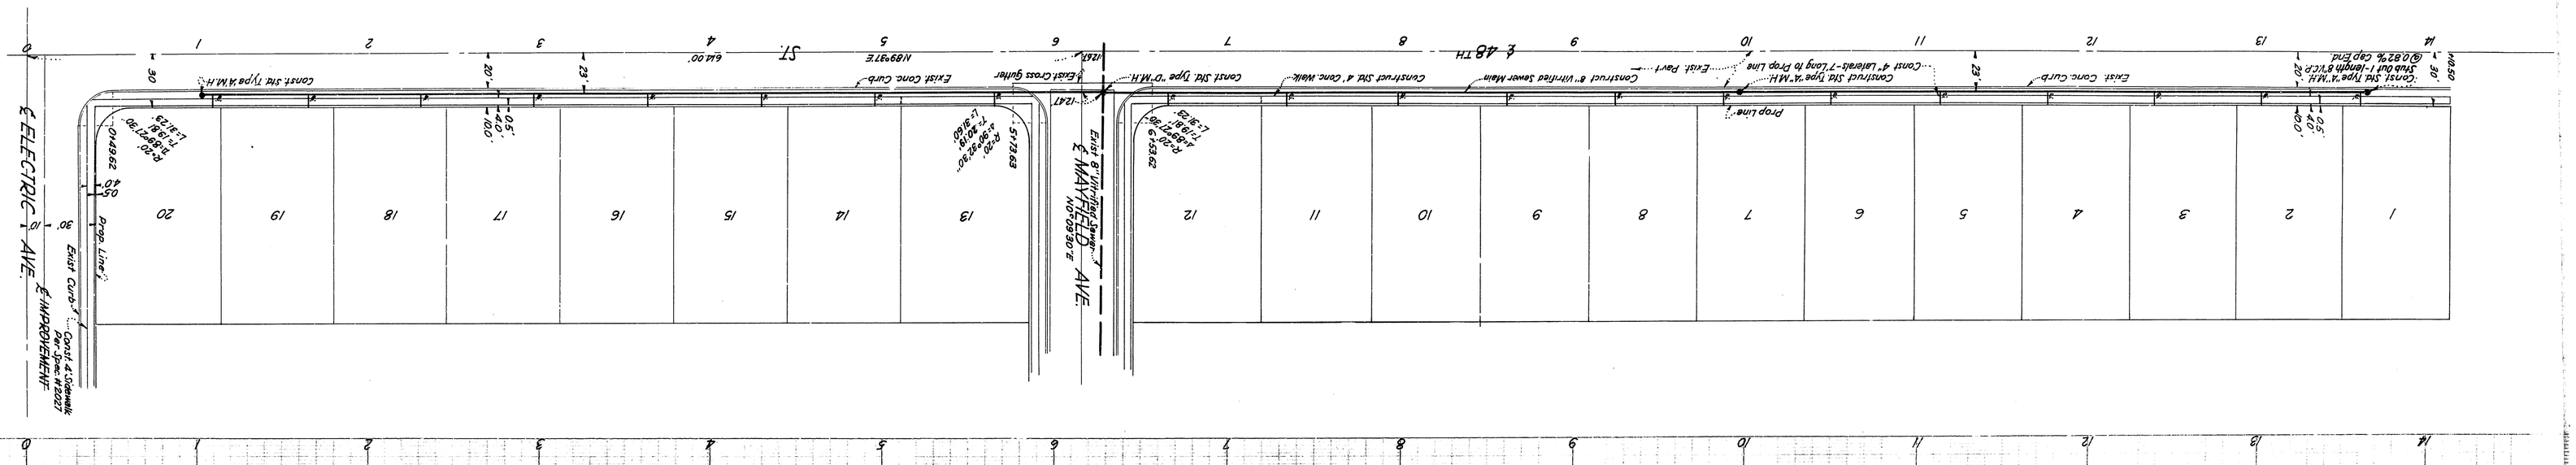
ELECTRIC AVE.
EAST AVENUE
48TH ST.
Prop. Line
Const. 4' Sidewalk per Improvement No. 2027
Const. Std. Type "A" M.H.
Const. Std. Type "D" M.H.
Const. 8" Vitrified Sewer Main
Construct Std. 4' Conc. Walk
Exist. Pavt.
Exist. Conc. Curb
Exist. Cross Gutter
Exist. Conc. Curb
Construct Std. Type "A" M.H.
Const. 4" Laterals-7 Long to Prop. Line
Const. Std. Type "A" M.H.
Shake out 1-Mouth 6"CF
@ 0.82% cap End
N 89°37'E
642.00'
184.1'
R=20.00'
L=31.42'
Δ=90°00'30"
T=20.00'
R=20.00'
L=31.42'
Δ=90°00'30"
T=20.00'
0+49.62
0+78.29
0+78.29
1+09.71
1+09.71
1+28.13
1+28.13
1+47.29
1+47.29
0.5'
0.5'
0.5'