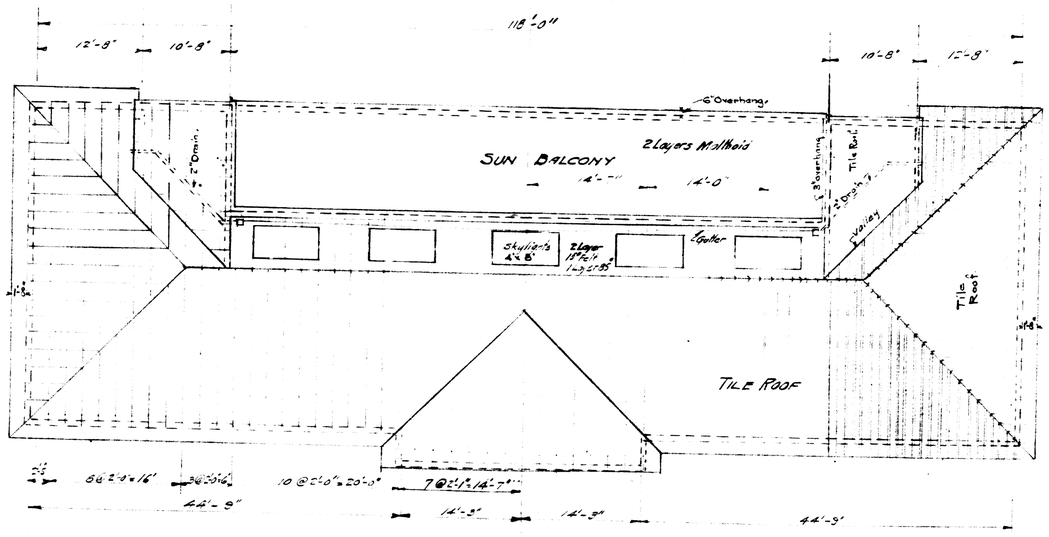

BATH ROOF
Scale 1/8"=1'

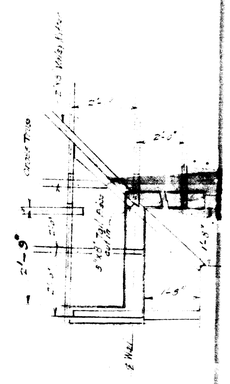

ROOF PLAN
BATH HOUSE
DEER HILL PARK

Sheet No 2 of 3 Sheets.

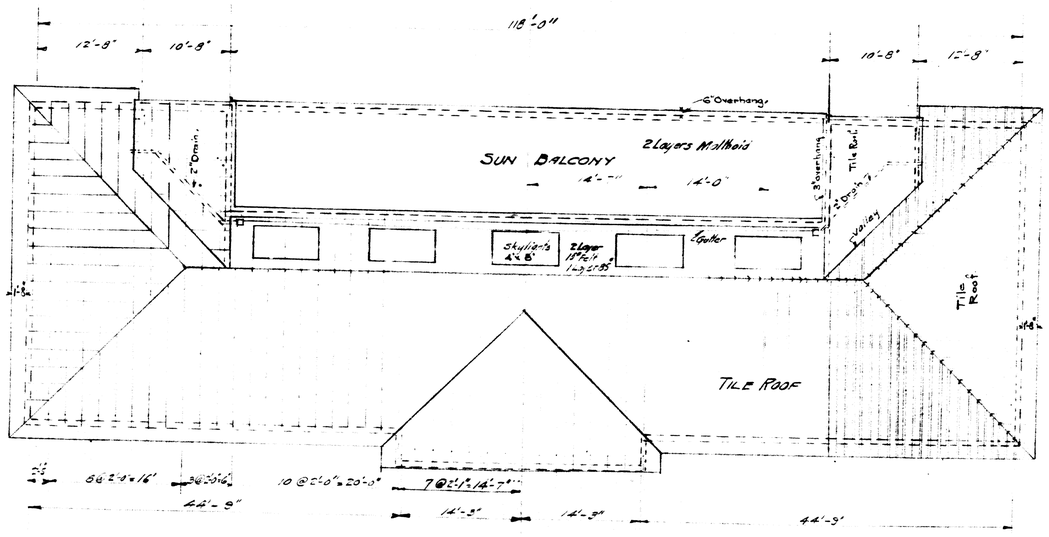

BATH ROOF
Scale 1/8"=1'

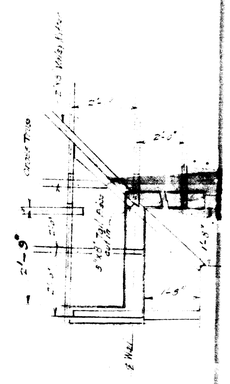

ROOF PLAN
BATH HOUSE
DEER HILL PARK

Sheet No 2 of 3 Sheets.

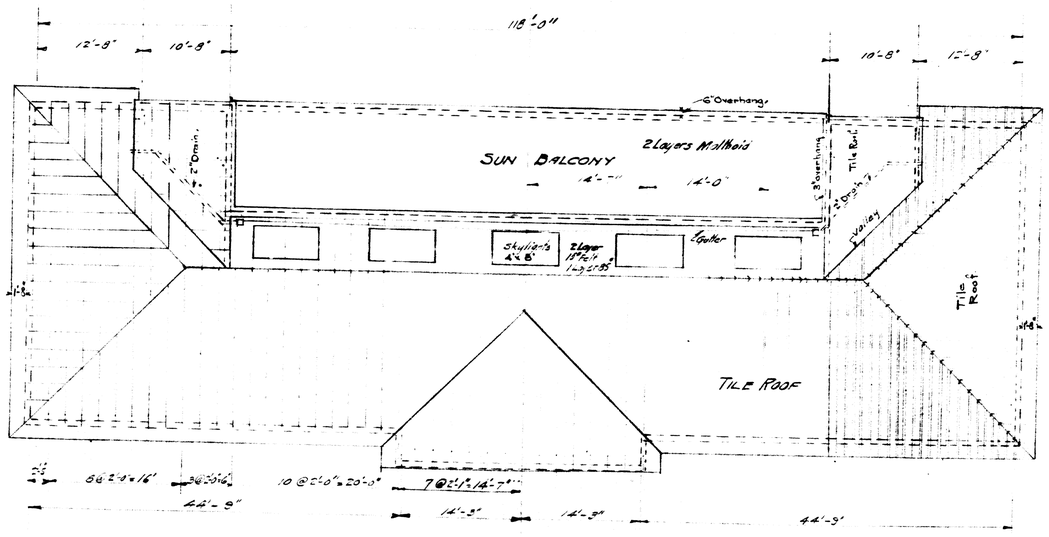

BATH ROOF
Scale 1/8"=1'

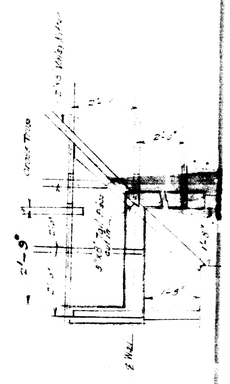

ROOF PLAN
BATH HOUSE
DEER HILL PARK

Sheet No 2 of 3 Sheets.