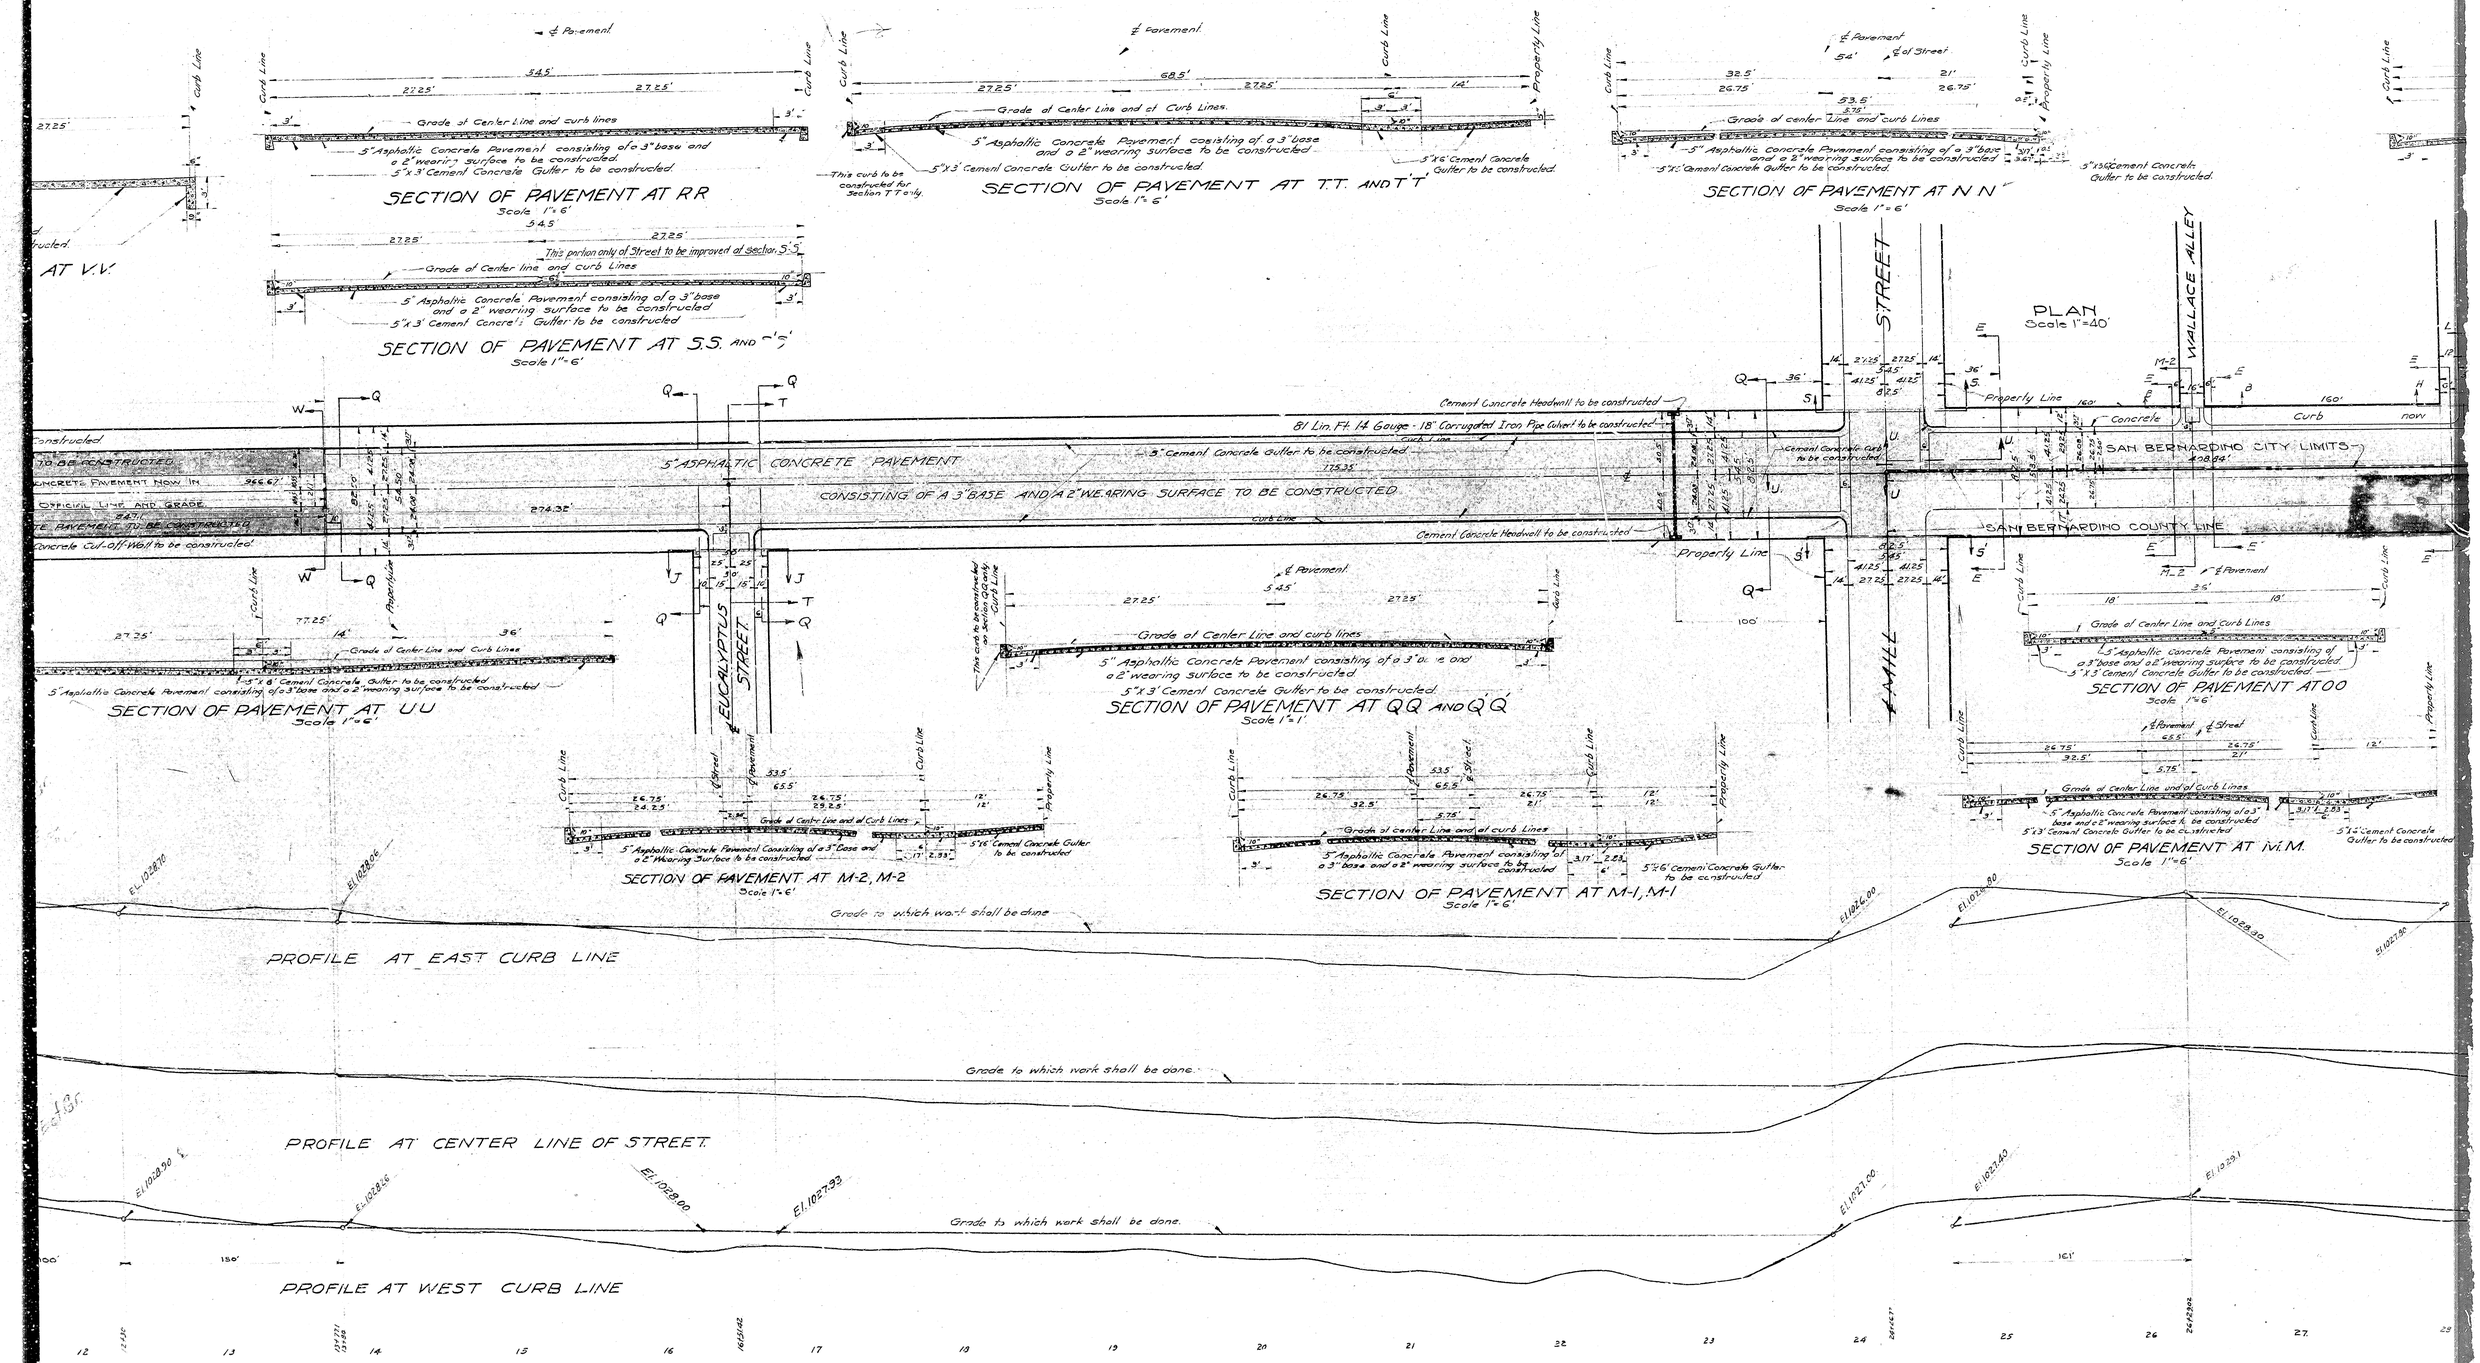
SECTION OF PAVEMENT AT R R
Scale 1" = 6'
5" Asphaltic Concrete Pavement consisting of a 3" base and a 2" wearing surface to be constructed.
5" x 3' Cement Concrete Gutter to be constructed.
Grade at Center Line and curb lines
SECTION OF PAVEMENT AT T.T. AND T'T'
Scale 1" = 6'
Grade at Center Line and at Curb Lines.
5" Asphaltic Concrete Pavement consisting of a 3" base and a 2" wearing surface to be constructed
5" x 3' Cement Concrete Gutter to be constructed.
This curb to be constructed for Section T T only.
5" x 6' Cement Concrete Gutter to be constructed.
SECTION OF PAVEMENT AT N N'
Scale 1" = 6'
Grade of center Line and curb Lines
5" Asphaltic Concrete Pavement consisting of a 3" base and a 2" wearing surface to be constructed.
5" x 3' Cement Concrete Gutter to be constructed.
5" x 3' Cement Concrete Gutter to be constructed.
AT V.V.
SECTION OF PAVEMENT AT S.S. AND S'S'
Scale 1" = 6'
This portion only of Street to be improved at section S.S.
Grade of Center line and curb Lines
5" Asphaltic Concrete Pavement consisting of a 3" base and a 2" wearing surface to be constructed
5" x 3' Cement Concrete Gutter to be constructed
PLAN
Scale 1" = 40'
STREET
WALLACE ALLEY
81 Lin. Ft. 14 Gauge - 18" Corrugated Iron Pipe Culvert to be constructed
Cement Concrete Headwall to be constructed
5" ASPHALTIC CONCRETE PAVEMENT
CONSISTING OF A 3" BASE AND A 2" WEARING SURFACE TO BE CONSTRUCTED
3" Cement Concrete Gutter to be constructed
Cement Concrete Headwall to be constructed
Cement Concrete Curb to be constructed
SAN BERNARDINO CITY LIMITS
SAN BERNARDINO COUNTY LINE
Property Line
Concrete Curb now
EUCALYPTUS STREET
SECTION OF PAVEMENT AT U U
Scale 1" = 6'
Grade of Center Line and Curb Lines
5" x 6' Cement Concrete Gutter to be constructed
5" Asphaltic Concrete Pavement consisting of a 3" base and a 2" wearing surface to be constructed
SECTION OF PAVEMENT AT Q Q AND Q' Q'
Scale 1" = 1'
This curb to be constructed as Section U U
5" Asphaltic Concrete Pavement consisting of a 3" base and a 2" wearing surface to be constructed
5" x 3' Cement Concrete Gutter to be constructed
SECTION OF PAVEMENT AT O O
Scale 1" = 6'
Grade of Center Line and Curb Lines
5" Asphaltic Concrete Pavement consisting of a 3" base and a 2" wearing surface to be constructed
5" x 3' Cement Concrete Gutter to be constructed
SECTION OF PAVEMENT AT M-2, M-2
Scale 1" = 6'
Grade of Center Line and of Curb Lines
5" Asphaltic Concrete Pavement Consisting of a 3" Base and a 2" Wearing Surface to be constructed
5" x 6' Cement Concrete Gutter to be constructed
SECTION OF PAVEMENT AT M-1, M-1
Scale 1" = 6'
Grade of center Line and of curb Lines
5" Asphaltic Concrete Pavement consisting of a 3" base and a 2" wearing surface to be constructed
5" x 6' Cement Concrete Gutter to be constructed
SECTION OF PAVEMENT AT M.M.
Scale 1" = 6'
Grade of Center Line and of Curb Lines
5" Asphaltic Concrete Pavement consisting of a 3" base and a 2" wearing surface to be constructed
5" x 3' Cement Concrete Gutter to be constructed
5" x 6' Cement Concrete Gutter to be constructed
PROFILE AT EAST CURB LINE
Grade to which work shall be done
PROFILE AT CENTER LINE OF STREET
Grade to which work shall be done.
PROFILE AT WEST CURB LINE
Grade to which work shall be done.

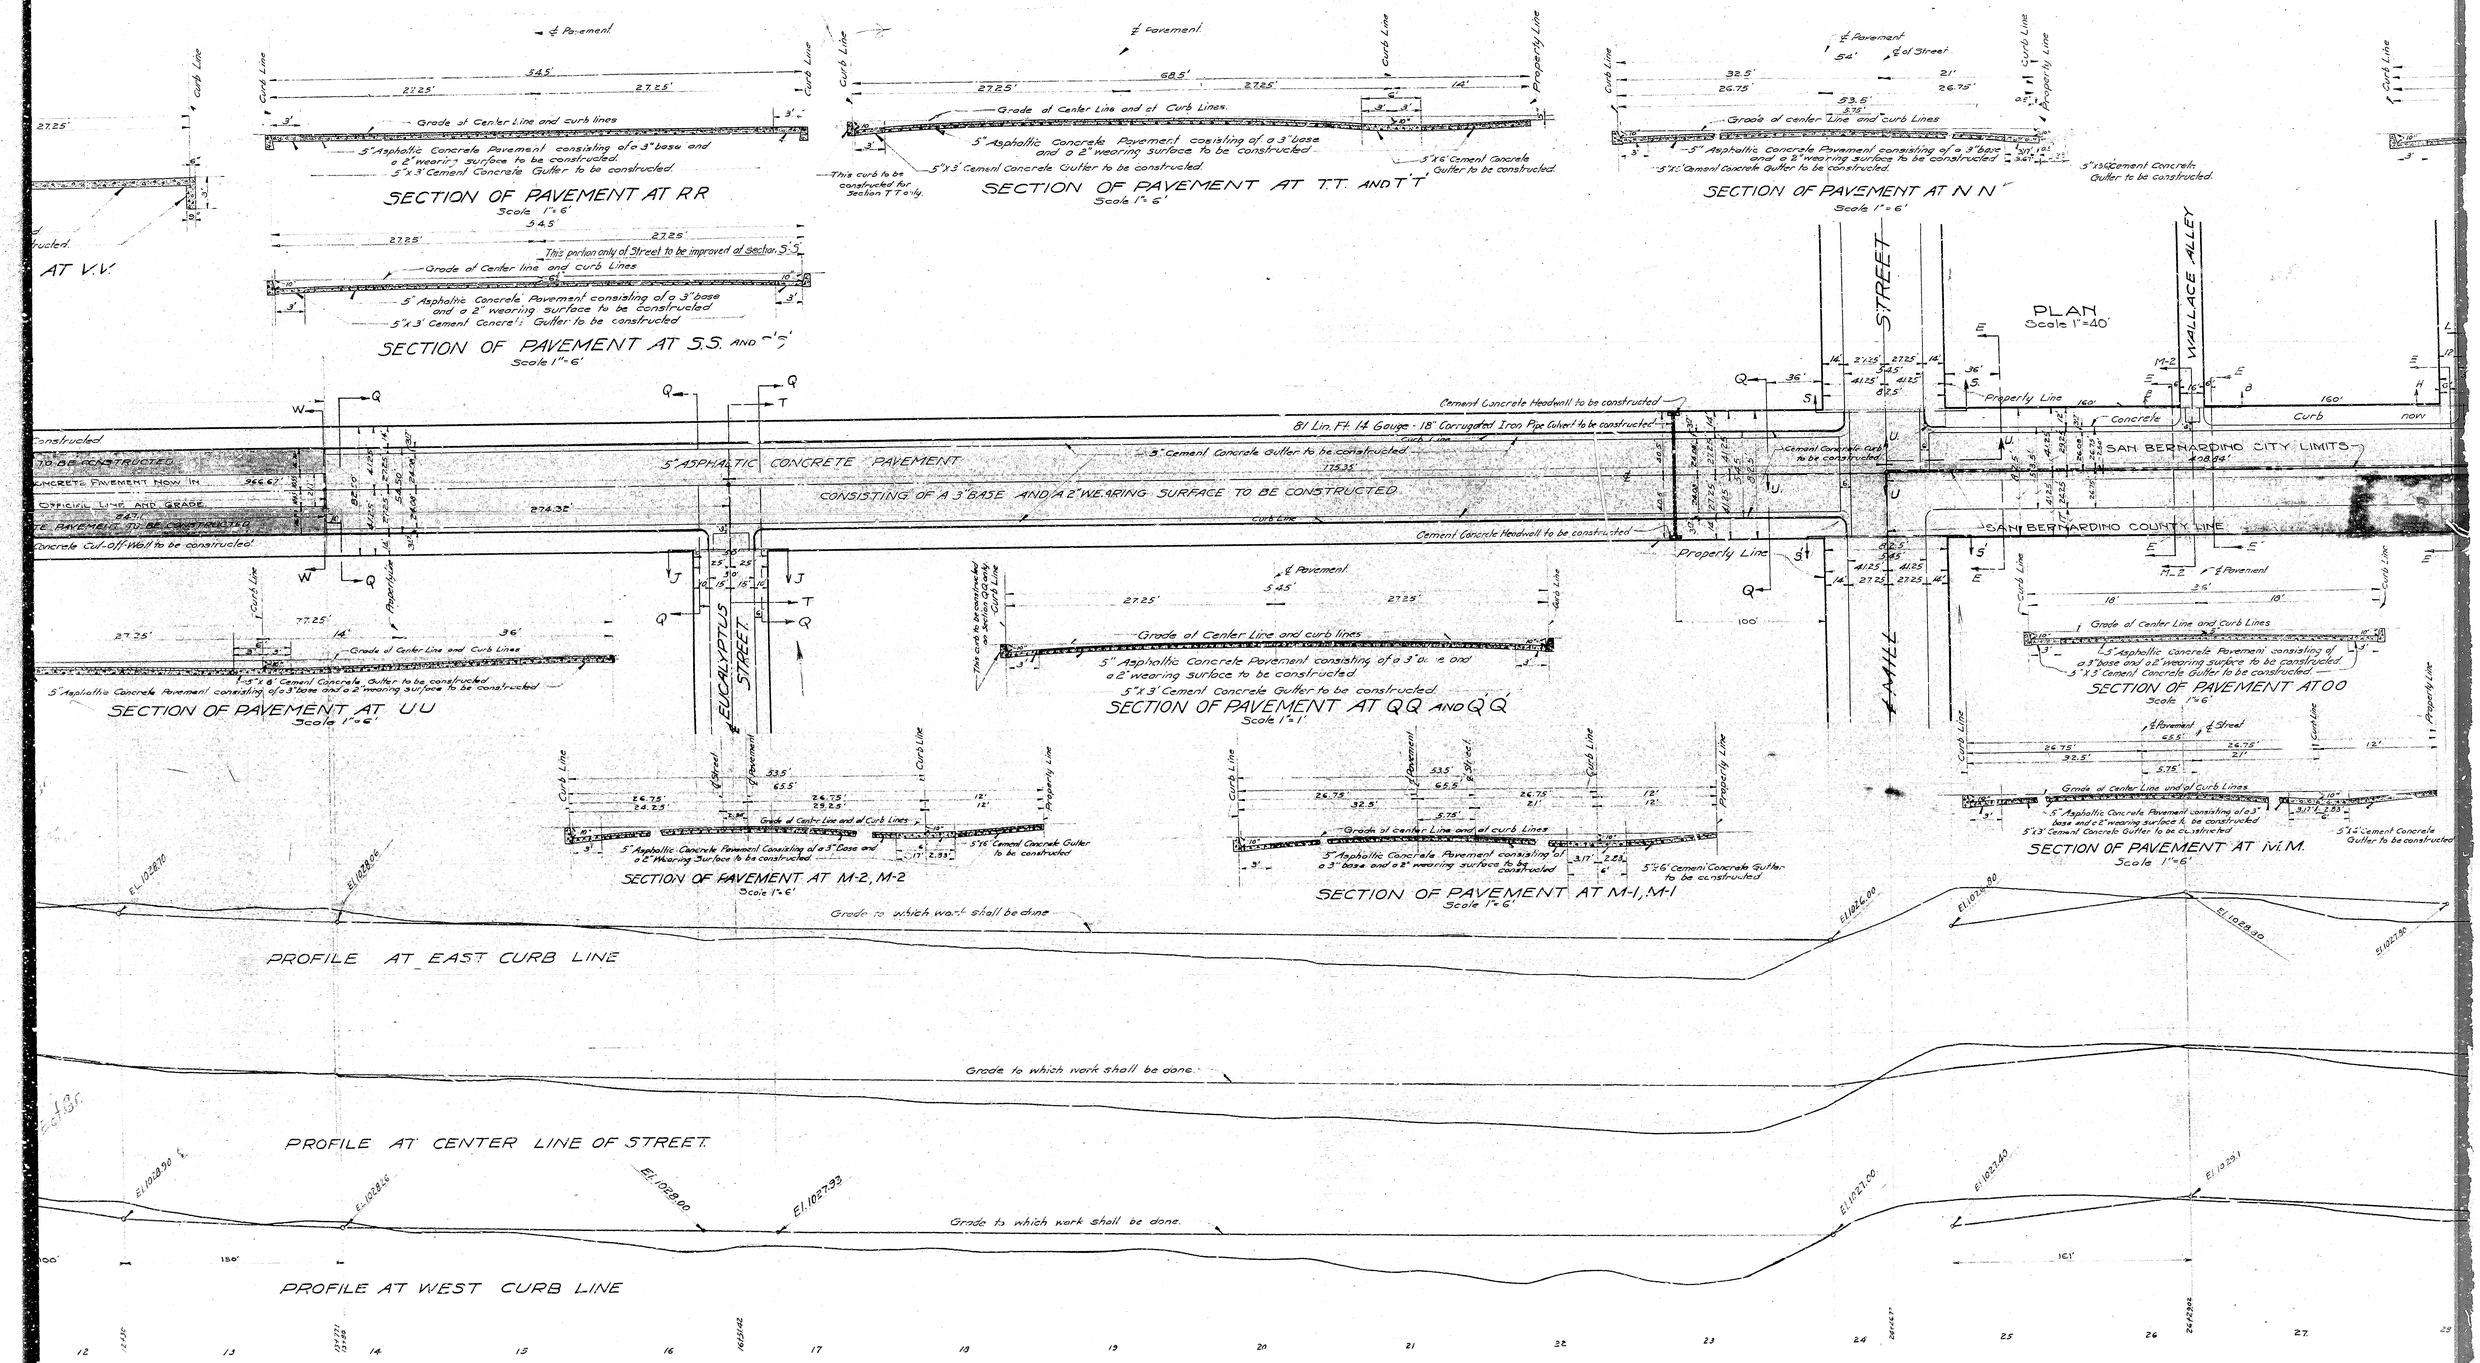
SECTION OF PAVEMENT AT R R
Scale 1" = 6'
5" Asphaltic Concrete Pavement consisting of a 3" base and a 2" wearing surface to be constructed.
5" x 3' Cement Concrete Gutter to be constructed.
Grade at Center Line and curb lines
SECTION OF PAVEMENT AT T.T. AND T'T'
Scale 1" = 6'
Grade at Center Line and at Curb Lines.
5" Asphaltic Concrete Pavement consisting of a 3" base and a 2" wearing surface to be constructed
5" x 3' Cement Concrete Gutter to be constructed.
This curb to be constructed for Section T T only.
5" x 6' Cement Concrete Gutter to be constructed.
SECTION OF PAVEMENT AT N N'
Scale 1" = 6'
Grade of center Line and curb Lines
5" Asphaltic Concrete Pavement consisting of a 3" base and a 2" wearing surface to be constructed.
5" x 3' Cement Concrete Gutter to be constructed.
5" x 3' Cement Concrete Gutter to be constructed.
AT V.V.
SECTION OF PAVEMENT AT S.S. AND S'S'
Scale 1" = 6'
This portion only of Street to be improved at section S.S.
Grade of Center line and curb Lines
5" Asphaltic Concrete Pavement consisting of a 3" base and a 2" wearing surface to be constructed
5" x 3' Cement Concrete Gutter to be constructed
PLAN
Scale 1" = 40'
STREET
WALLACE ALLEY
81 Lin. Ft. 14 Gauge - 18" Corrugated Iron Pipe Culvert to be constructed
Cement Concrete Headwall to be constructed
5" ASPHALTIC CONCRETE PAVEMENT
CONSISTING OF A 3" BASE AND A 2" WEARING SURFACE TO BE CONSTRUCTED
3" Cement Concrete Gutter to be constructed
Cement Concrete Headwall to be constructed
Cement Concrete Curb to be constructed
SAN BERNARDINO CITY LIMITS
SAN BERNARDINO COUNTY LINE
Property Line
Concrete Curb now
EUCALYPTUS STREET
SECTION OF PAVEMENT AT U U
Scale 1" = 6'
Grade of Center Line and Curb Lines
5" x 6' Cement Concrete Gutter to be constructed
5" Asphaltic Concrete Pavement consisting of a 3" base and a 2" wearing surface to be constructed
SECTION OF PAVEMENT AT Q Q AND Q' Q'
Scale 1" = 1'
This curb to be constructed as Section U U
5" Asphaltic Concrete Pavement consisting of a 3" base and a 2" wearing surface to be constructed
5" x 3' Cement Concrete Gutter to be constructed
SECTION OF PAVEMENT AT O O
Scale 1" = 6'
Grade of Center Line and Curb Lines
5" Asphaltic Concrete Pavement consisting of a 3" base and a 2" wearing surface to be constructed
5" x 3' Cement Concrete Gutter to be constructed
SECTION OF PAVEMENT AT M-2, M-2
Scale 1" = 6'
Grade of Center Line and of Curb Lines
5" Asphaltic Concrete Pavement Consisting of a 3" Base and a 2" Wearing Surface to be constructed
5" x 6' Cement Concrete Gutter to be constructed
SECTION OF PAVEMENT AT M-1, M-1
Scale 1" = 6'
Grade of center Line and of curb Lines
5" Asphaltic Concrete Pavement consisting of a 3" base and a 2" wearing surface to be constructed
5" x 6' Cement Concrete Gutter to be constructed
SECTION OF PAVEMENT AT M.M.
Scale 1" = 6'
Grade of Center Line and of Curb Lines
5" Asphaltic Concrete Pavement consisting of a 3" base and a 2" wearing surface to be constructed
5" x 3' Cement Concrete Gutter to be constructed
5" x 6' Cement Concrete Gutter to be constructed
PROFILE AT EAST CURB LINE
Grade to which work shall be done
PROFILE AT CENTER LINE OF STREET
Grade to which work shall be done.
PROFILE AT WEST CURB LINE
Grade to which work shall be done.