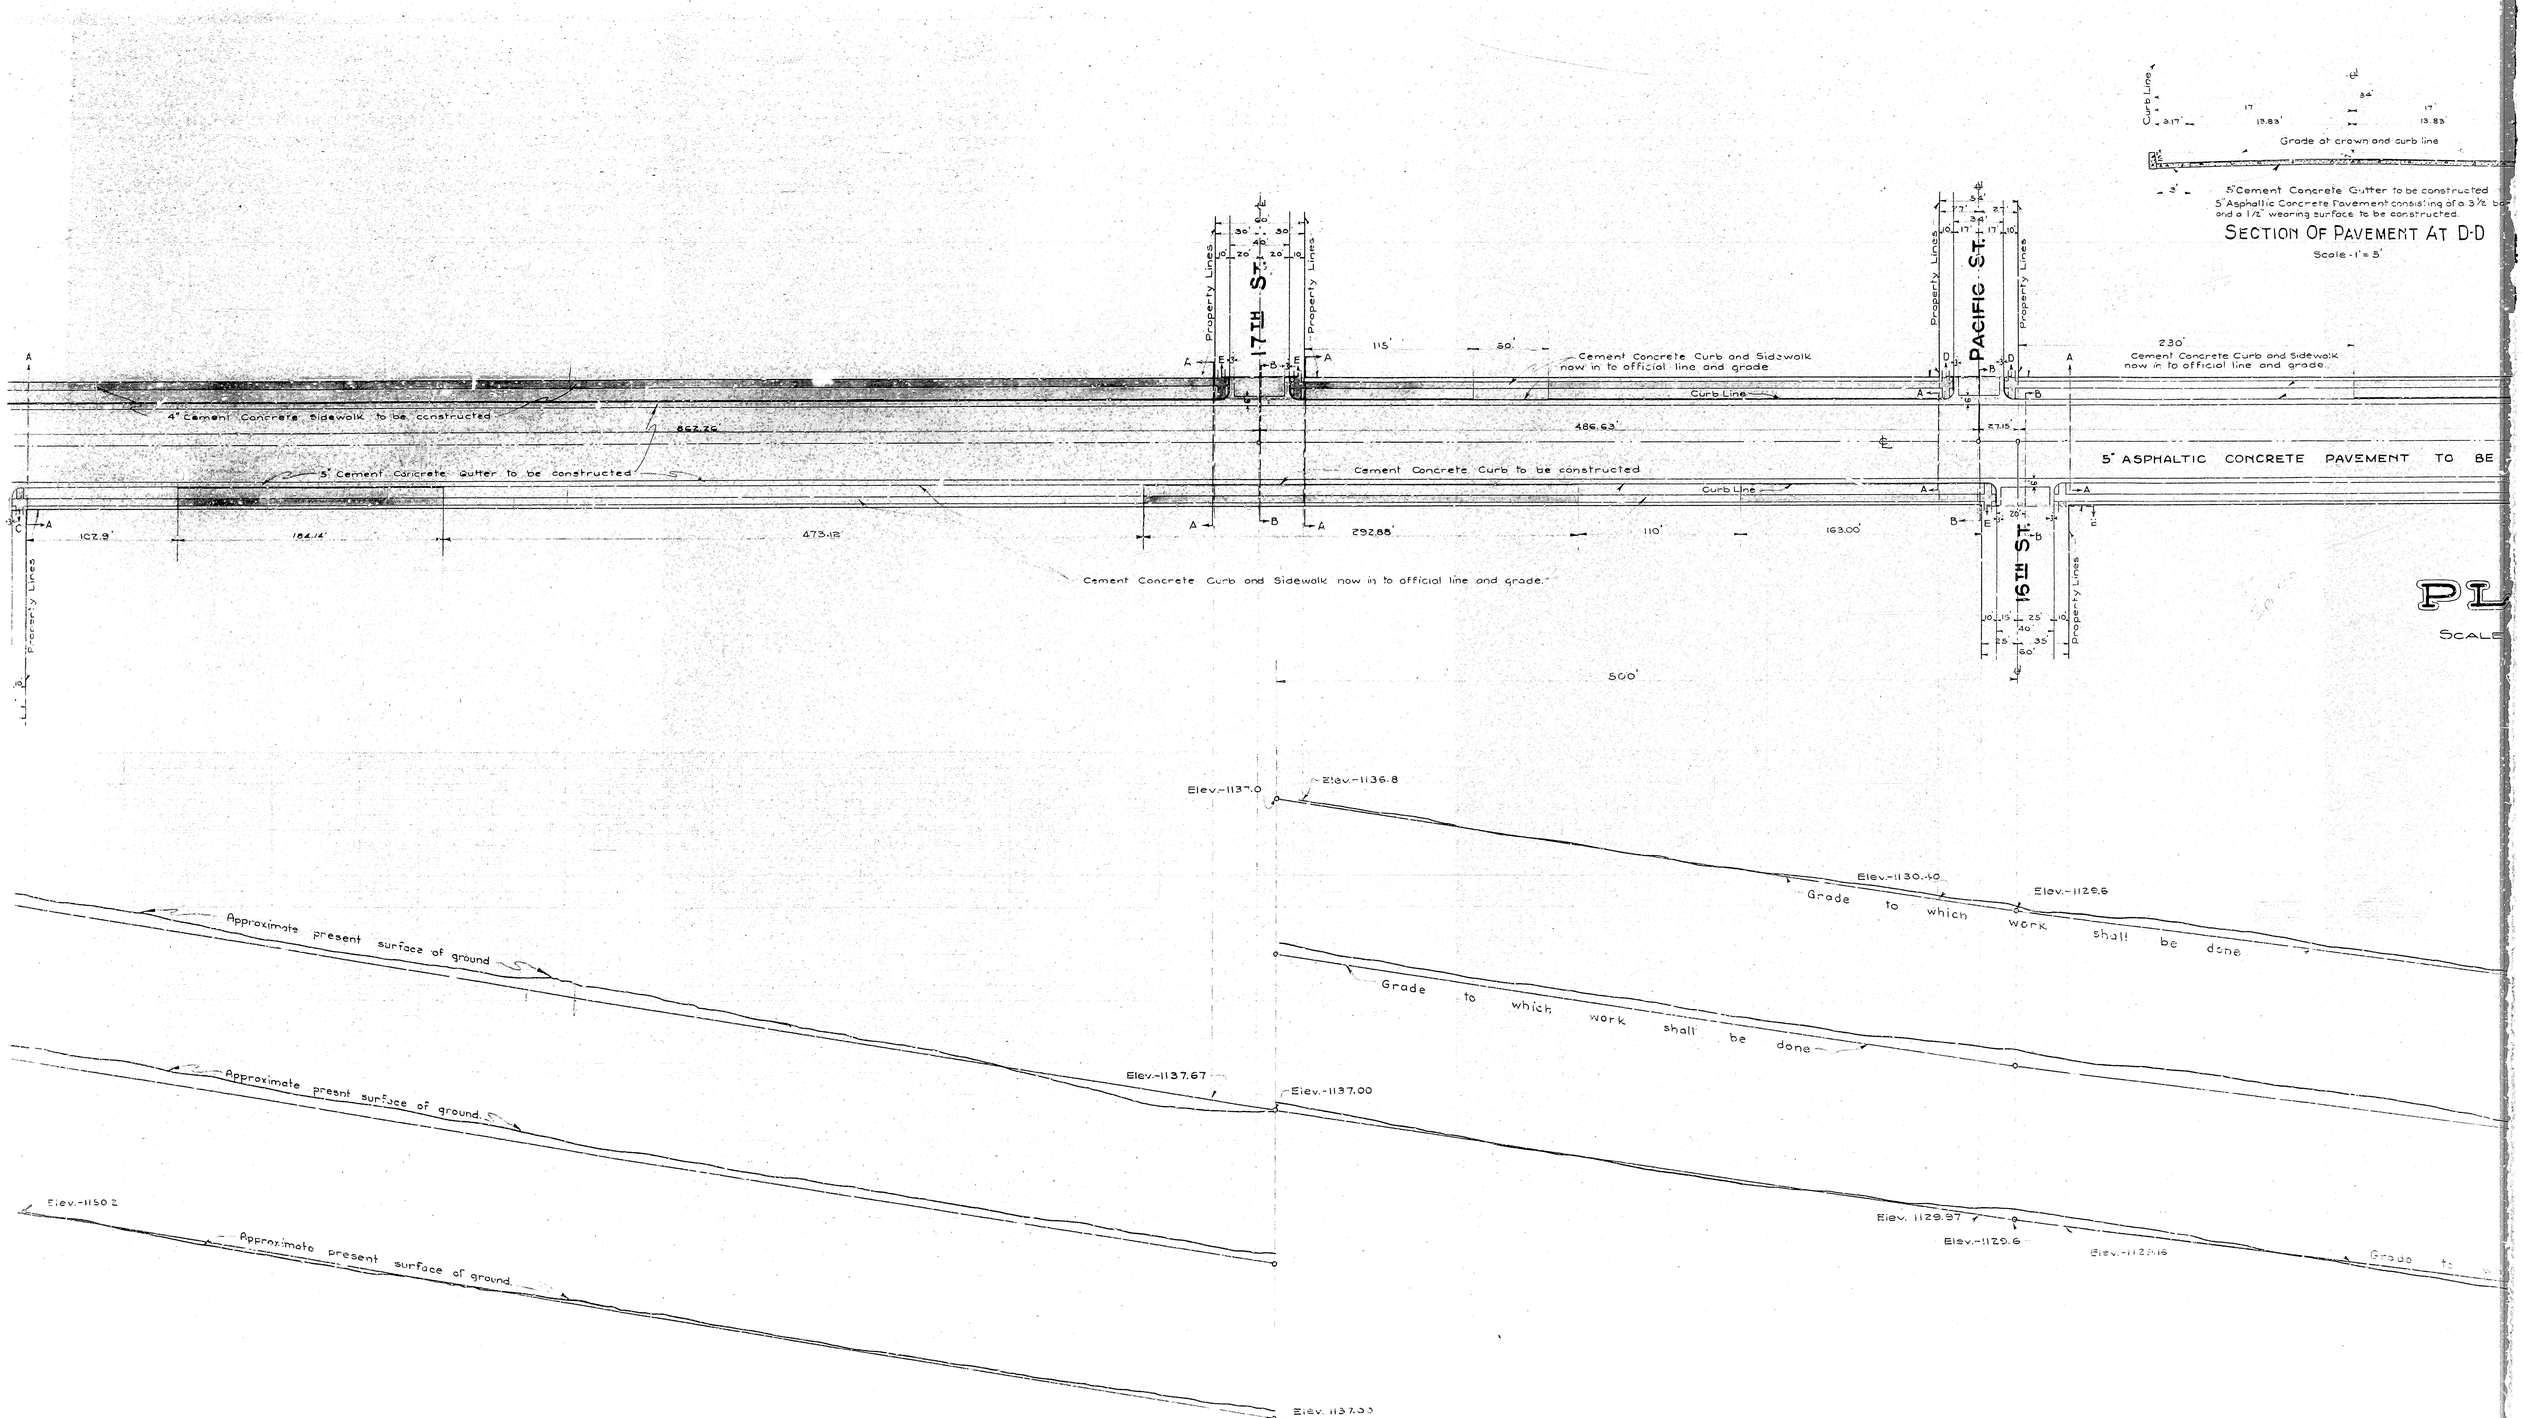
Curb Line
3.17'
17
13.83'
3.4'
17'
13.83'
Grade at crown and curb line
3'
5" Cement Concrete Gutter to be constructed
5" Asphaltic Concrete Pavement consisting of a 3½" ba
and a 1½" wearing surface to be constructed.
SECTION OF PAVEMENT AT D-D
Scale - 1" = 5'
17TH ST.
PACIFIC ST.
16TH ST.
Property Lines
Cement Concrete Curb and Sidewalk now in to official line and grade
Curb Line
230'
115'
50'
486.63'
27.15'
4" Cement Concrete Sidewalk to be constructed
862.76'
5" Cement Concrete Gutter to be constructed
Cement Concrete Curb to be constructed
5" ASPHALTIC CONCRETE PAVEMENT TO BE
102.9'
184.14'
473.18'
292.88'
110'
163.00'
500'
Elev.-1137.0
Elev.-1136.8
Elev.-1130.40
Elev.-1129.6
Grade to which work shall be done
Approximate present surface of ground
Elev.-1137.67
Elev.-1137.00
Elev. 1129.97
Elev.-1129.6
Elev.-1128.16
Elev.-1150.2
Elev. 1137.33

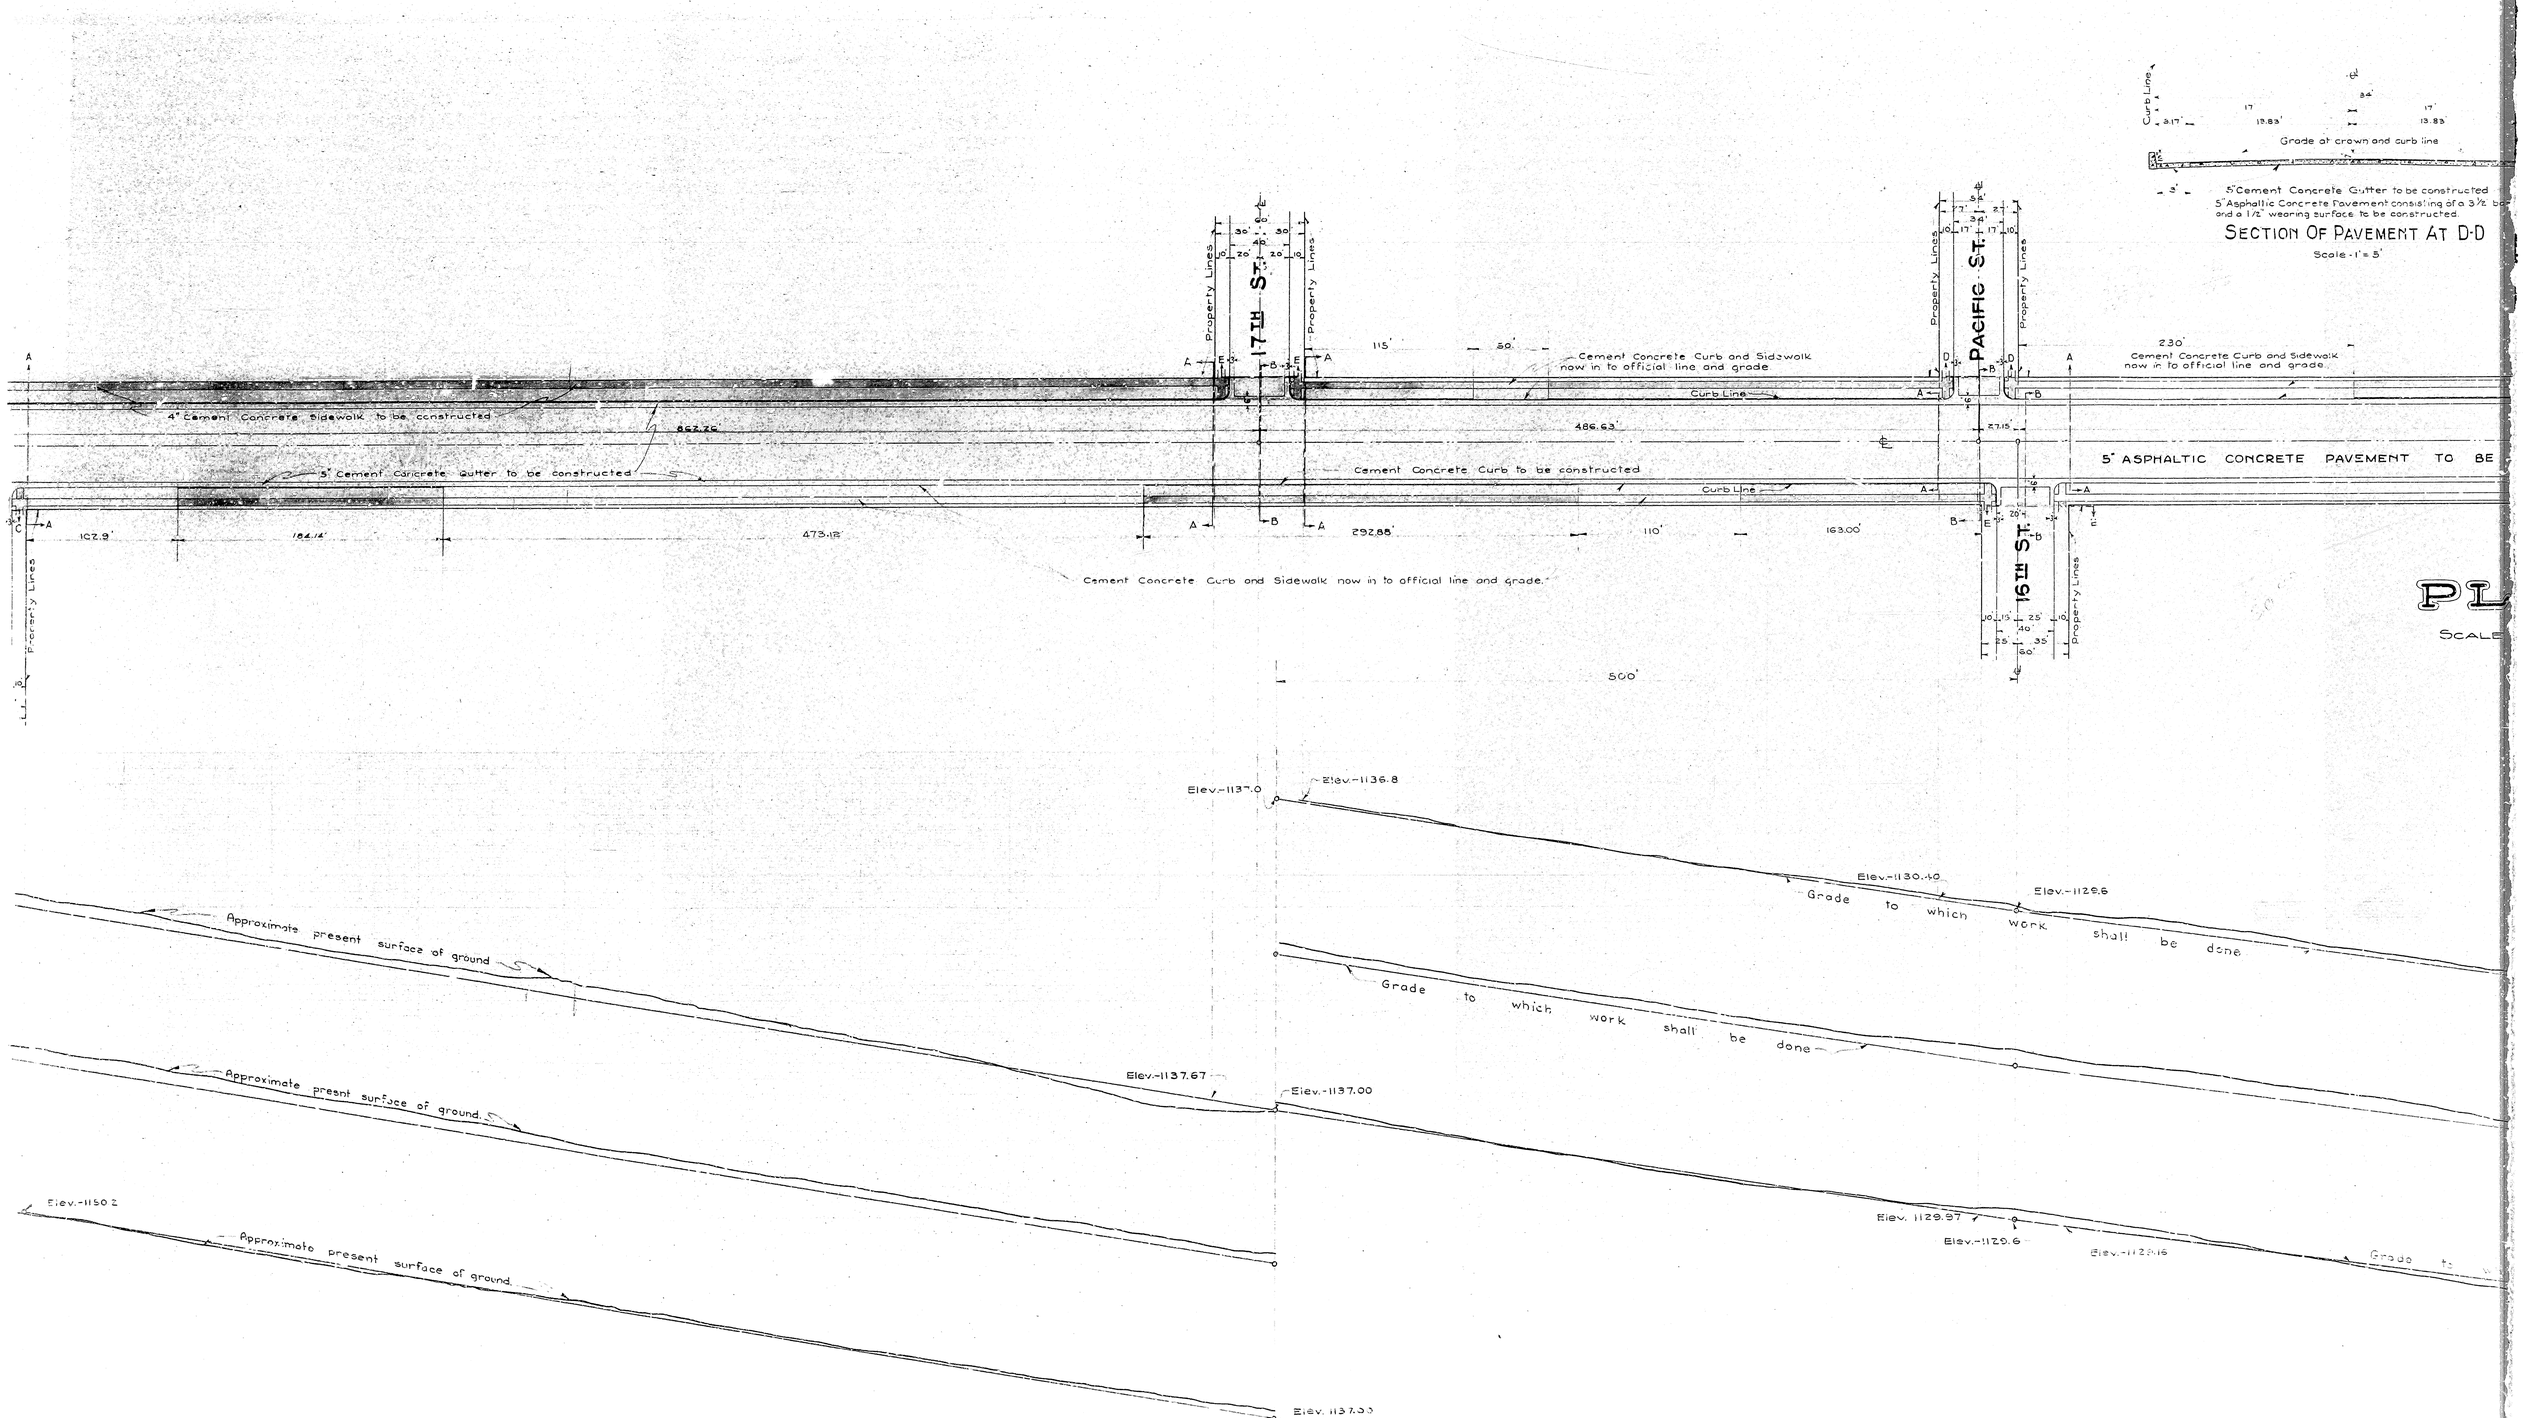
Curb Line
3.17'
17
13.83'
3.4'
17'
13.83'
Grade at crown and curb line
3'
5" Cement Concrete Gutter to be constructed
5" Asphaltic Concrete Pavement consisting of a 3½" ba
and a 1½" wearing surface to be constructed.
SECTION OF PAVEMENT AT D-D
Scale - 1" = 5'
17TH ST.
PACIFIC ST.
16TH ST.
Property Lines
Cement Concrete Curb and Sidewalk now in to official line and grade
Curb Line
230'
115'
50'
486.63'
27.15'
4" Cement Concrete Sidewalk to be constructed
862.76'
5" Cement Concrete Gutter to be constructed
Cement Concrete Curb to be constructed
5" ASPHALTIC CONCRETE PAVEMENT TO BE
102.9'
184.14'
473.18'
292.88'
110'
163.00'
500'
Elev.-1137.0
Elev.-1136.8
Elev.-1130.40
Elev.-1129.6
Grade to which work shall be done
Approximate present surface of ground
Elev.-1137.67
Elev.-1137.00
Elev. 1129.97
Elev.-1129.6
Elev.-1128.16
Elev.-1150.2
Elev. 1137.33