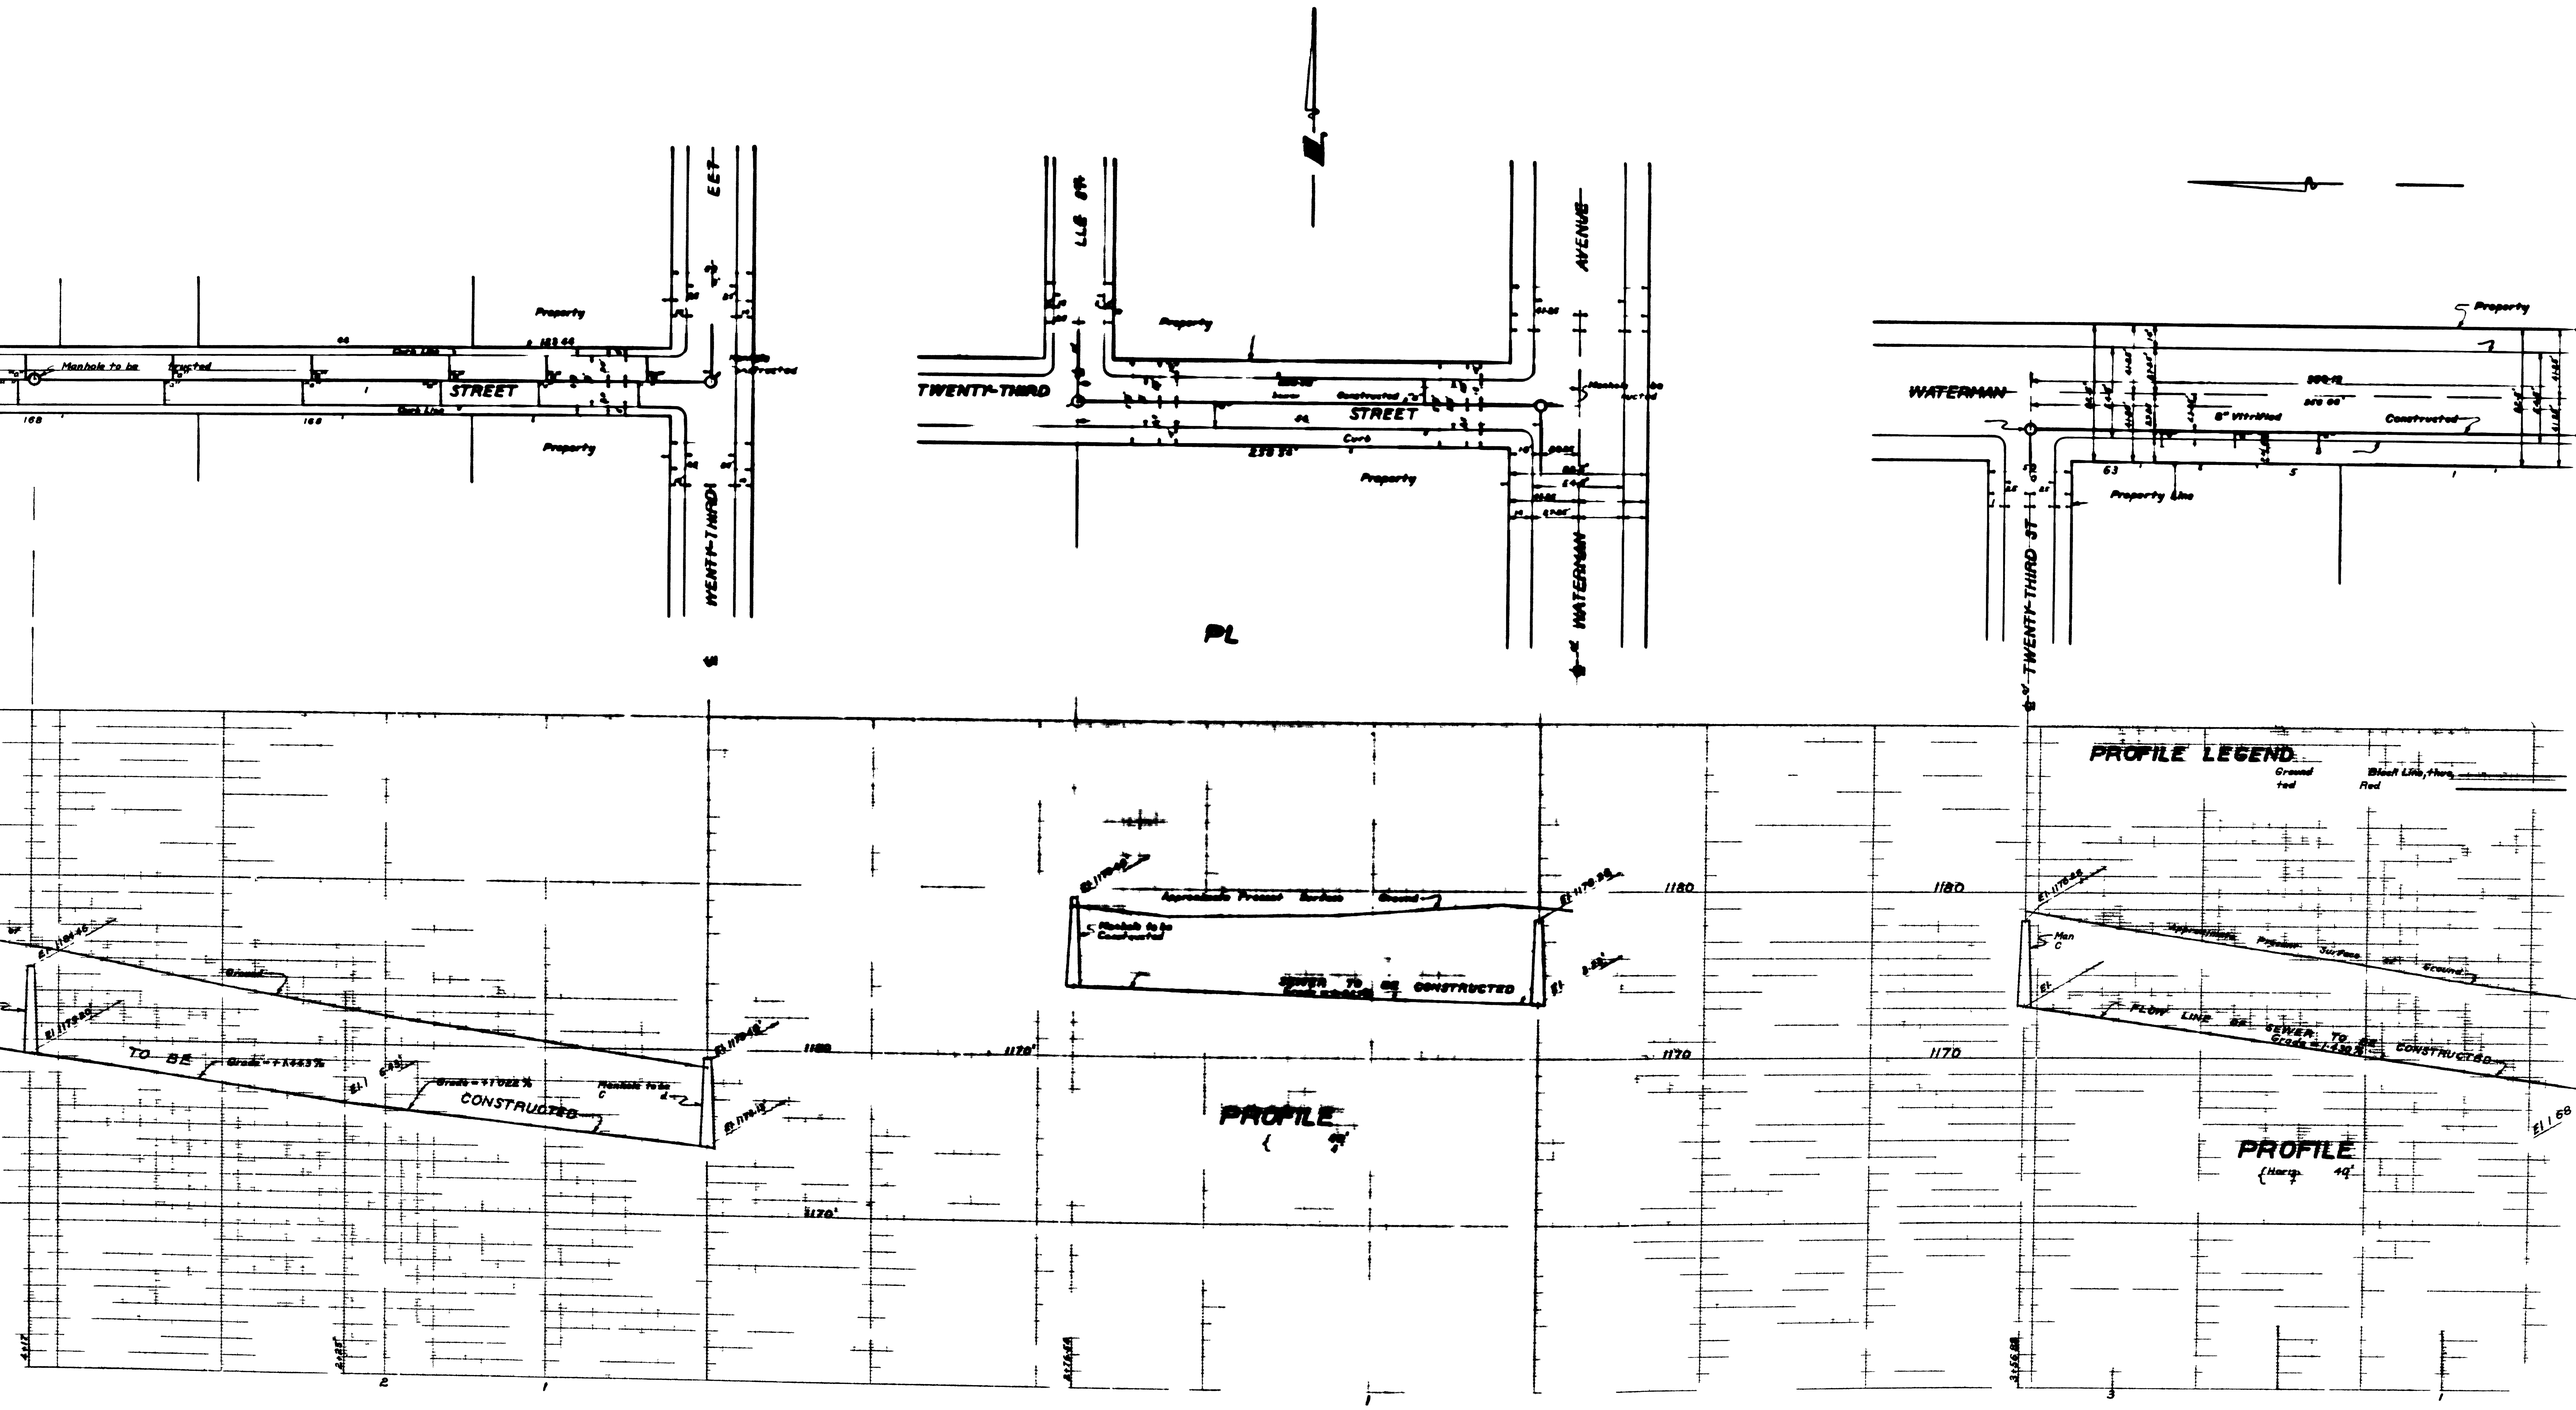
STREET
Property
Manhole to be Constructed
WENTY-THIRD
TWENTY-THIRD
STREET
Curb
Property
WATERMAN
AVENUE
PL
WATERMAN
Property
Property Line
TWENTY-THIRD ST
PROFILE LEGEND
Ground
Red
Sheet Line, Horz.
Approximate Present Surface Ground
Manhole to be Constructed
SEWER TO BE CONSTRUCTED
TO BE
CONSTRUCTED
Grade = +1.022%
Manhole to be C
Man C
FLOW LINE OF SEWER TO BE CONSTRUCTED
PROFILE
PROFILE
1180
1170
1160

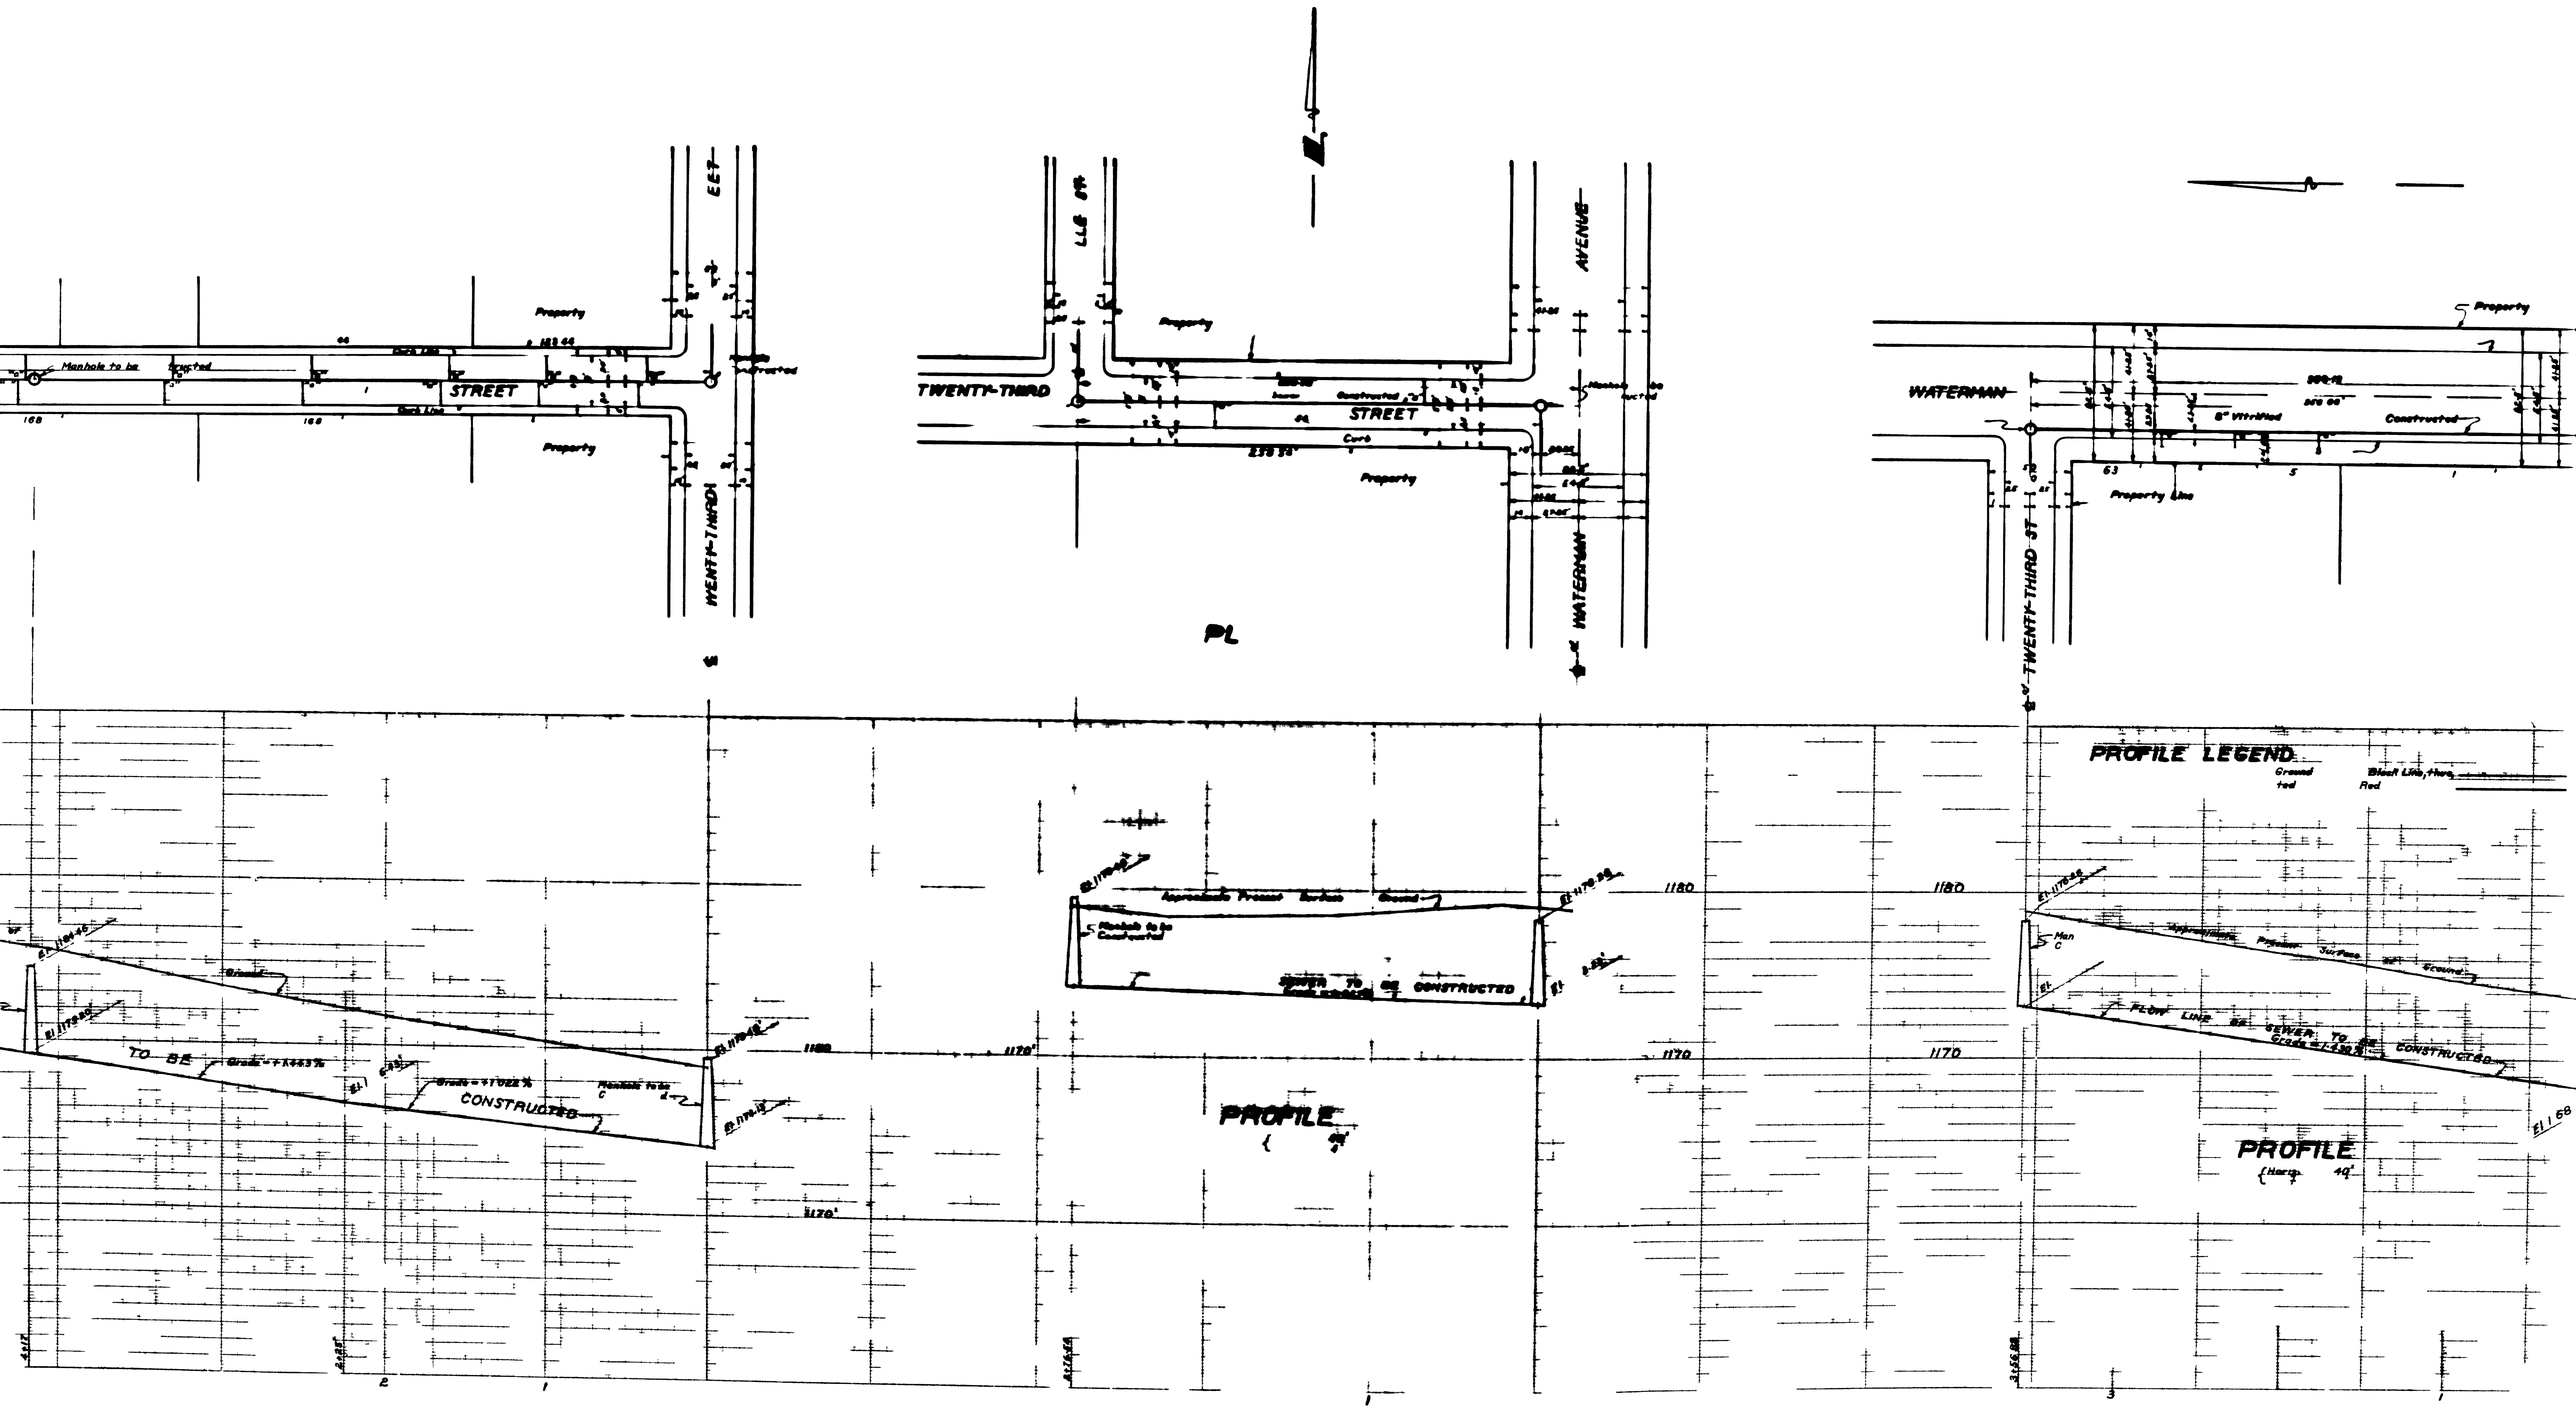
STREET
Property
Manhole to be Constructed
WENTY-THIRD
TWENTY-THIRD
STREET
Curb
Property
WATERMAN
AVENUE
PL
WATERMAN
Property
Property Line
TWENTY-THIRD ST
PROFILE LEGEND
Ground
Red
Sheet Line, Horz.
Approximate Present Surface Ground
Manhole to be Constructed
SEWER TO BE CONSTRUCTED
TO BE
CONSTRUCTED
Grade = +1.022%
Manhole to be C
Man C
FLOW LINE OF SEWER TO BE CONSTRUCTED
PROFILE
PROFILE
1180
1170
1160

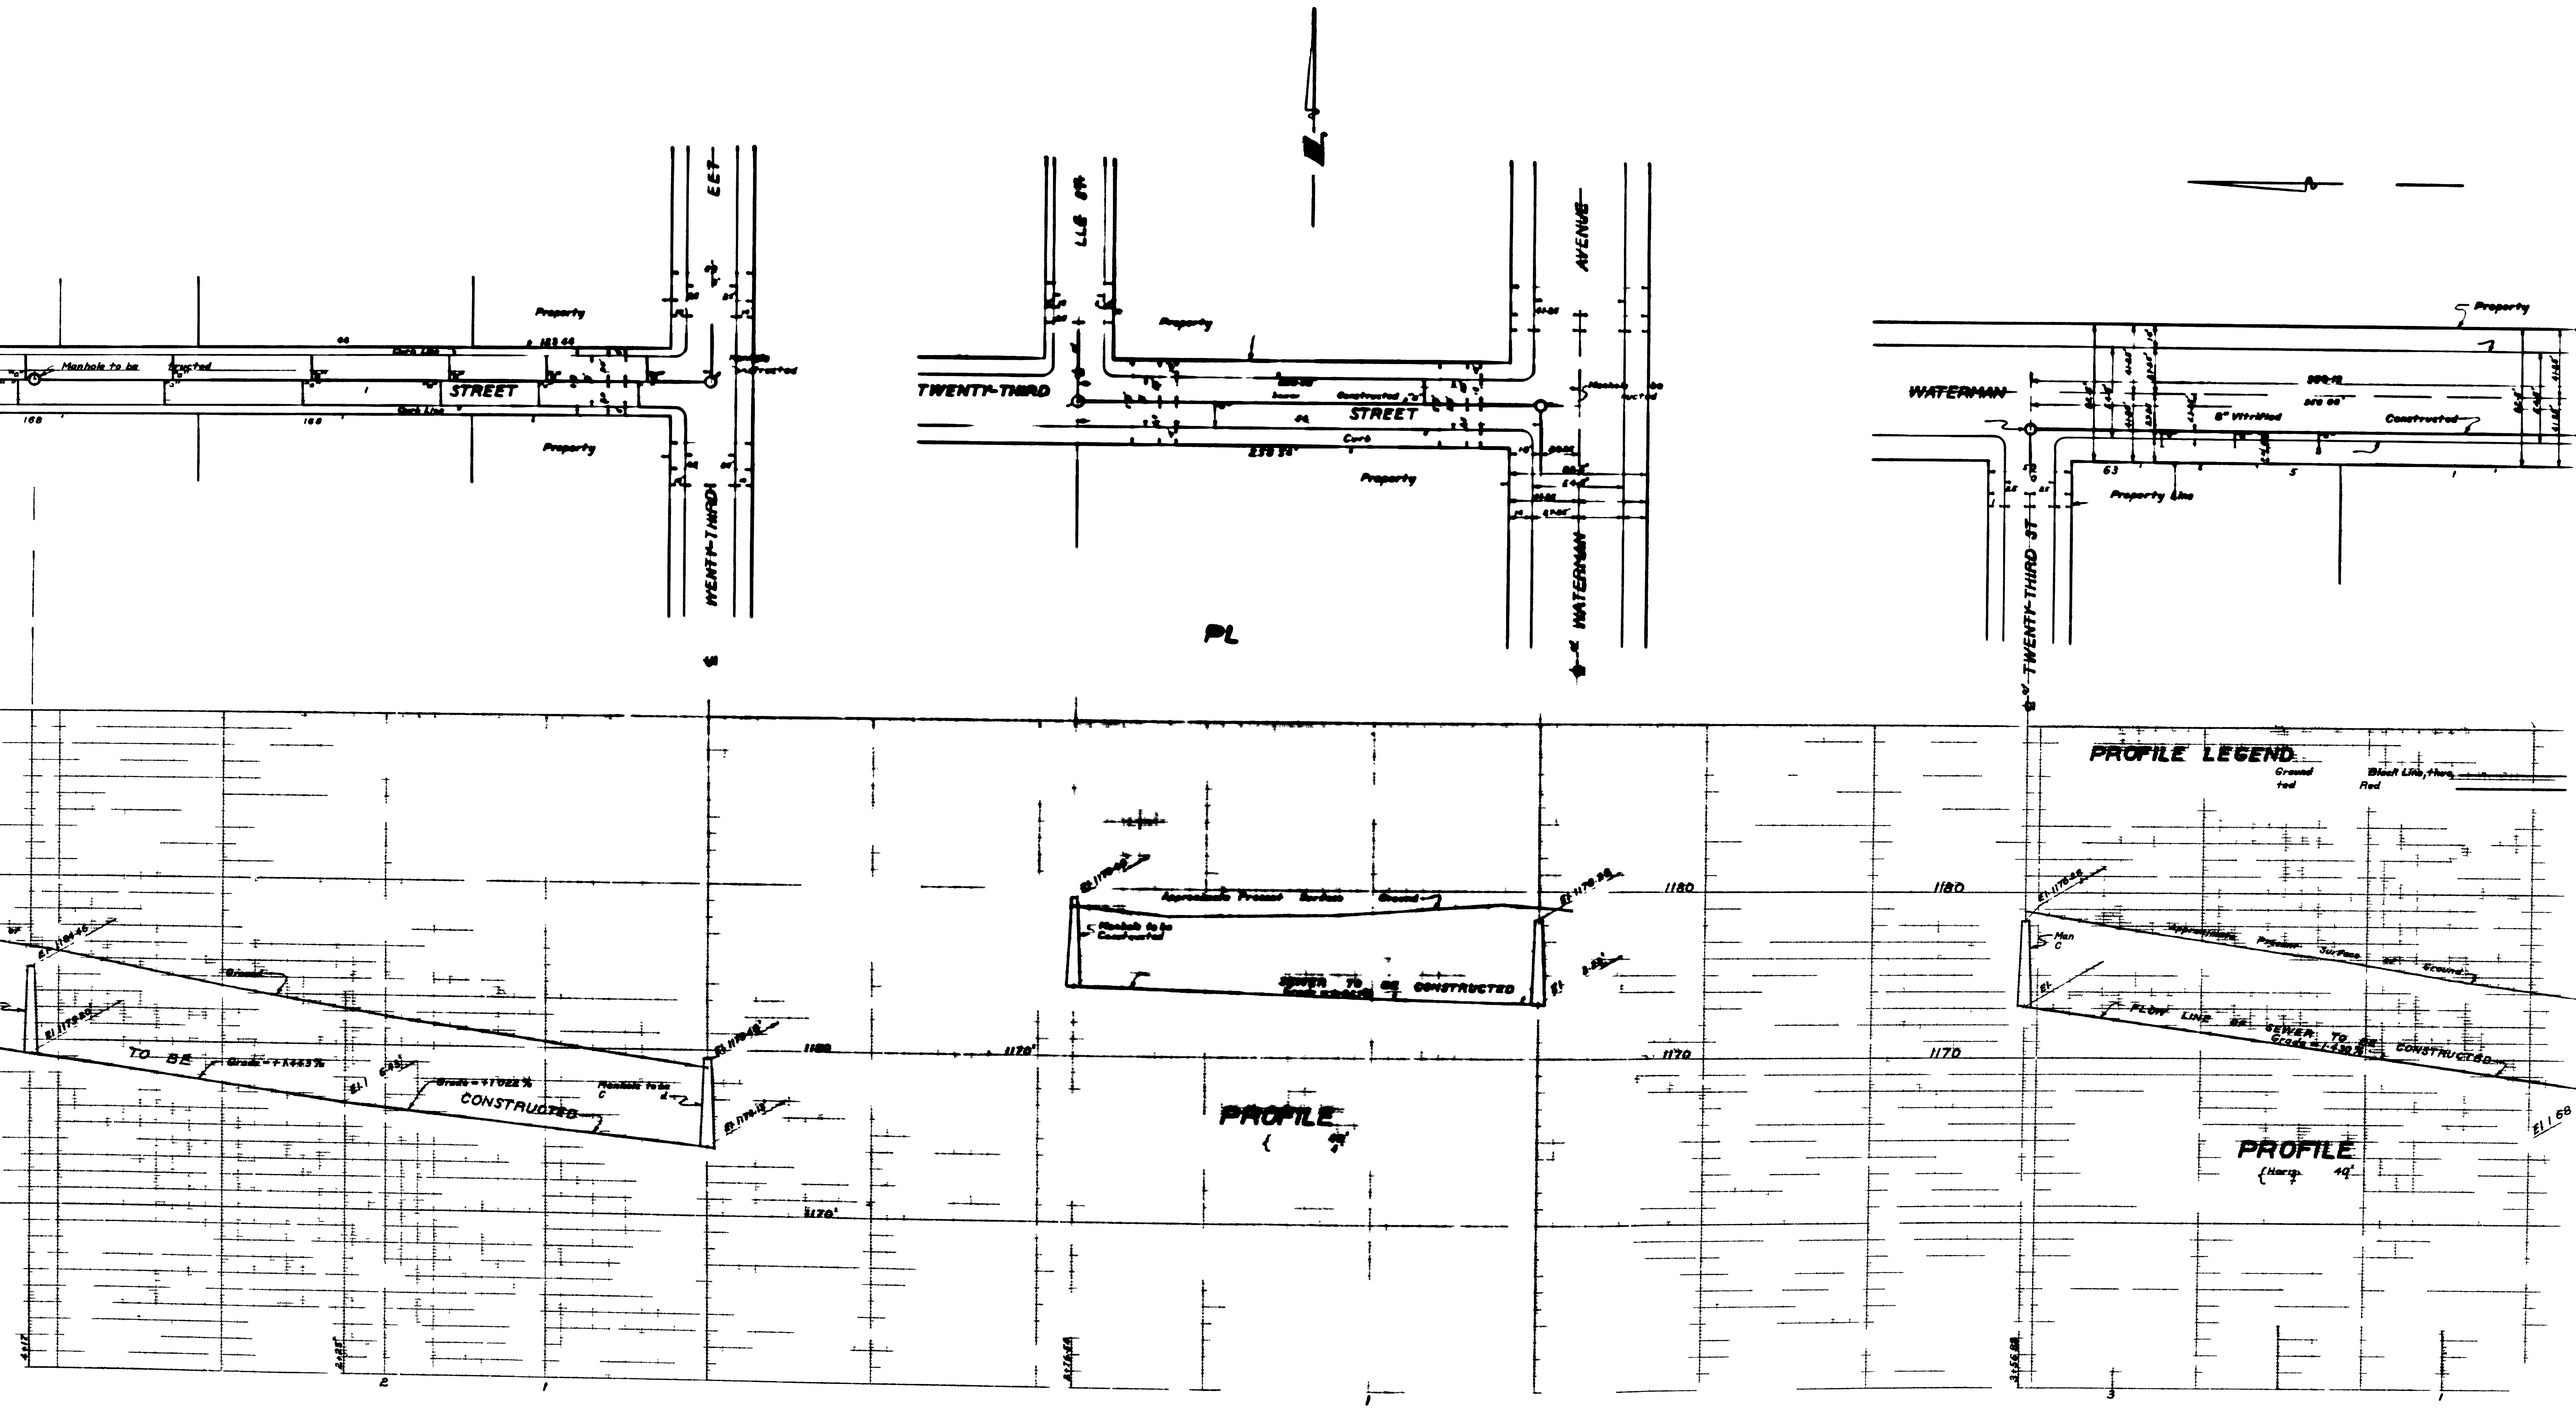
STREET
Property
Manhole to be Constructed
WENTY-THIRD
TWENTY-THIRD
STREET
Curb
Property
WATERMAN
AVENUE
PL
WATERMAN
Property
Property Line
TWENTY-THIRD ST
PROFILE LEGEND
Ground
Red
Sheet Line, Horz.
Approximate Present Surface Ground
Manhole to be Constructed
SEWER TO BE CONSTRUCTED
TO BE
CONSTRUCTED
Grade = +1.022%
Manhole to be C
Man C
FLOW LINE OF SEWER TO BE CONSTRUCTED
PROFILE
PROFILE
1180
1170
1160