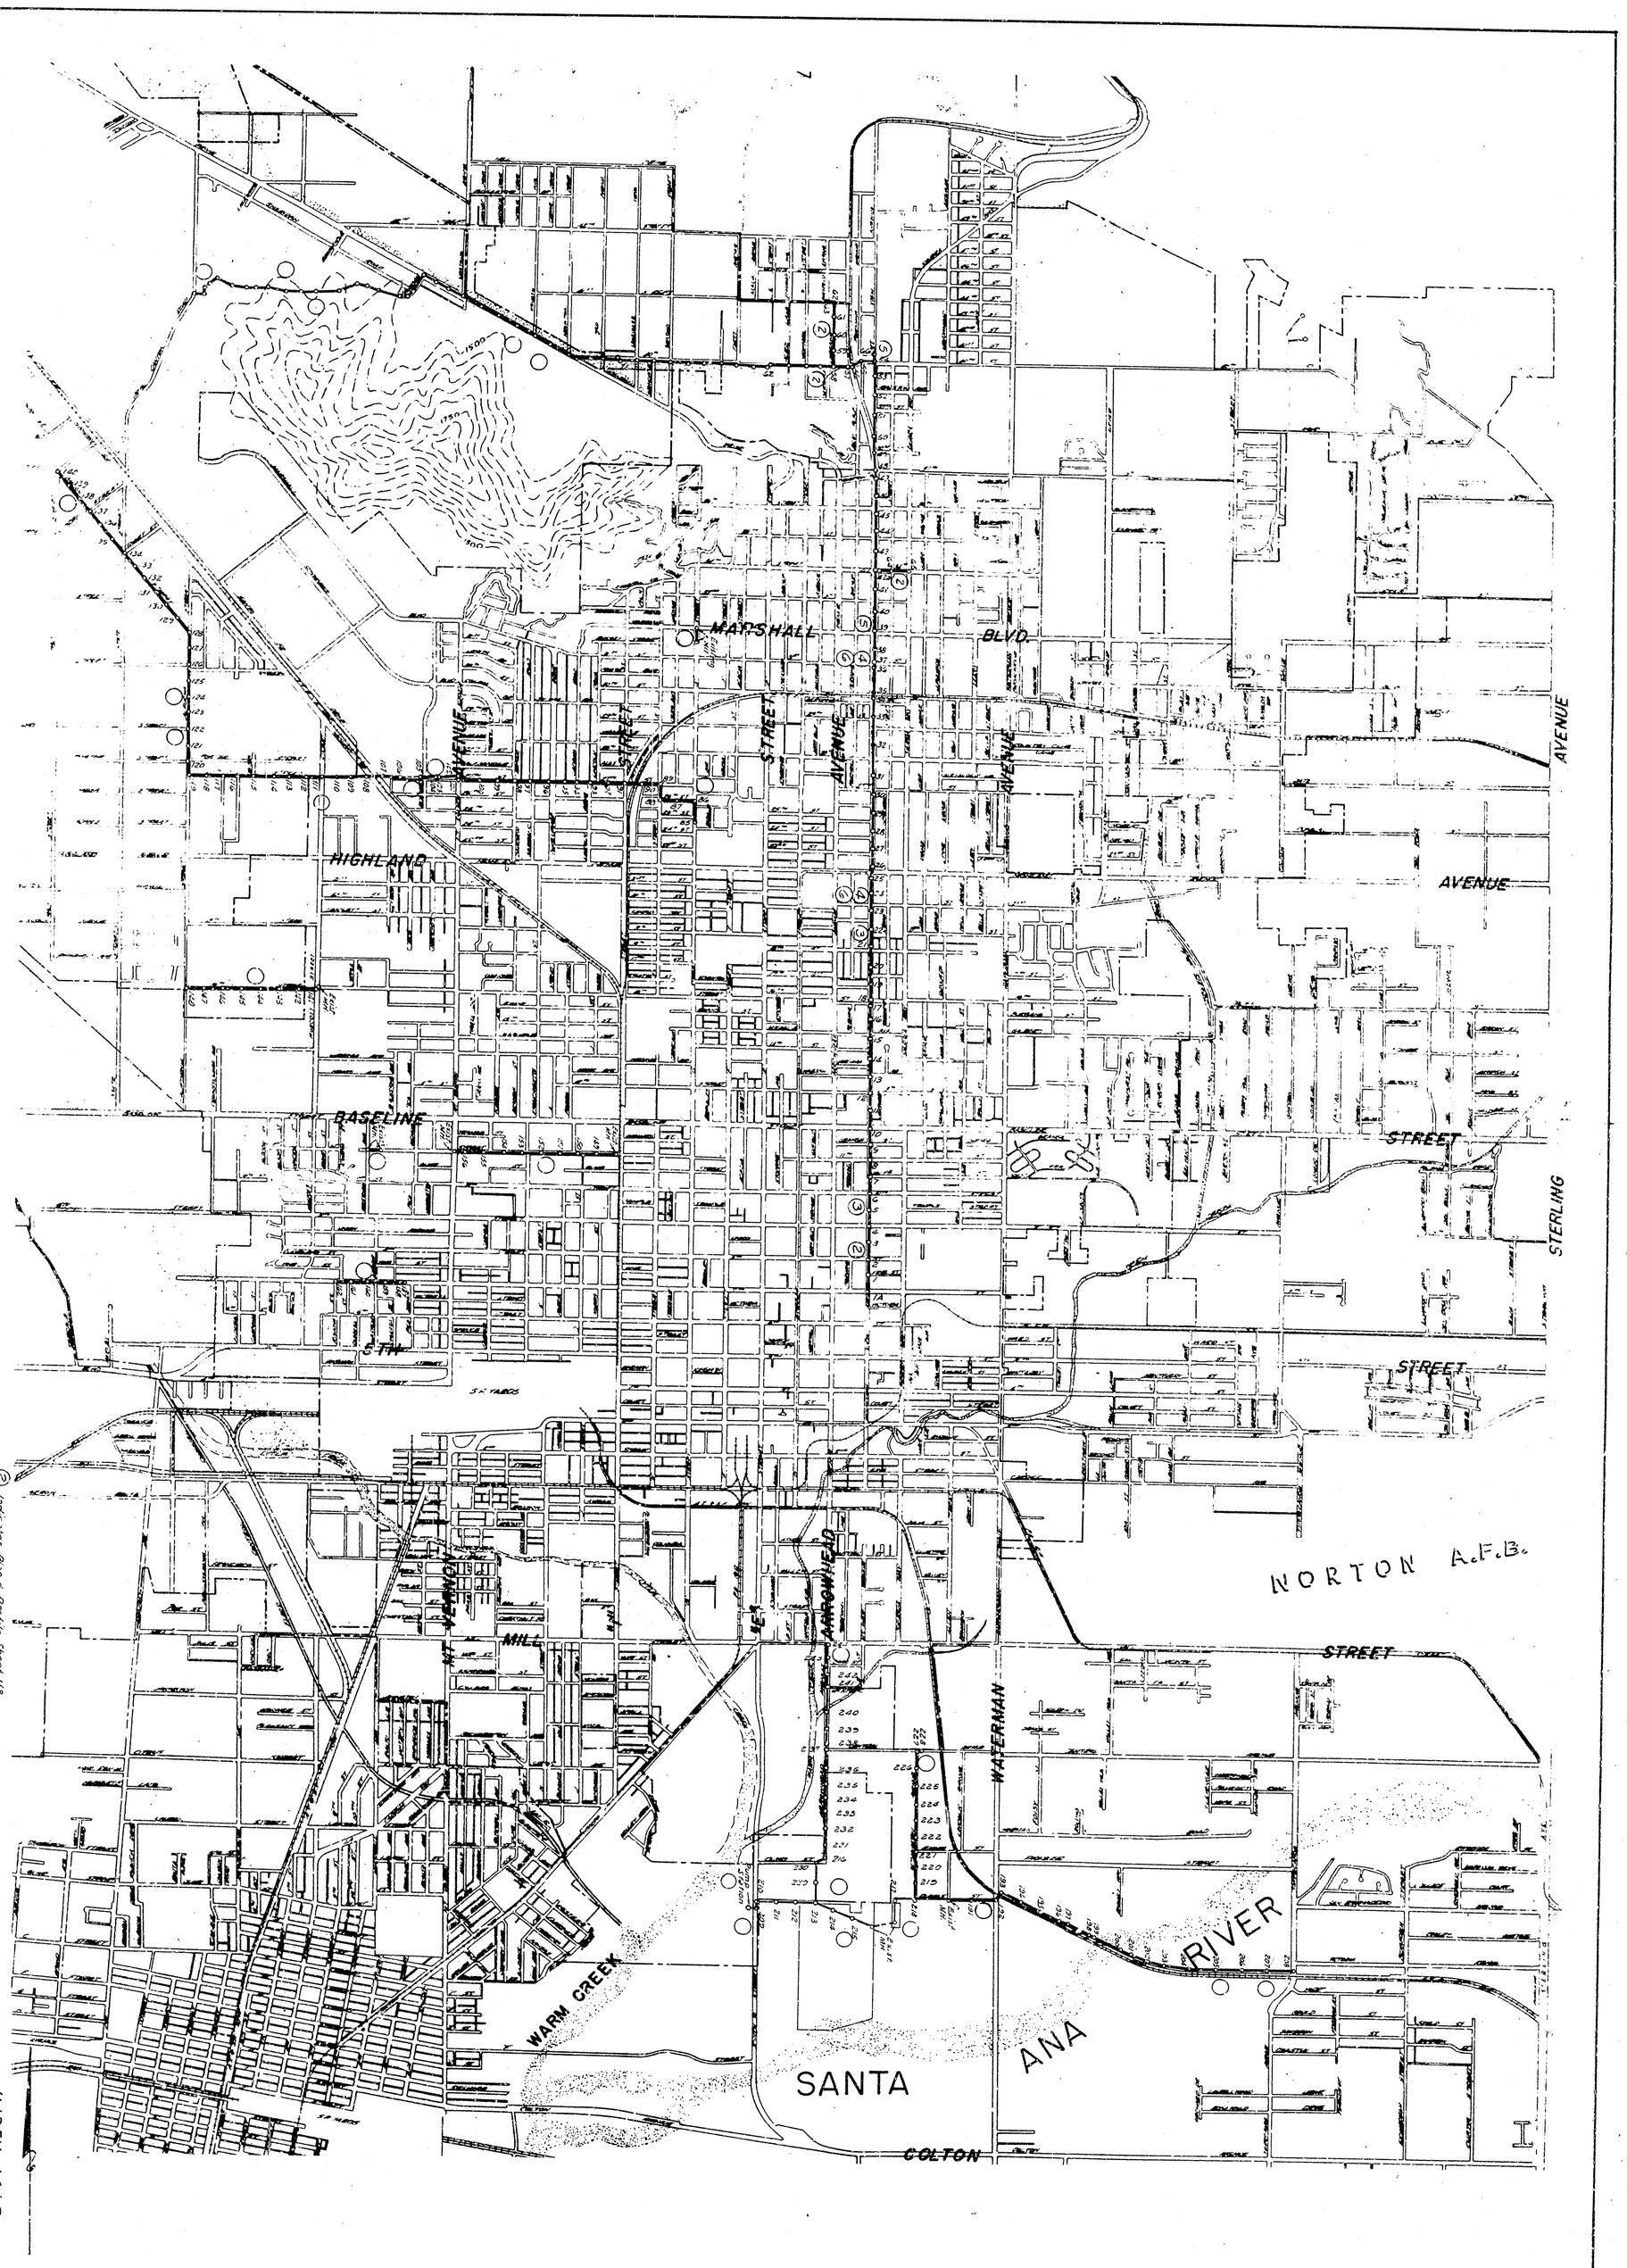

INDEX MAP
PLANS & PROFILES - INTERCEPTING SEWERS
SAN BERNARDINO, CALIFORNIA
CURRIE ENGINEERING COMPANY

PLAN No 2995
REVISED "AS BUILT" 5-13-65

SHEET 1

64-12