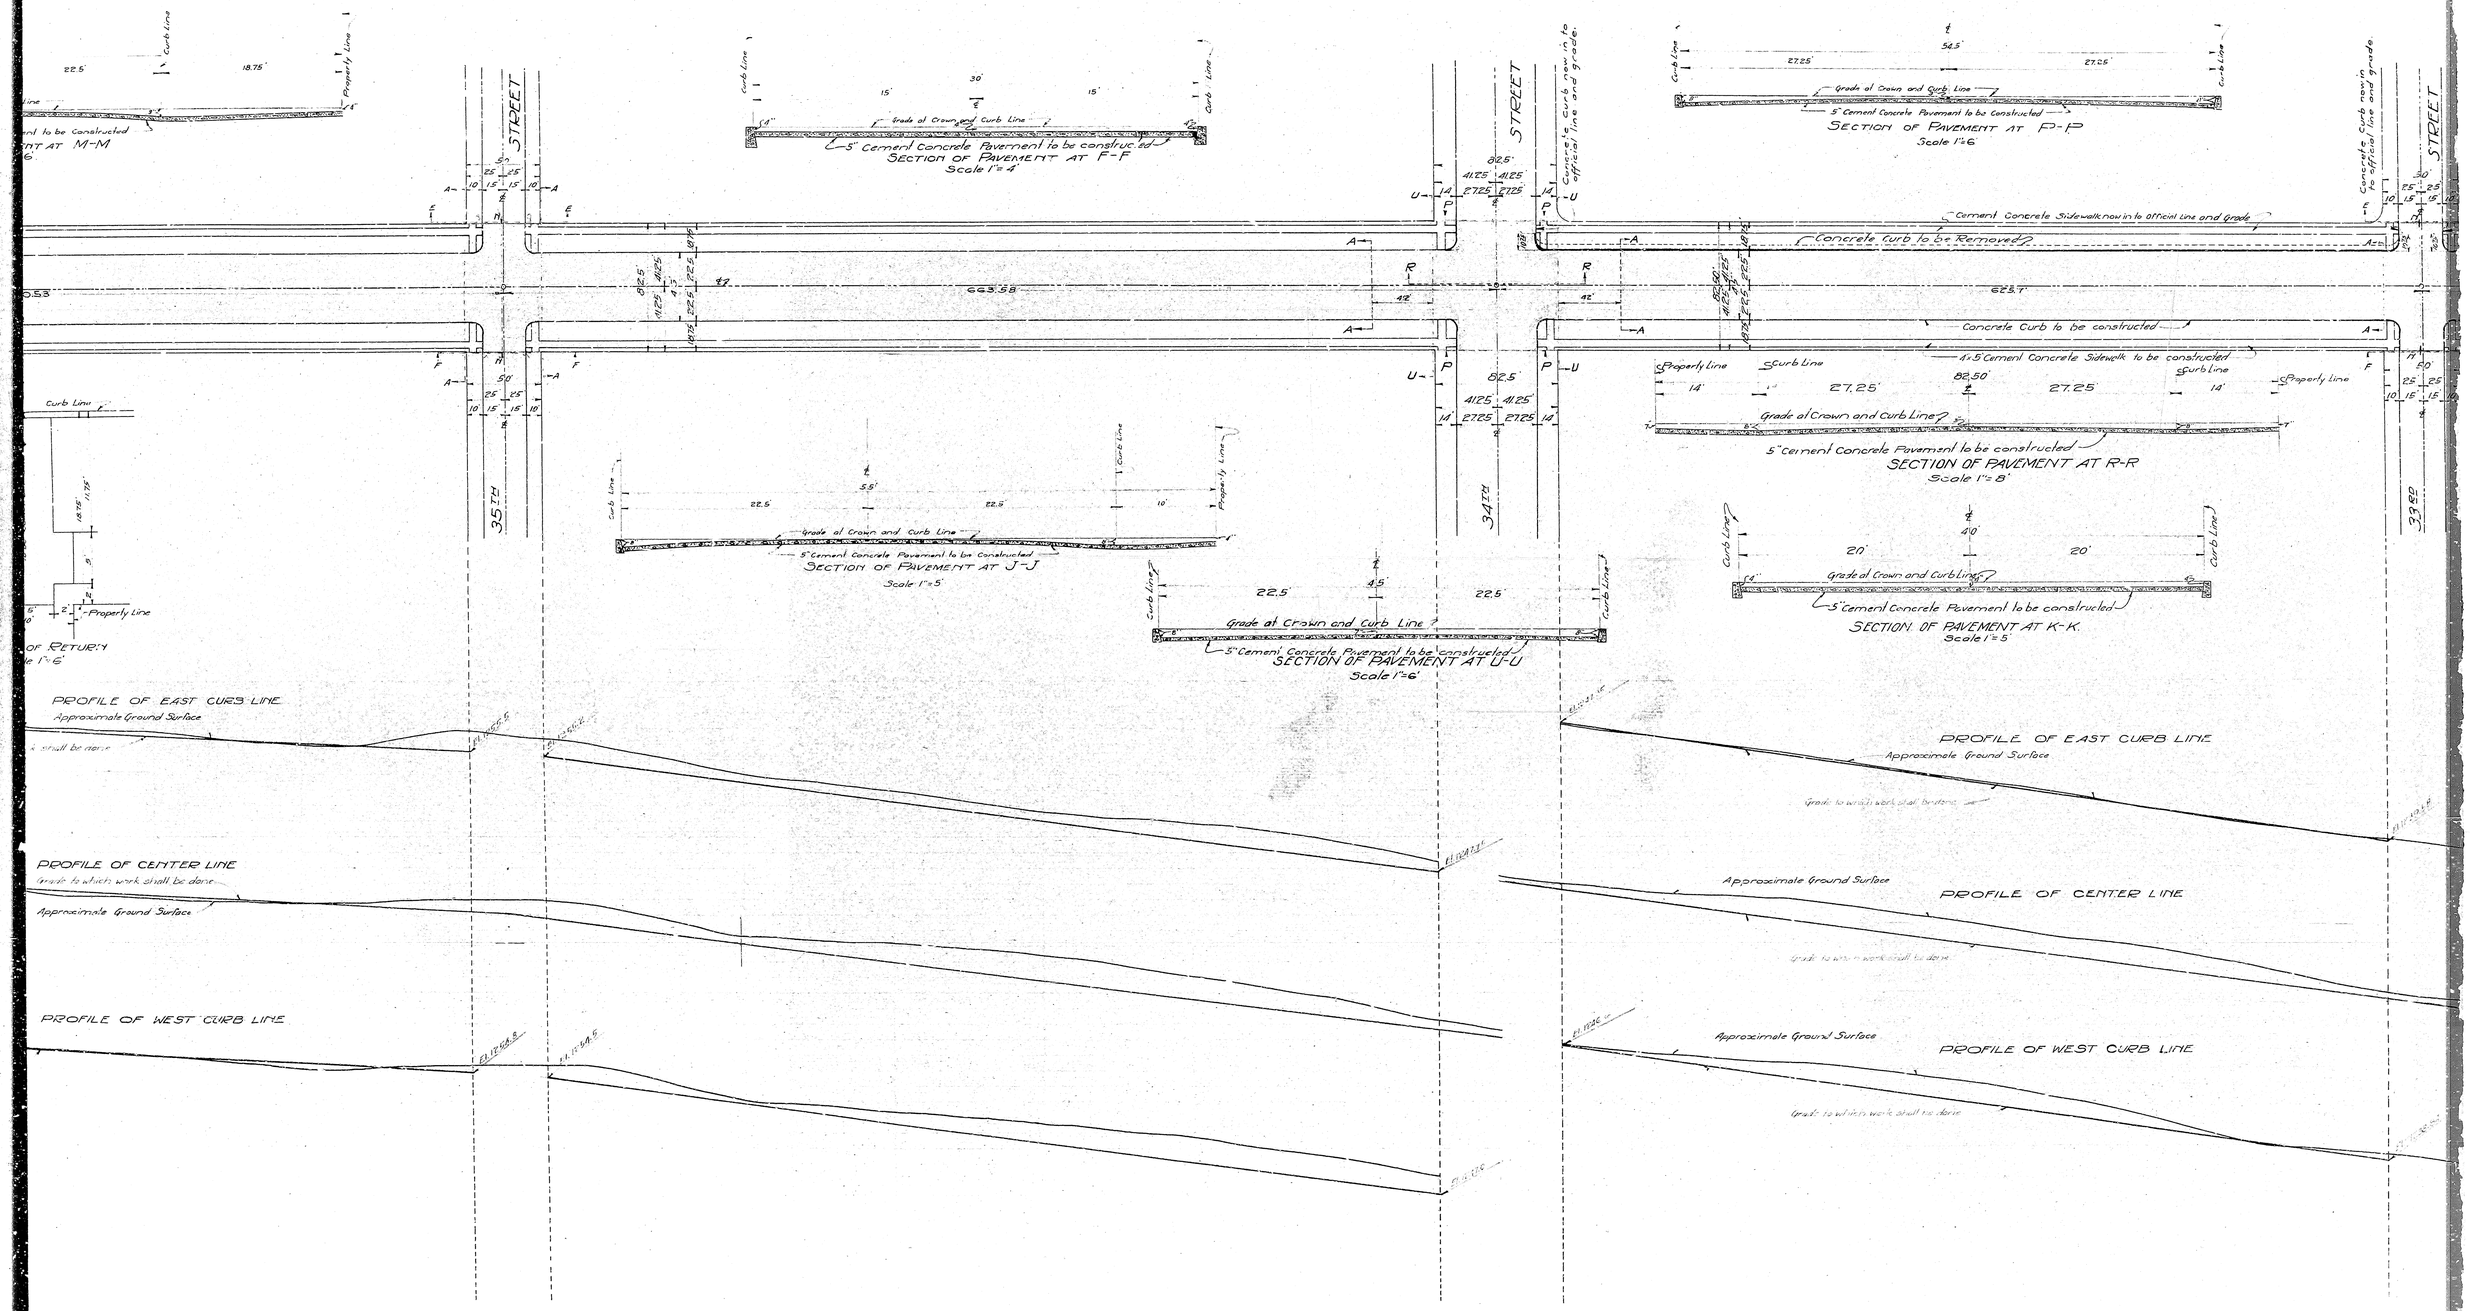
SECTION OF PAVEMENT AT M-M
Scale 1"=6'
SECTION OF PAVEMENT AT F-F
Scale 1"=4'
SECTION OF PAVEMENT AT P-P
Scale 1"=6
SECTION OF PAVEMENT AT R-R
Scale 1"=8'
SECTION OF PAVEMENT AT J-J
Scale 1"=5'
SECTION OF PAVEMENT AT U-U
Scale 1"=6'
SECTION OF PAVEMENT AT K-K
Scale 1"=5
5" Cement Concrete Pavement to be constructed
Grade at Crown and Curb Line
Cement Concrete Sidewalk now in to official line and grade
Concrete Curb to be Removed
Concrete Curb to be constructed
4.5 Cement Concrete Sidewalk to be constructed
Concrete Curb now in to official line and grade
35TH STREET
34TH STREET
33RD STREET
PROFILE OF EAST CURB LINE
Approximate Ground Surface
PROFILE OF CENTER LINE
Grade to which work shall be done
PROFILE OF WEST CURB LINE

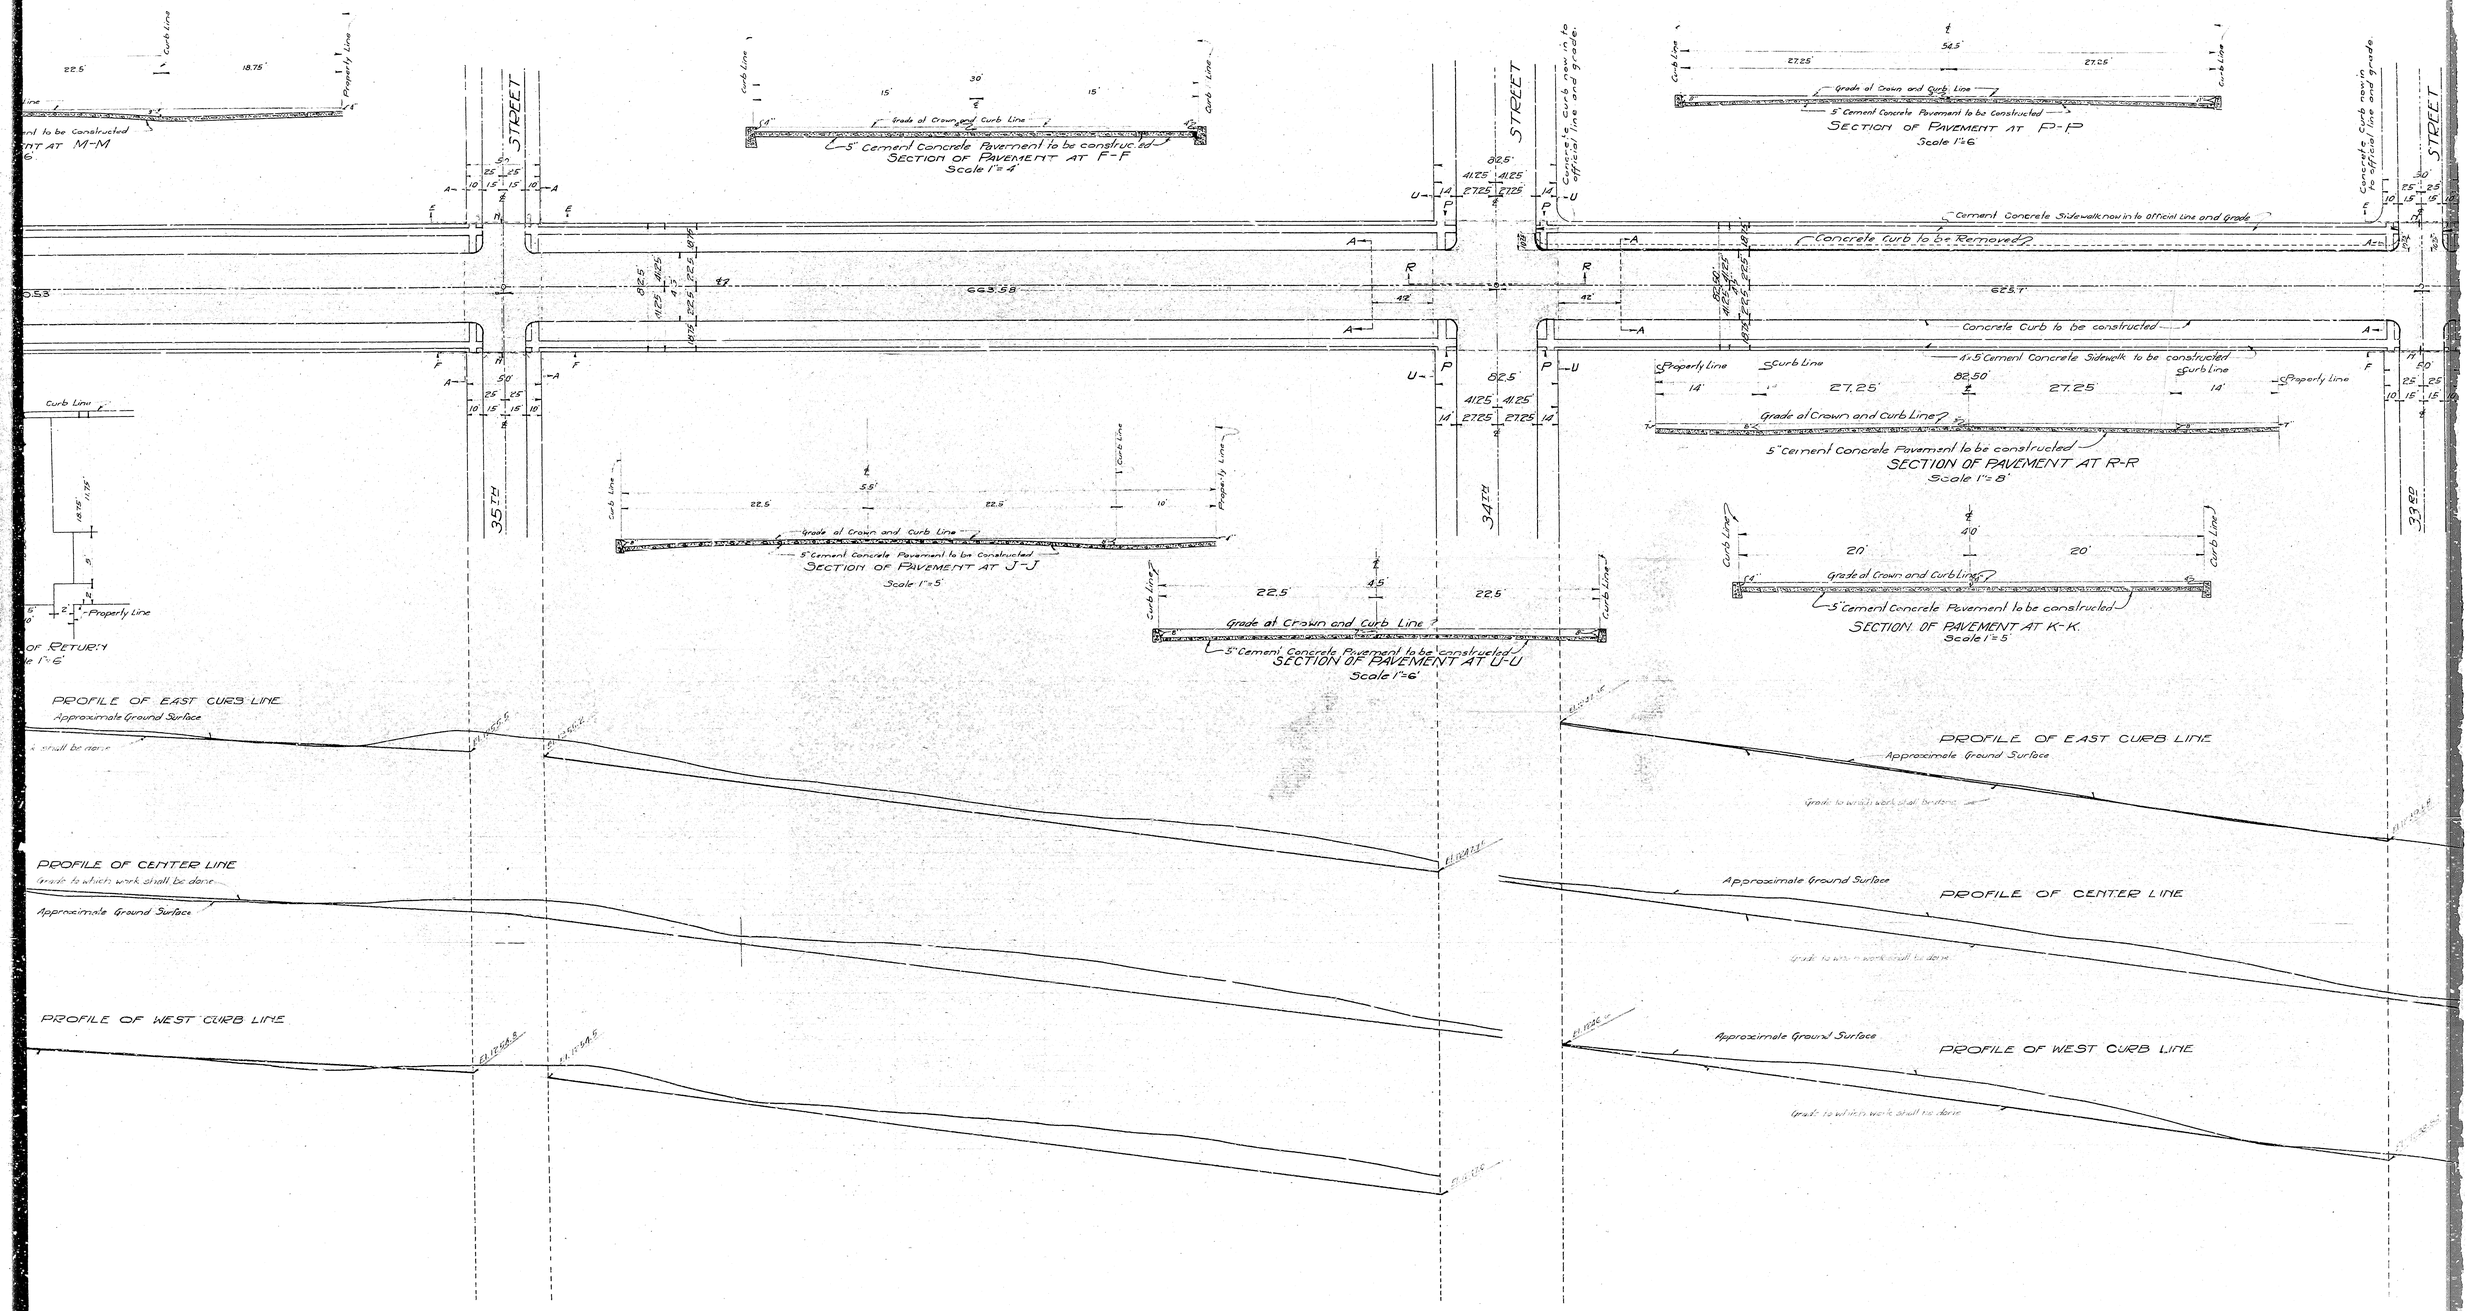
SECTION OF PAVEMENT AT M-M
Scale 1"=6'
SECTION OF PAVEMENT AT F-F
Scale 1"=4'
SECTION OF PAVEMENT AT P-P
Scale 1"=6
SECTION OF PAVEMENT AT R-R
Scale 1"=8'
SECTION OF PAVEMENT AT J-J
Scale 1"=5'
SECTION OF PAVEMENT AT U-U
Scale 1"=6'
SECTION OF PAVEMENT AT K-K
Scale 1"=5
5" Cement Concrete Pavement to be constructed
Grade at Crown and Curb Line
Cement Concrete Sidewalk now in to official line and grade
Concrete Curb to be Removed
Concrete Curb to be constructed
4.5 Cement Concrete Sidewalk to be constructed
Concrete Curb now in to official line and grade
35TH STREET
34TH STREET
33RD STREET
PROFILE OF EAST CURB LINE
Approximate Ground Surface
PROFILE OF CENTER LINE
Grade to which work shall be done
PROFILE OF WEST CURB LINE