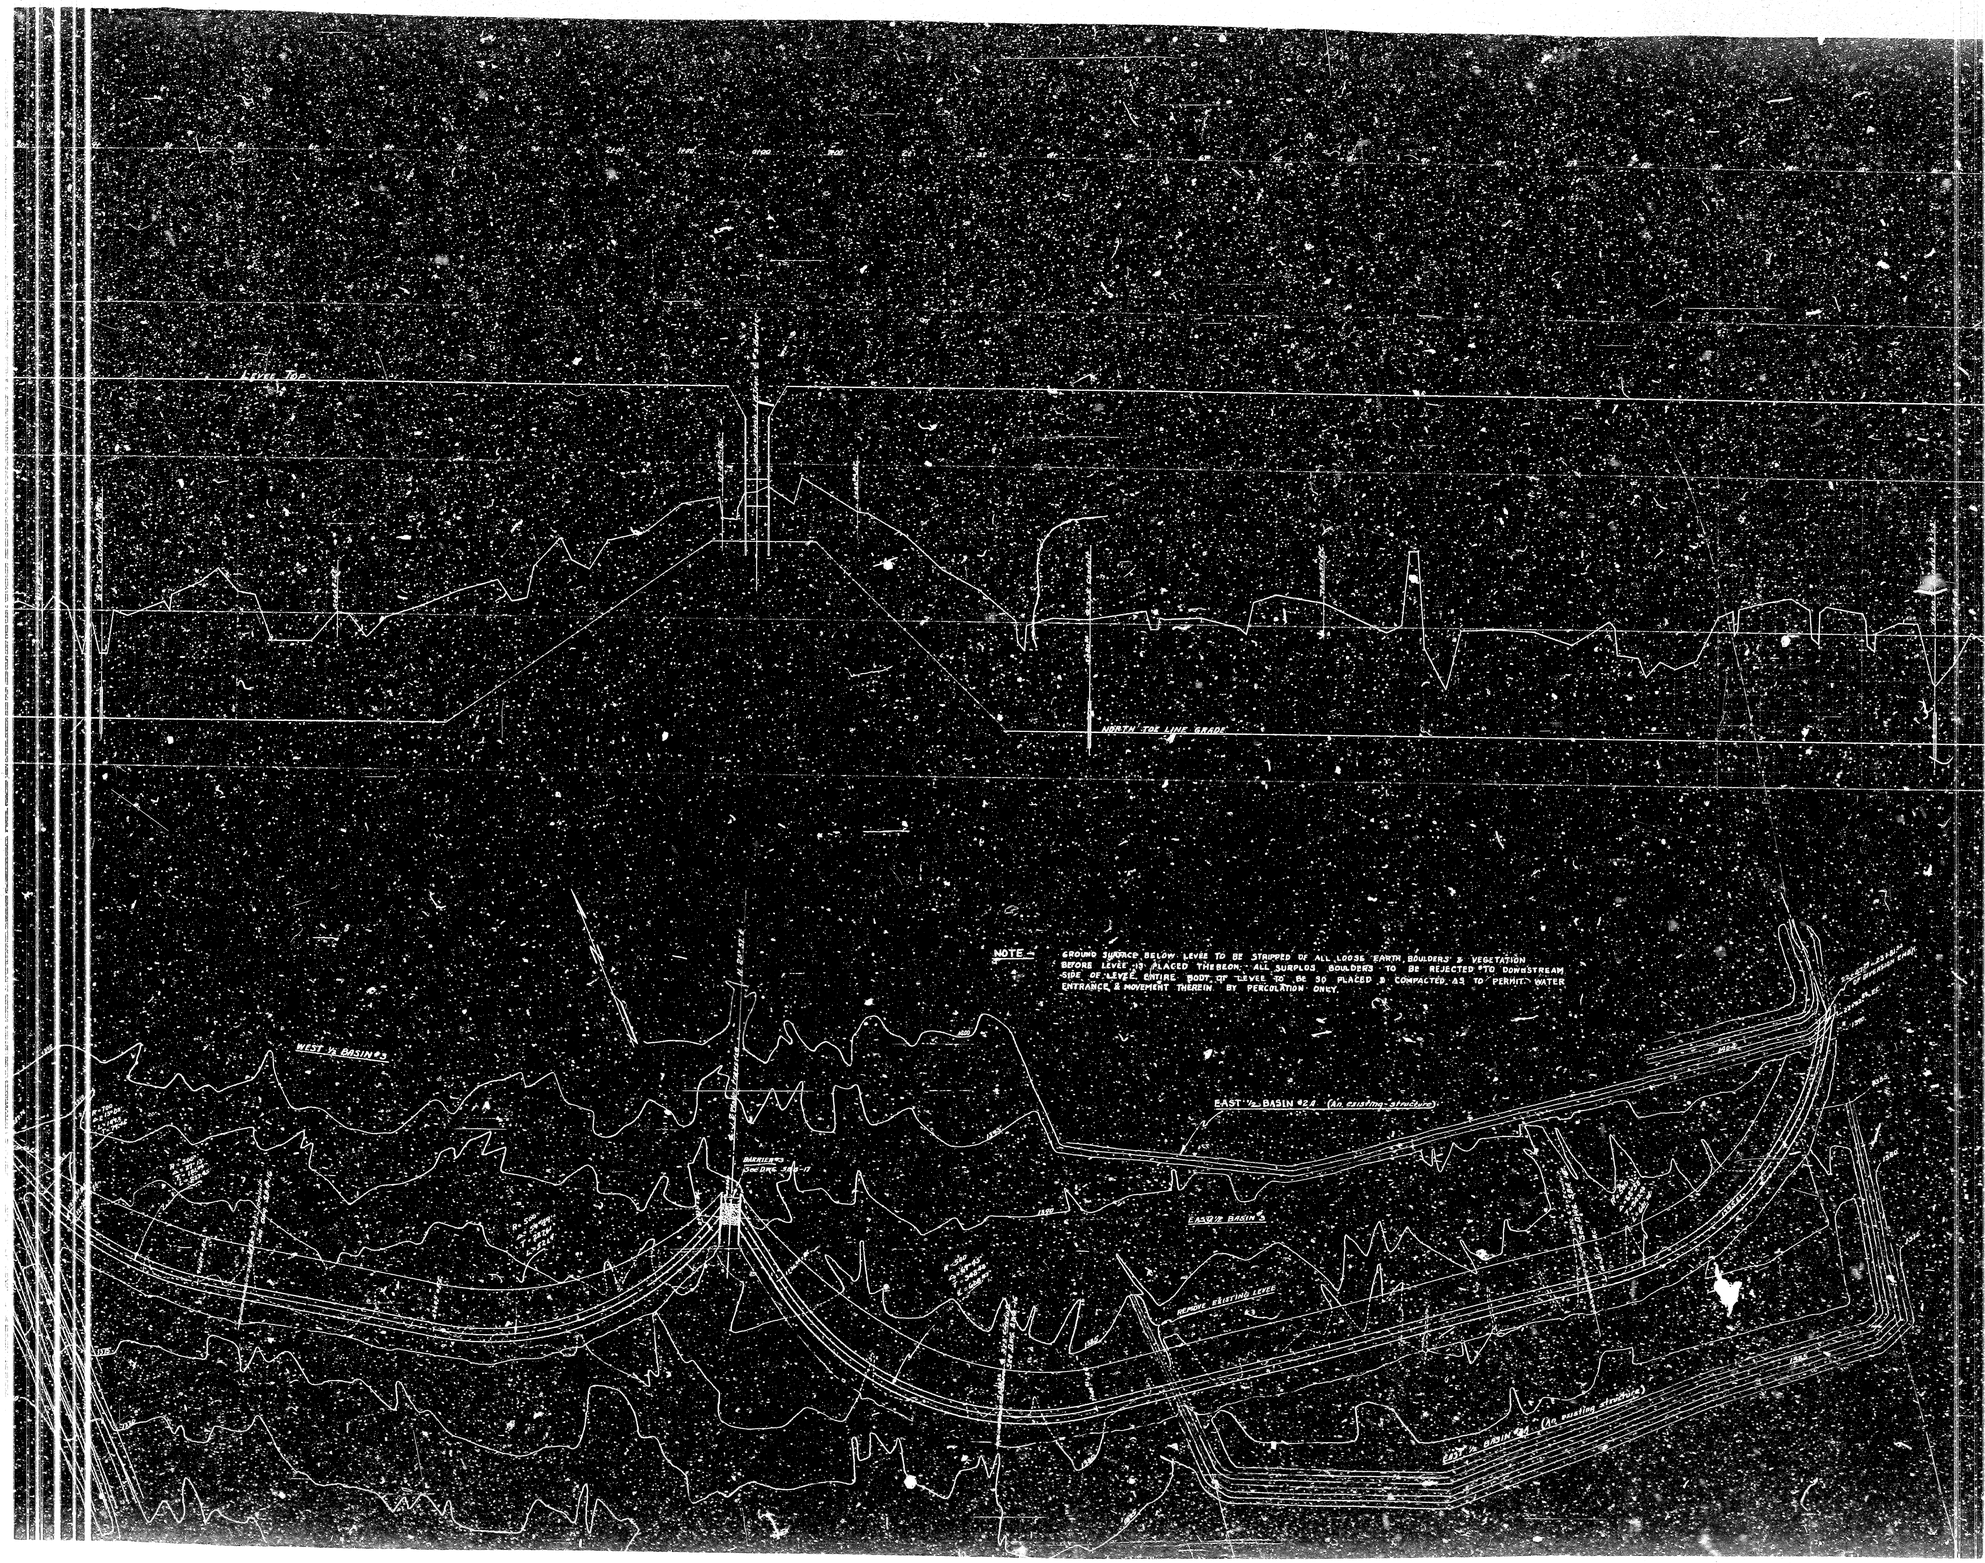
LEVEE TOP
NORTH TOE LINE GRADE
NOTE:- GROUND SURFACE BELOW LEVEE TO BE STRIPPED OF ALL LOOSE EARTH, BOULDERS & VEGETATION BEFORE LEVEE IS PLACED THEREON. ALL SURPLUS BOULDERS TO BE REJECTED TO DOWNSTREAM SIDE OF LEVEE. ENTIRE BODY OF LEVEE TO BE SO PLACED & COMPACTED AS TO PERMIT WATER ENTRANCE & MOVEMENT THEREIN BY PERCOLATION ONLY.
WEST ½ BASIN #3
EAST ½ BASIN #2A (An existing structure)
EAST ½ BASIN #3
REMOVE EXISTING LEVEE
EAST ½ BASIN #1 (An existing structure)

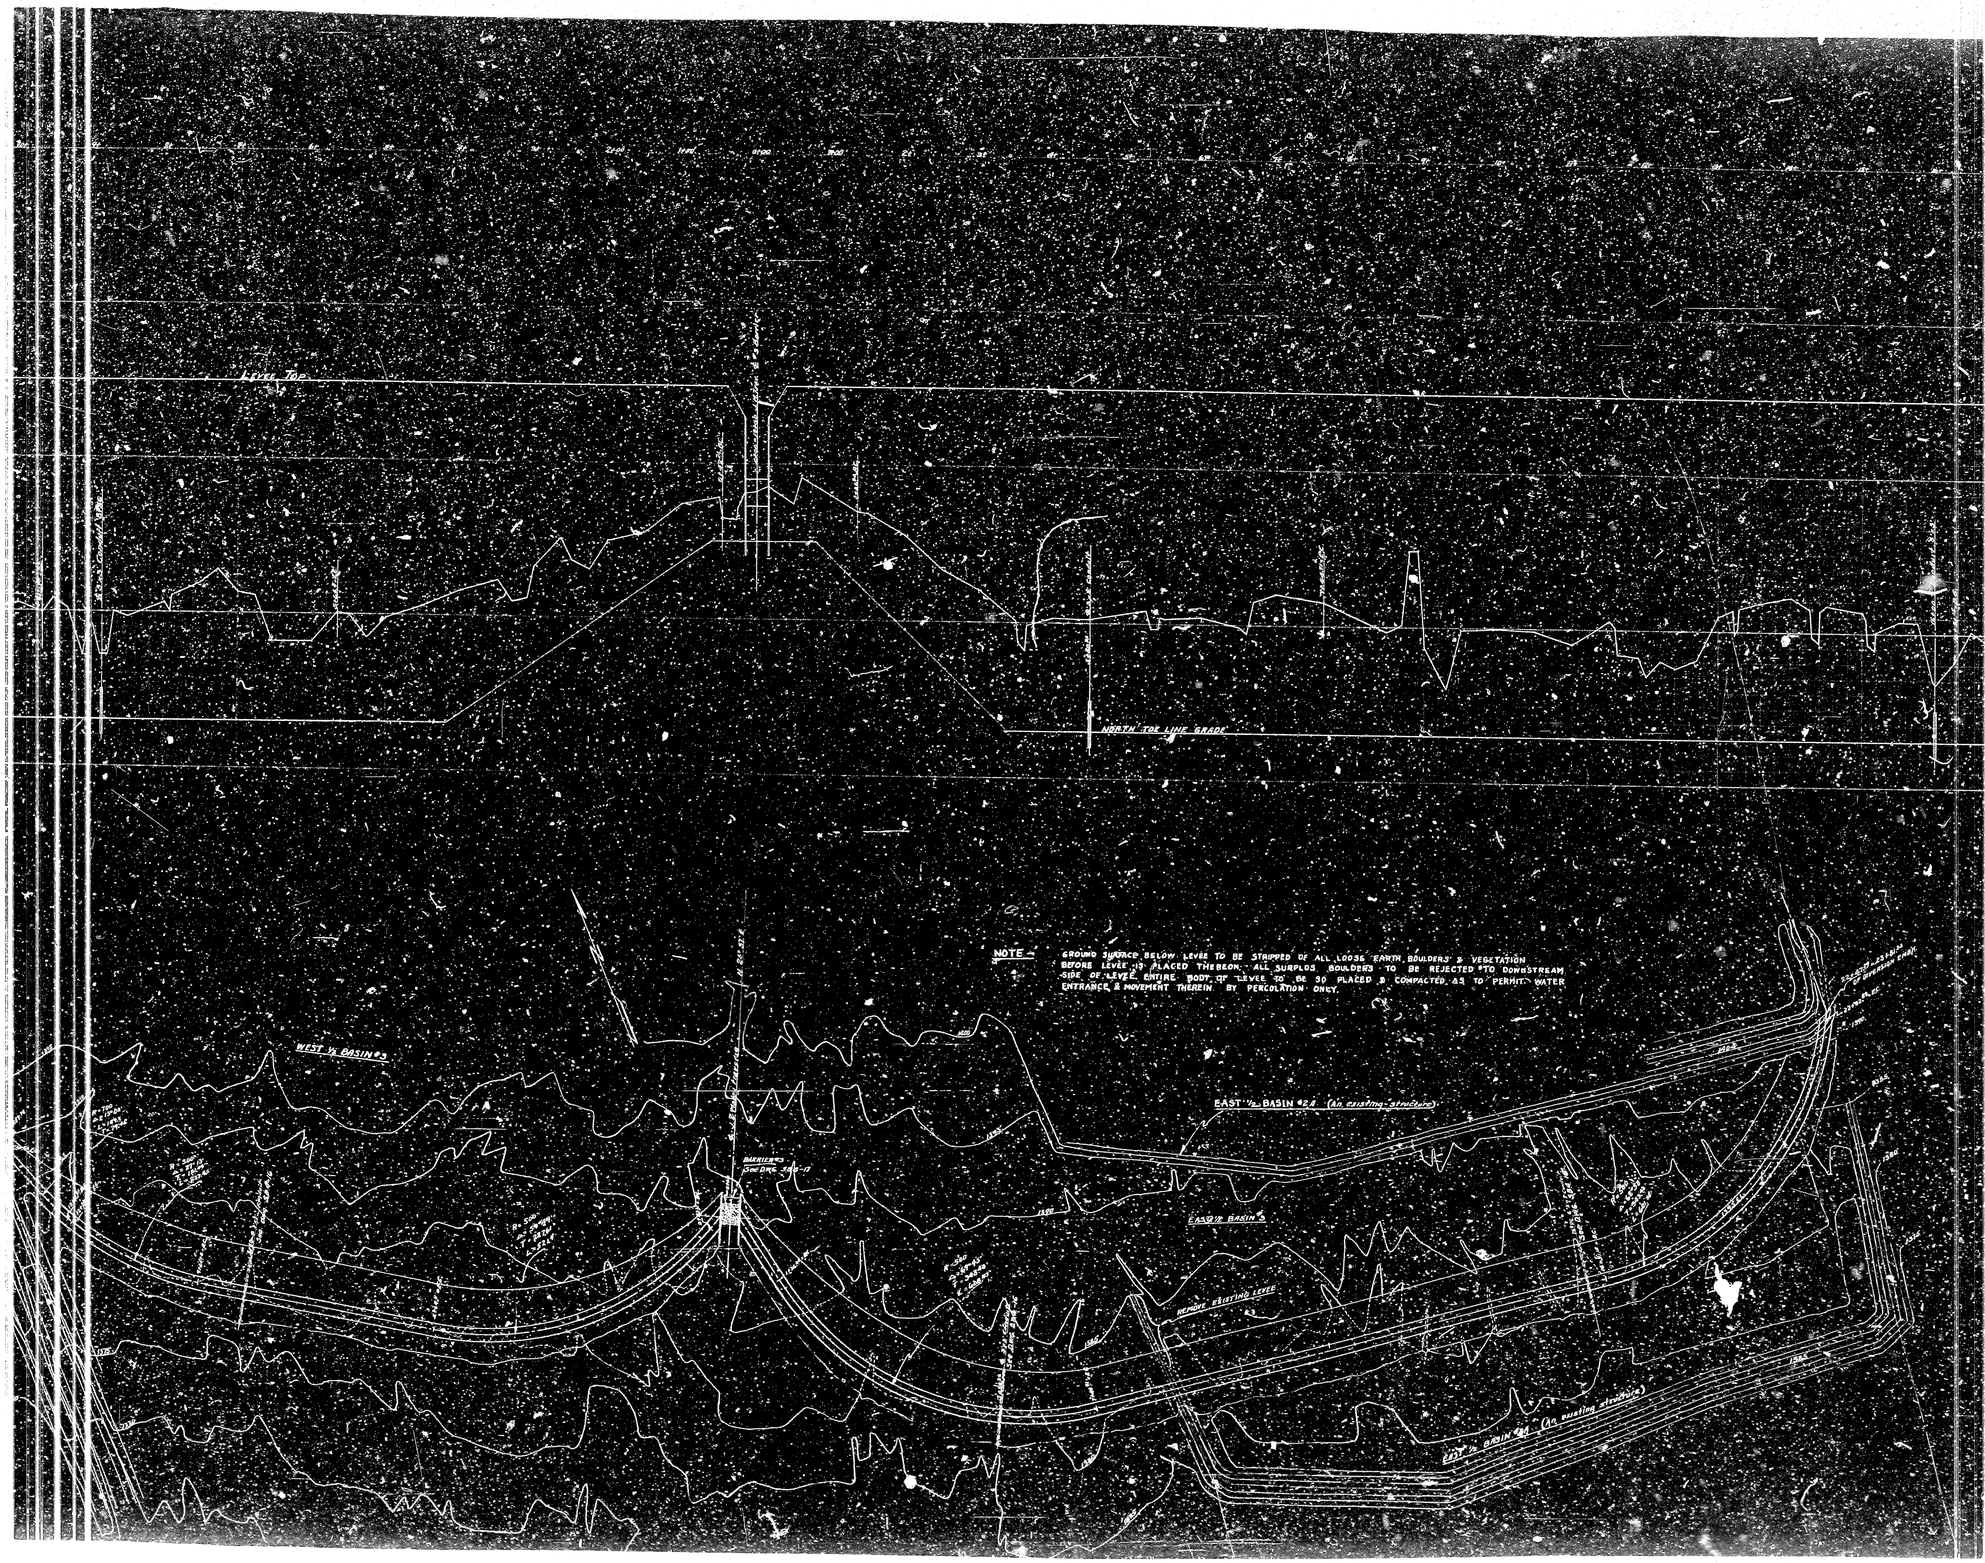
LEVEE TOP
NORTH TOE LINE GRADE
NOTE:- GROUND SURFACE BELOW LEVEE TO BE STRIPPED OF ALL LOOSE EARTH, BOULDERS & VEGETATION BEFORE LEVEE IS PLACED THEREON. ALL SURPLUS BOULDERS TO BE REJECTED TO DOWNSTREAM SIDE OF LEVEE. ENTIRE BODY OF LEVEE TO BE SO PLACED & COMPACTED AS TO PERMIT WATER ENTRANCE & MOVEMENT THEREIN BY PERCOLATION ONLY.
WEST ½ BASIN #3
EAST ½ BASIN #2A (An existing structure)
EAST ½ BASIN #3
REMOVE EXISTING LEVEE
EAST ½ BASIN #1 (An existing structure)