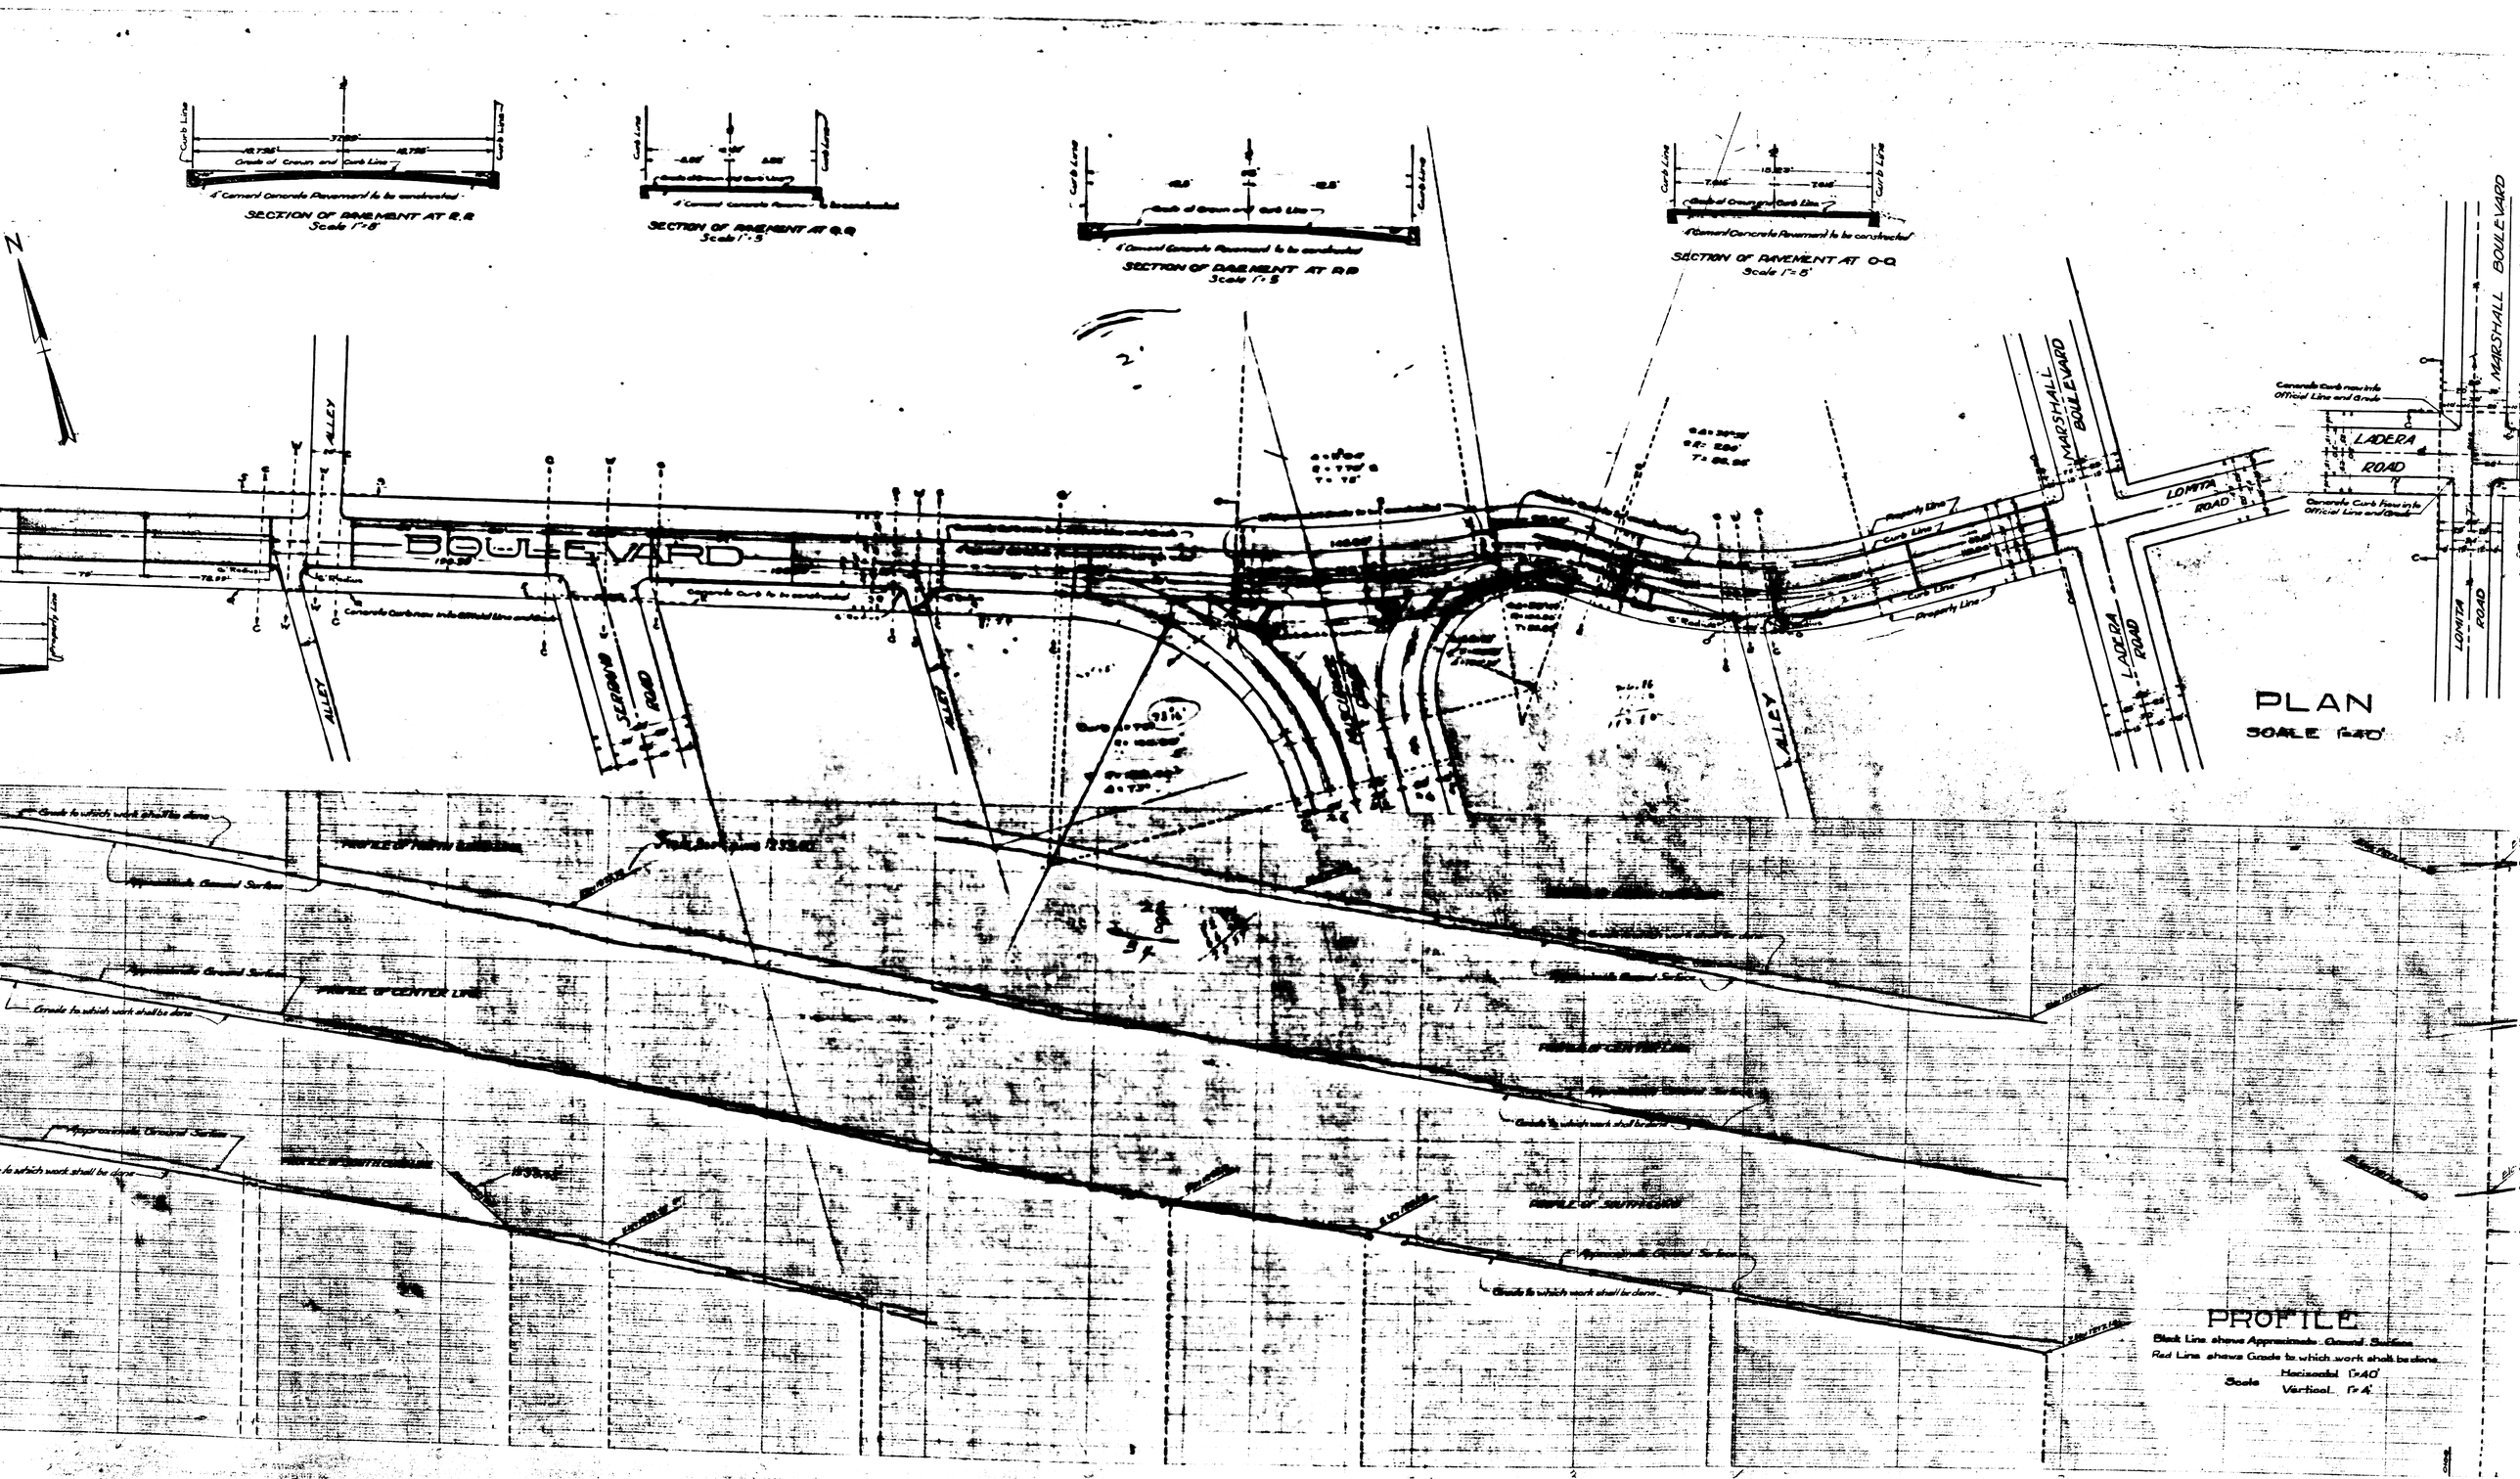
SECTION OF PAVEMENT AT R.R
Scale 1"=8'
SECTION OF PAVEMENT AT Q.Q
Scale 1"=5'
SECTION OF PAVEMENT AT P.P
Scale 1"=5'
SECTION OF PAVEMENT AT O.O
Scale 1"=5'
N
BOULEVARD
ALLEY
SERRANO ROAD
MARSHALL BOULEVARD
LADERA ROAD
LOMITA ROAD
PLAN
SCALE 1"=40'
PROFILE
Black Line shows Approximate General Surface
Red Line shows Grade to which work shall be done
Scale Horizontal 1"=40'
Vertical 1"=4'