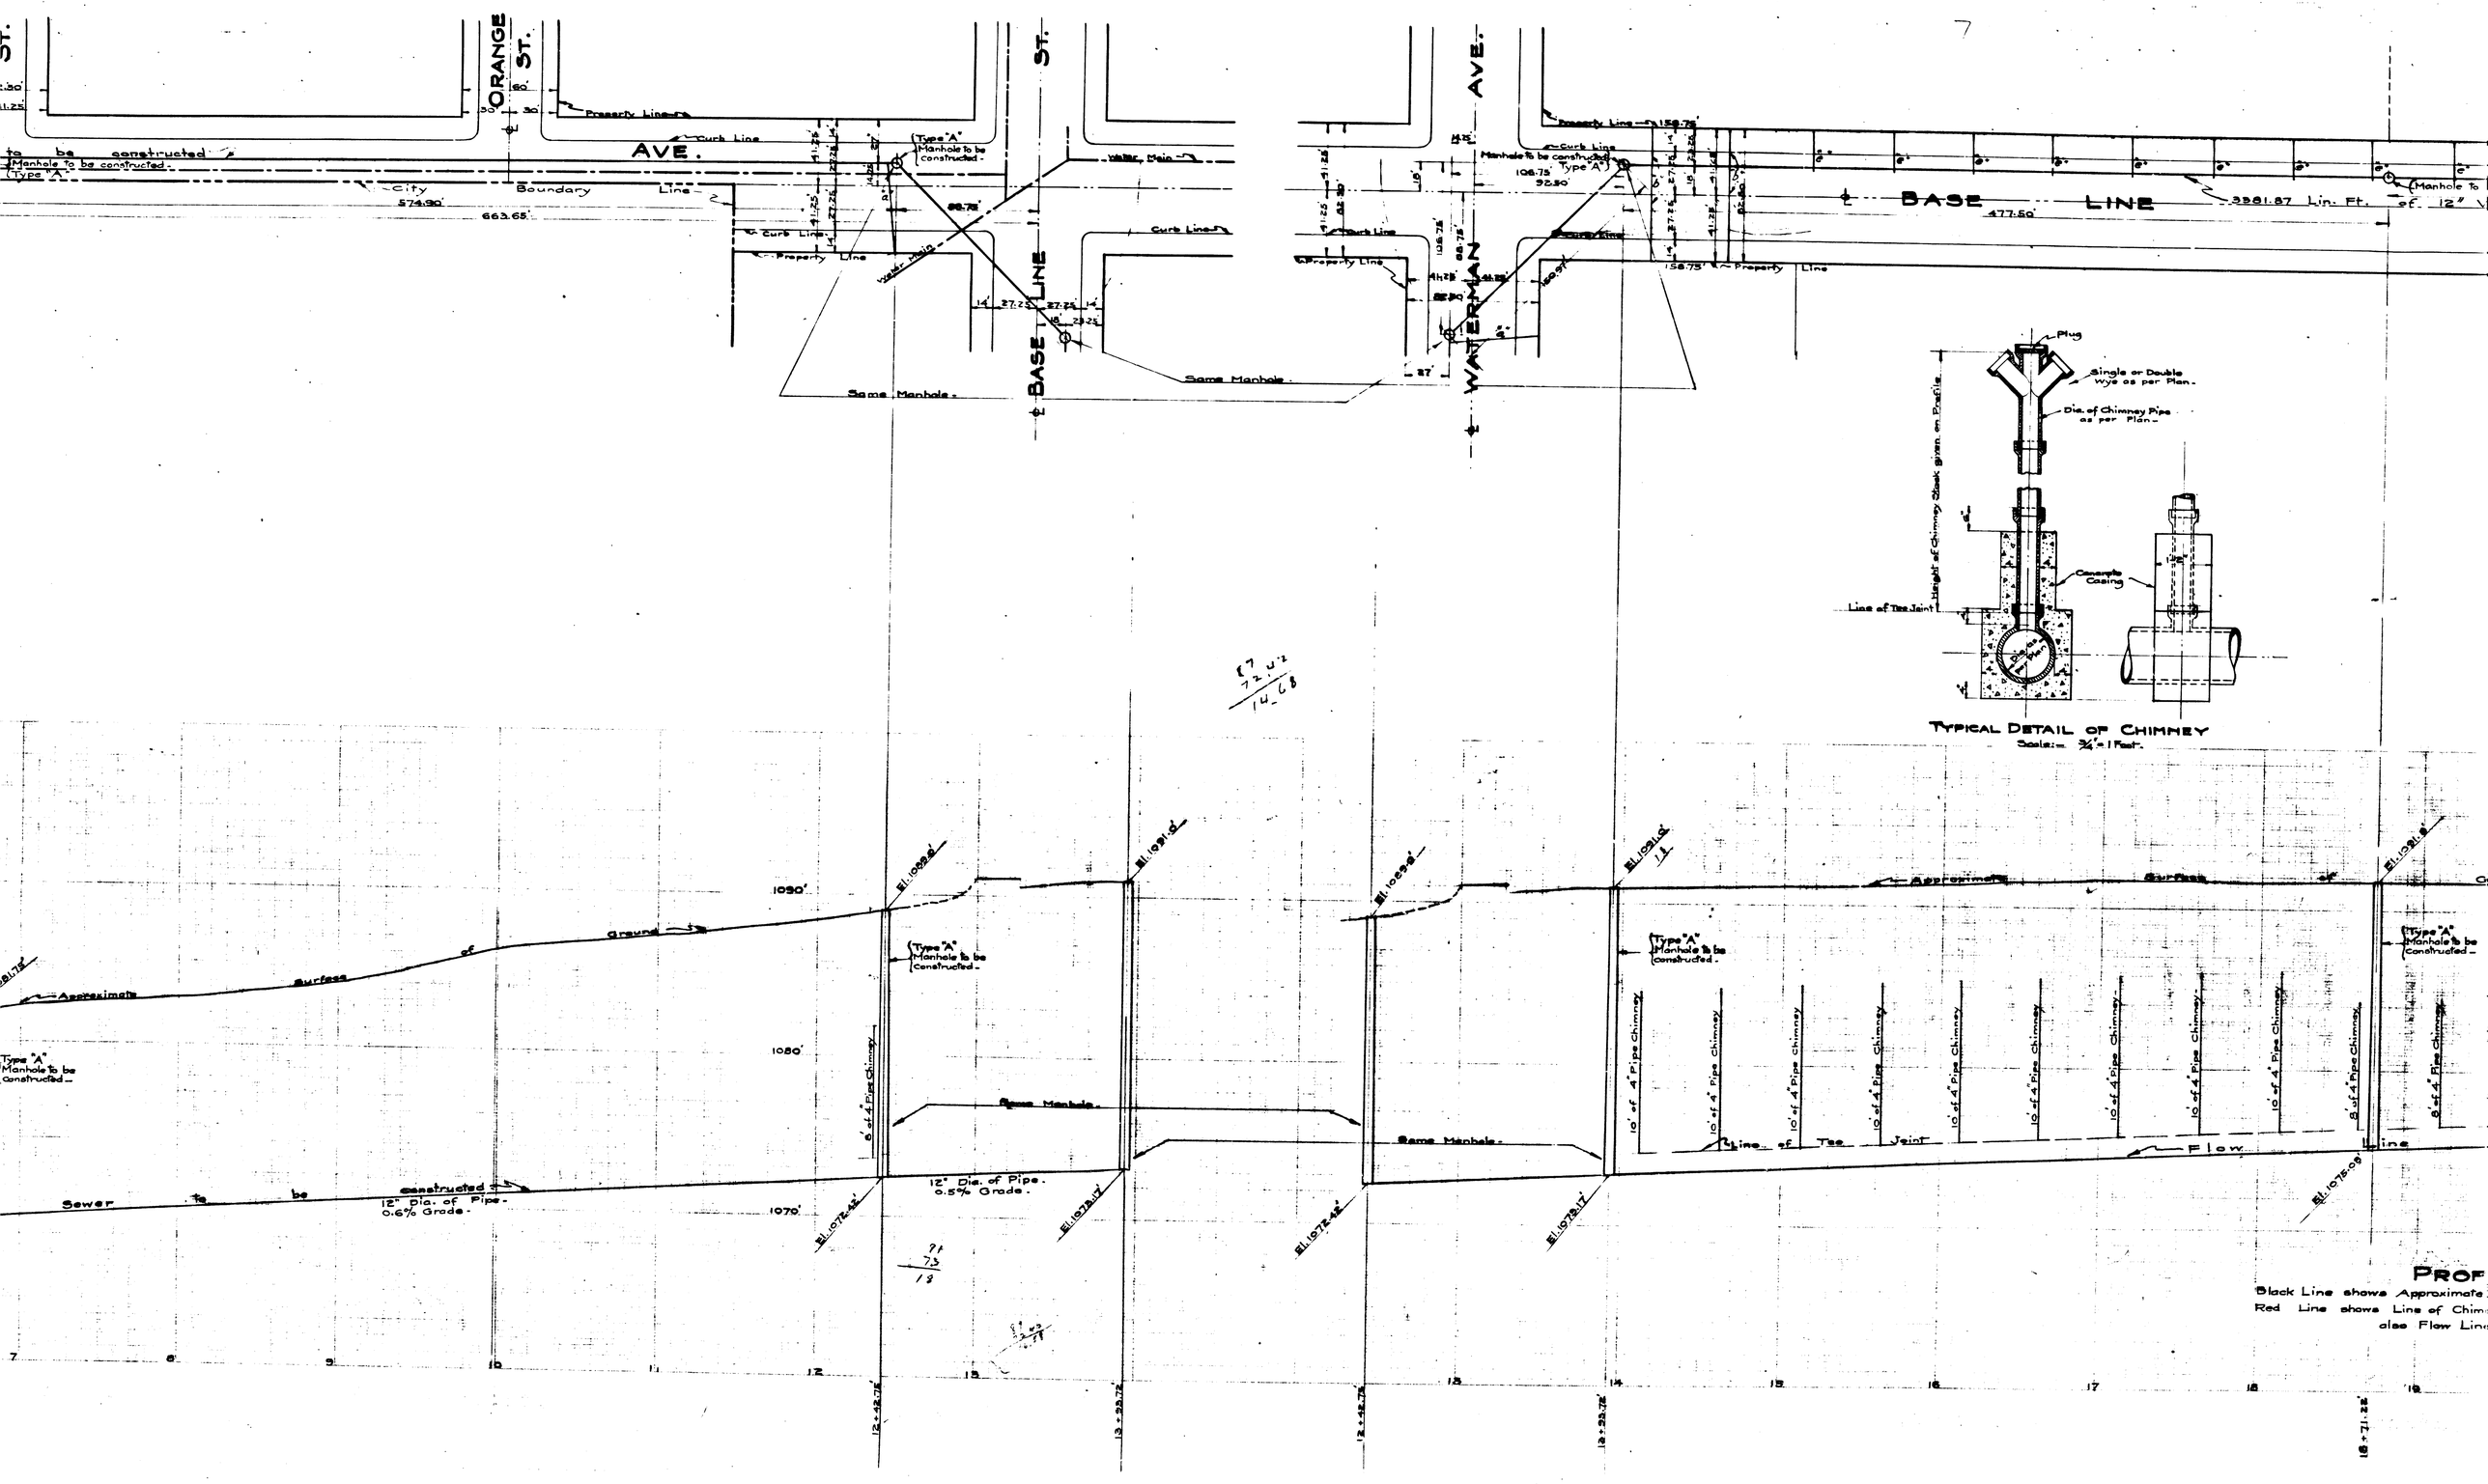
ORANGE ST.
AVE.
BASE LINE ST.
WATERMAN AVE.
BASE LINE
Property Line
Curb Line
Water Main
City Boundary Line
574.90'
663.65'
477.50'
3381.87 Lin. Ft.
Manhole to be constructed (Type "A")
Same Manhole
Approximate surface of ground
Sewer to be constructed
12" Dia. of Pipe. 0.6% Grade.
12" Dia. of Pipe. 0.5% Grade.
Line of Tee Joint
Flow Line
Plug
Single or Double Wye as per Plan.
Dia. of Chimney Pipe as per Plan.
Height of Chimney Stack given on Profile
Concrete Casing
Line of Tee Joint
TYPICAL DETAIL OF CHIMNEY
Scale:- 3/4" = 1 Foot.
PROF
Black Line shows Approximate
Red Line shows Line of Chim
also Flow Line