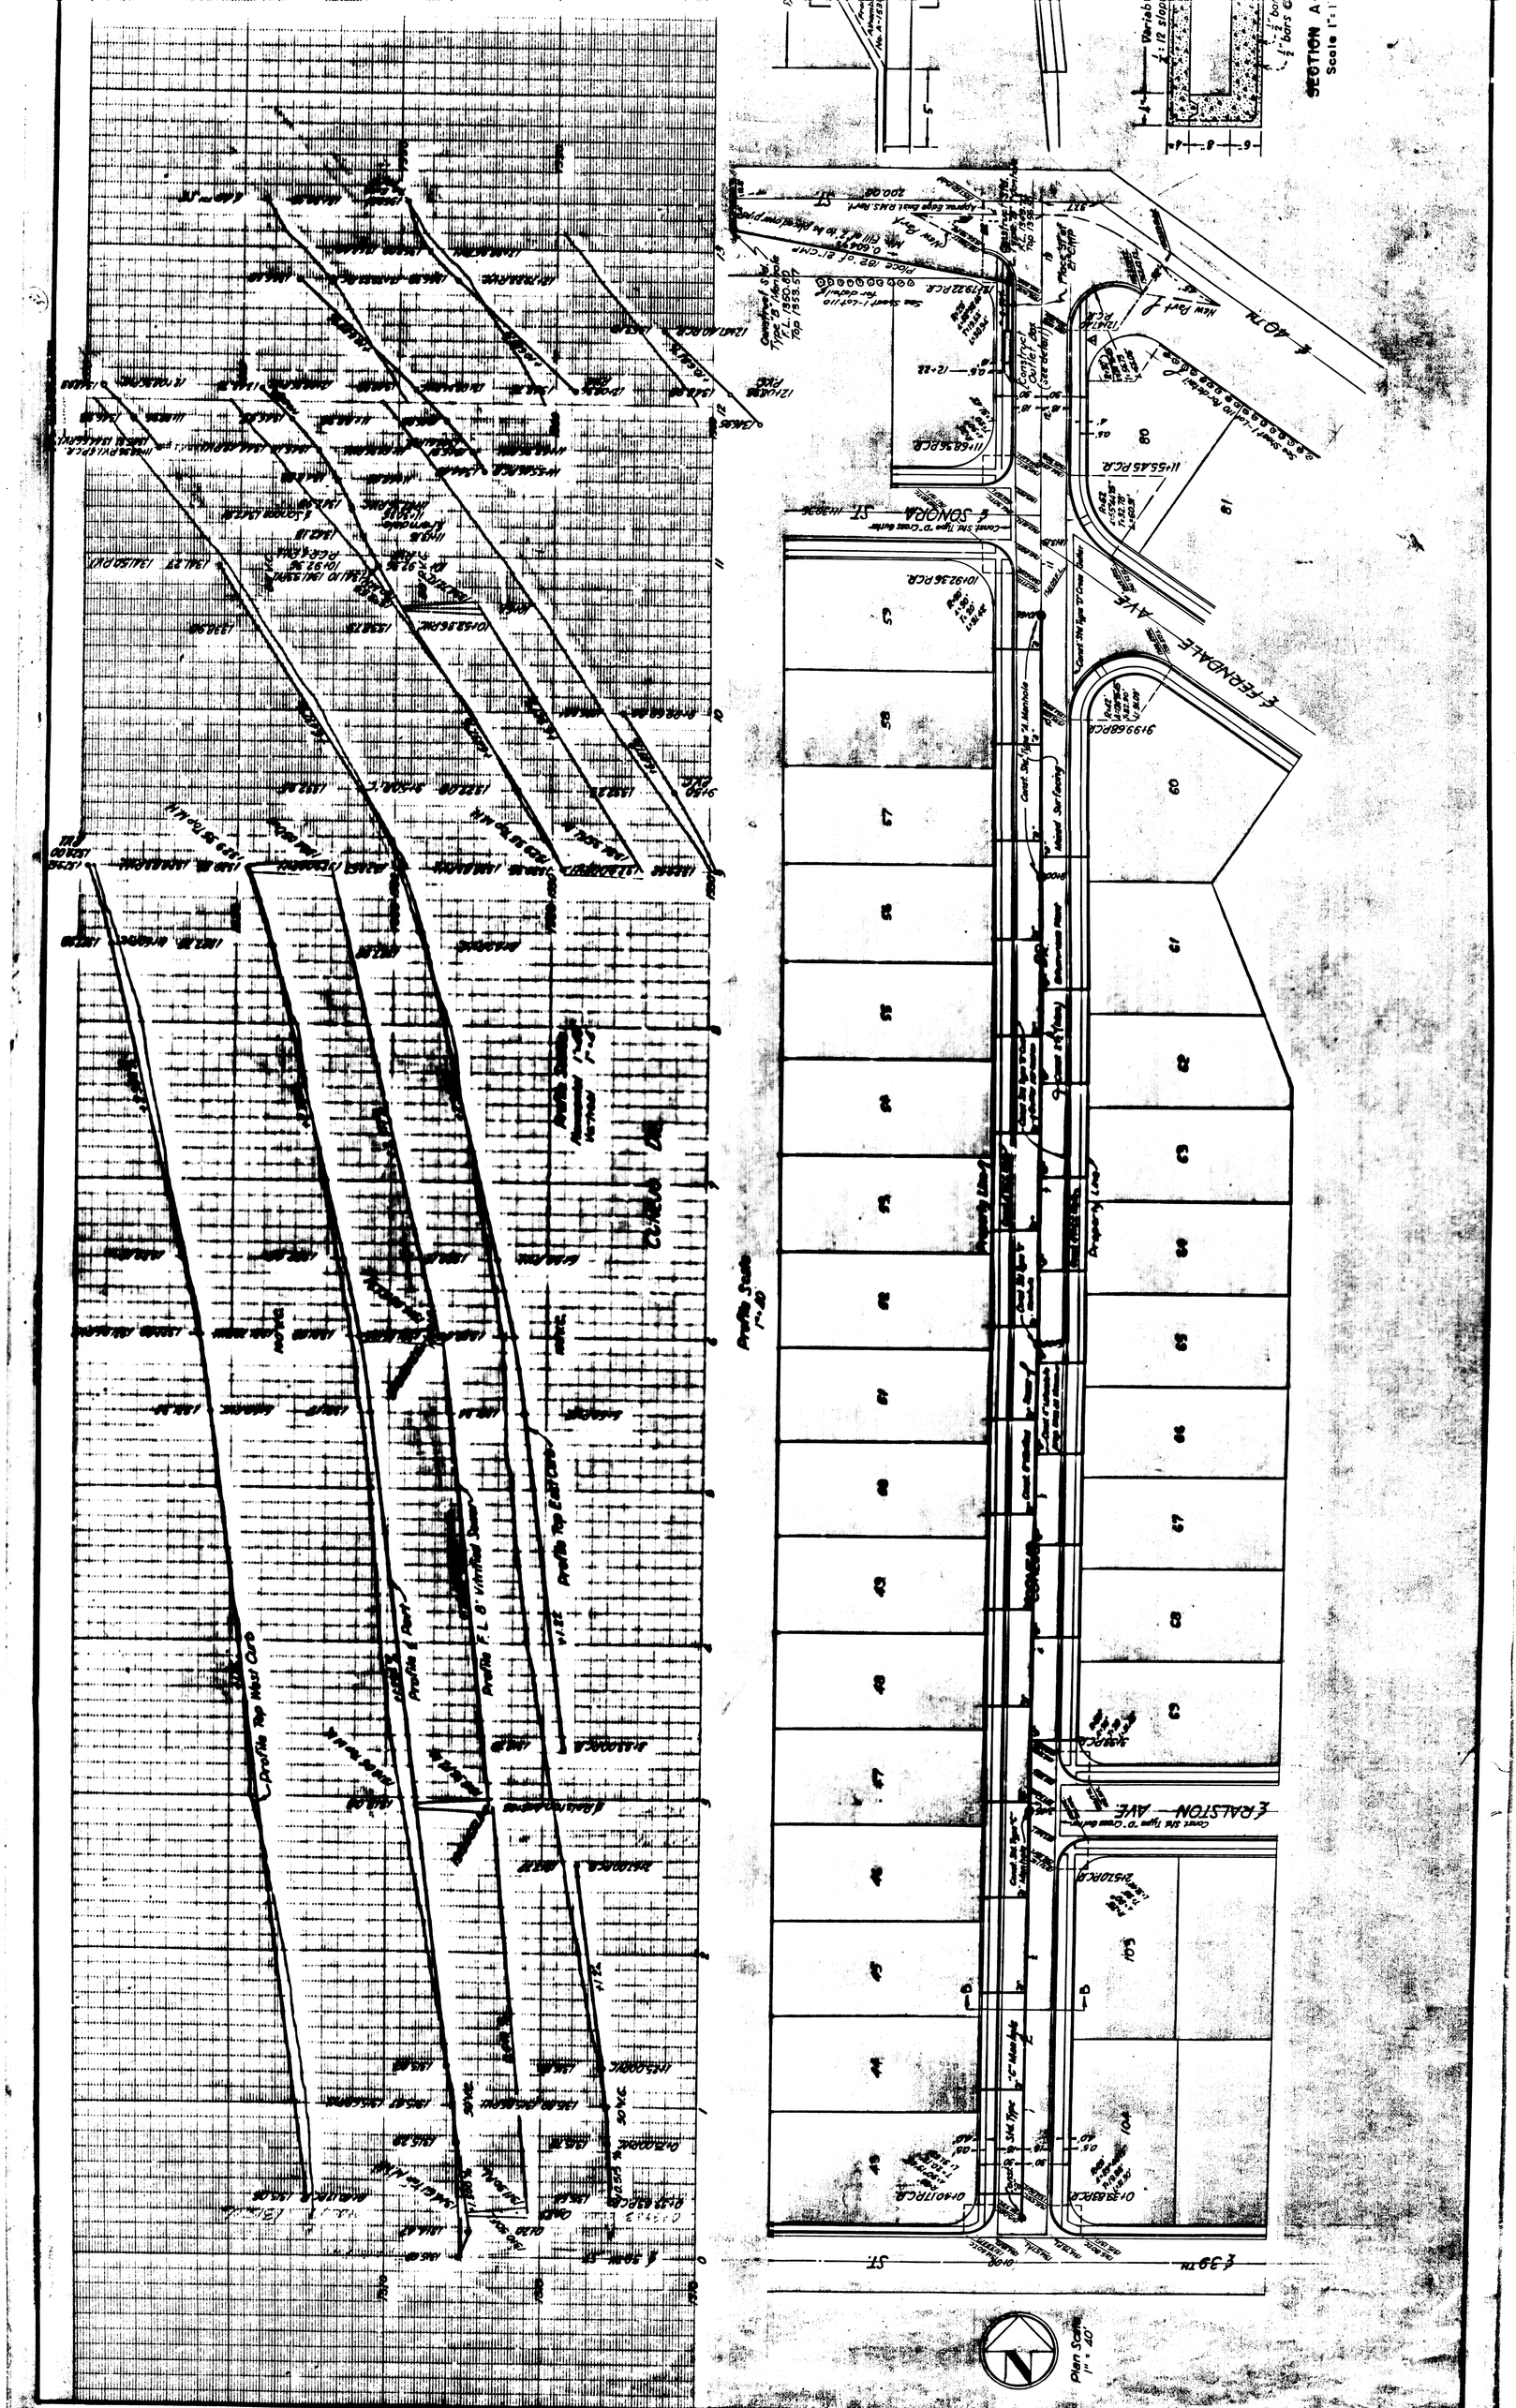
SECTION A
Scale 1"=1'
Variable 1:12 slope
Profile Scale 1"=10'
Profile Top Elevation
Profile Top Elevation
Profile Top Elevation
Plan Scale 1" = 40'
E 39TH ST
E FERNDALE AVE
E SONORA ST
E ALSTON AVE
E 40TH
Contact Site Type 'D' Cross Gutter
Contact Site Type 'D' Cross Gutter
Contact Site Type 'D' Cross Gutter

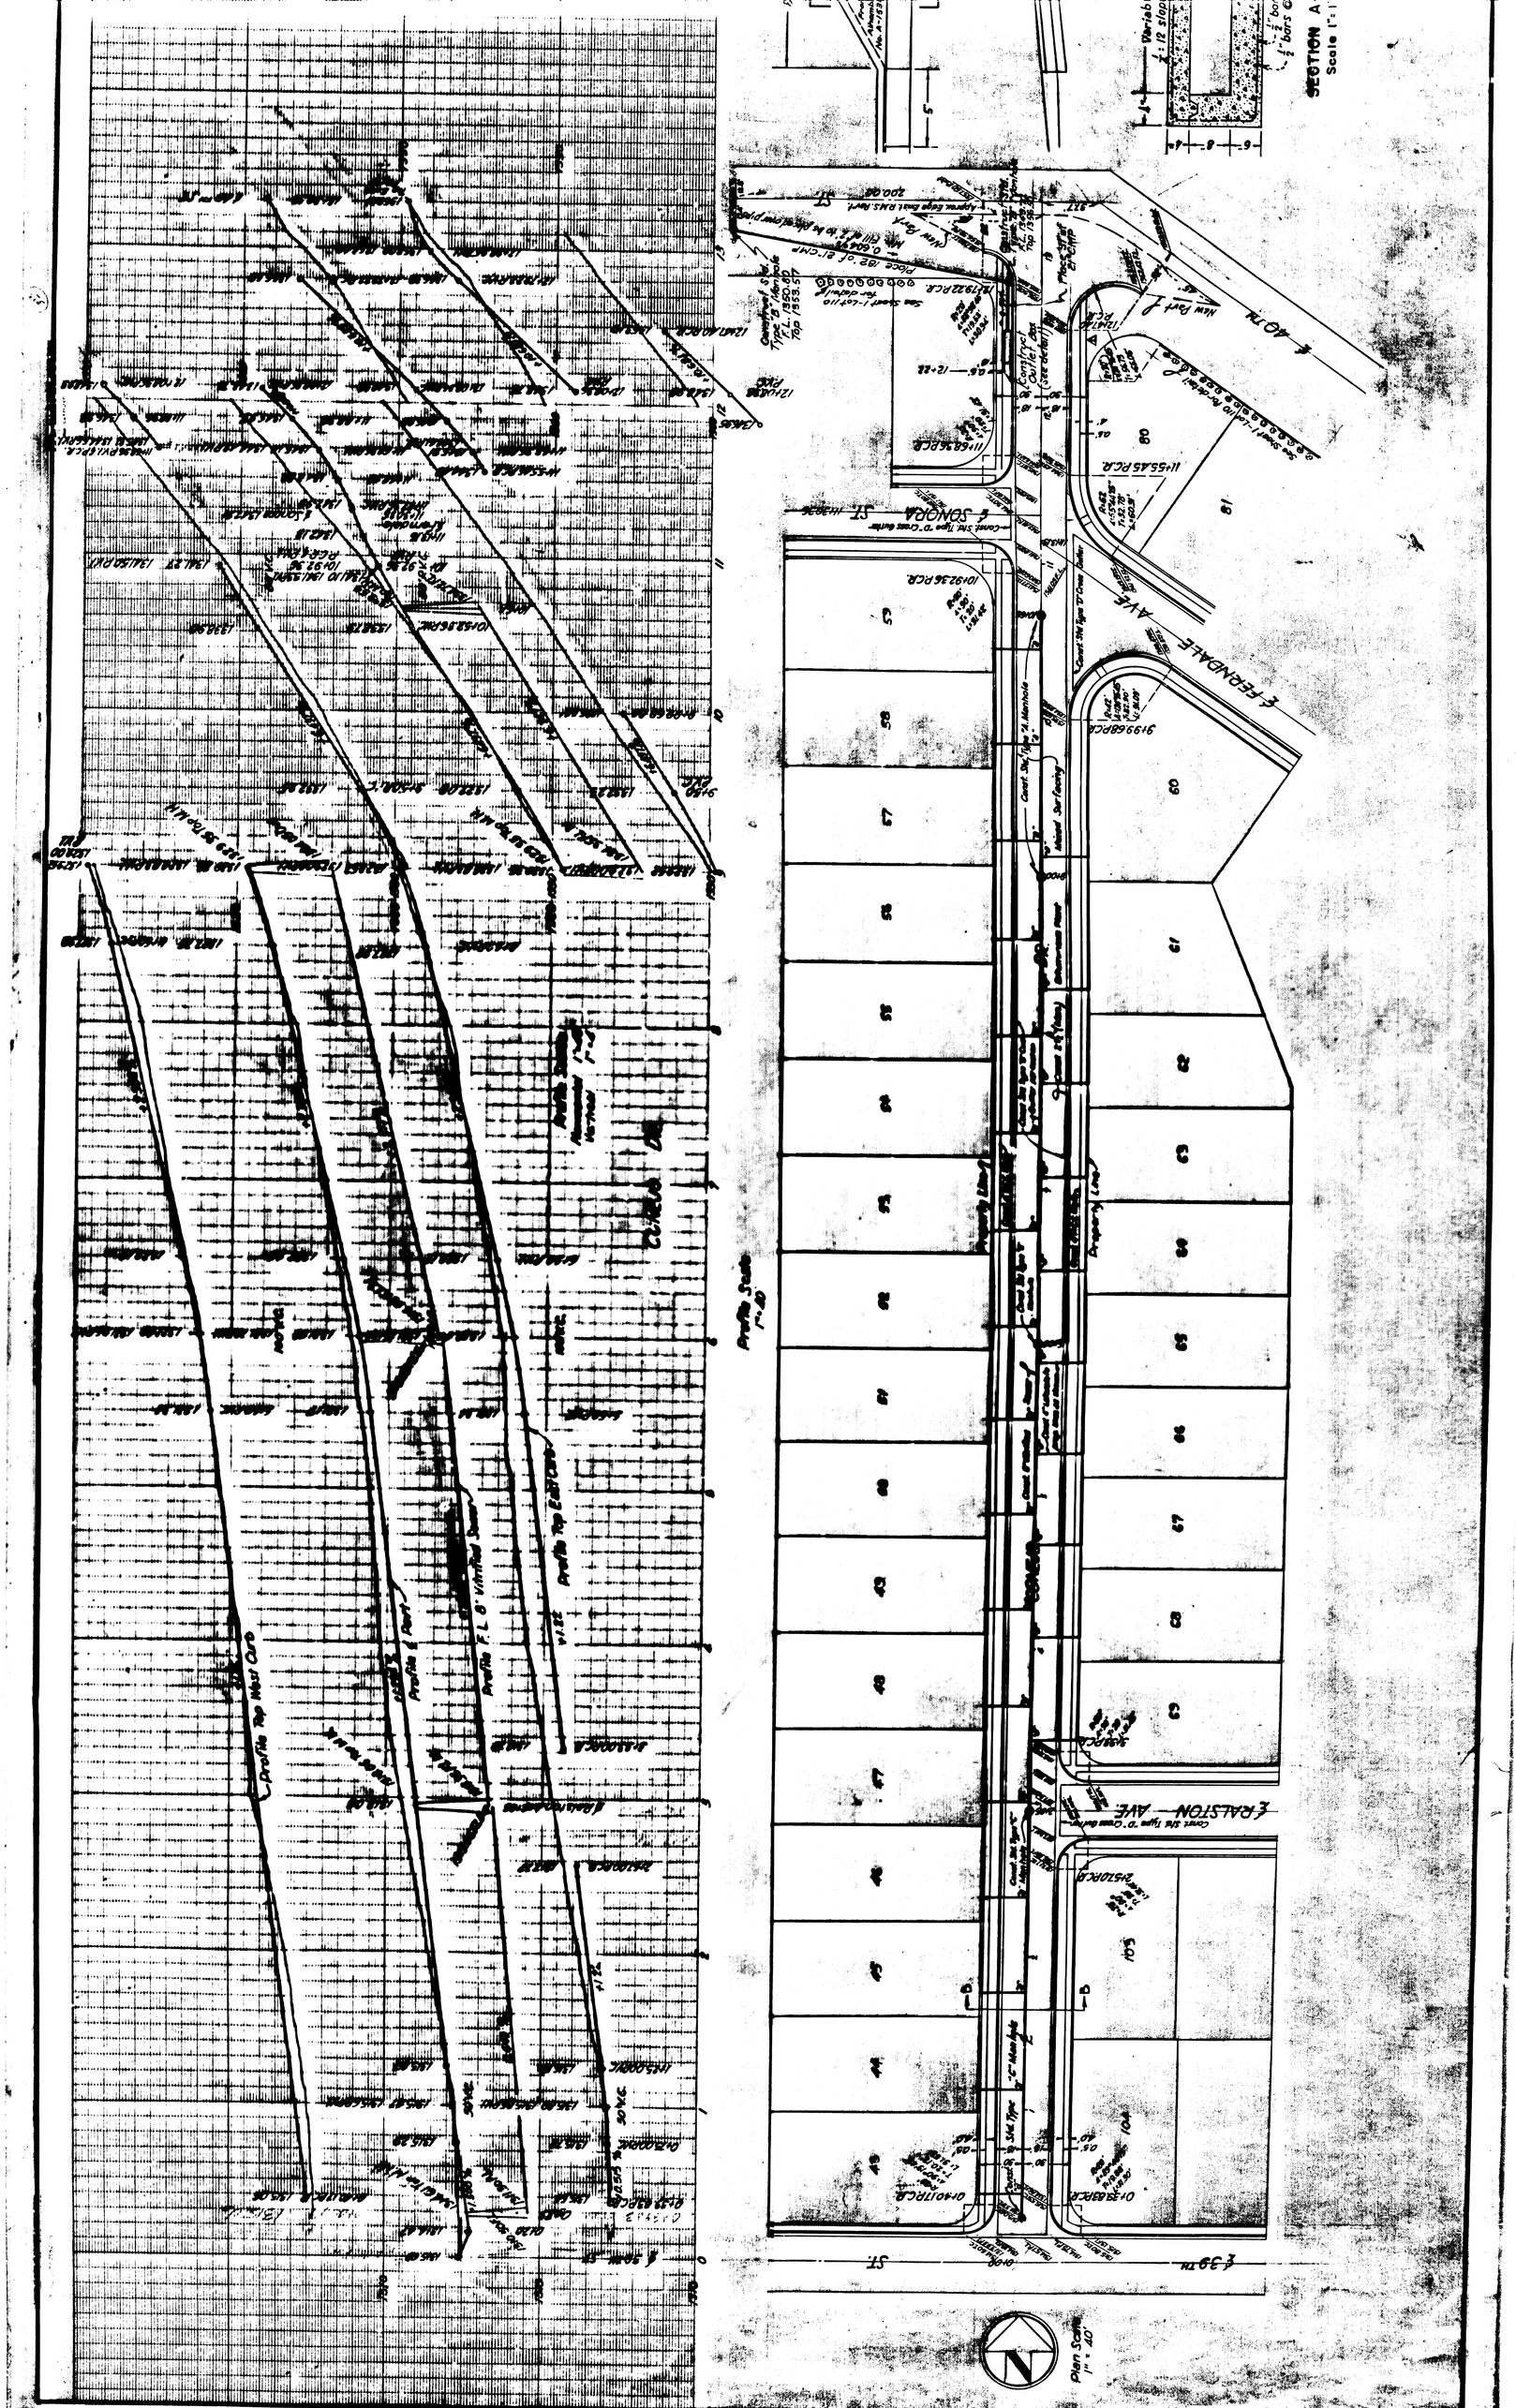
SECTION A
Scale 1"=1'
Variable 1:12 slope
Profile Scale 1"=10'
Profile Top Elevation
Profile Top Elevation
Profile Top Elevation
Plan Scale 1" = 40'
E 39TH ST
E FERNDALE AVE
E SONORA ST
E ALSTON AVE
E 40TH
Contact Site Type 'D' Cross Gutter
Contact Site Type 'D' Cross Gutter
Contact Site Type 'D' Cross Gutter