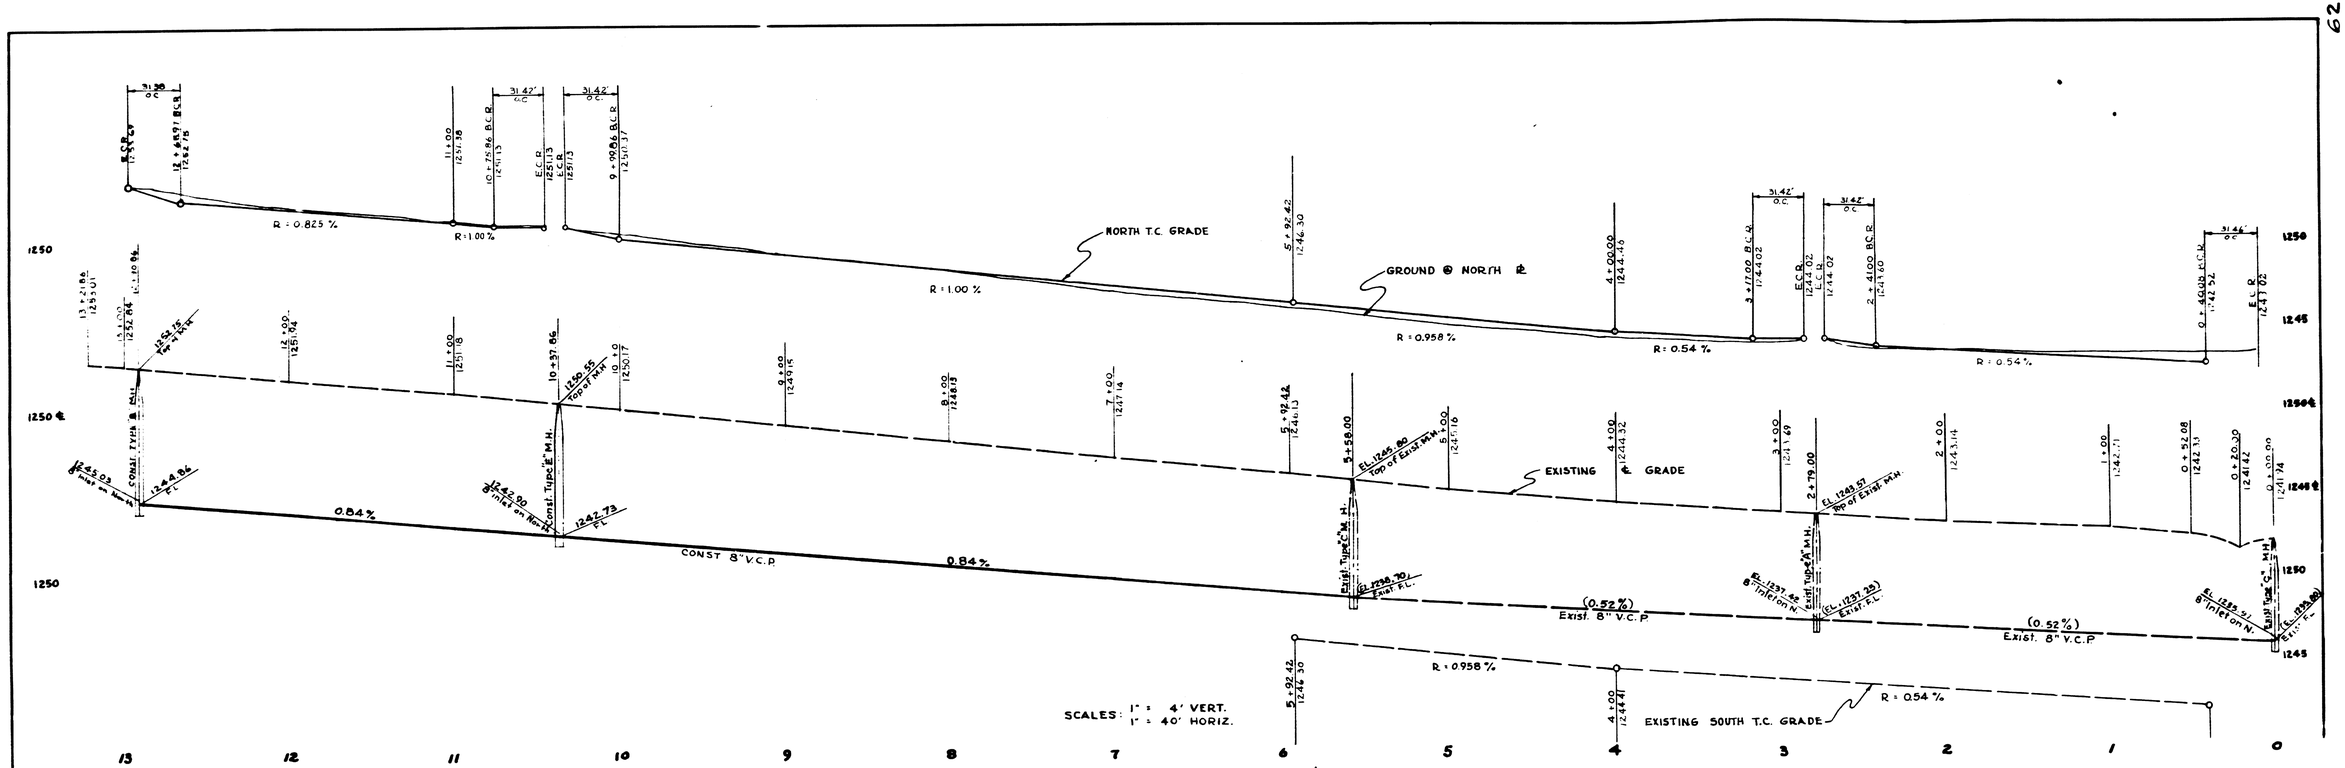

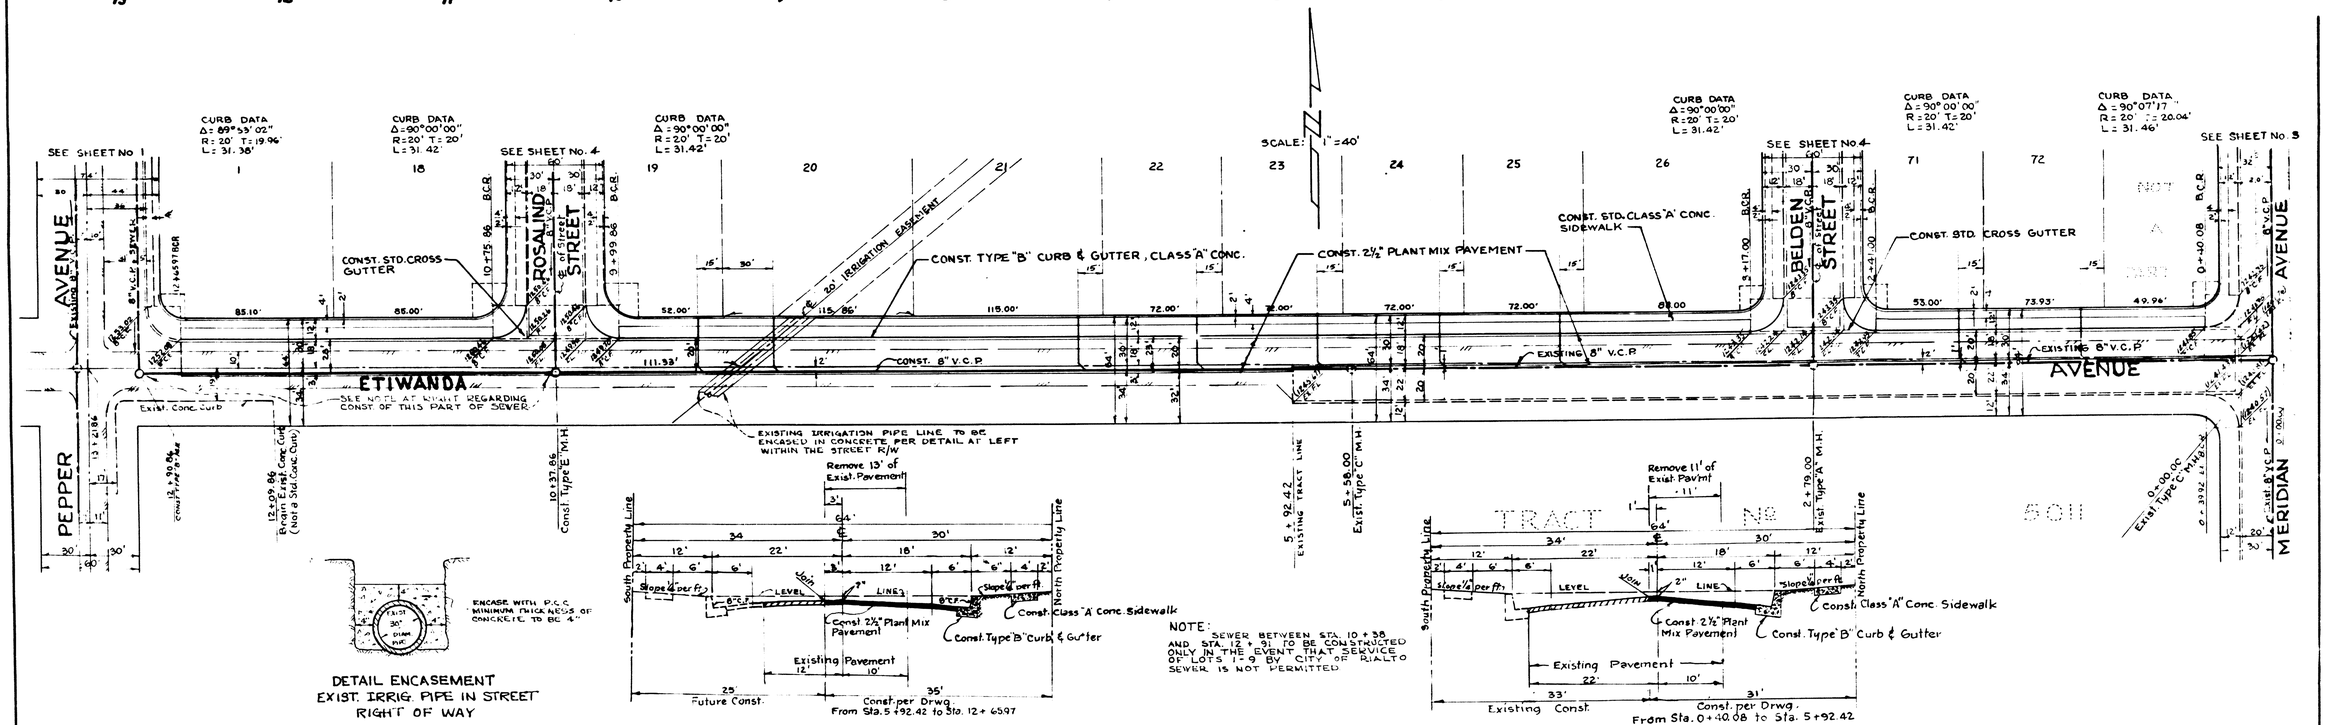

TRACT NO. 5013
SHEET 2 OF 3 SHEETS
DWRG. No 2557