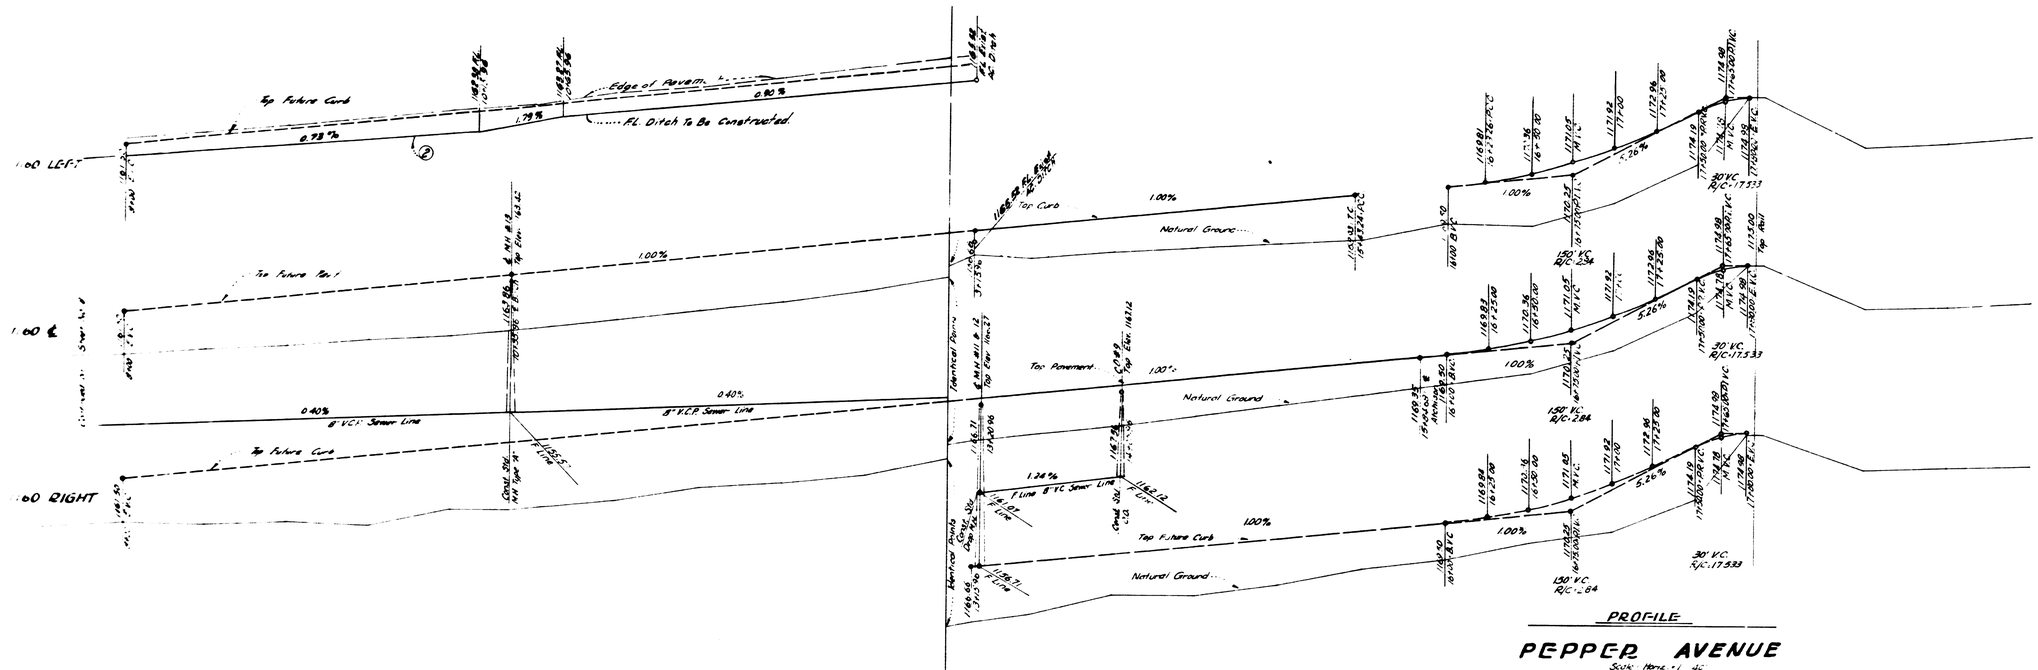

PROFILE

PEPPER AVENUE

Scale: Horiz.: 1" = 40'
Vert.: 1" = 4'0"

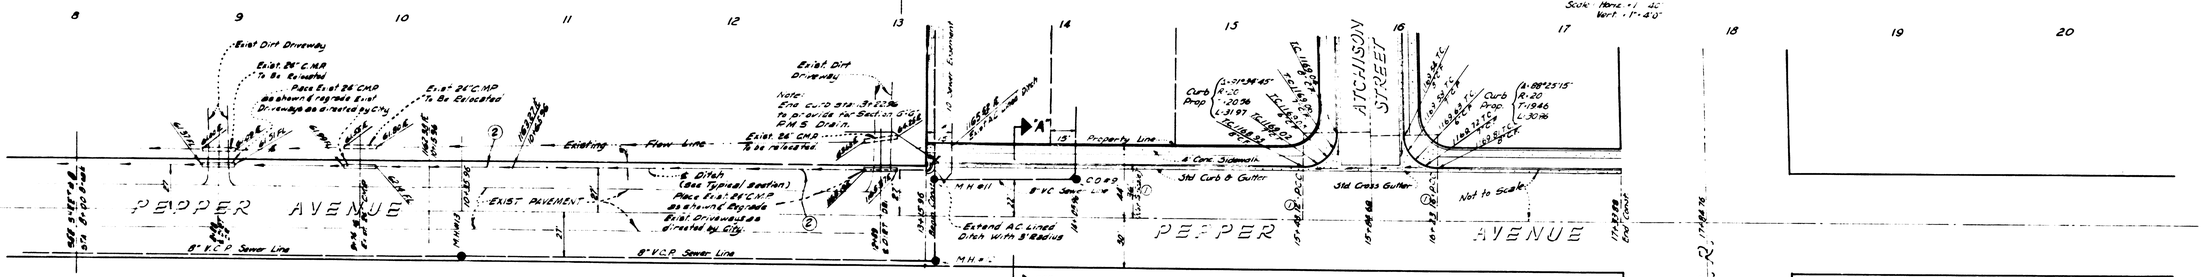

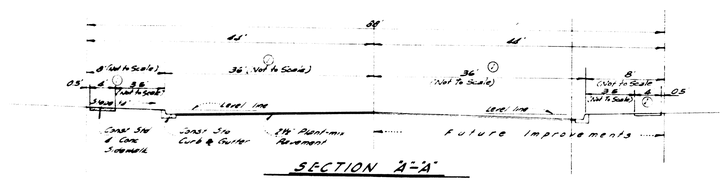

SECTION "A"-"A"

Scale: 1" = 10'

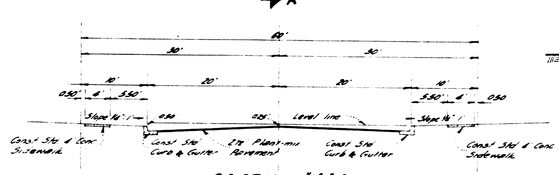

SECTION "C"-"C"

Scale: 1" = 10'

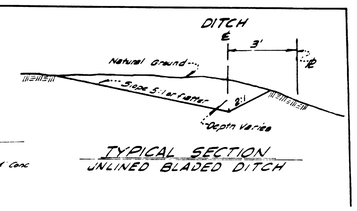

TYPICAL SECTION
UNLINED BLADED DITCH

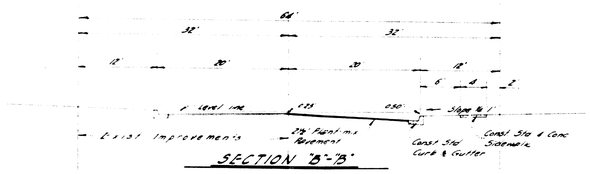

SECTION "B"-"B"

Scale: 1" = 2'

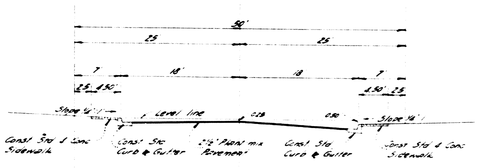

SECTION "D"-"D"

Scale: 1" = 10'

PLAN

PEPPER AVENUE

Scale: 1" = 40'

TRACT NO. 4829

DRAWING NO. 2540

SHEET NO. 2 OF 9 SHEETS