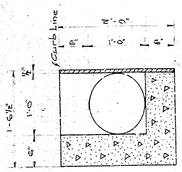

SECTION OF CONCRETE BASIN AT B-B

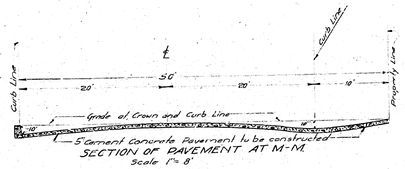

SECTION OF PAVEMENT AT M-M
Scale 1"=8'

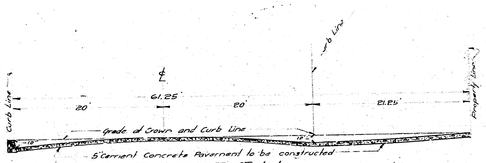

SECTION OF PAVEMENT AT L-L
Scale 1"=8'

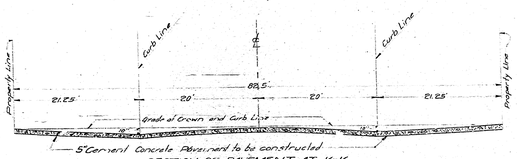

SECTION OF PAVEMENT AT K-K
Scale 1"=10'

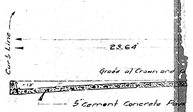

SECTION OF

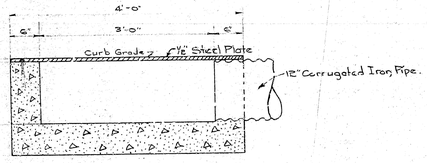

SECTION OF CONCRETE BASIN AT A-A

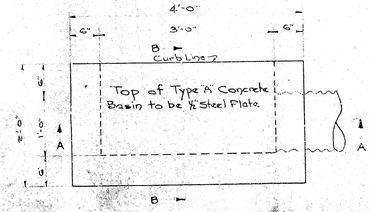

PLAN OF TYPE "A" CONCRETE BASIN
Scale 1"=1'-0"

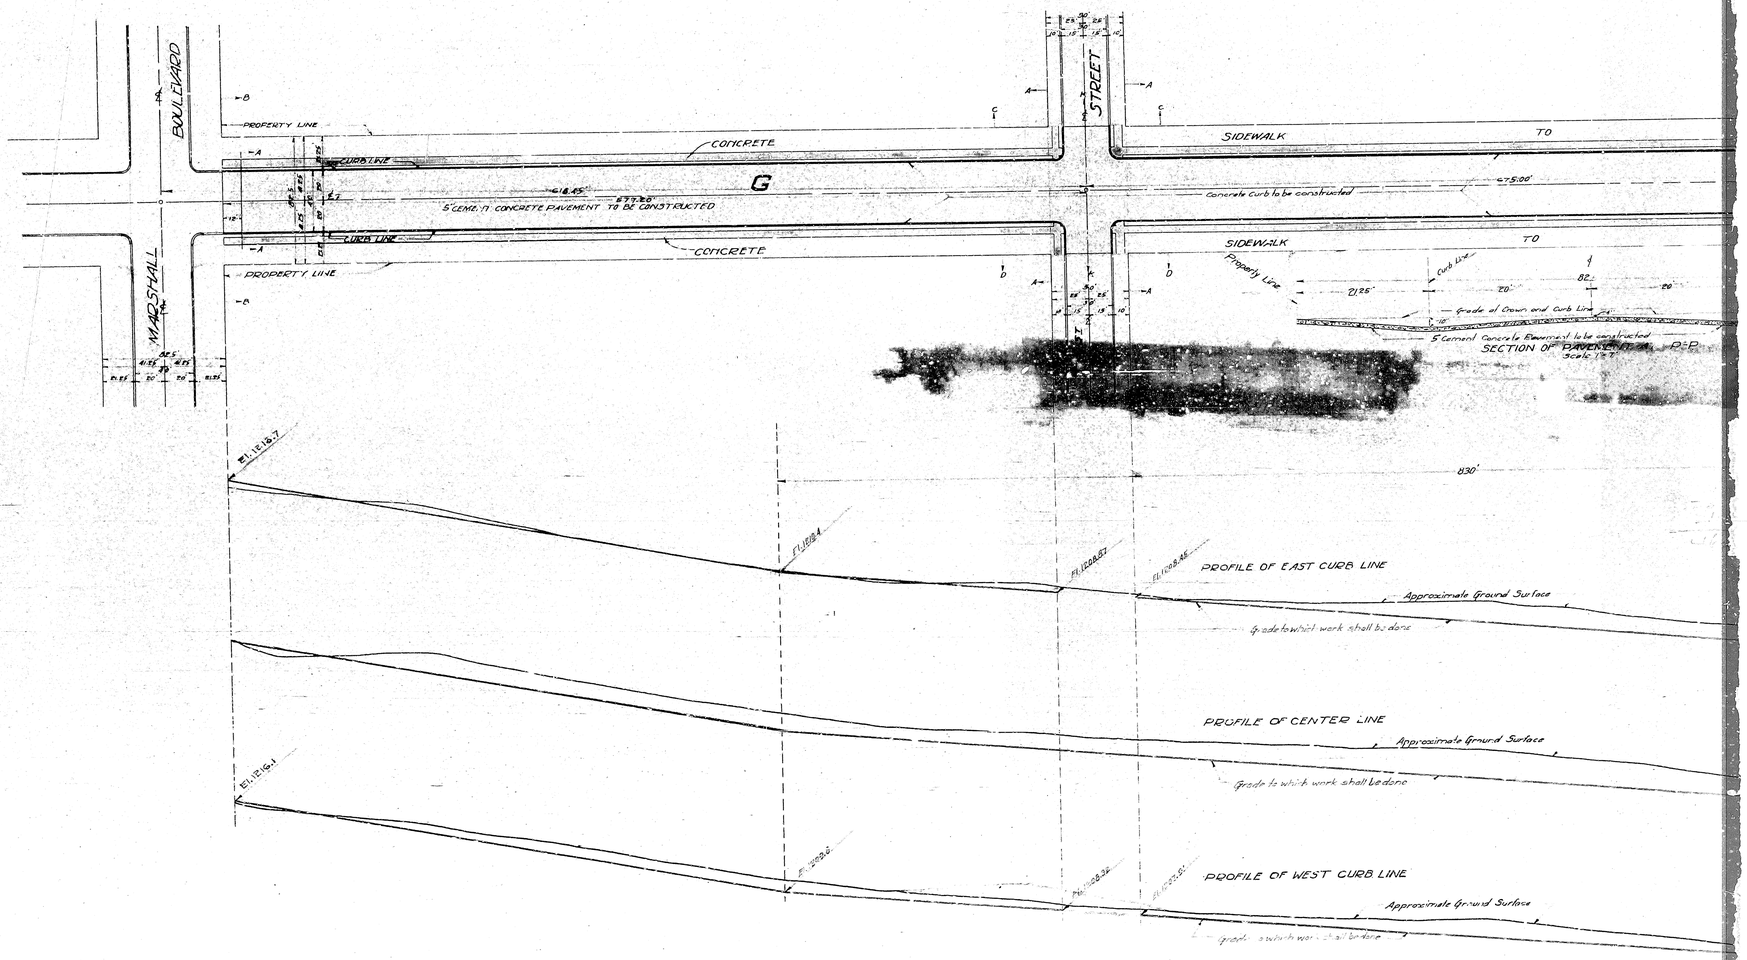

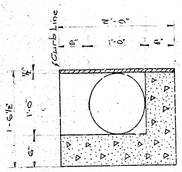

SECTION OF CONCRETE BASIN AT B-B

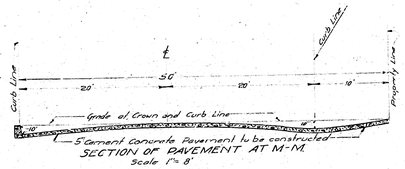

SECTION OF PAVEMENT AT M-M
Scale 1"=8'

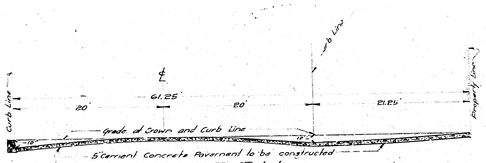

SECTION OF PAVEMENT AT L-L
Scale 1"=8'

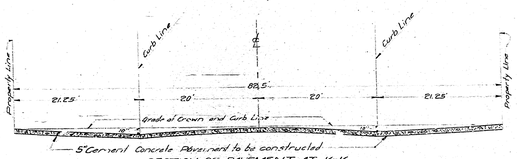

SECTION OF PAVEMENT AT K-K
Scale 1"=10'

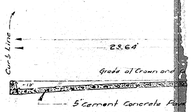

SECTION OF

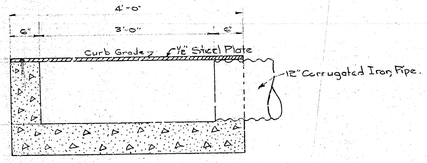

SECTION OF CONCRETE BASIN AT A-A

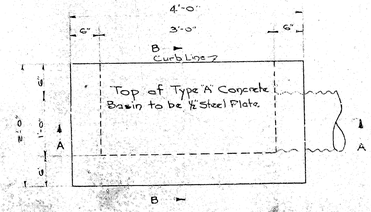
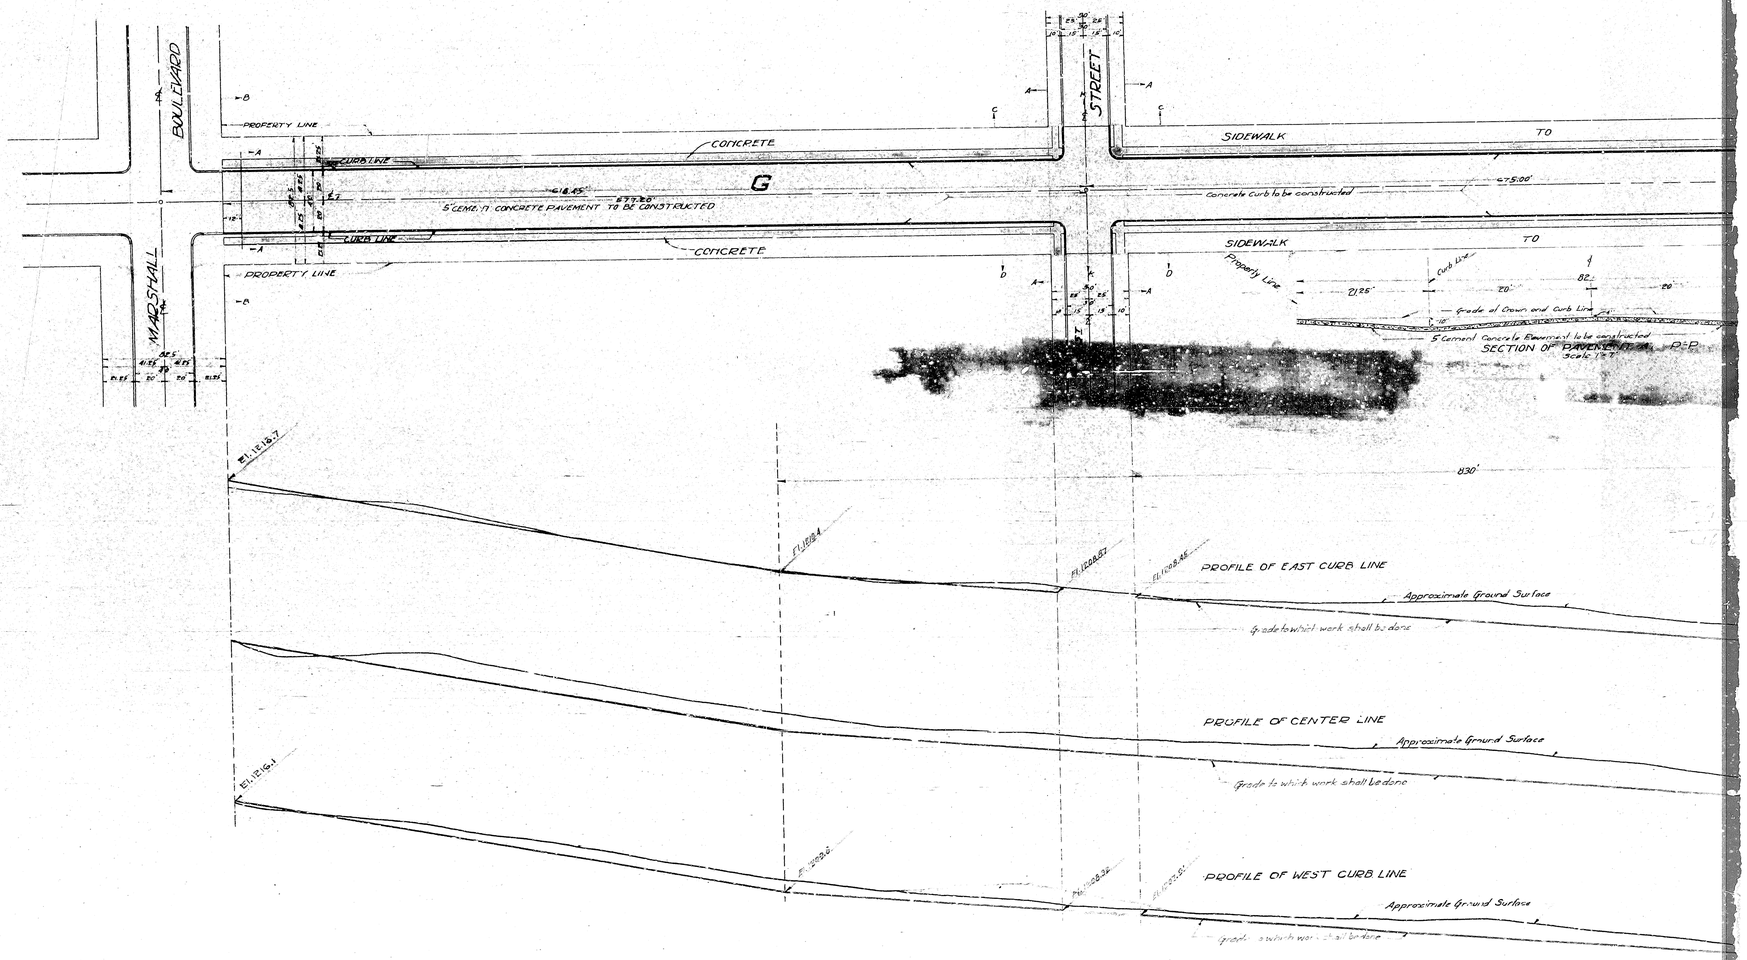
PLAN OF TYPE "A" CONCRETE BASIN
Scale 1"=1'-0"