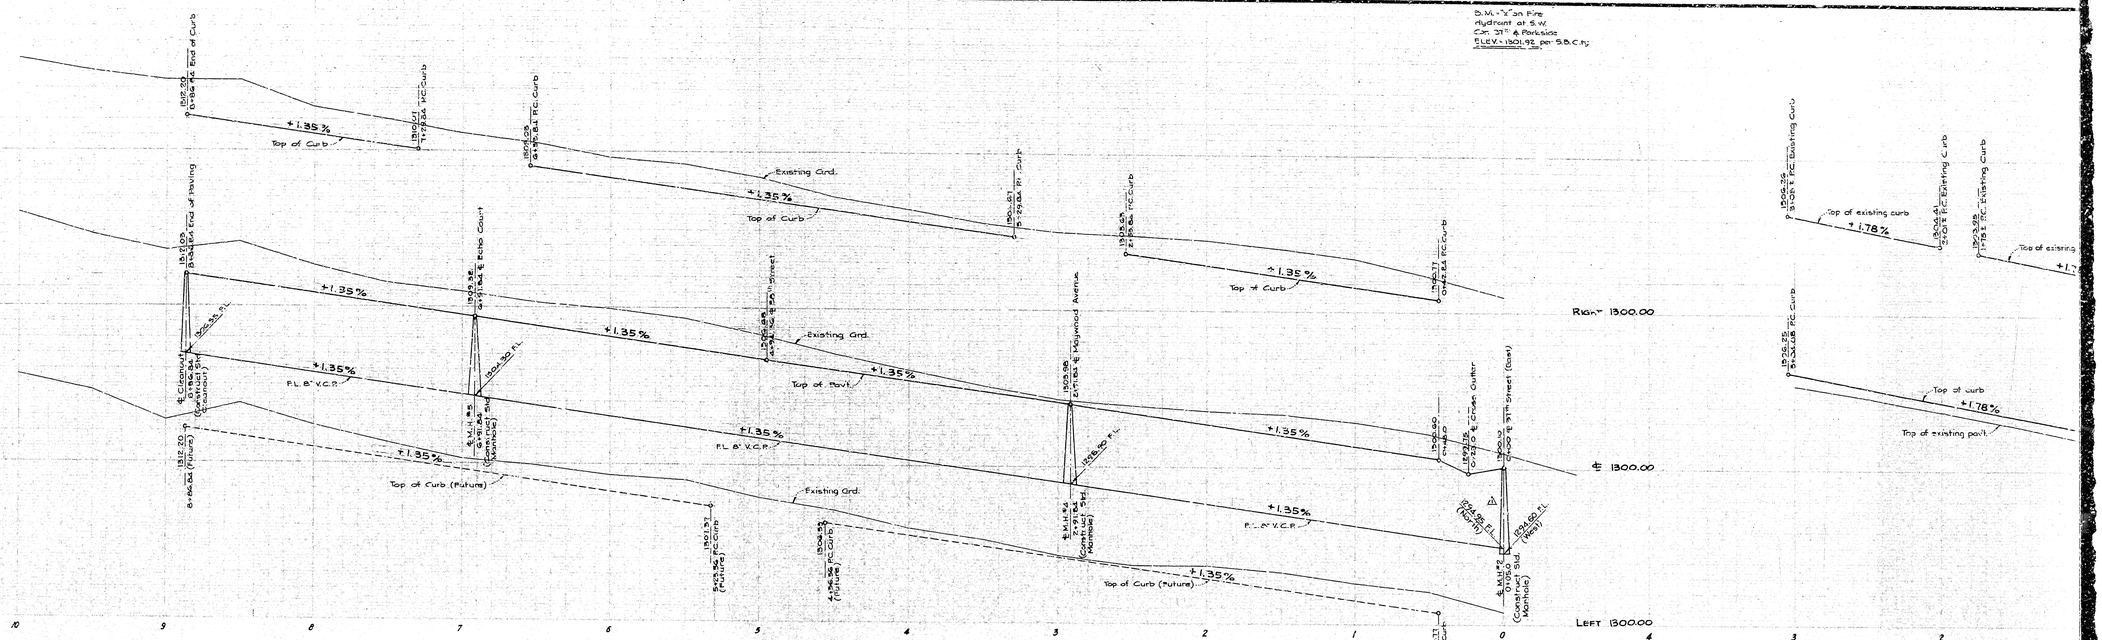

PROFILE – PARKSIDE DRIVE

SCALE: Horizontal - 1" = 40'
Vertical - 1" = 4'

PROFILE - PALMCROFT BO

SCALE: Horizontal - 1" = 40'
Vertical - 1" = 4'

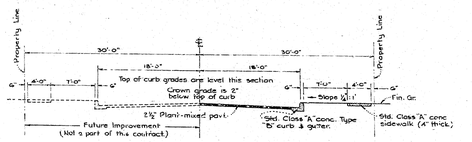

SECTION "D"-"D"

SCALE: 1" = 10'

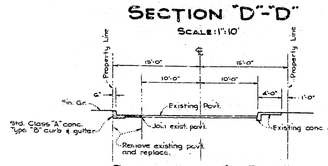

SECTION "C"-"C"

SCALE: 1" = 10'

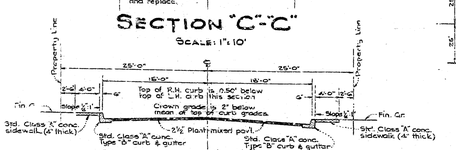

SECTION "B"-"B"

SCALE: 1" = 10'

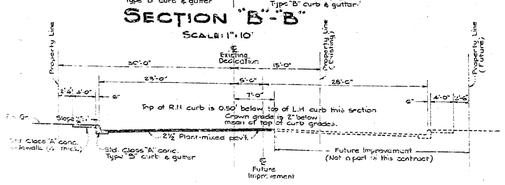

SECTION "A"-"A"

SCALE: 1" = 10'

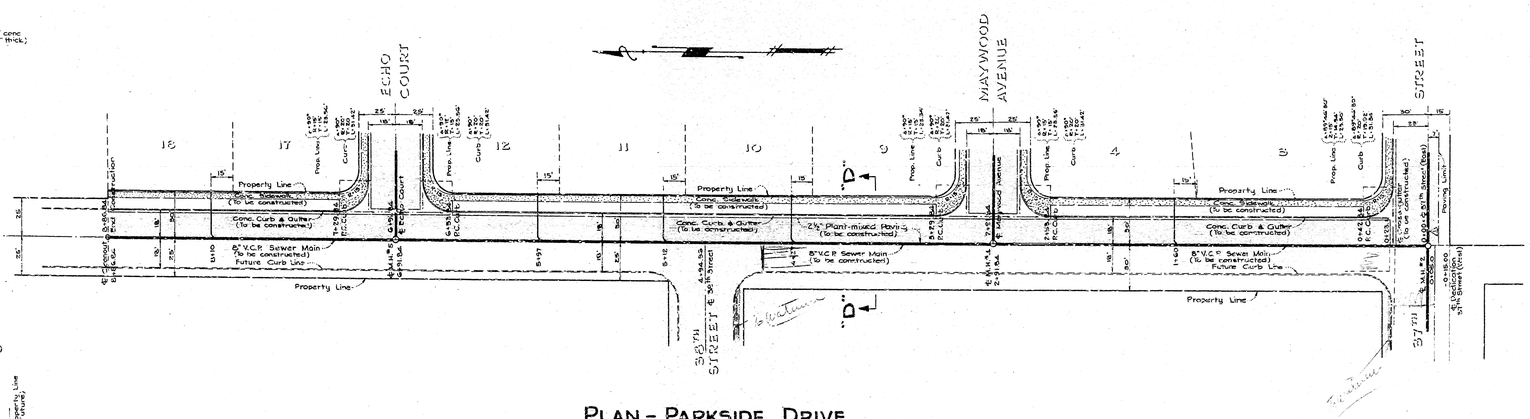

PLAN – PARKSIDE DRIVE

SCALE: 1" = 40'

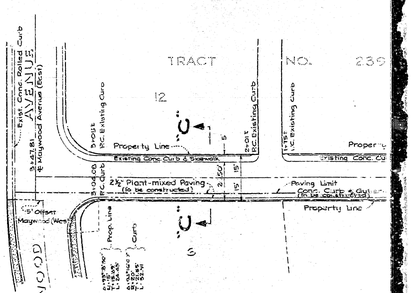

PLAN - PALMCROFT BOUL

SCALE: 1" = 40'

IMPROVE

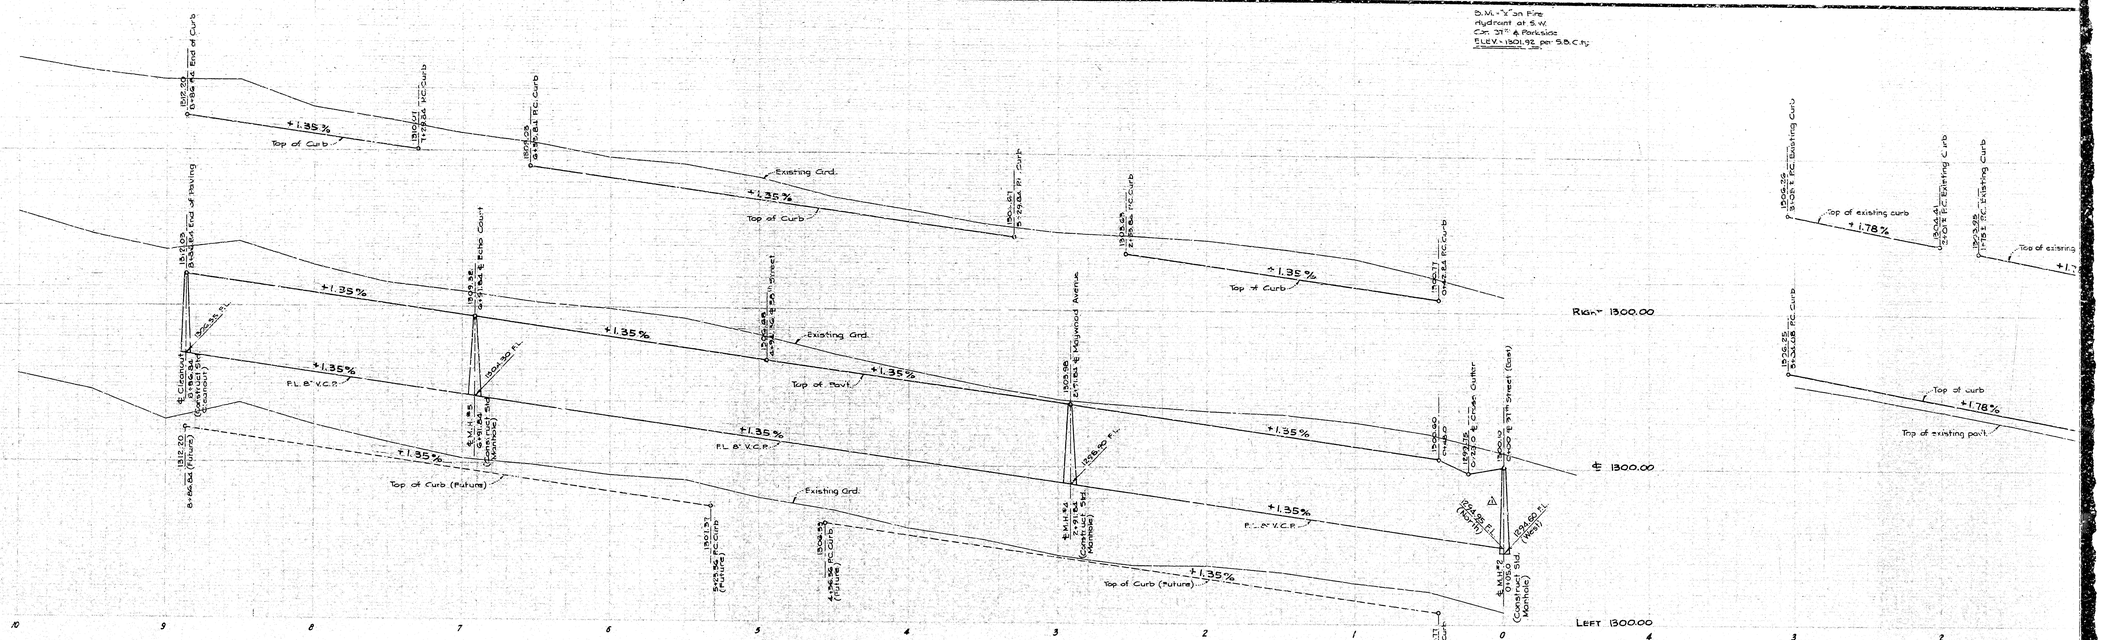

PROFILE – PARKSIDE DRIVE

SCALE: Horizontal - 1" = 40'
Vertical - 1" = 4'

PROFILE - PALMCROFT BO

SCALE: Horizontal - 1" = 40'
Vertical - 1" = 4'

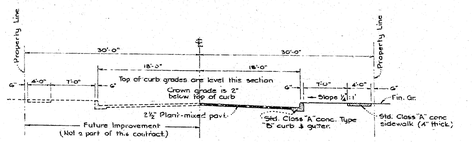

SECTION "D"-"D"

SCALE: 1" = 10'

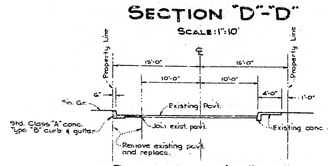

SECTION "C"-"C"

SCALE: 1" = 10'

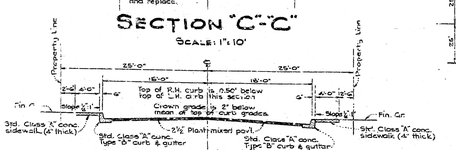

SECTION "B"-"B"

SCALE: 1" = 10'

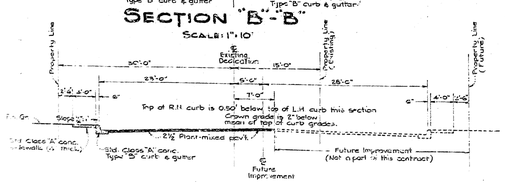

SECTION "A"-"A"

SCALE: 1" = 10'

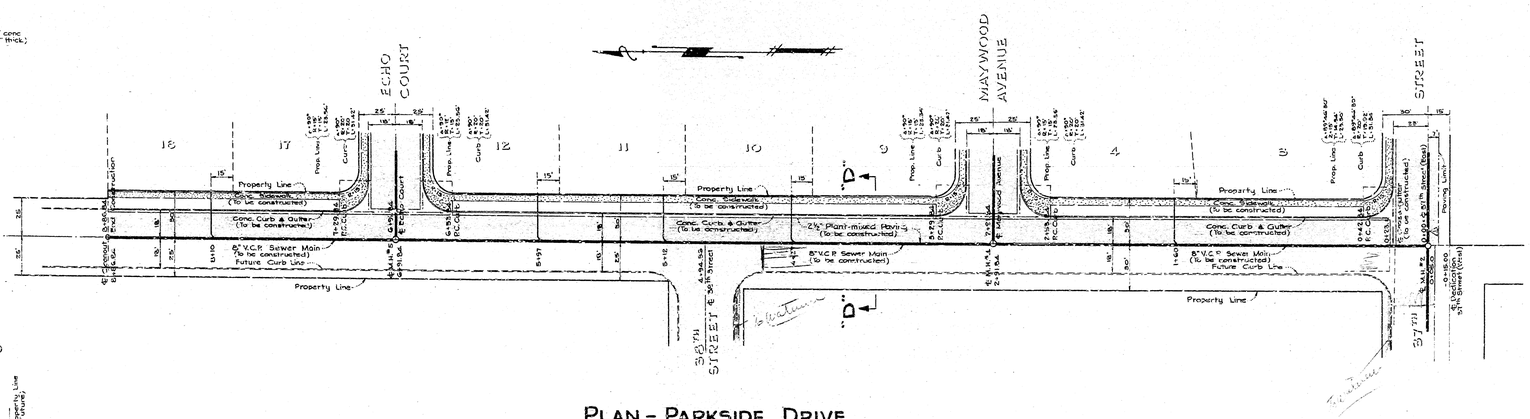

PLAN – PARKSIDE DRIVE

SCALE: 1" = 40'

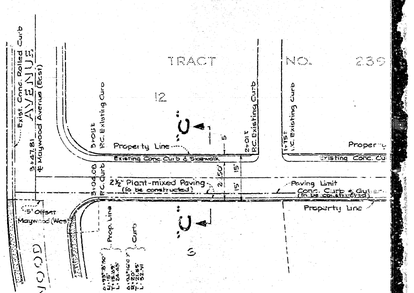

PLAN - PALMCROFT BOUL

SCALE: 1" = 40'

IMPROVE