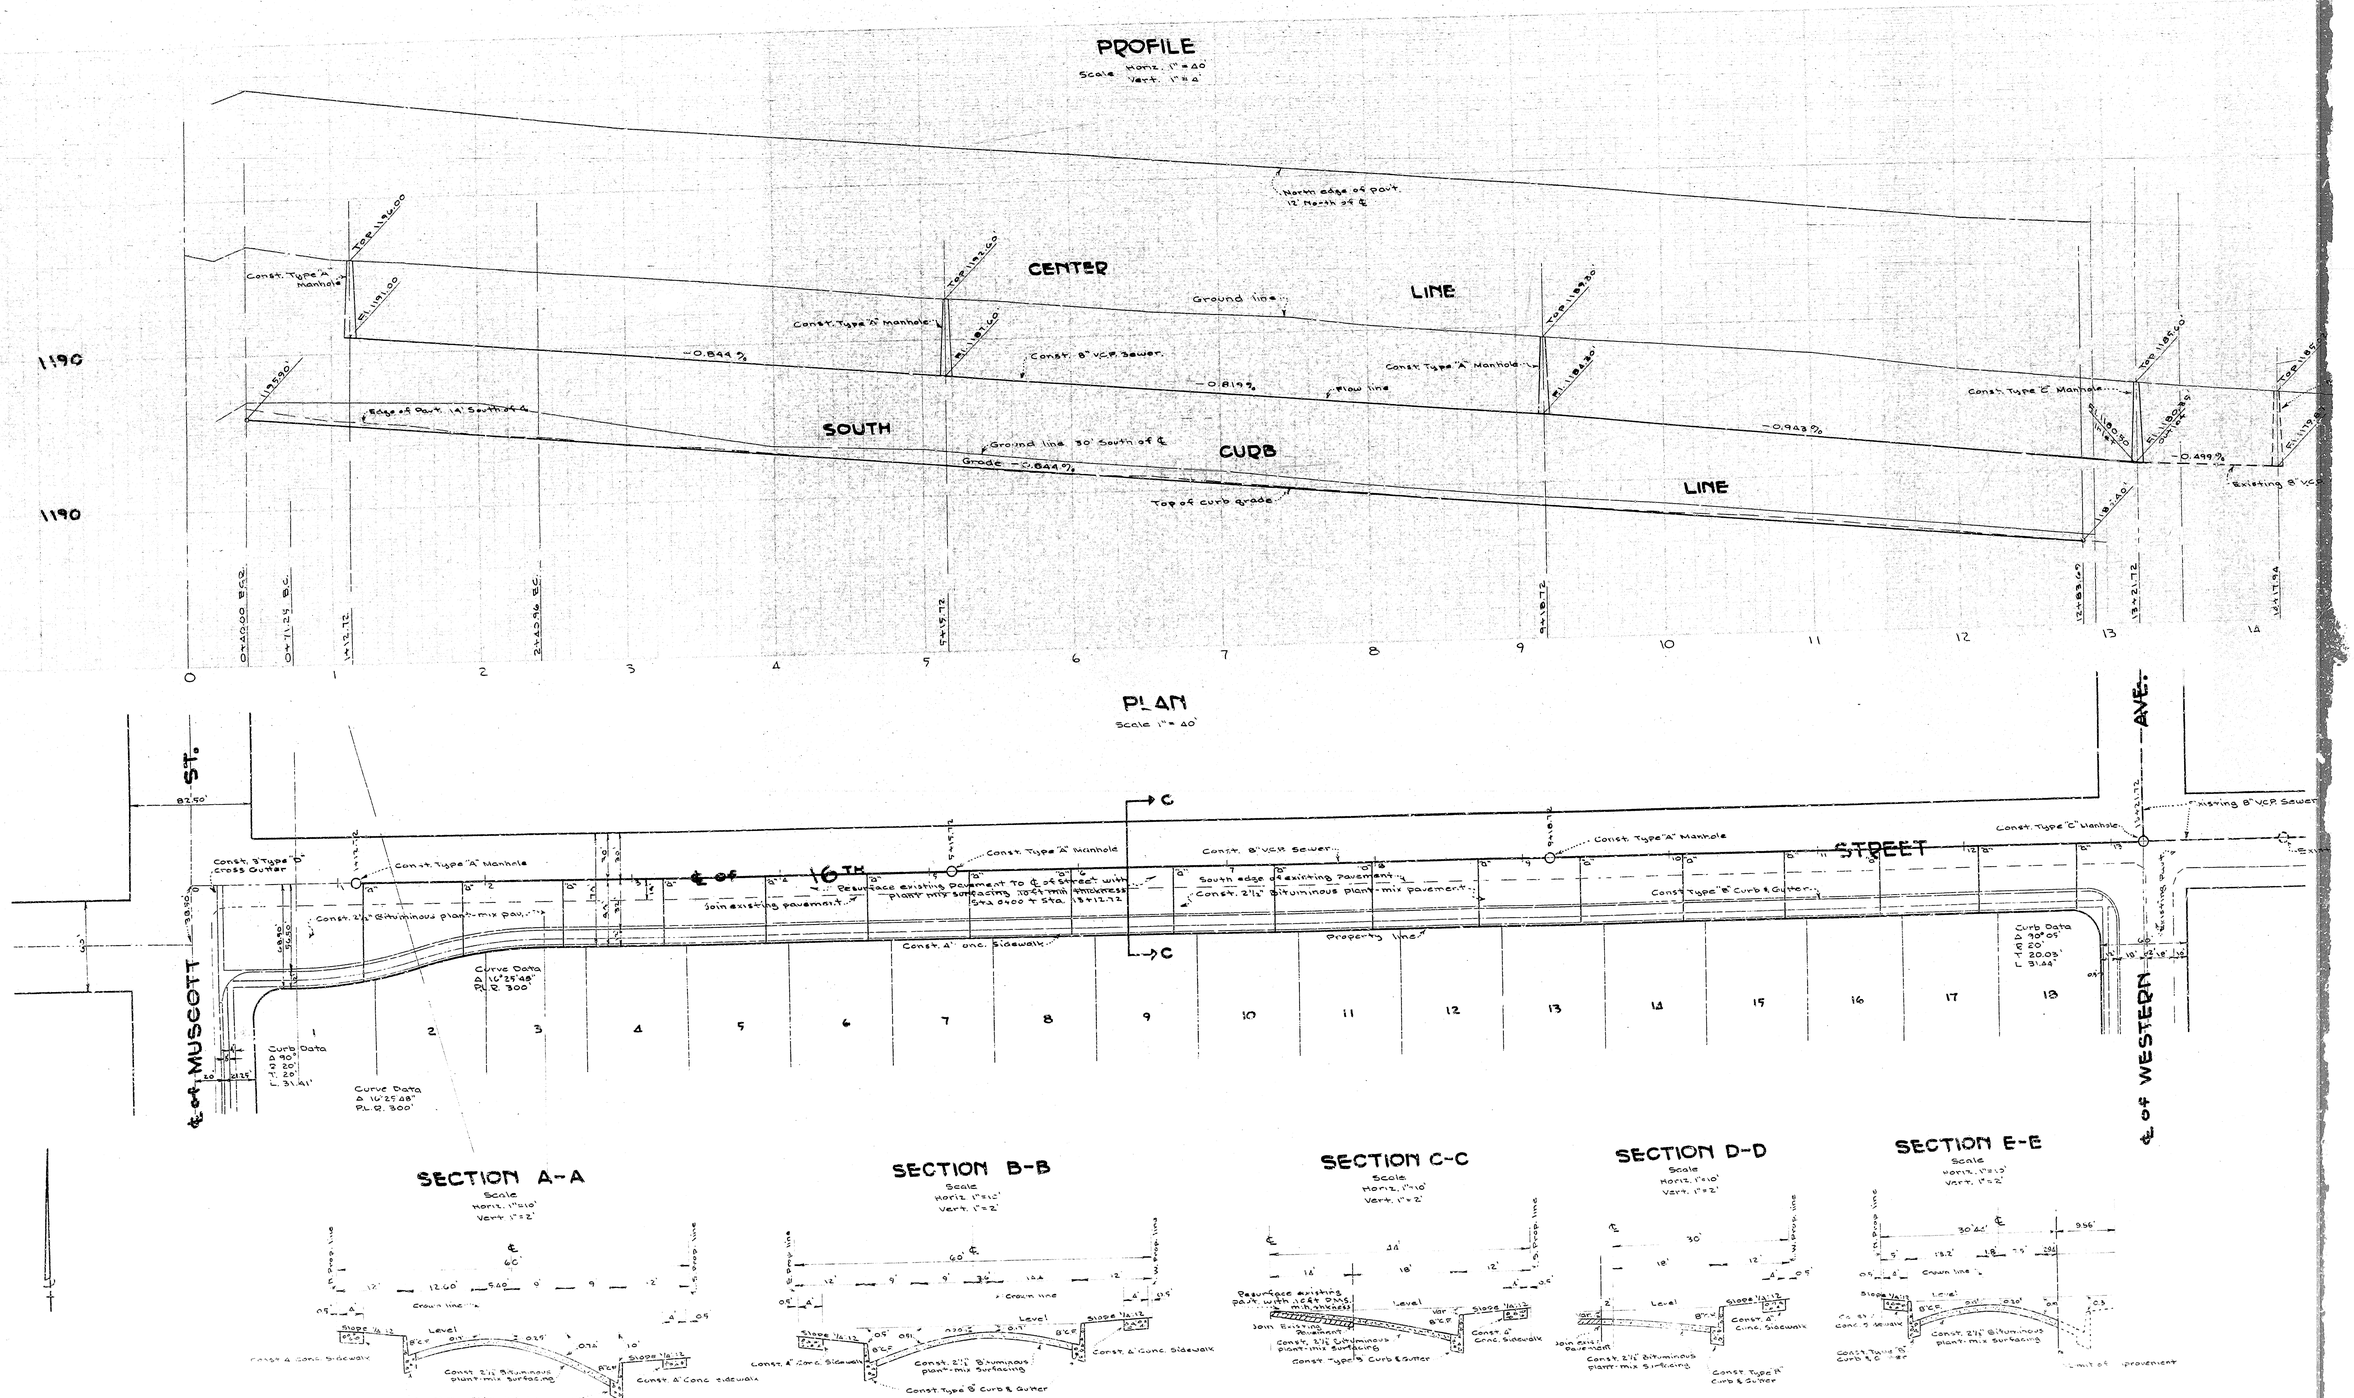
PROFILE
Scale Horiz. 1" = 40'
Vert. 1" = 2'
CENTER LINE
SOUTH CURB LINE
Ground line
Const. Type "A" Manhole
Const. 8" V.C.P. Sewer
Flow line
Edge of Pav't. 14' South of ℄
Ground line 30' South of ℄
Grade -0.844%
Top of curb grade
Existing 8" V.C.P.
PLAN
Scale 1" = 40'
℄ of MUSCOTT ST.
℄ of WESTERN AVE.
℄ of 16TH STREET
Const. 8" Type "B" cross gutter
Const. Type "A" Manhole
Const. 2½" Bituminous plant-mix pav't.
Join existing pavement
Resurface existing pavement to ℄ of Street with plant mix surfacing 10'-4" min. thickness Sta. 0+00 to Sta. 13+12.72
Const. 8" VCP Sewer
South edge of existing pavement
Const. 2½" bituminous plant-mix pavement
Const. 4' conc. sidewalk
Property line
Const. Type "B" Curb & Gutter
Const. Type "C" Manhole
Existing 8" VCP Sewer
Curve Data
Δ 16°25'48"
P.I. 9.300'
Curb Data
Δ 90°
R 20'
T 20'
L 31.41'
Curb Data
Δ 90°09'
R 20
T 20.03'
L 31.44'
SECTION A-A
Scale
Horiz. 1" = 10'
Vert. 1" = 2'
Const. 4' Conc. Sidewalk
Const. 2½" Bituminous plant-mix surfacing
Const. Type "B" Curb & Gutter
SECTION B-B
Scale
Horiz. 1" = 10'
Vert. 1" = 2'
Const. 4' Conc. Sidewalk
Const. 2½" Bituminous plant-mix surfacing
Const. Type "B" Curb & Gutter
SECTION C-C
Scale
Horiz. 1" = 10'
Vert. 1" = 2'
Resurface existing pavement with 1½" min. thickness
Join existing pavement
Const. 2½" Bituminous plant-mix surfacing
Const. Type "B" Curb & Gutter
Const. 4' Conc. Sidewalk
SECTION D-D
Scale
Horiz. 1" = 10'
Vert. 1" = 2'
Join existing pavement
Const. 2½" Bituminous plant-mix surfacing
Const. 4' Conc. Sidewalk
Const. Type "B" Curb & Gutter
SECTION E-E
Scale
Horiz. 1" = 10'
Vert. 1" = 2'
Const. 4' Sidewalk
Const. 2½" Bituminous plant-mix surfacing
Limit of improvement

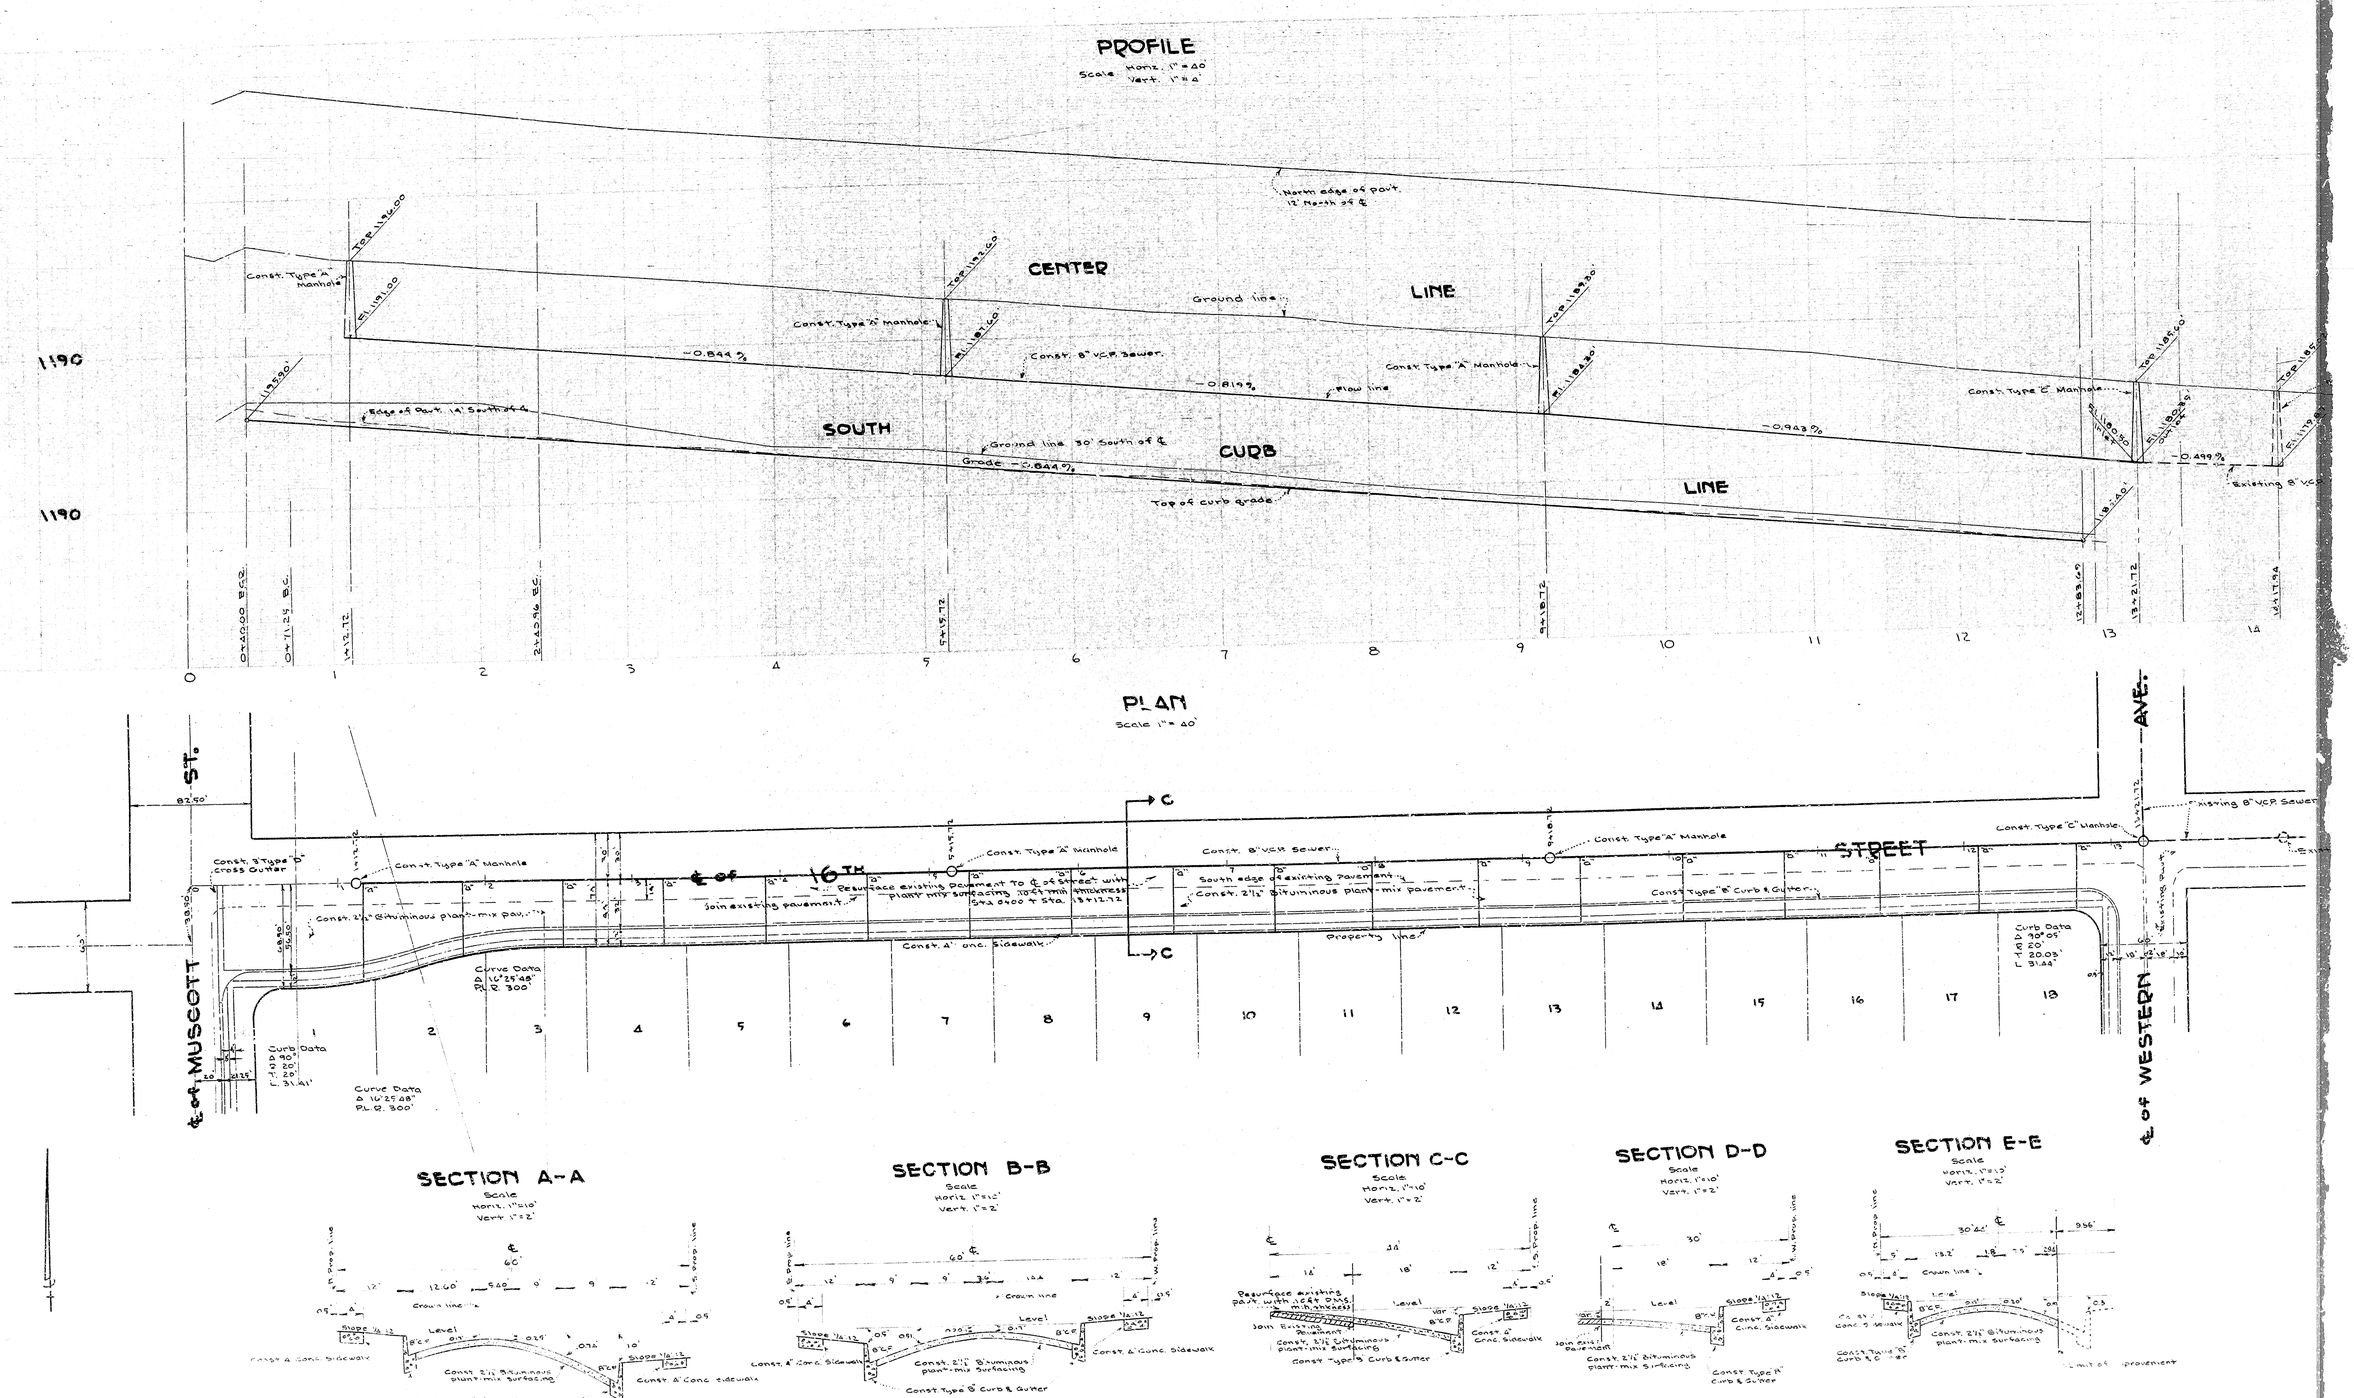
PROFILE
Scale Horiz. 1" = 40'
Vert. 1" = 2'
CENTER LINE
SOUTH CURB LINE
Ground line
Const. Type "A" Manhole
Const. 8" V.C.P. Sewer
Flow line
Edge of Pav't. 14' South of ℄
Ground line 30' South of ℄
Grade -0.844%
Top of curb grade
Existing 8" V.C.P.
PLAN
Scale 1" = 40'
℄ of MUSCOTT ST.
℄ of WESTERN AVE.
℄ of 16TH STREET
Const. 8" Type "B" cross gutter
Const. Type "A" Manhole
Const. 2½" Bituminous plant-mix pav't.
Join existing pavement
Resurface existing pavement to ℄ of Street with plant mix surfacing 10'-4" min. thickness Sta. 0+00 to Sta. 13+12.72
Const. 8" VCP Sewer
South edge of existing pavement
Const. 2½" bituminous plant-mix pavement
Const. 4' conc. sidewalk
Property line
Const. Type "B" Curb & Gutter
Const. Type "C" Manhole
Existing 8" VCP Sewer
Curve Data
Δ 16°25'48"
P.I. 9.300'
Curb Data
Δ 90°
R 20'
T 20'
L 31.41'
Curb Data
Δ 90°09'
R 20
T 20.03'
L 31.44'
SECTION A-A
Scale
Horiz. 1" = 10'
Vert. 1" = 2'
Const. 4' Conc. Sidewalk
Const. 2½" Bituminous plant-mix surfacing
Const. Type "B" Curb & Gutter
SECTION B-B
Scale
Horiz. 1" = 10'
Vert. 1" = 2'
Const. 4' Conc. Sidewalk
Const. 2½" Bituminous plant-mix surfacing
Const. Type "B" Curb & Gutter
SECTION C-C
Scale
Horiz. 1" = 10'
Vert. 1" = 2'
Resurface existing pavement with 1½" min. thickness
Join existing pavement
Const. 2½" Bituminous plant-mix surfacing
Const. Type "B" Curb & Gutter
Const. 4' Conc. Sidewalk
SECTION D-D
Scale
Horiz. 1" = 10'
Vert. 1" = 2'
Join existing pavement
Const. 2½" Bituminous plant-mix surfacing
Const. 4' Conc. Sidewalk
Const. Type "B" Curb & Gutter
SECTION E-E
Scale
Horiz. 1" = 10'
Vert. 1" = 2'
Const. 4' Sidewalk
Const. 2½" Bituminous plant-mix surfacing
Limit of improvement