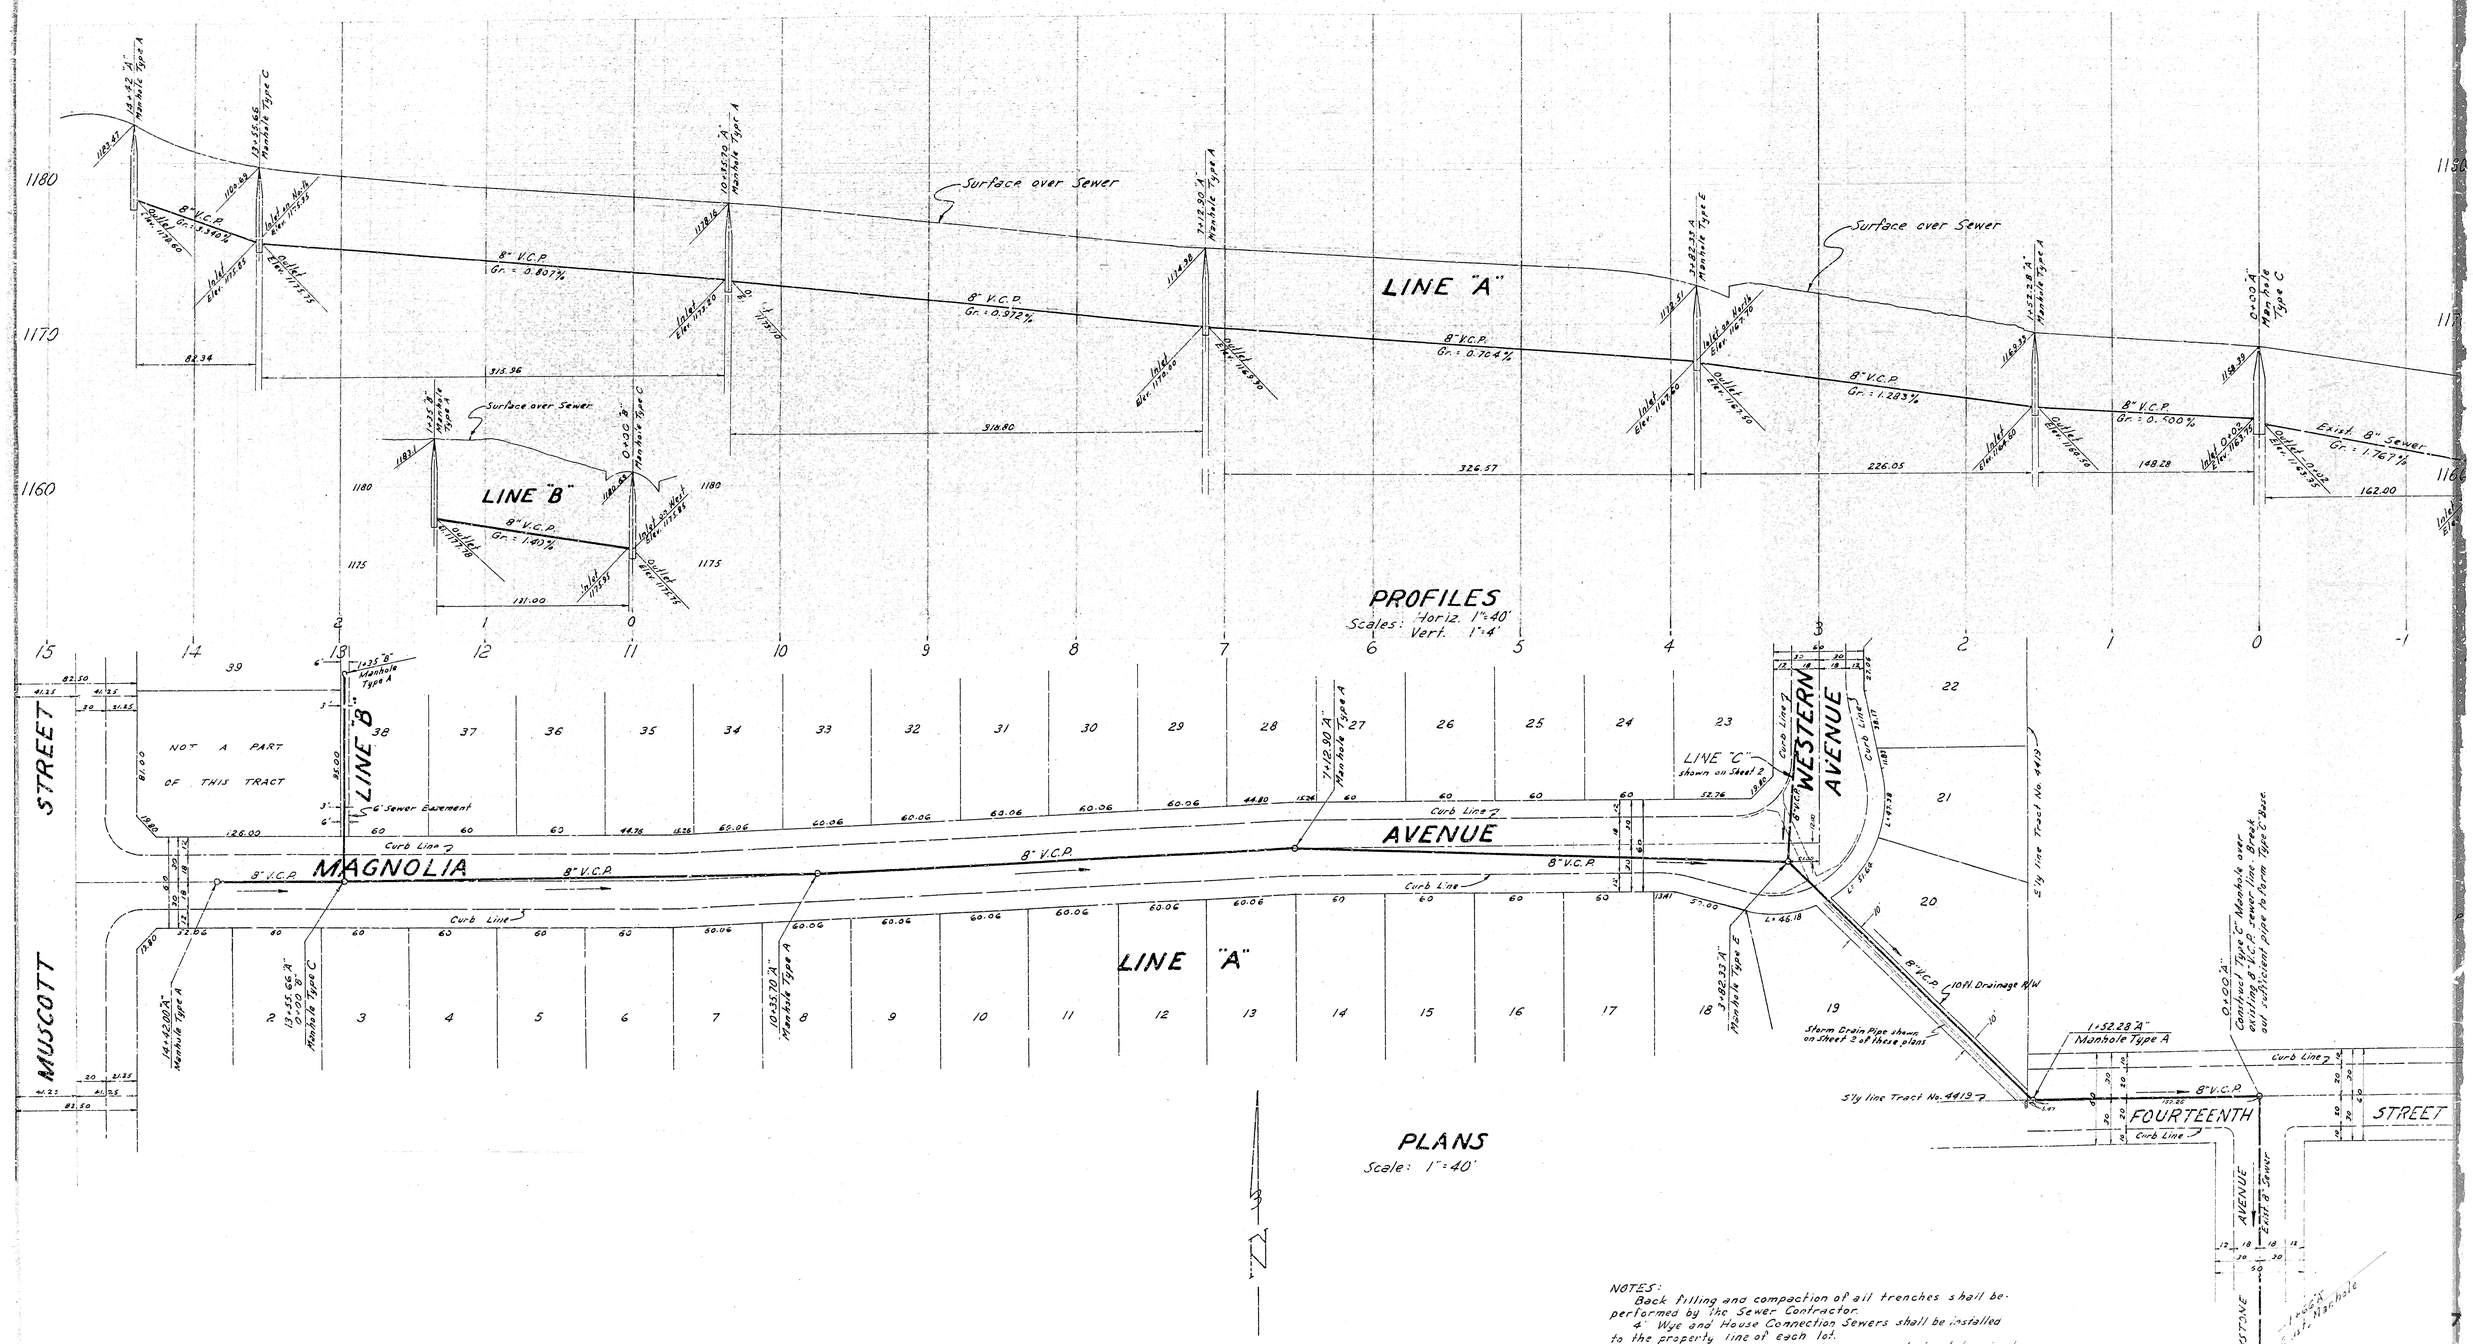


NOTES:

Back filling and compaction of all trenches shall be performed by the Sewer Contractor.

4" Wye and House Connection Sewers shall be installed to the property line of each lot.

Stationing of house connection sewers to be determined after installation.

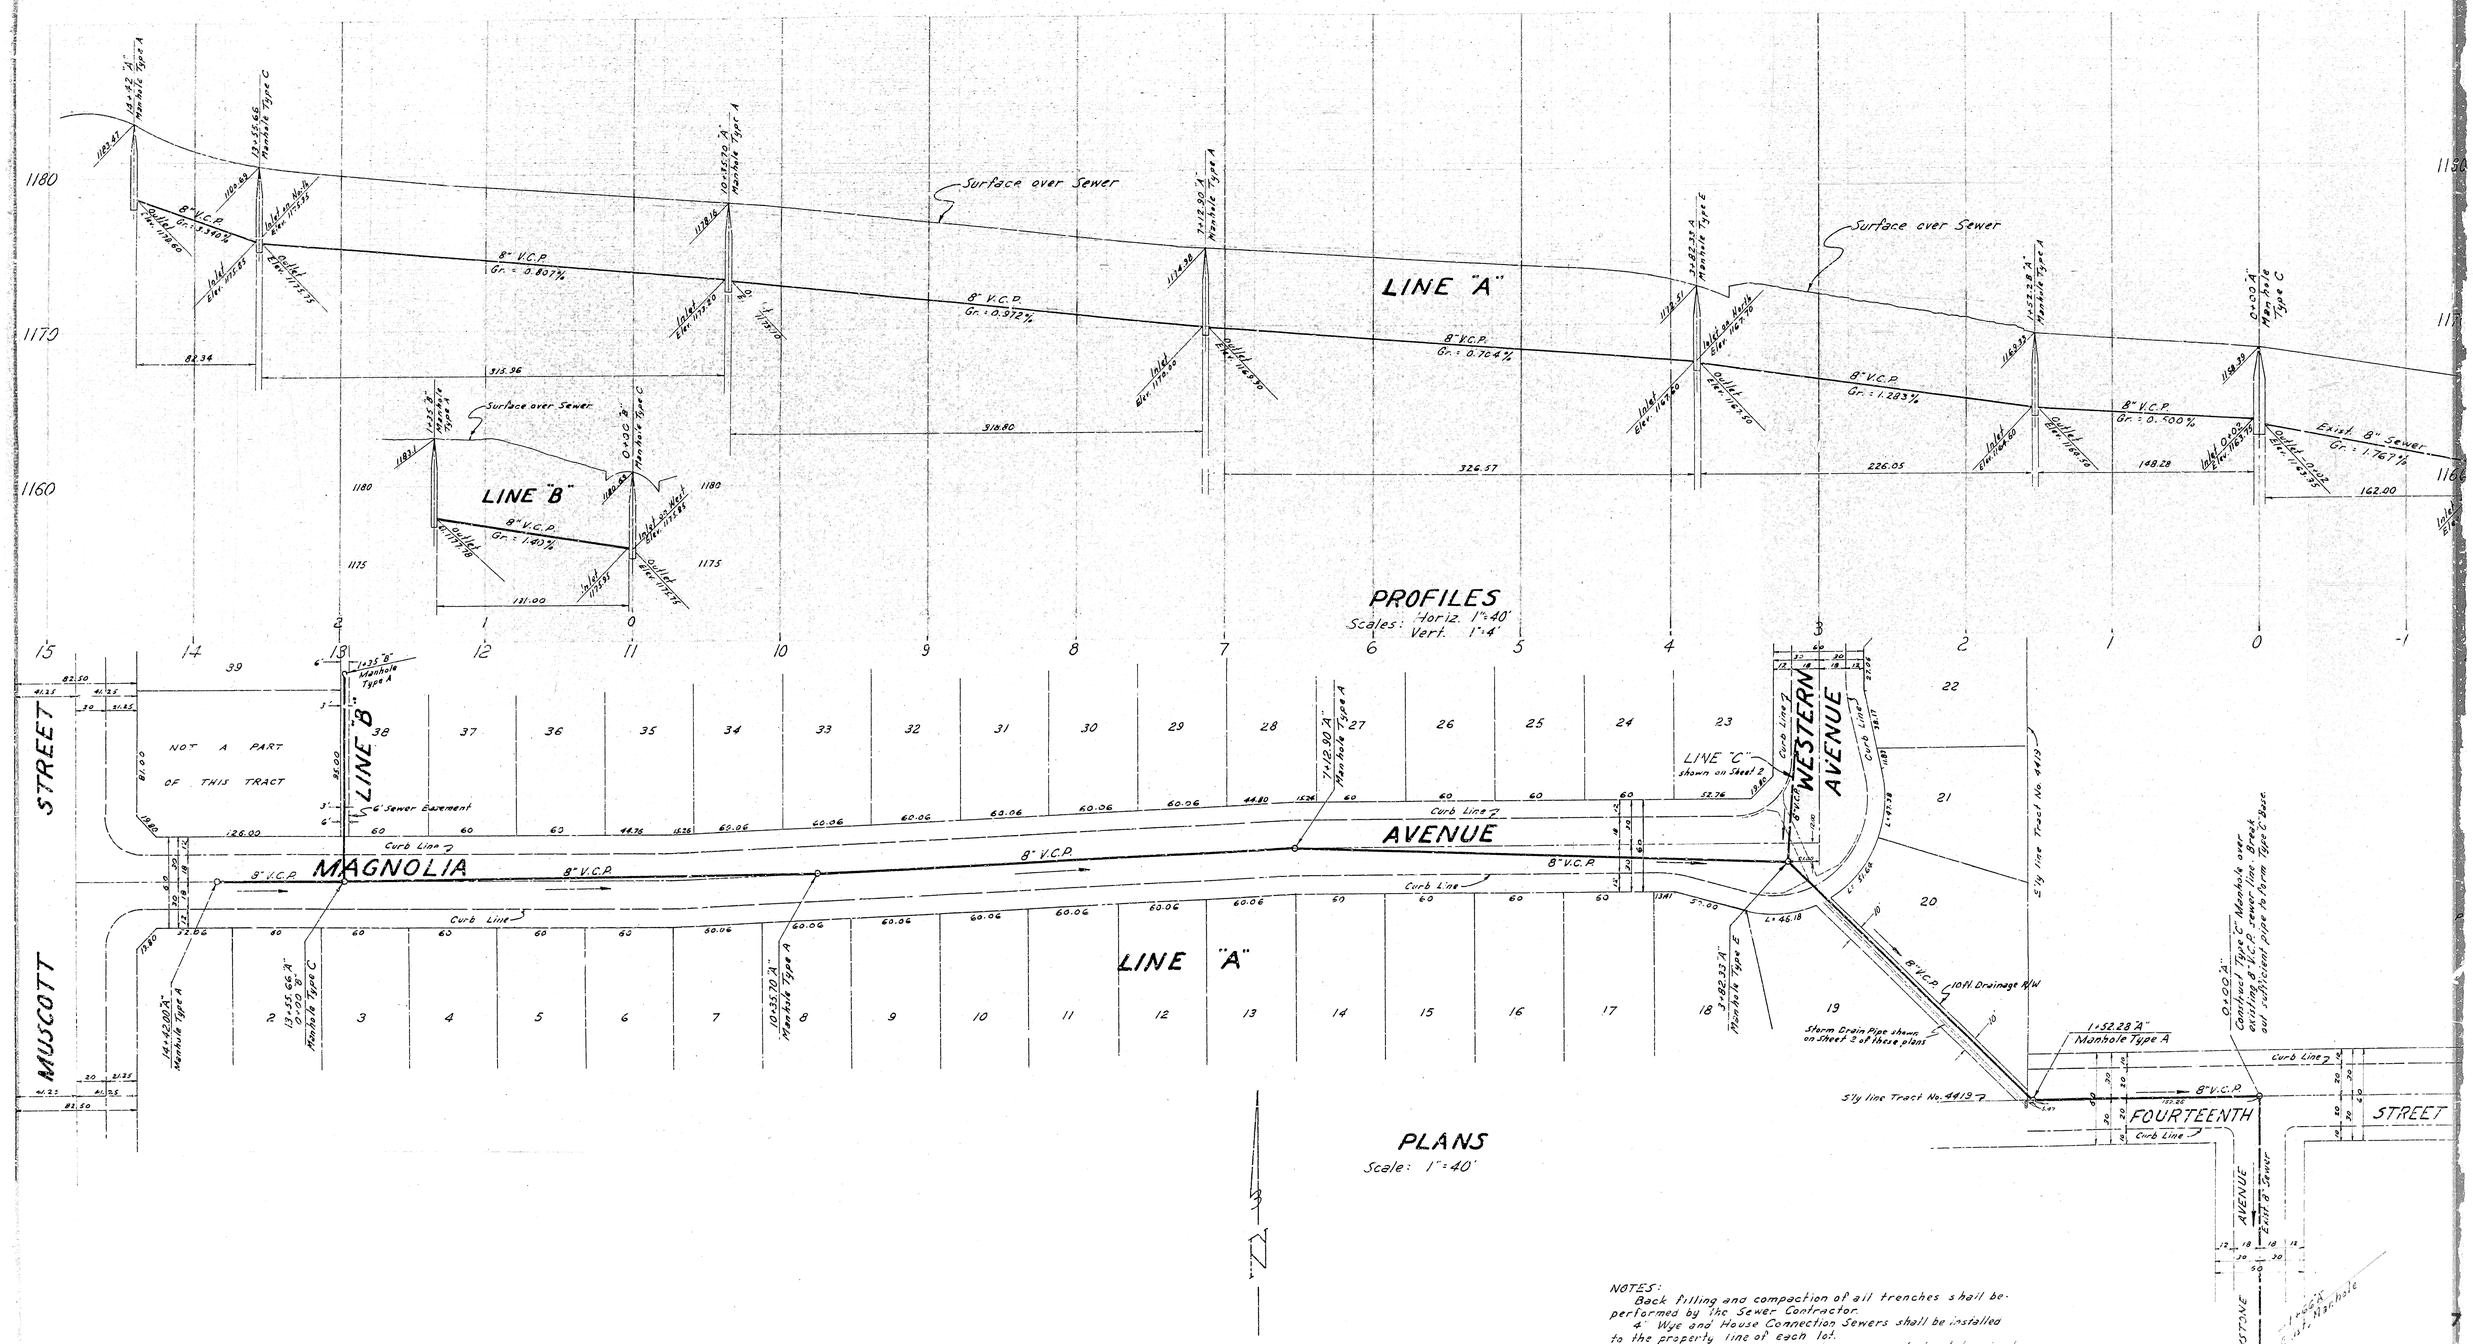


NOTES:

Back filling and compaction of all trenches shall be performed by the Sewer Contractor.

4" Wye and House Connection Sewers shall be installed to the property line of each lot.

Stationing of house connection sewers to be determined after installation.