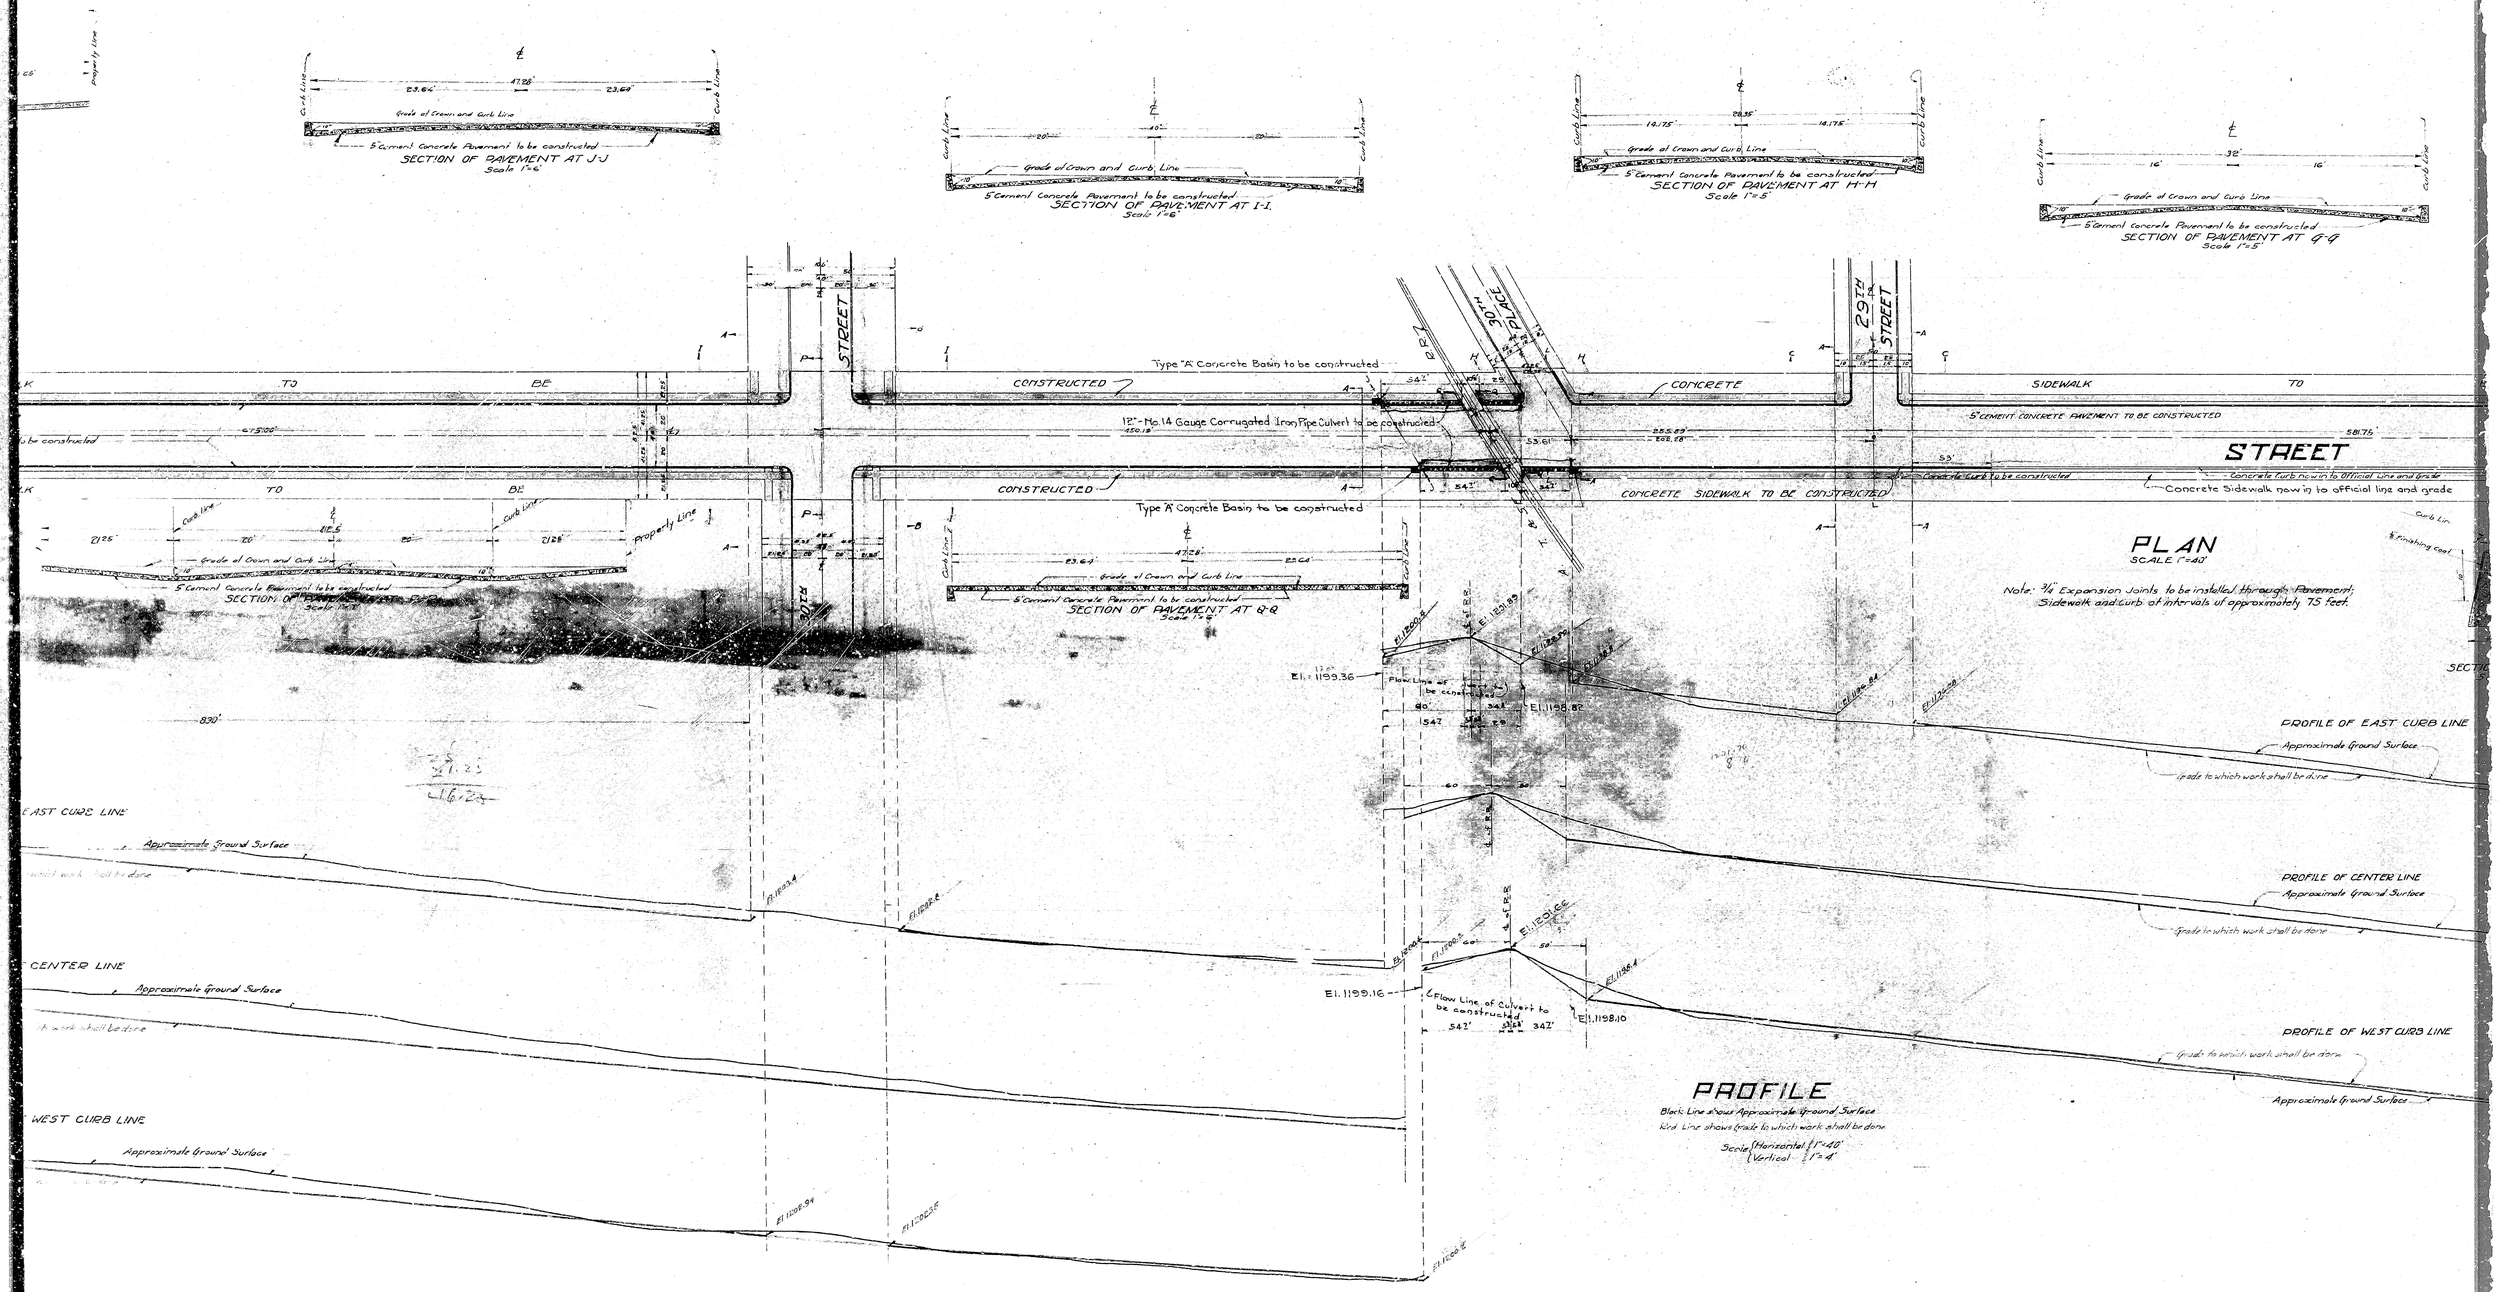
SECTION OF PAVEMENT AT J-J
Scale 1"=6'
SECTION OF PAVEMENT AT I-I.
Scale 1"=6'
SECTION OF PAVEMENT AT H-H
Scale 1"=5'
SECTION OF PAVEMENT AT G-G
Scale 1"=5'
5" Cement Concrete Pavement to be constructed
Grade of Crown and Curb Line
Curb Line
Property Line
STREET
29TH
PLACE
Type "A" Concrete Basin to be constructed
12"-No. 14 Gauge Corrugated Iron Pipe Culvert to be constructed
CONCRETE SIDEWALK TO BE CONSTRUCTED
5" CEMENT CONCRETE PAVEMENT TO BE CONSTRUCTED
Concrete Curb to be constructed
Concrete Curb now in to official line and grade
Concrete Sidewalk now in to official line and grade
PLAN
SCALE 1"=40'
Note: 3/4" Expansion Joints to be installed through Pavement; Sidewalk and curb at intervals of approximately 75 feet.
SECTION OF PAVEMENT AT Q-Q
SECTION OF PAVEMENT AT R-R
Flow Line of Culvert to be constructed
El. 1199.36
El. 1199.16
El. 1198.82
El. 1198.10
PROFILE OF EAST CURB LINE
PROFILE OF CENTER LINE
PROFILE OF WEST CURB LINE
Approximate Ground Surface
Grade to which work shall be done
PROFILE
Black Line shows Approximate Ground Surface
Red Line shows Grade to which work shall be done
Scale {Horizontal 1"=40'
Vertical 1"=4'

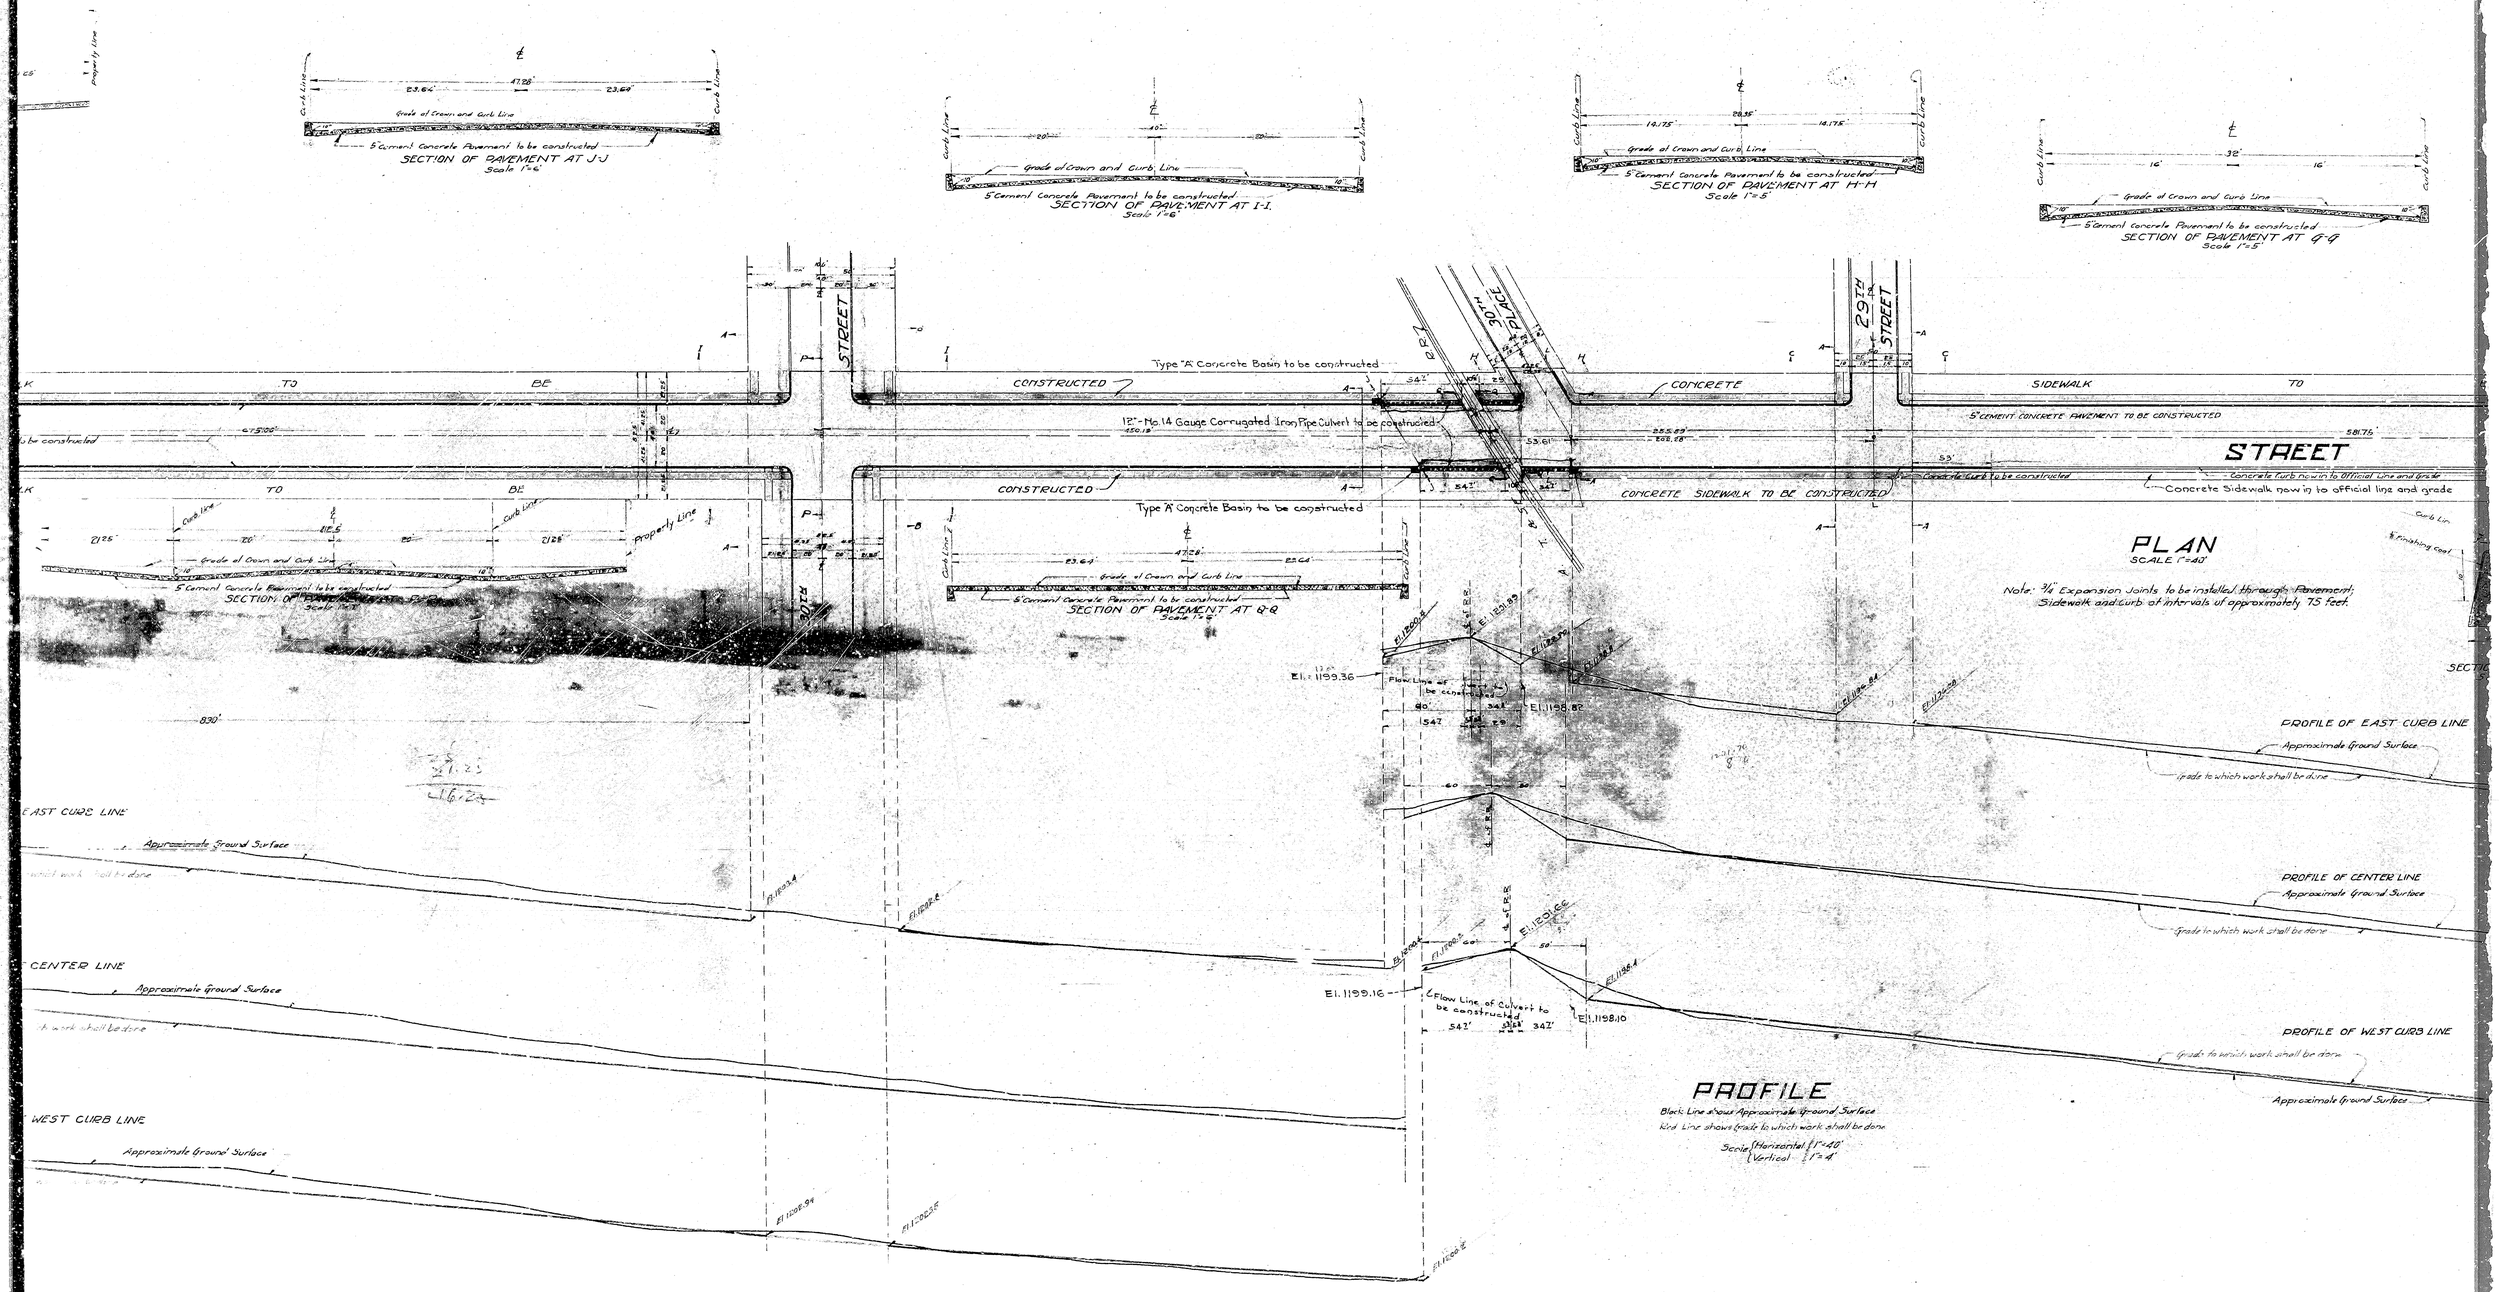
SECTION OF PAVEMENT AT J-J
Scale 1"=6'
SECTION OF PAVEMENT AT I-I.
Scale 1"=6'
SECTION OF PAVEMENT AT H-H
Scale 1"=5'
SECTION OF PAVEMENT AT G-G
Scale 1"=5'
5" Cement Concrete Pavement to be constructed
Grade of Crown and Curb Line
Curb Line
Property Line
STREET
29TH
PLACE
Type "A" Concrete Basin to be constructed
12"-No. 14 Gauge Corrugated Iron Pipe Culvert to be constructed
CONCRETE SIDEWALK TO BE CONSTRUCTED
5" CEMENT CONCRETE PAVEMENT TO BE CONSTRUCTED
Concrete Curb to be constructed
Concrete Curb now in to official line and grade
Concrete Sidewalk now in to official line and grade
PLAN
SCALE 1"=40'
Note: 3/4" Expansion Joints to be installed through Pavement; Sidewalk and curb at intervals of approximately 75 feet.
SECTION OF PAVEMENT AT Q-Q
SECTION OF PAVEMENT AT R-R
Flow Line of Culvert to be constructed
El. 1199.36
El. 1199.16
El. 1198.82
El. 1198.10
PROFILE OF EAST CURB LINE
PROFILE OF CENTER LINE
PROFILE OF WEST CURB LINE
Approximate Ground Surface
Grade to which work shall be done
PROFILE
Black Line shows Approximate Ground Surface
Red Line shows Grade to which work shall be done
Scale {Horizontal 1"=40'
Vertical 1"=4'