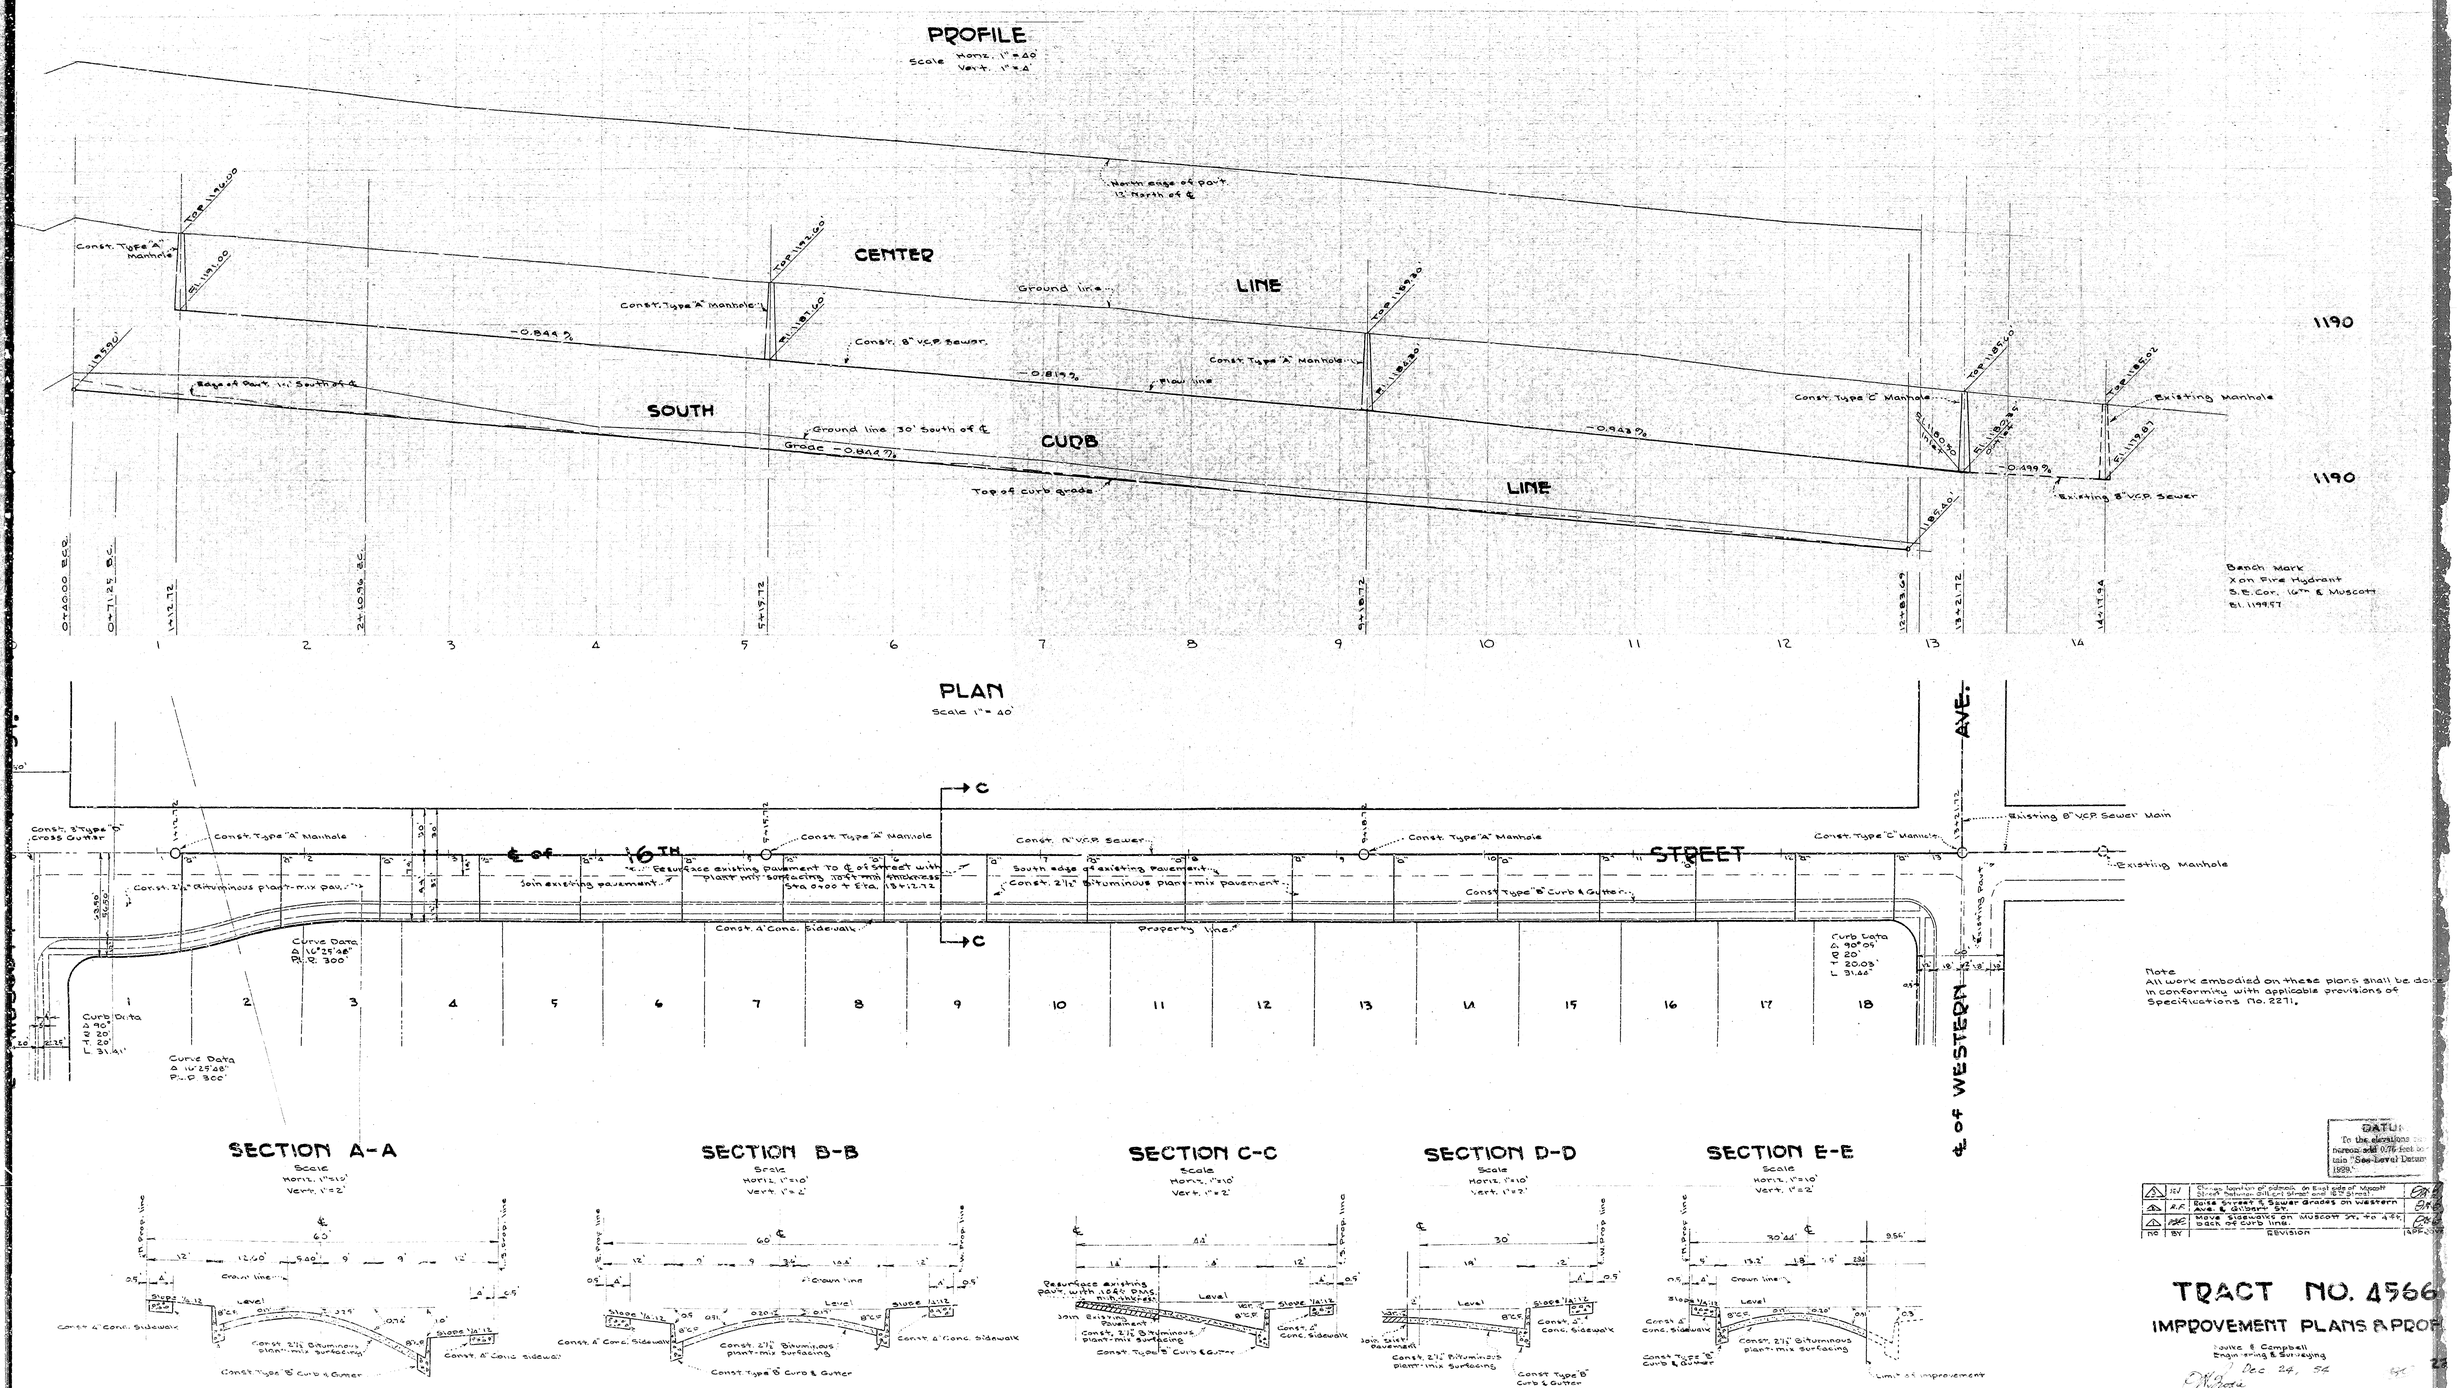

DATUM
To the elevations shown herein add 0.76 feet to obtain "See Level Datum 1929."

No	BY	REVISION	APP.
3	RJ	Change location of sidewalk on East side of Muscott Street between 24th and 25th Street and 25th Street	
2	RK	Revise Street & Sewer Grades on Western Ave. & Gilbert St.	
1	RK	Move sidewalks on Muscott St. to 4.5' back of curb line.	

TRACT NO. 4566

IMPROVEMENT PLANS & PROFILE

Lawice & Campbell
Engineering & Surveying

Dec 24, 54

7063