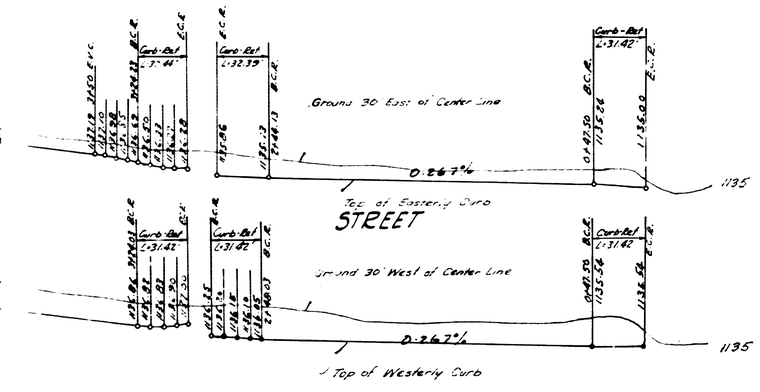

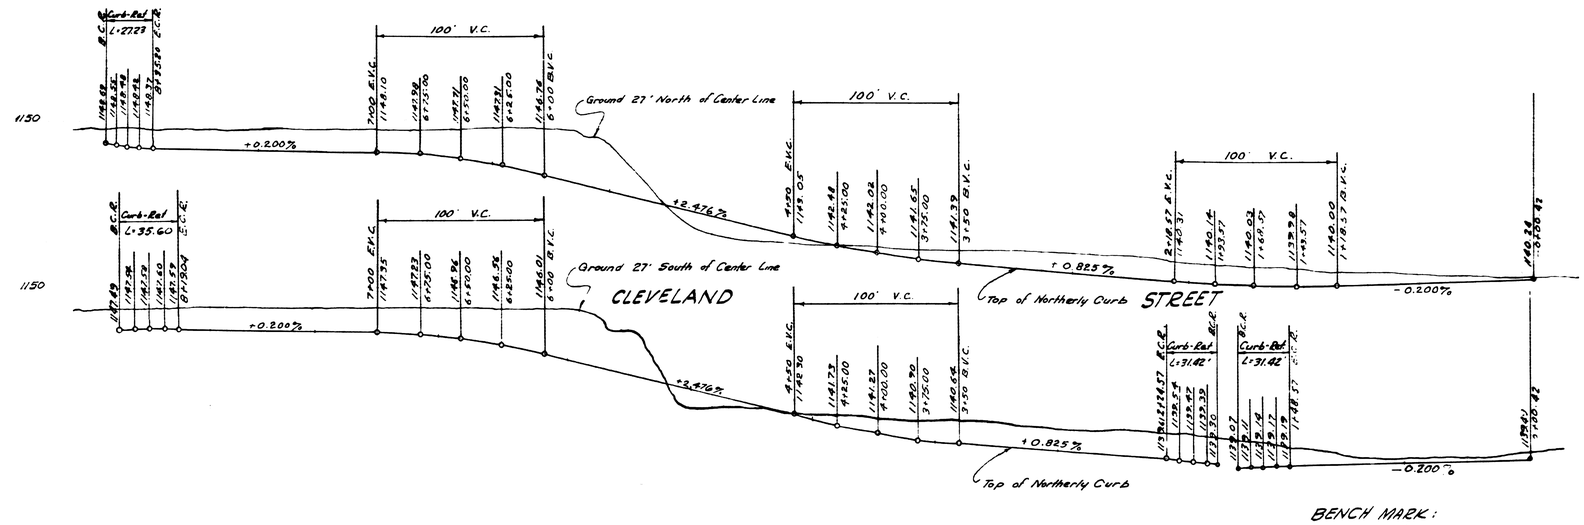

PROFILES

SCALE: HORIZ: 1" = 40'
VERT: 1" = 4'

BENCH MARK:
Fire Hydrant S.W. Corner
Gardena & 7th Streets
ELEV: 1137.48

All work embodied on these p... shall be done in conformity with g... b.c. provisions of Specifications r... .327

Where necessary, all transitions from exist... to new sections shall be accomplished ... less than 10 linear feet.

PREPARED IN THE OFFICE OF
L. FREDERICK PACK
R.E. 7448

PLAN

SCALE: 1" = 40'

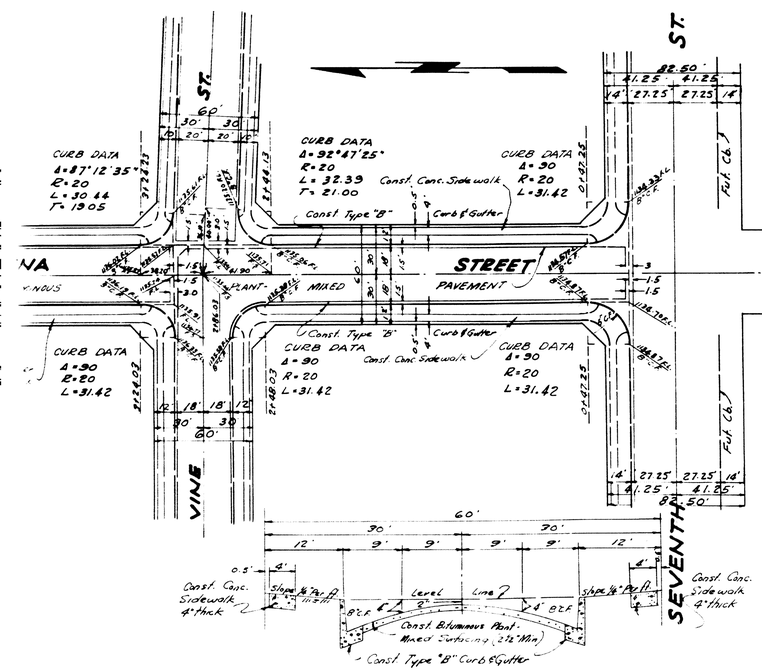

TYPICAL SECTION
GARDENA STREET

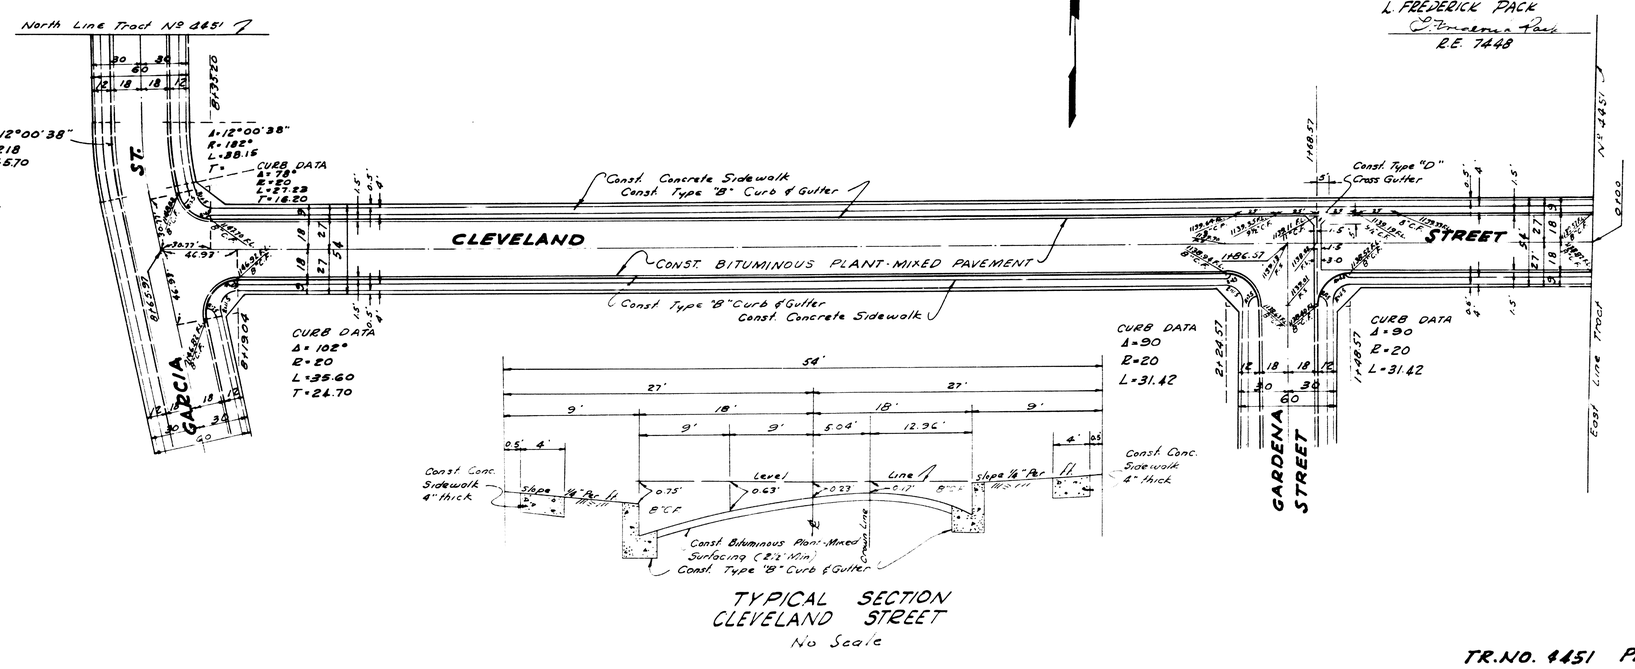

TYPICAL SECTION
CLEVELAND STREET
No Scale

TR. NO. 4451 PLAN

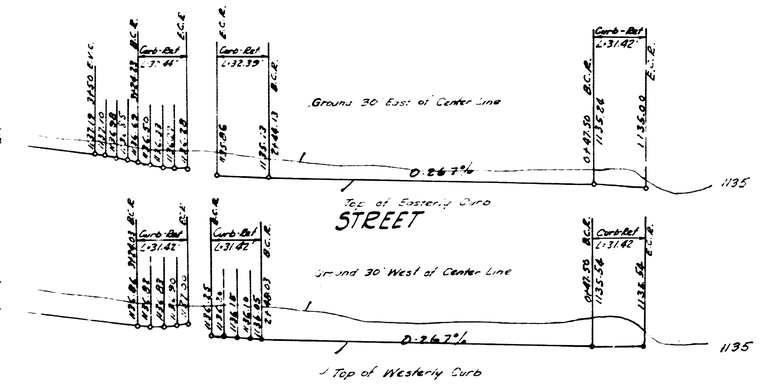

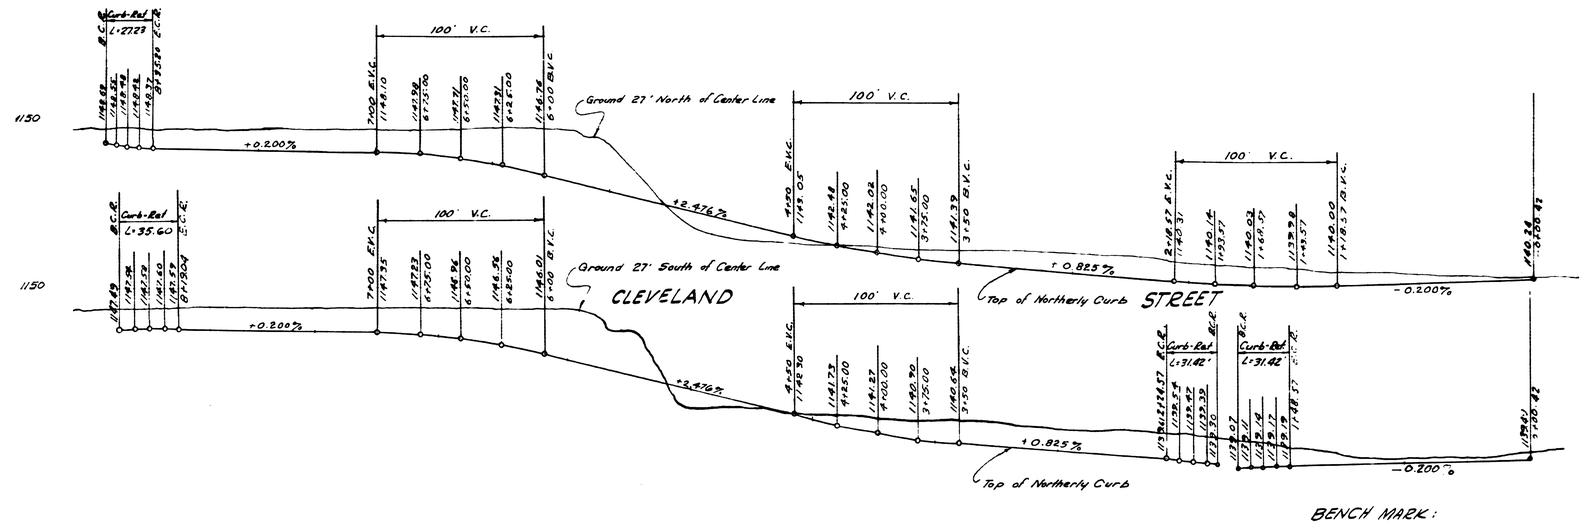

PROFILES

SCALE: HORIZ: 1" = 40'
VERT: 1" = 4'

BENCH MARK:
Fire Hydrant S.W. Corner
Gardena & 7th Streets
ELEV: 1137.48

All work embodied on these p... shall be done in conformity with g... b.c. provisions of Specifications r... .327

Where necessary, all transitions from exist... to new sections shall be accomplished ... less than 10 linear feet.

PREPARED IN THE OFFICE OF
L. FREDERICK PACK
R.E. 7448

PLAN

SCALE: 1" = 40'

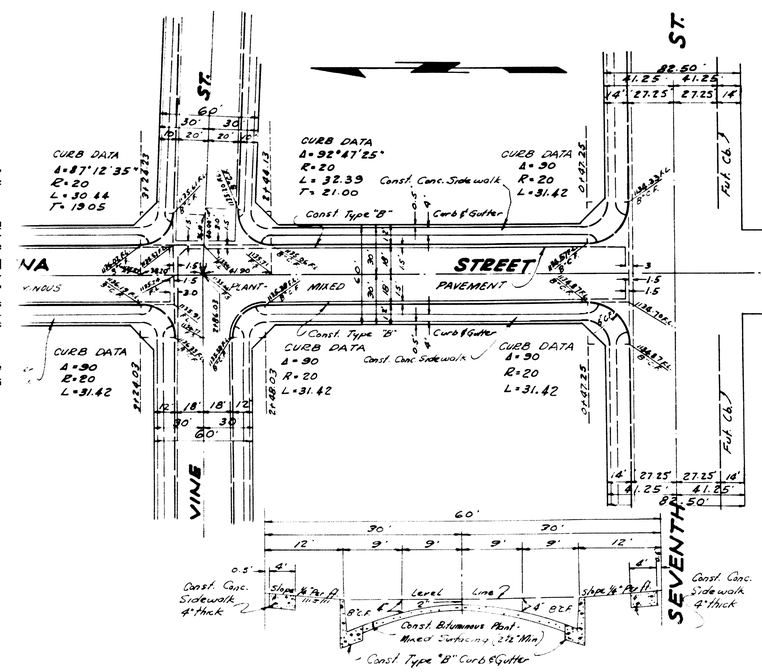

TYPICAL SECTION
GARDENA STREET

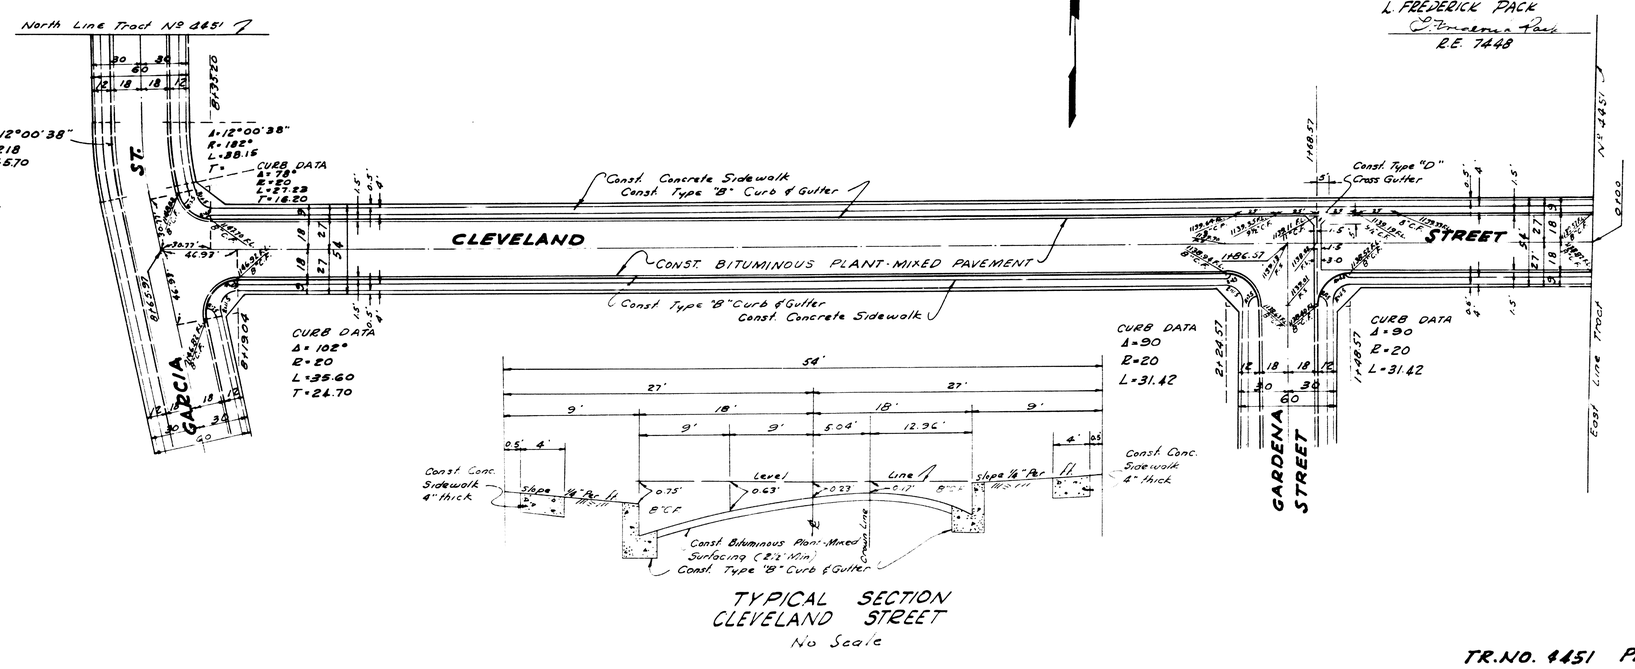

TYPICAL SECTION
CLEVELAND STREET
No Scale

TR. NO. 4451 PLAN

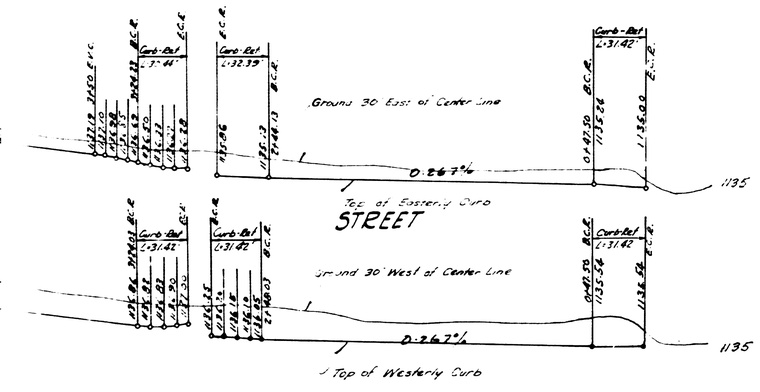

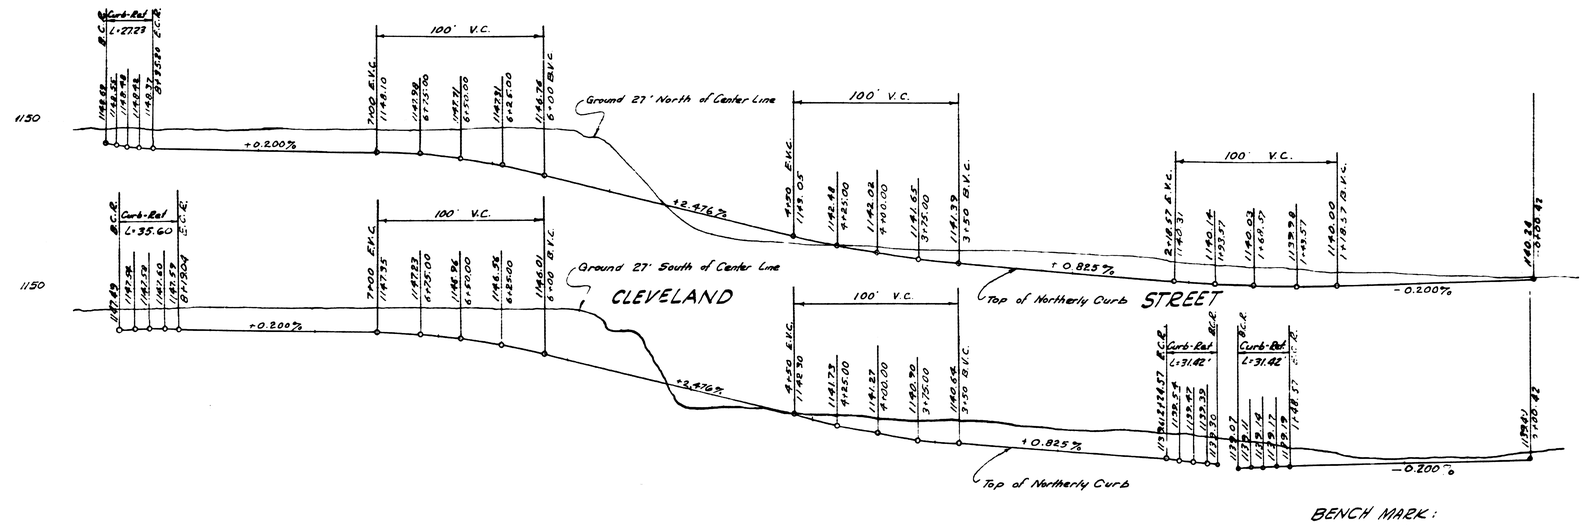

PROFILES

SCALE: HORIZ: 1" = 40'
VERT: 1" = 4'

BENCH MARK:
Fire Hydrant S.W. Corner
Gardena & 7th Streets
ELEV: 1137.48

All work embodied on these p... shall be done in conformity with g... b.c. provisions of Specifications r... .327

Where necessary, all transitions from exist... to new sections shall be accomplished ... less than 10 linear feet.

PREPARED IN THE OFFICE OF
L. FREDERICK PACK
R.E. 7448

PLAN

SCALE: 1" = 40'

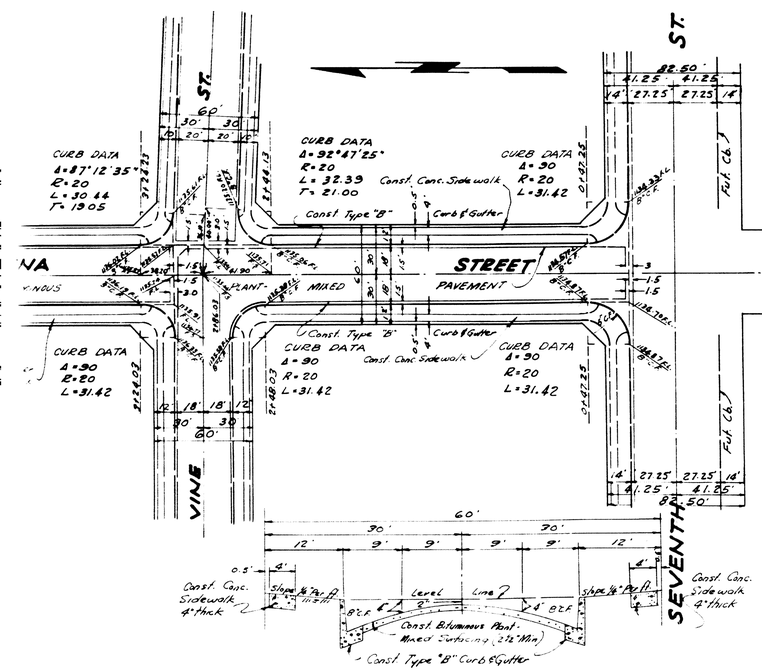

TYPICAL SECTION
GARDENA STREET

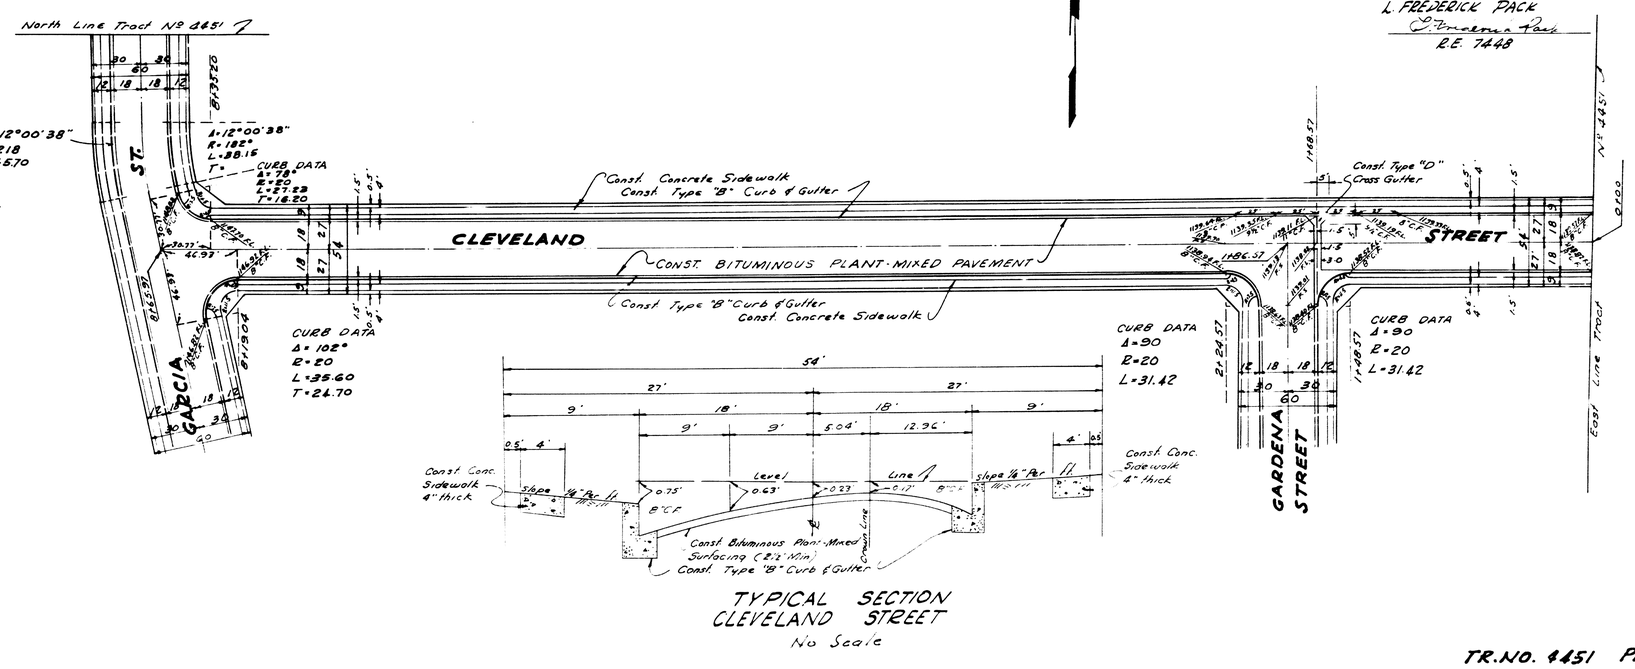

TYPICAL SECTION
CLEVELAND STREET
No Scale

TR. NO. 4451 PLAN