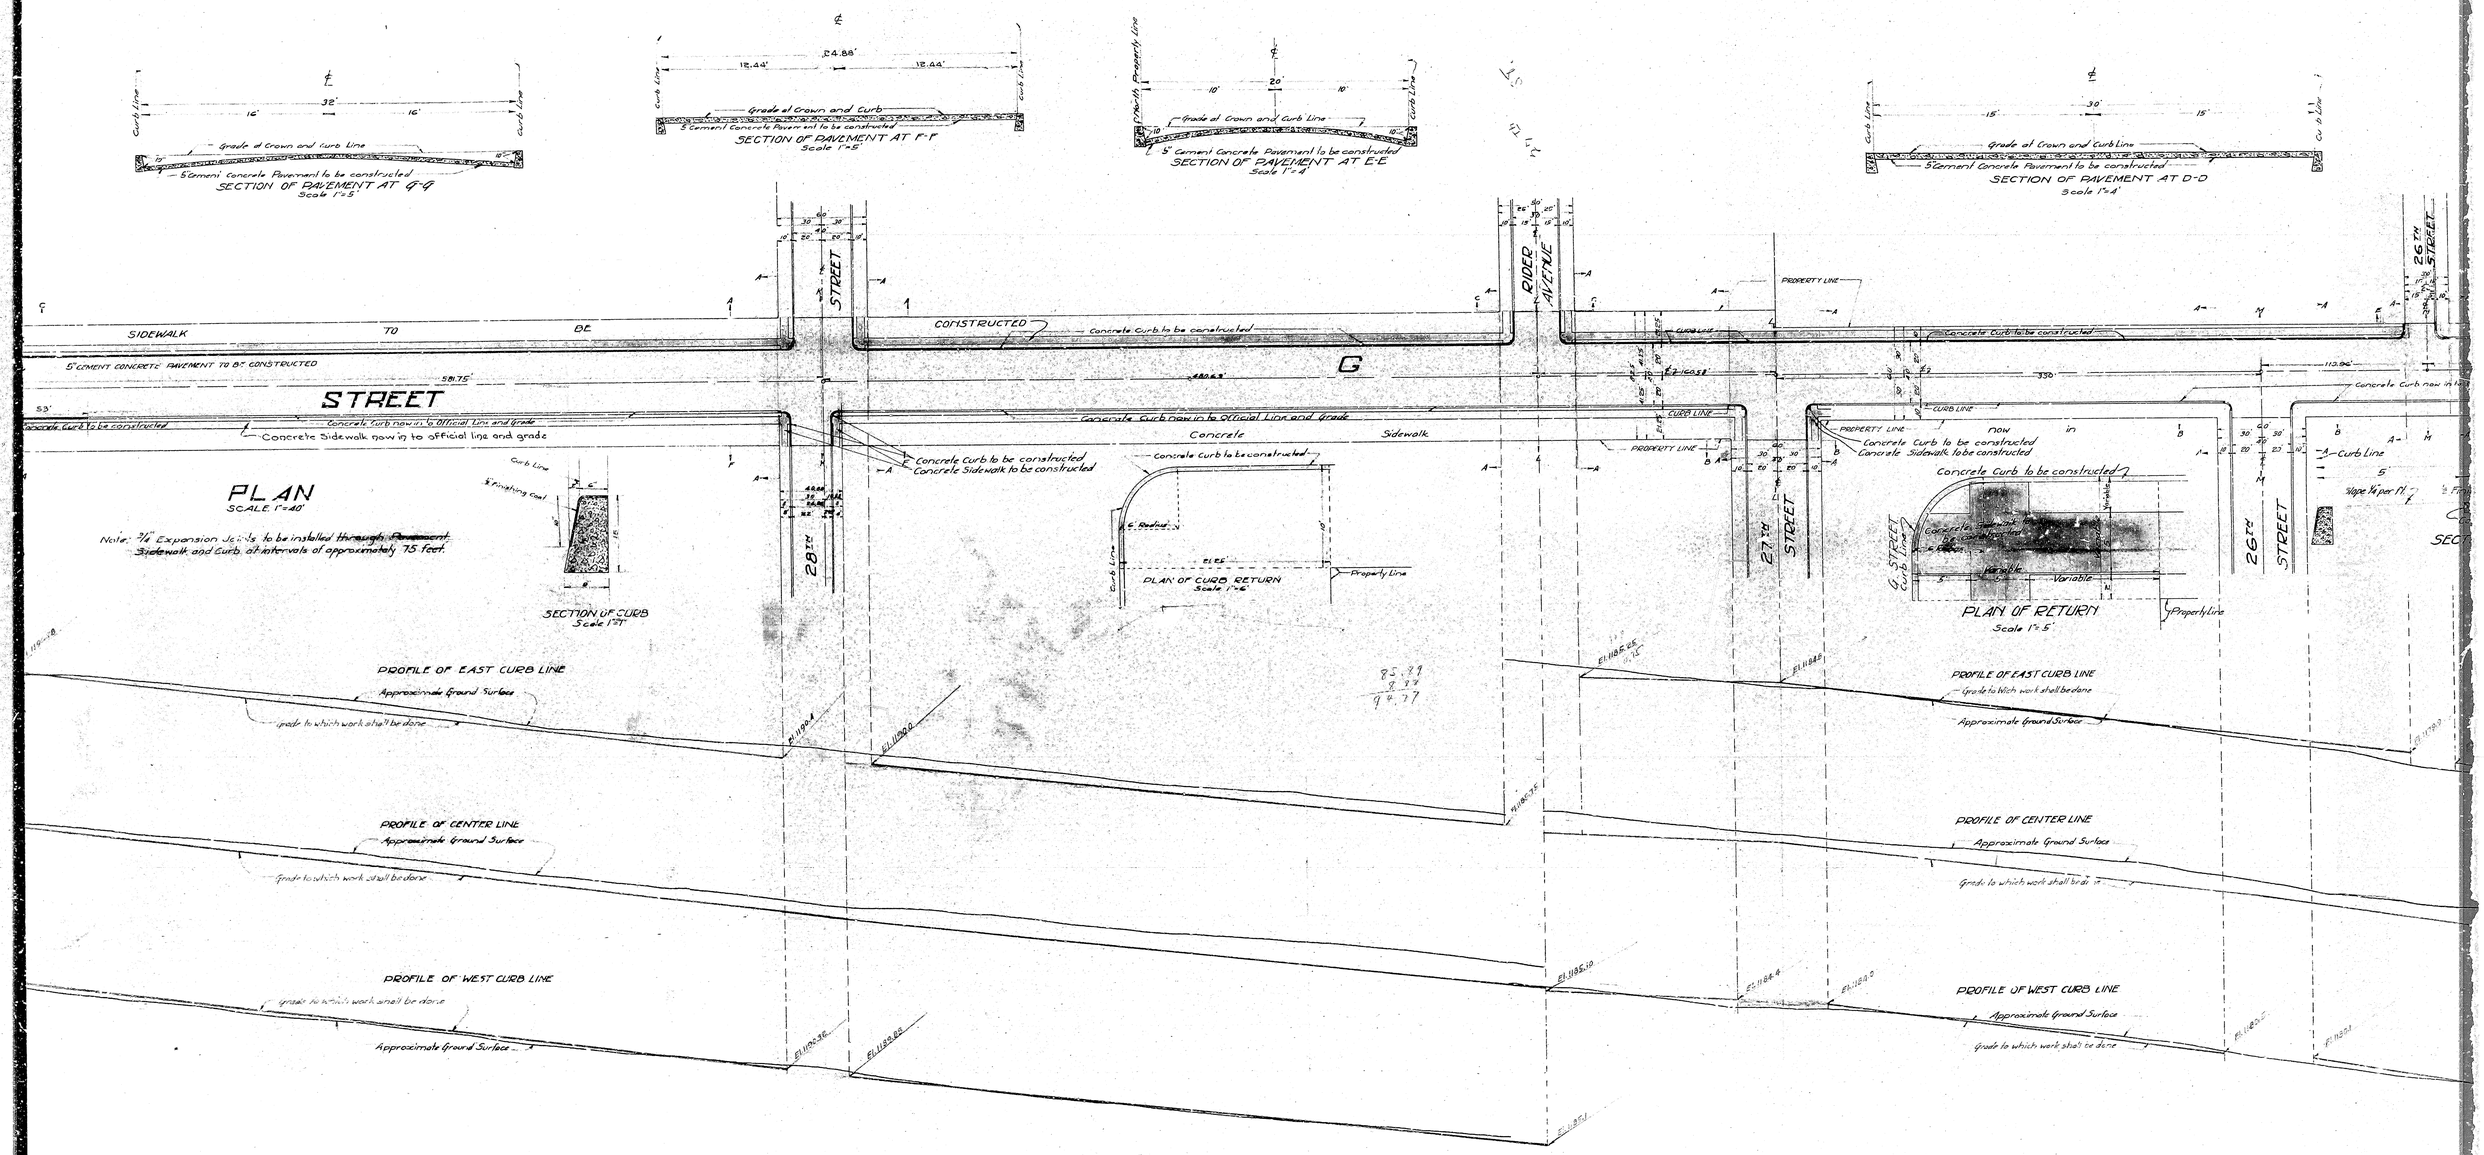
SECTION OF PAVEMENT AT G-G
Scale 1"=5'
Grade at Crown and Curb Line
5" Cement Concrete Pavement to be constructed
SECTION OF PAVEMENT AT F-F
Scale 1"=5'
Grade at Crown and Curb
5" Cement Concrete Pavement to be constructed
SECTION OF PAVEMENT AT E-E
Scale 1"=4'
Grade at Crown and Curb Line
5" Cement Concrete Pavement to be constructed
SECTION OF PAVEMENT AT D-D
Scale 1"=4'
Grade at Crown and Curb Line
5" Cement Concrete Pavement to be constructed
SIDEWALK TO BE CONSTRUCTED
Concrete Curb to be constructed
5" CEMENT CONCRETE PAVEMENT TO BE CONSTRUCTED
STREET
G
RIDGE AVENUE
26TH STREET
28TH STREET
27TH STREET
26TH STREET
Concrete Curb now in to Official Line and grade
Concrete Sidewalk now in to official line and grade
Concrete Curb to be constructed
Concrete Sidewalk to be constructed
PLAN
SCALE 1"=40'
Note: 3/4" Expansion Joints to be installed ~~through Pavement~~ Sidewalk and Curb, at intervals of approximately 75 feet.
SECTION OF CURB
Scale 1"=1'
PLAN OF CURB RETURN
Scale 1"=6'
PLAN OF RETURN
Scale 1"=5'
Property Line
PROFILE OF EAST CURB LINE
Approximate Ground Surface
Grade to which work shall be done
PROFILE OF CENTER LINE
PROFILE OF WEST CURB LINE

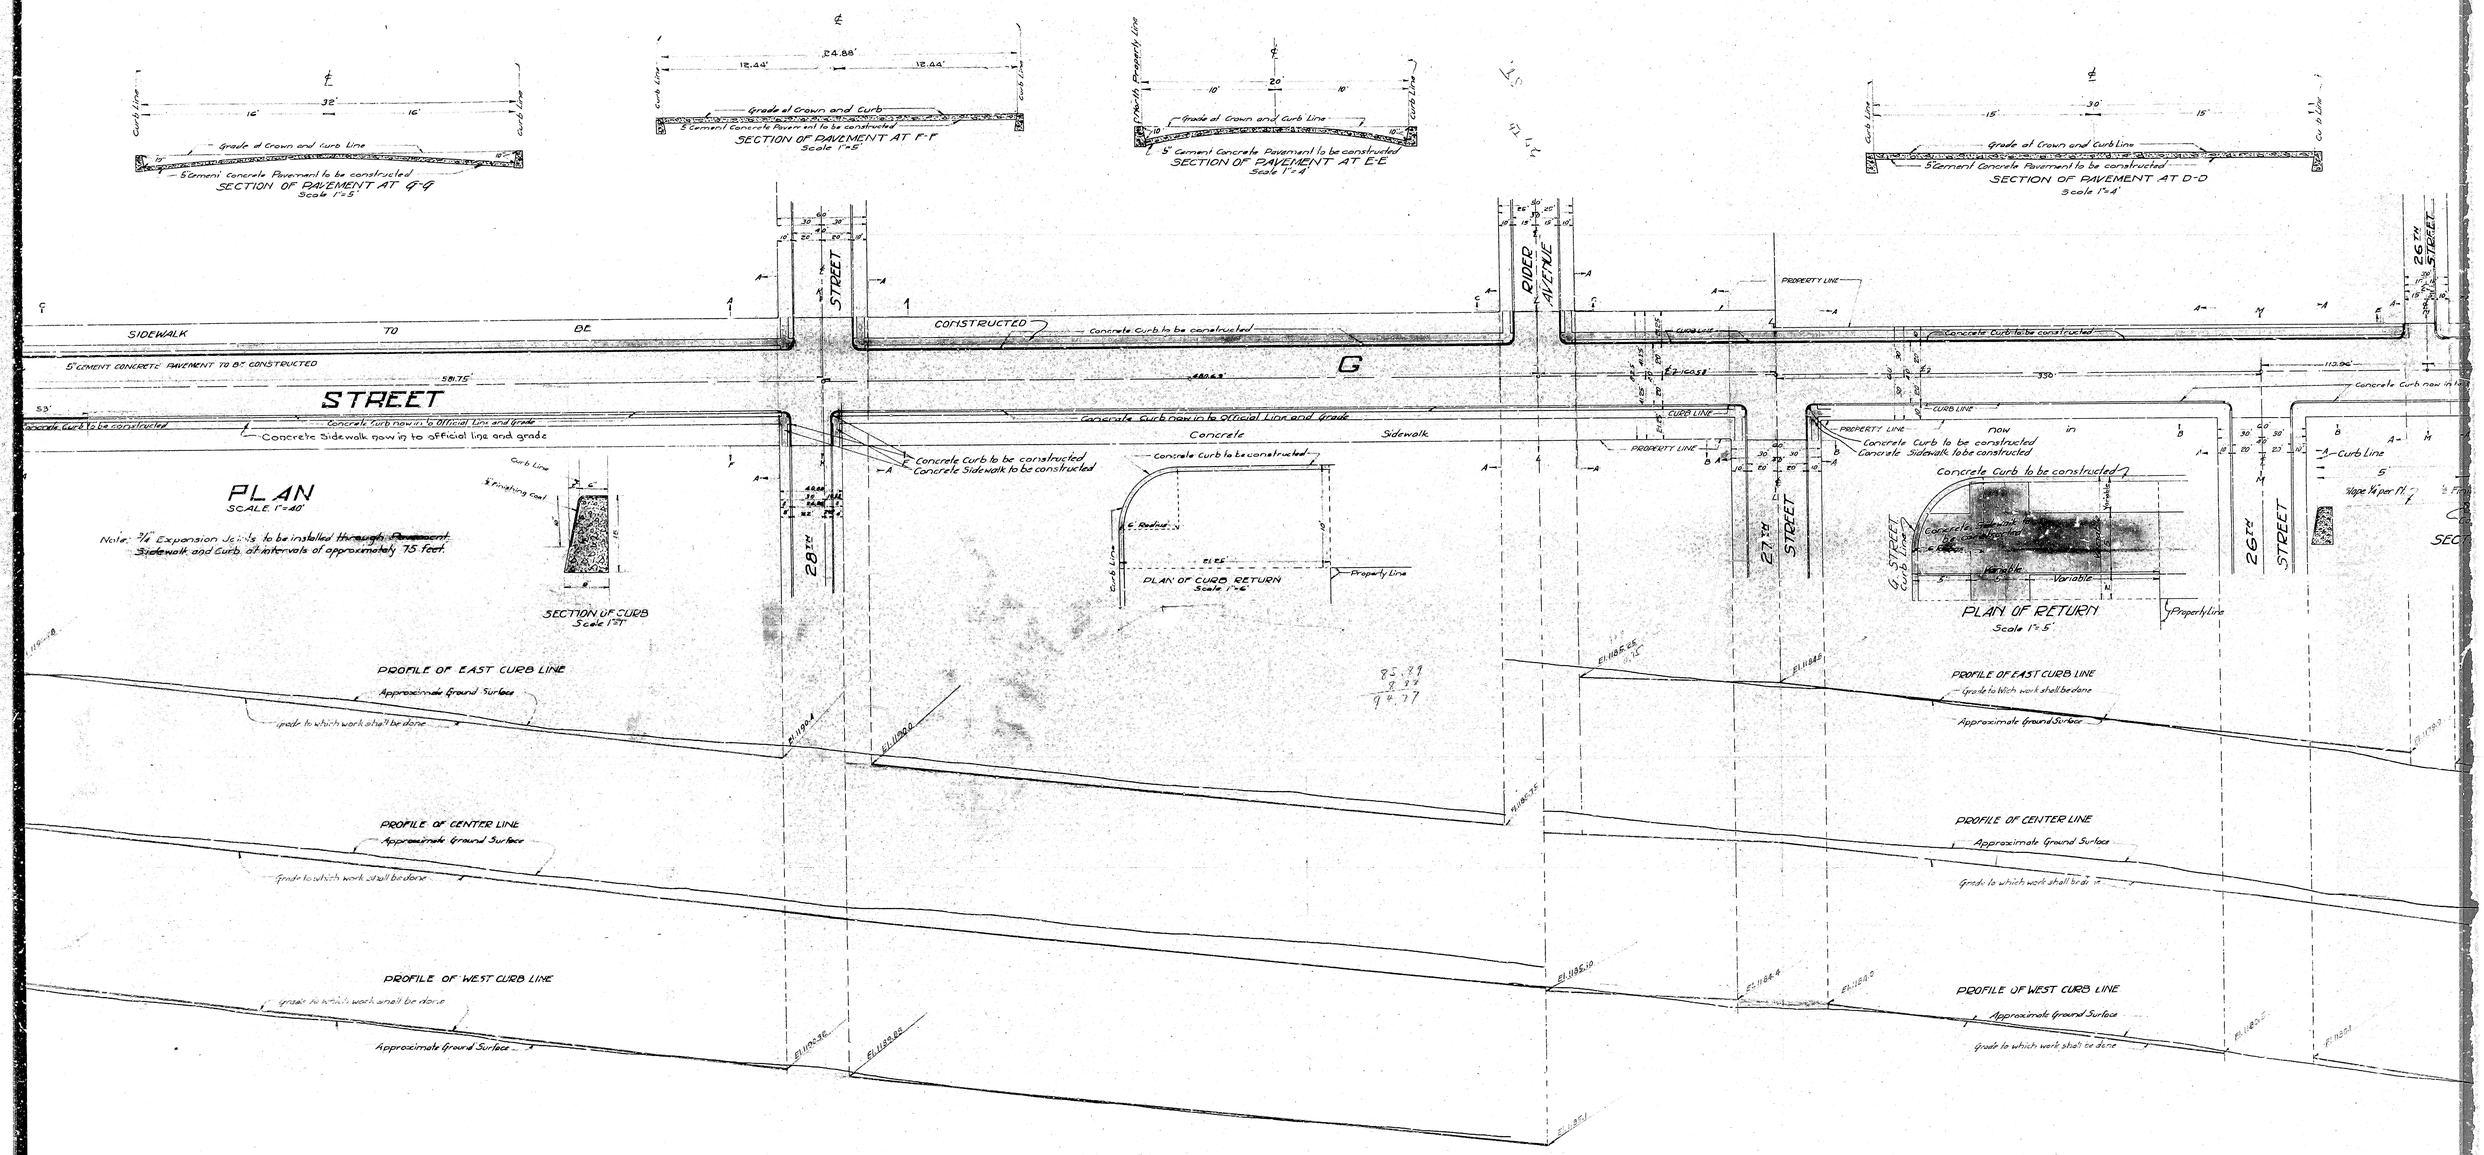
SECTION OF PAVEMENT AT G-G
Scale 1"=5'
Grade at Crown and Curb Line
5" Cement Concrete Pavement to be constructed
SECTION OF PAVEMENT AT F-F
Scale 1"=5'
Grade at Crown and Curb
5" Cement Concrete Pavement to be constructed
SECTION OF PAVEMENT AT E-E
Scale 1"=4'
Grade at Crown and Curb Line
5" Cement Concrete Pavement to be constructed
SECTION OF PAVEMENT AT D-D
Scale 1"=4'
Grade at Crown and Curb Line
5" Cement Concrete Pavement to be constructed
SIDEWALK TO BE CONSTRUCTED
Concrete Curb to be constructed
5" CEMENT CONCRETE PAVEMENT TO BE CONSTRUCTED
STREET
G
RIDGE AVENUE
26TH STREET
28TH STREET
27TH STREET
26TH STREET
Concrete Curb now in to Official Line and grade
Concrete Sidewalk now in to official line and grade
Concrete Curb to be constructed
Concrete Sidewalk to be constructed
PLAN
SCALE 1"=40'
Note: 3/4" Expansion Joints to be installed ~~through Pavement~~ Sidewalk and Curb, at intervals of approximately 75 feet.
SECTION OF CURB
Scale 1"=1'
PLAN OF CURB RETURN
Scale 1"=6'
PLAN OF RETURN
Scale 1"=5'
Property Line
PROFILE OF EAST CURB LINE
Approximate Ground Surface
Grade to which work shall be done
PROFILE OF CENTER LINE
PROFILE OF WEST CURB LINE