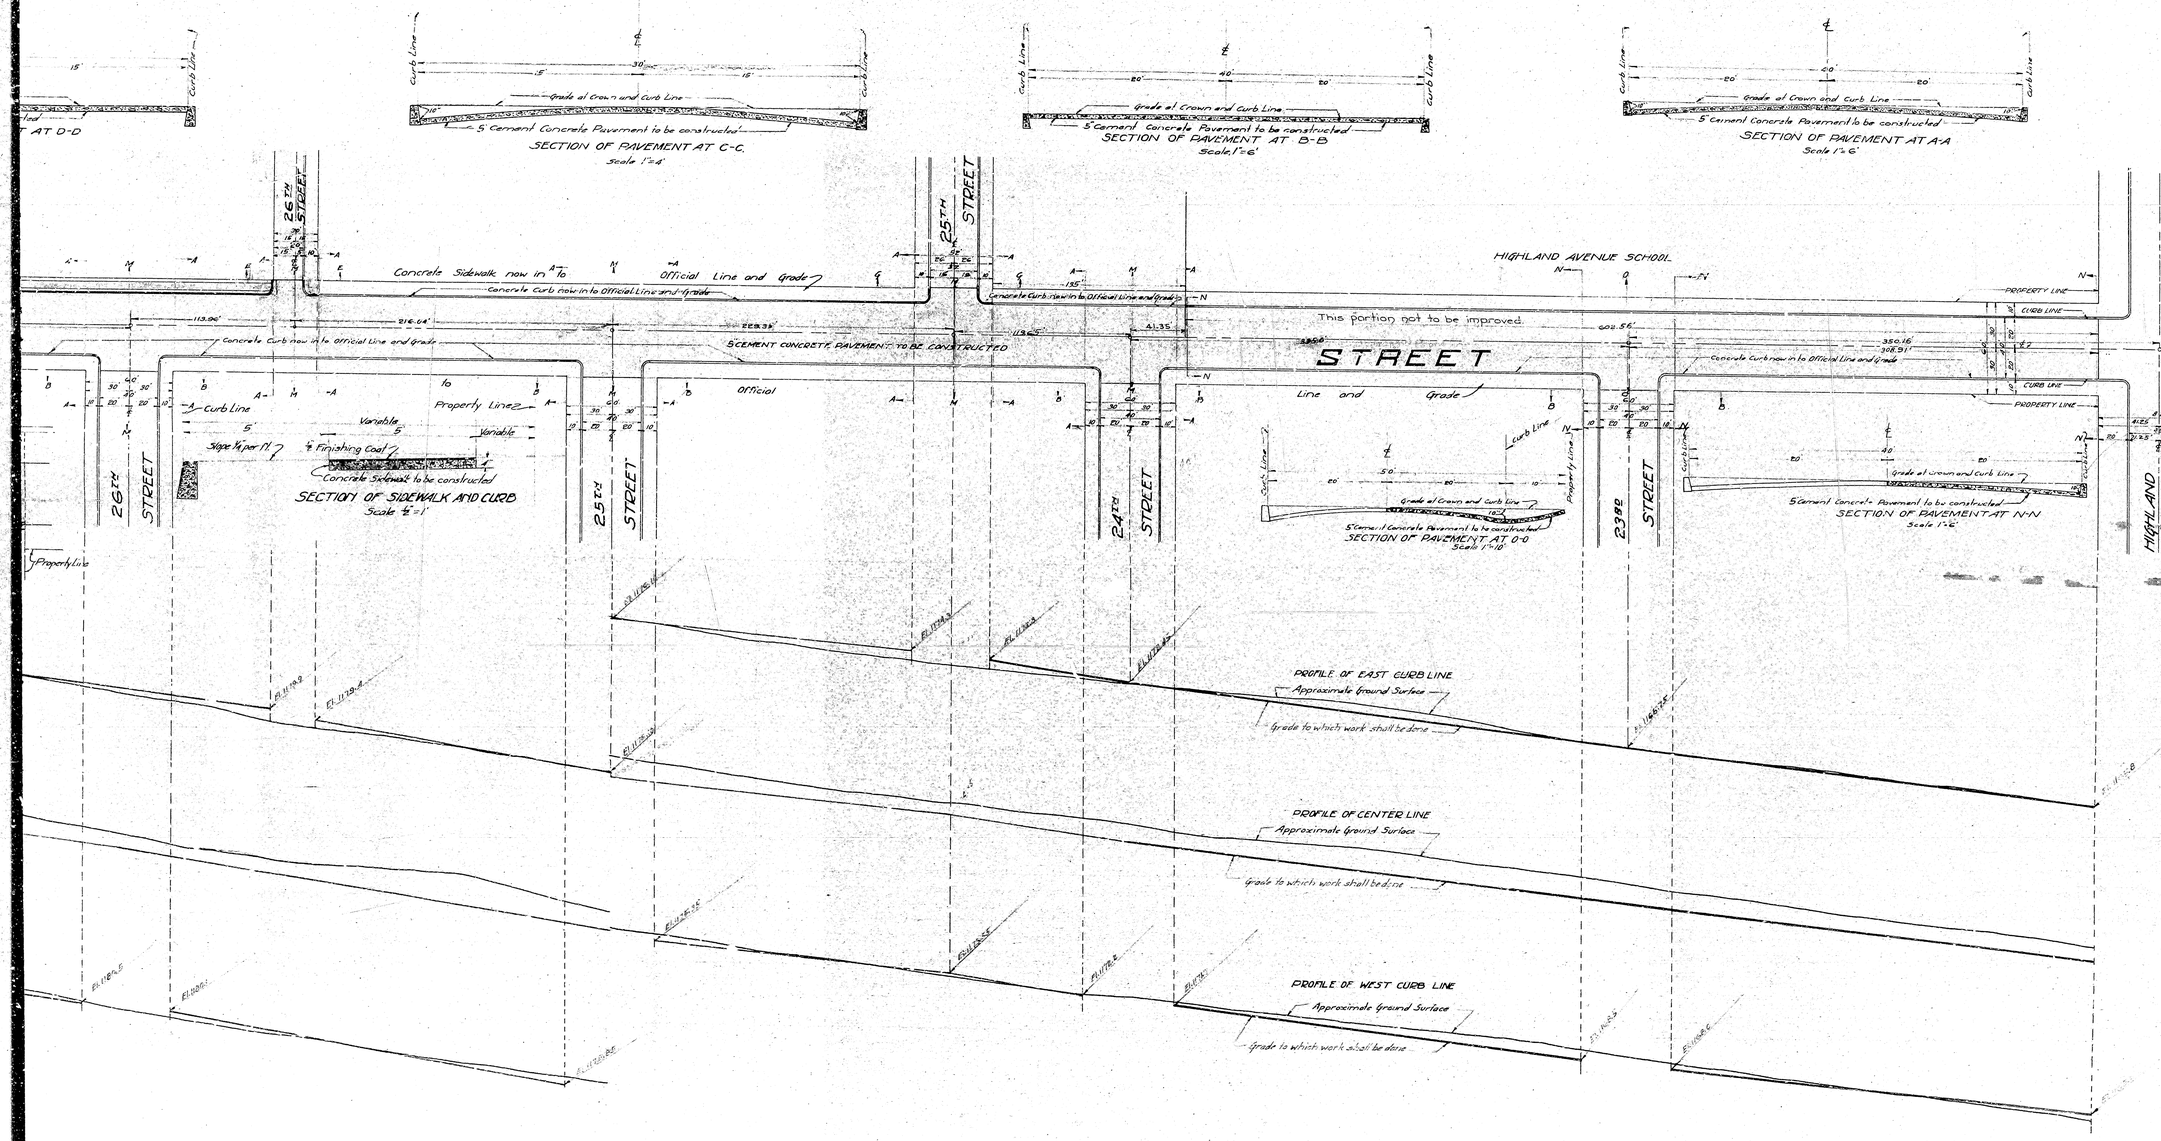
SECTION OF PAVEMENT AT C-C.
Scale 1"=4'
5' Cement Concrete Pavement to be constructed
Grade at Crown and Curb Line
SECTION OF PAVEMENT AT B-B
Scale 1"=6'
SECTION OF PAVEMENT AT A-A
Scale 1"=6'
SECTION OF SIDEWALK AND CURB
Scale ½"=1'
Concrete Sidewalk to be constructed
Slope ¼" per ft
Finishing Coat
Curb Line
Property Line
Variable
26TH STREET
25TH STREET
24TH STREET
23RD STREET
HIGHLAND AVENUE
Concrete Sidewalk now in to Official Line and Grade
Concrete Curb now in to Official Line and Grade
5 CEMENT CONCRETE PAVEMENT TO BE CONSTRUCTED
HIGHLAND AVENUE SCHOOL
This portion not to be improved
STREET
Official Line and Grade
SECTION OF PAVEMENT AT D-D
SECTION OF PAVEMENT AT O-O
Scale 1"=10'
SECTION OF PAVEMENT AT N-N
Scale 1"=6'
PROFILE OF EAST CURB LINE
Approximate Ground Surface
Grade to which work shall be done
PROFILE OF CENTER LINE
PROFILE OF WEST CURB LINE
CURB LINE
PROPERTY LINE
THE NO
THE SOU
CITY

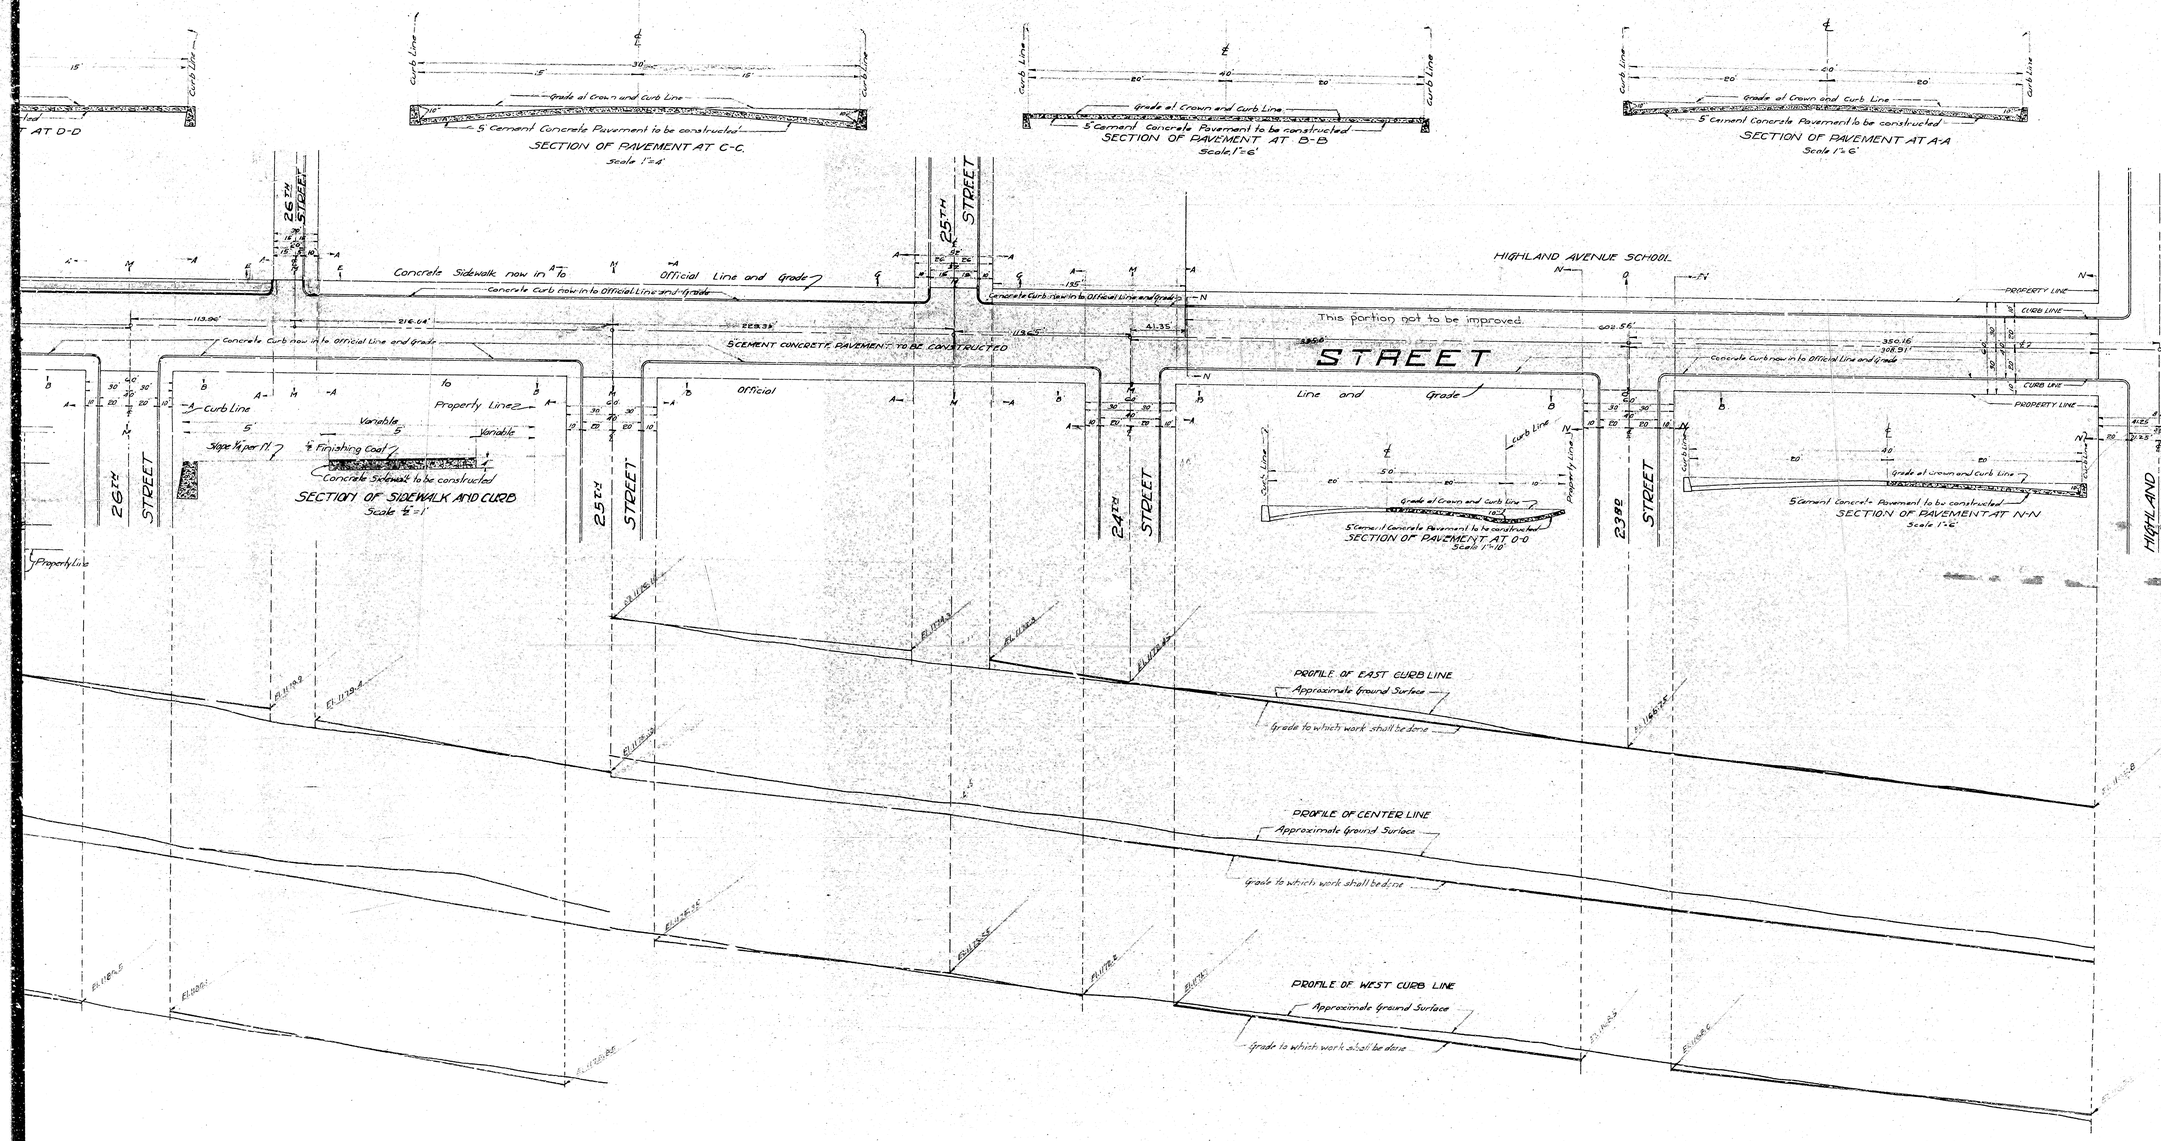
SECTION OF PAVEMENT AT C-C.
Scale 1"=4'
5' Cement Concrete Pavement to be constructed
Grade at Crown and Curb Line
SECTION OF PAVEMENT AT B-B
Scale 1"=6'
SECTION OF PAVEMENT AT A-A
Scale 1"=6'
SECTION OF SIDEWALK AND CURB
Scale ½"=1'
Concrete Sidewalk to be constructed
Slope ¼" per ft
Finishing Coat
Curb Line
Property Line
Variable
26TH STREET
25TH STREET
24TH STREET
23RD STREET
HIGHLAND AVENUE
Concrete Sidewalk now in to Official Line and Grade
Concrete Curb now in to Official Line and Grade
5 CEMENT CONCRETE PAVEMENT TO BE CONSTRUCTED
HIGHLAND AVENUE SCHOOL
This portion not to be improved
STREET
Official Line and Grade
SECTION OF PAVEMENT AT D-D
SECTION OF PAVEMENT AT O-O
Scale 1"=10'
SECTION OF PAVEMENT AT N-N
Scale 1"=6'
PROFILE OF EAST CURB LINE
Approximate Ground Surface
Grade to which work shall be done
PROFILE OF CENTER LINE
PROFILE OF WEST CURB LINE
CURB LINE
PROPERTY LINE
THE NO
THE SOU
CITY