FED. ROAD DIST. NO.	STATE	FED. AID PROJ. NO.	FISCAL YEAR	SHEET NO.	TOTAL SHEETS
2	CAL.	710-(2)	53	20	47

DIST.	COUNTY	ROUTE	SEC.	SHEET NO.	TOTAL SHEETS
VIII	S.Bd	F.A.S. 710	2	20	47

M. A. Nichols
COUNTY ROAD COMMISSIONER
C.E. LICENSE NO 8495

Approved

Dist. Eng. Dist. VIII

Engineer, Surveys and Plans.

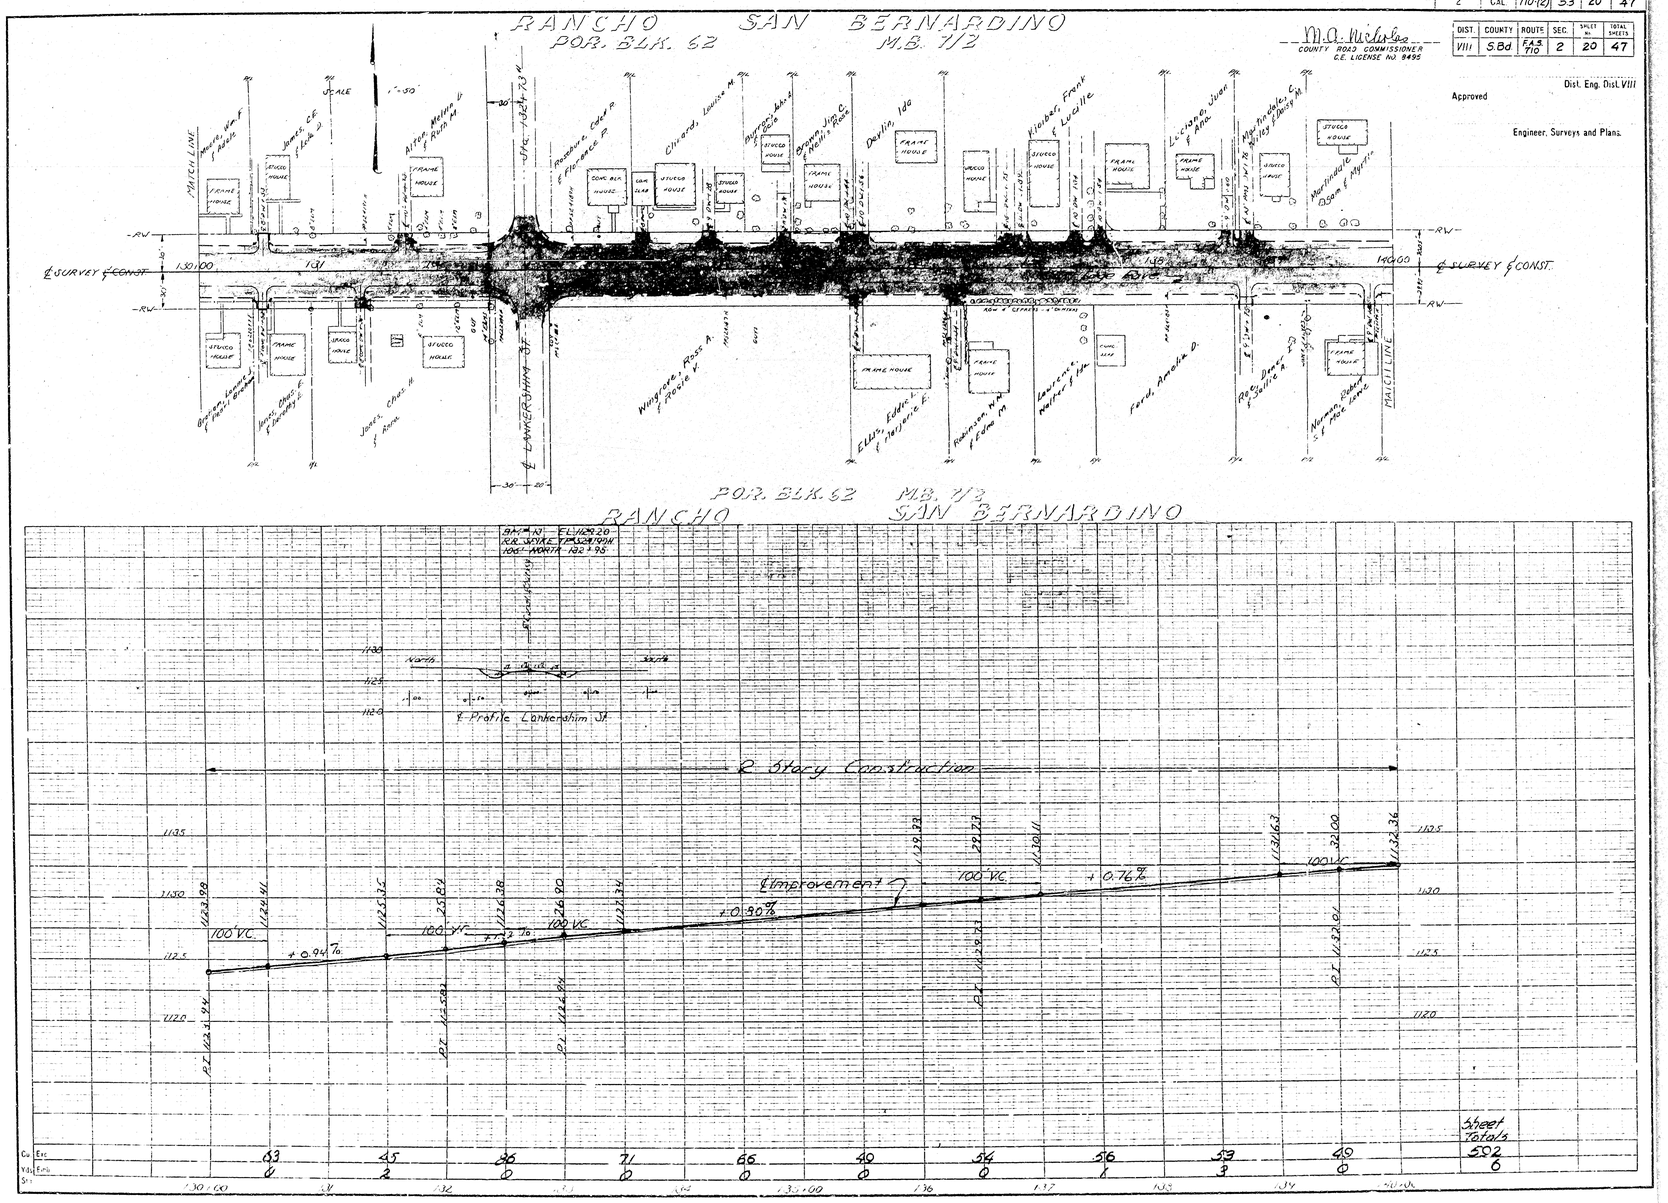

FED. ROAD DIST. NO.	STATE	FED. AID PROJ. NO.	FISCAL YEAR	SHEET NO.	TOTAL SHEETS
2	CAL.	710-(2)	53	20	47

DIST.	COUNTY	ROUTE	SEC.	SHEET NO.	TOTAL SHEETS
VIII	S.Bd	F.A.S. 710	2	20	47

M. A. Nichols
COUNTY ROAD COMMISSIONER
C.E. LICENSE NO 8495

Approved

Dist. Eng. Dist. VIII

Engineer, Surveys and Plans.

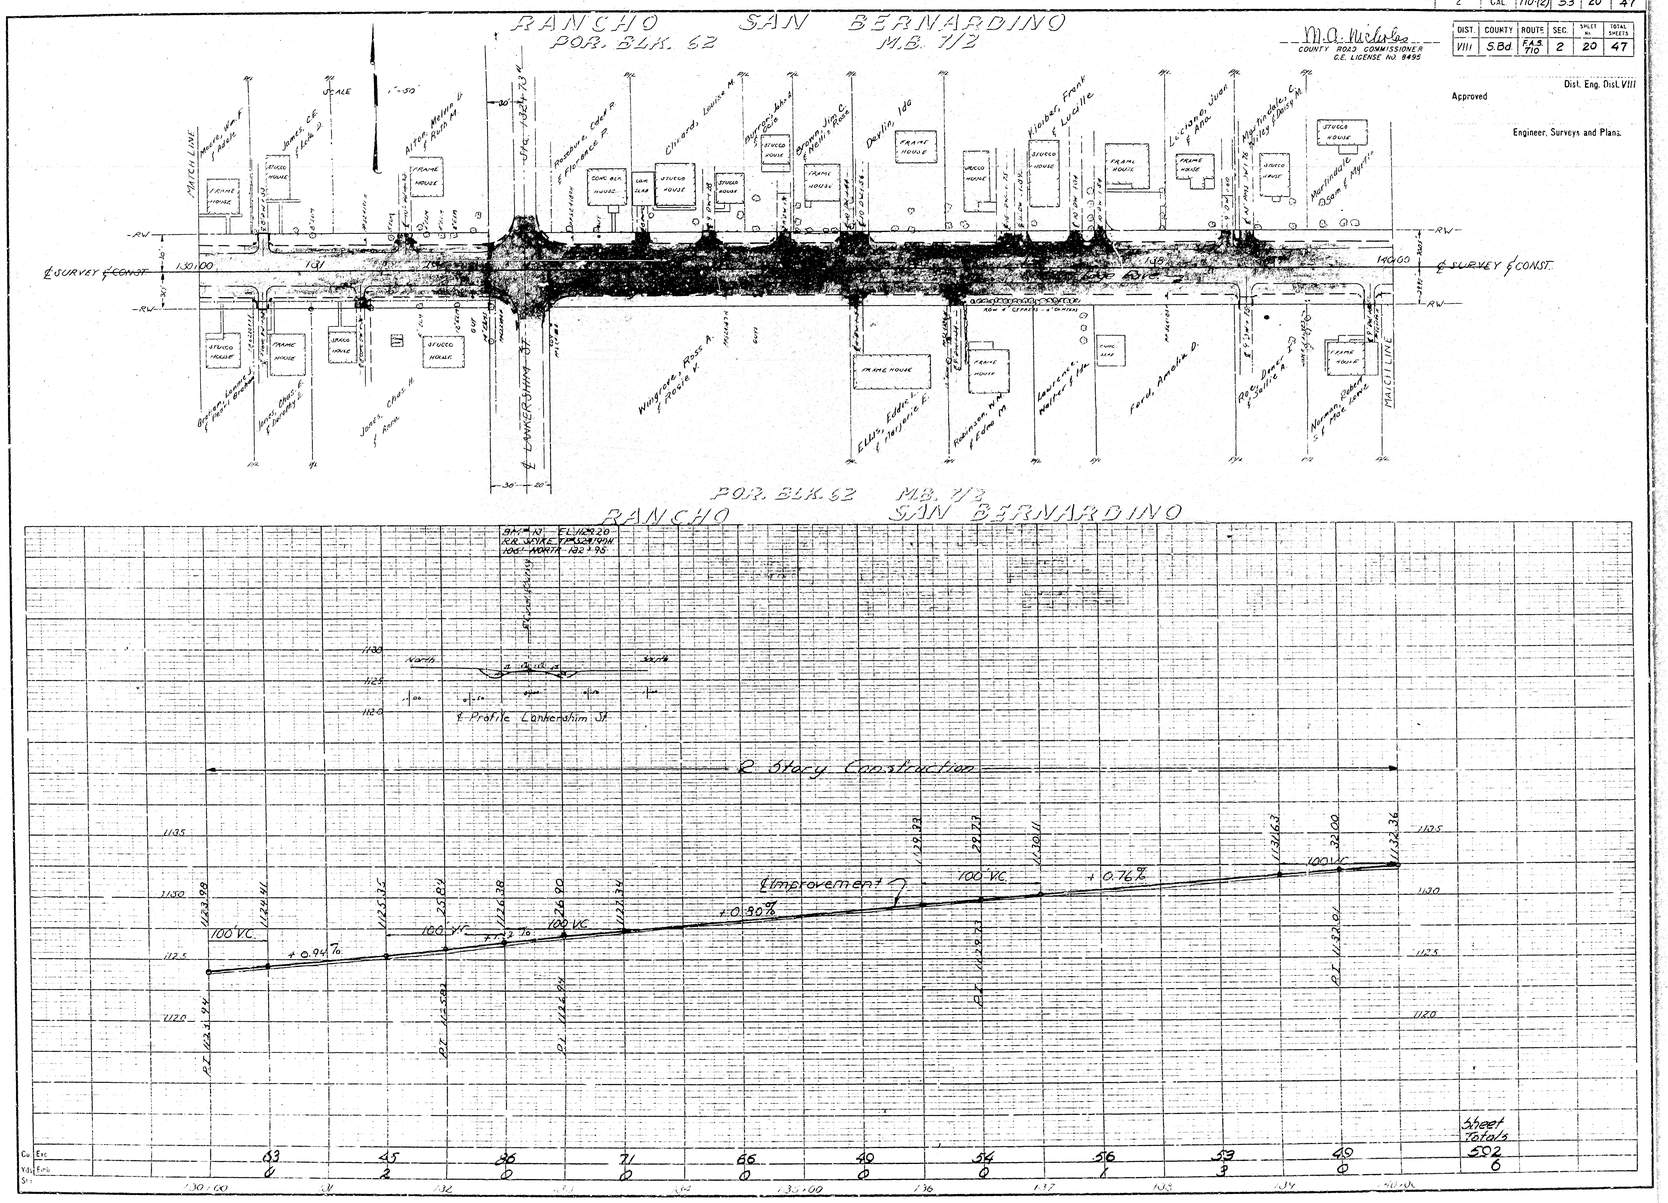

FED. ROAD DIST. NO.	STATE	FED. AID PROJ. NO.	FISCAL YEAR	SHEET NO.	TOTAL SHEETS
2	CAL.	710-(2)	53	20	47

DIST.	COUNTY	ROUTE	SEC.	SHEET NO.	TOTAL SHEETS
VIII	S.Bd	F.A.S. 710	2	20	47

M. A. Nichols
COUNTY ROAD COMMISSIONER
C.E. LICENSE NO 8495

Approved

Dist. Eng. Dist. VIII
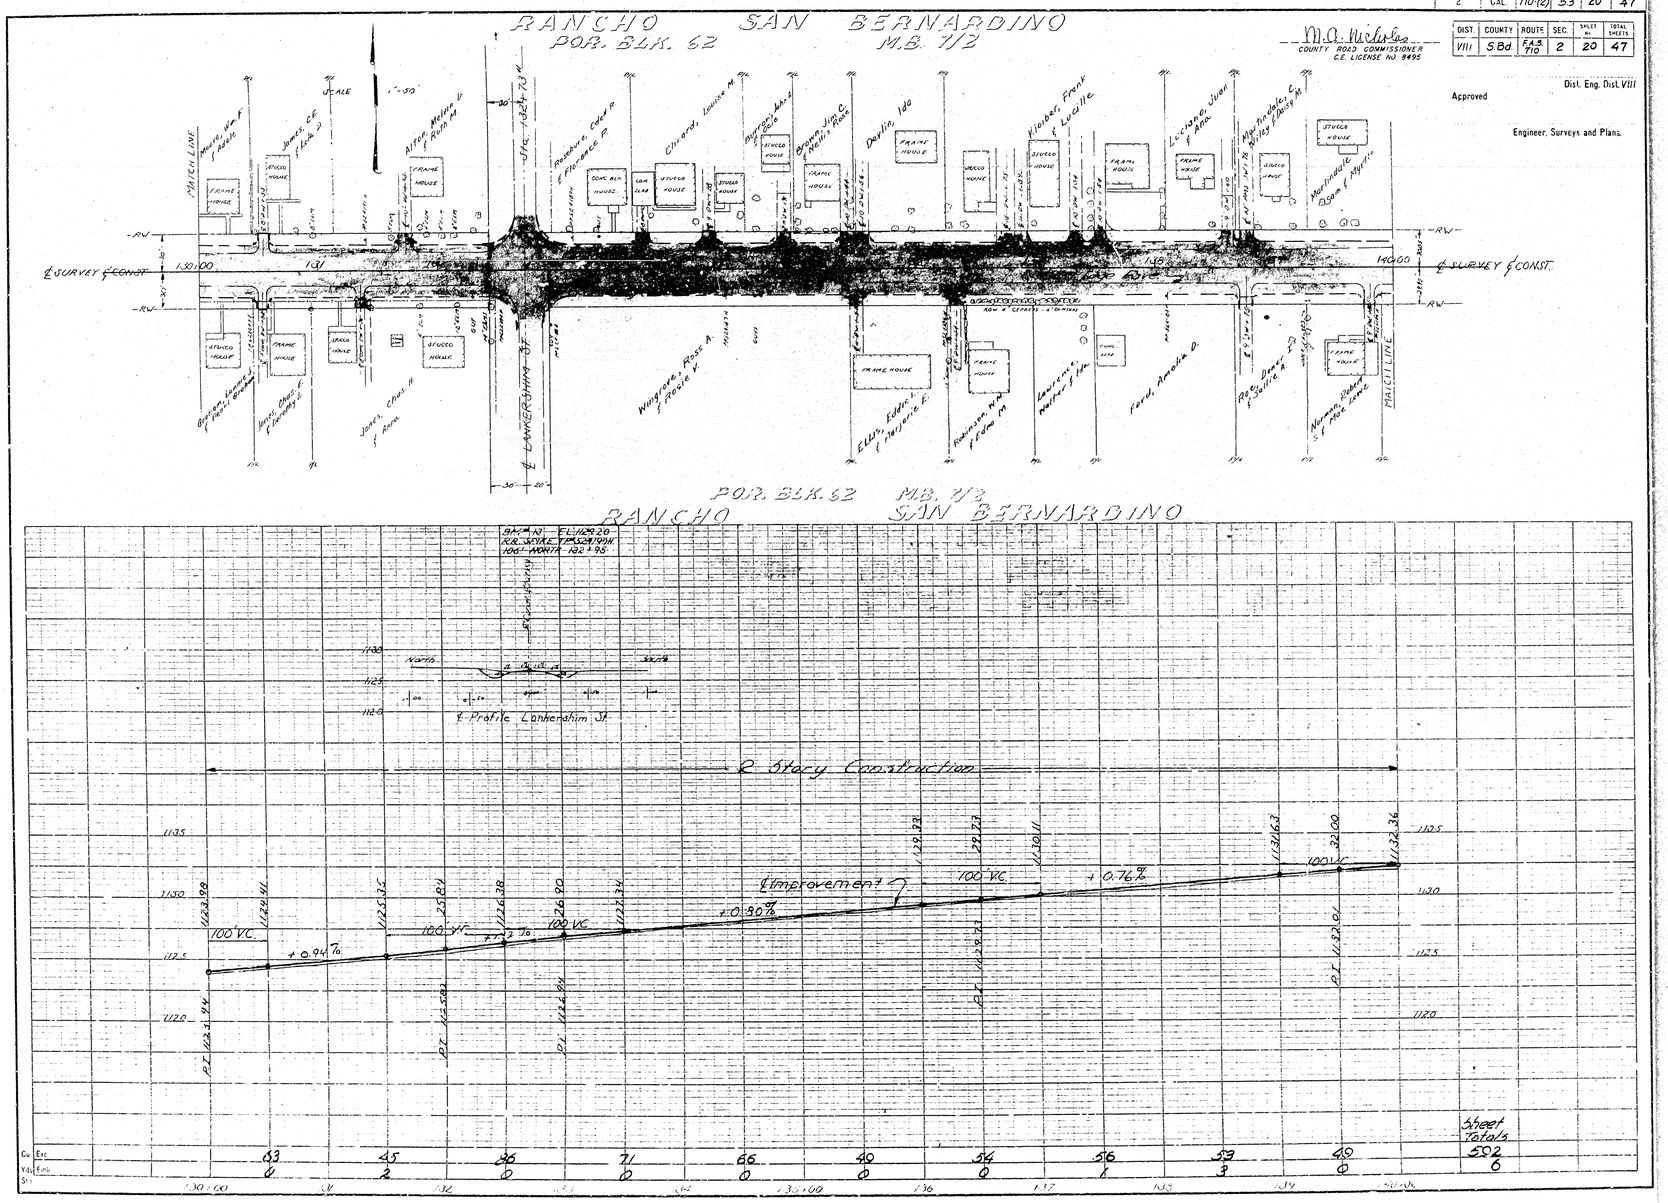
Engineer, Surveys and Plans.