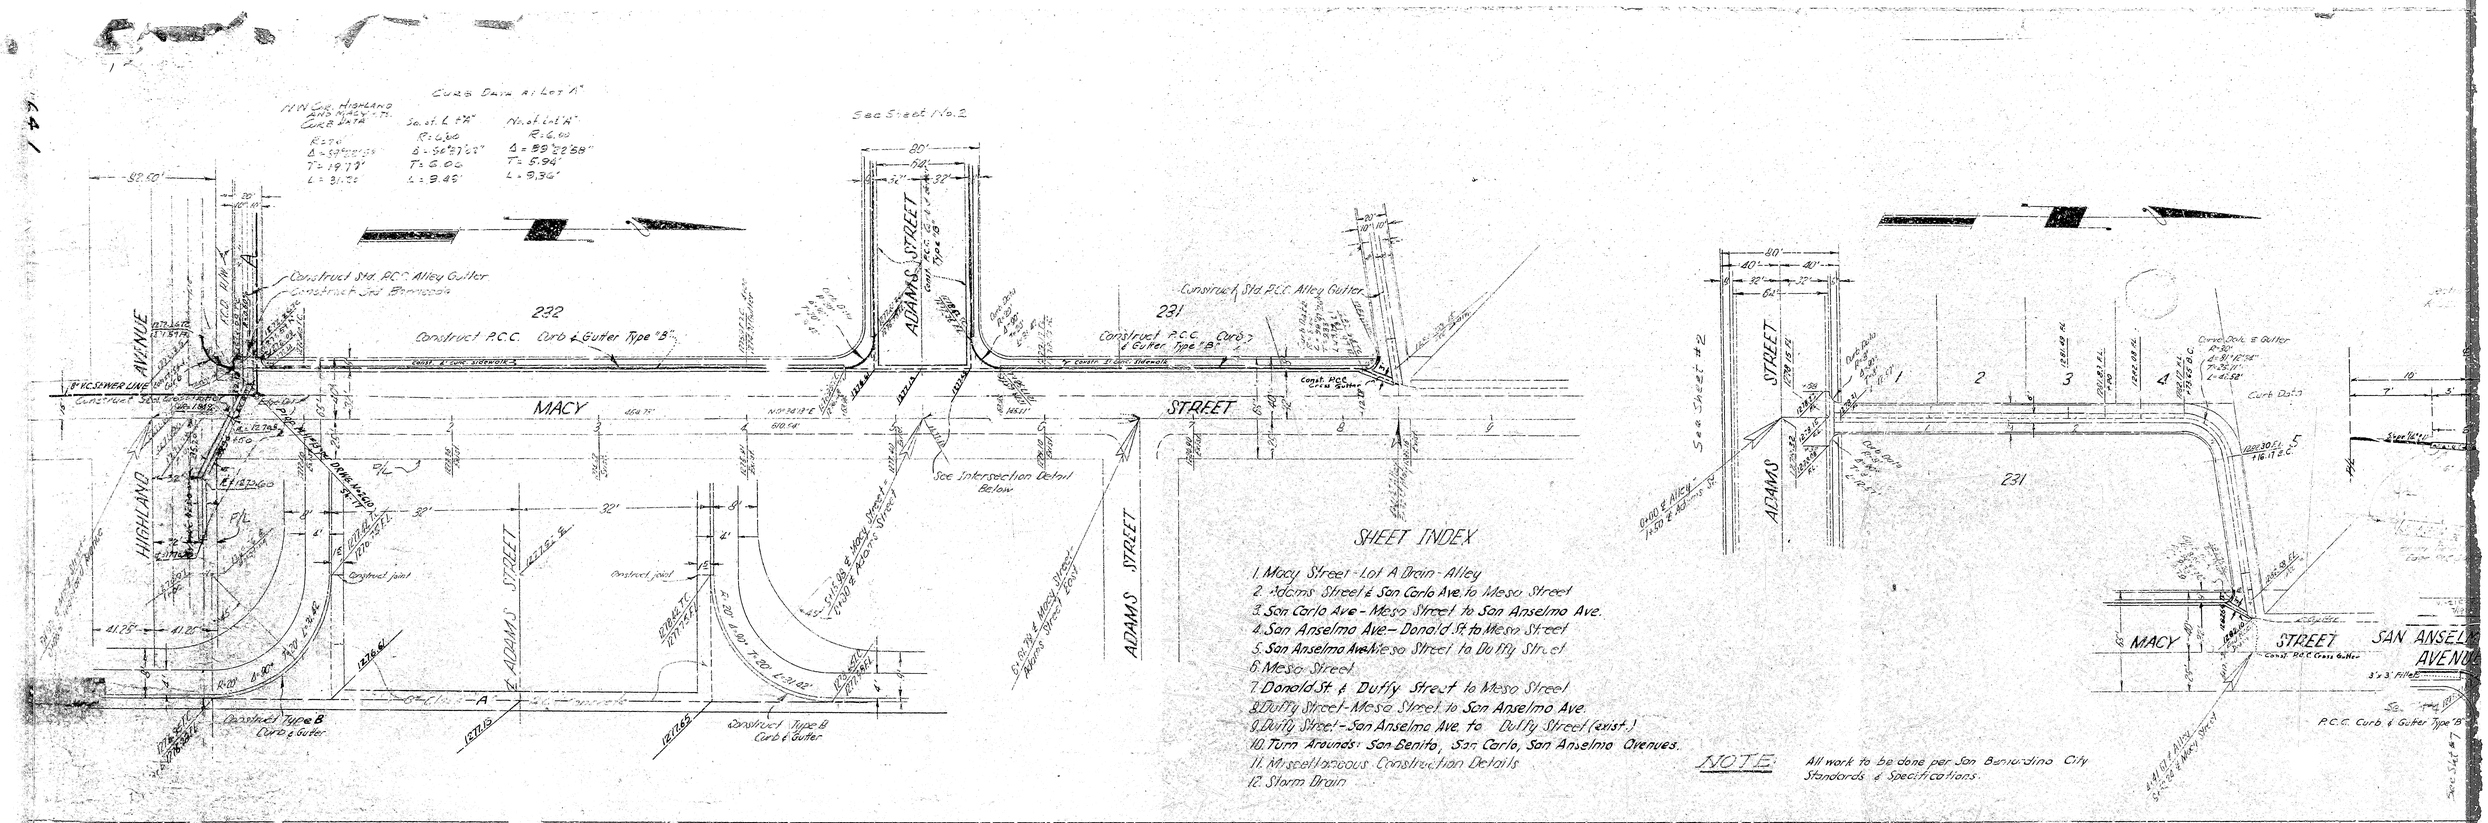
Curb Data At Lot "A"
See Sheet No. 2
Construct Std. P.C.C. Alley Gutter
Construct Std. Barricade
232
Construct P.C.C. Curb & Gutter Type "B"
231
HIGHLAND AVENUE
MACY STREET
ADAMS STREET
See Intersection Detail Below
Construct Type B Curb & Gutter
See Sheet #2
Curb Data
SAN ANSELMO AVENUE
P.C.C. Curb & Gutter Type "B"
SHEET INDEX
1. Macy Street - Lot A Drain - Alley
2. Adams Street & San Carlo Ave. to Mesa Street
3. San Carlo Ave - Mesa Street to San Anselmo Ave.
4. San Anselmo Ave - Donald St. to Mesa Street
5. San Anselmo Ave. Mesa Street to Duffy Street
6. Mesa Street
7. Donald St. & Duffy Street to Mesa Street
8. Duffy Street - Mesa Street to San Anselmo Ave.
9. Duffy Street - San Anselmo Ave. to Duffy Street (exist.)
10. Turn Arounds: San Benito, San Carlo, San Anselmo Avenues.
11. Miscellaneous Construction Details
12. Storm Drain
NOTE: All work to be done per San Bernardino City Standards & Specifications.

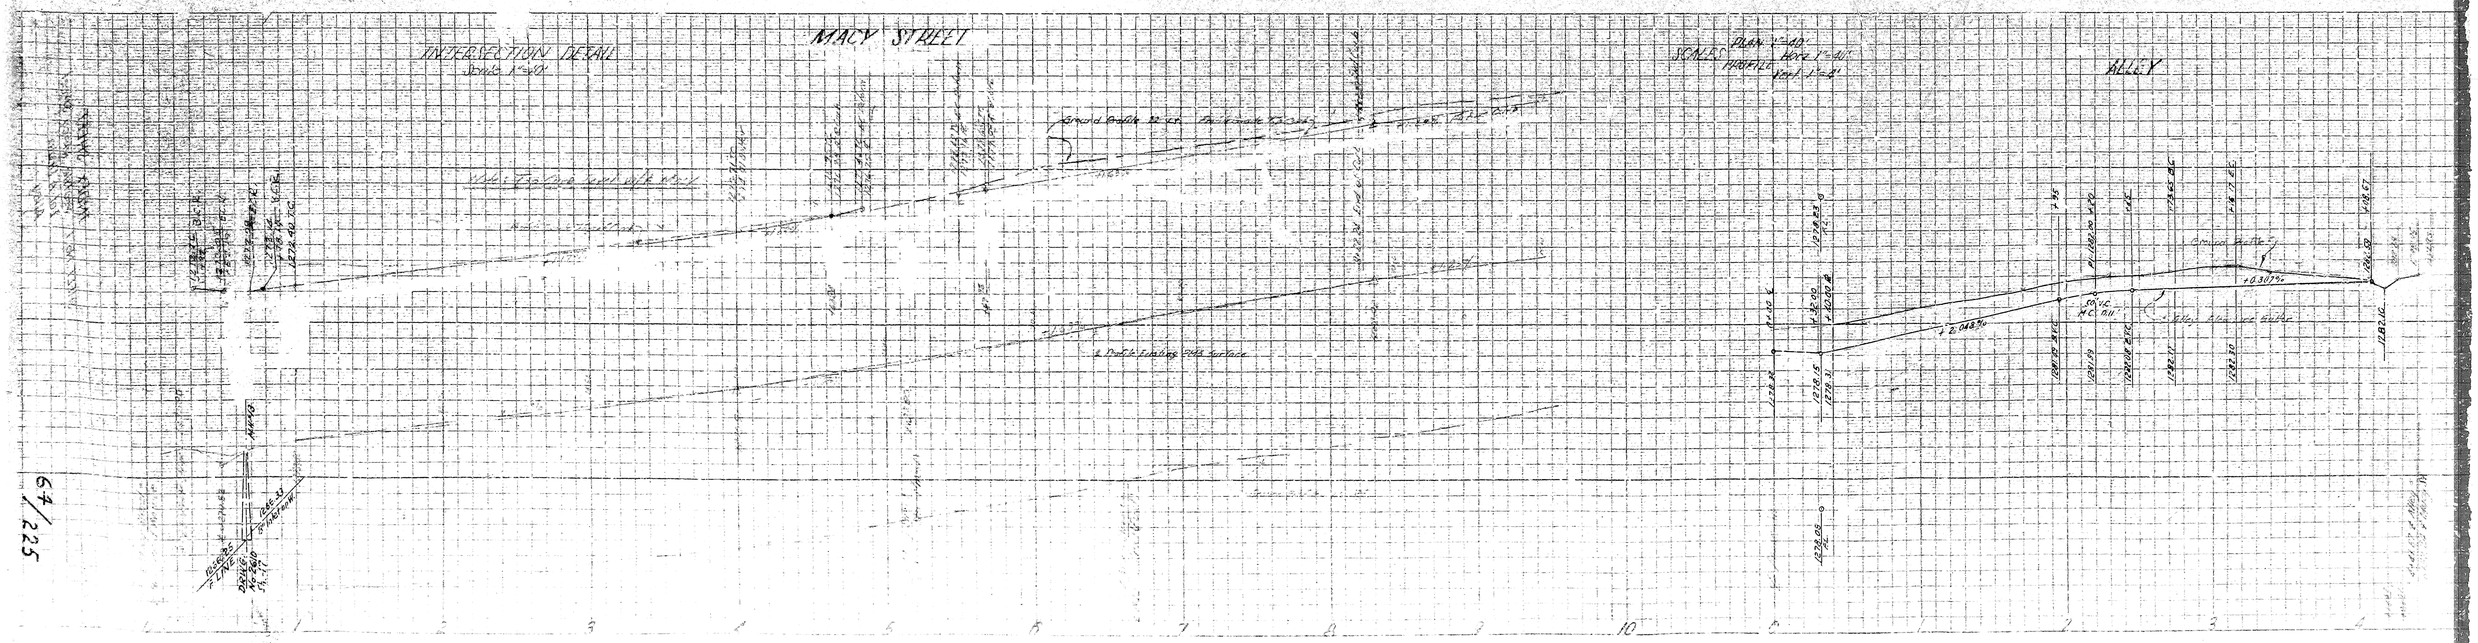
MACY STREET
INTERSECTION DETAIL
Scale 1"=10'
SCALES
PLAN 1"=40'
PROFILE Horz. 1"=40'
Vert. 1"=8'
ALLEY

64/225

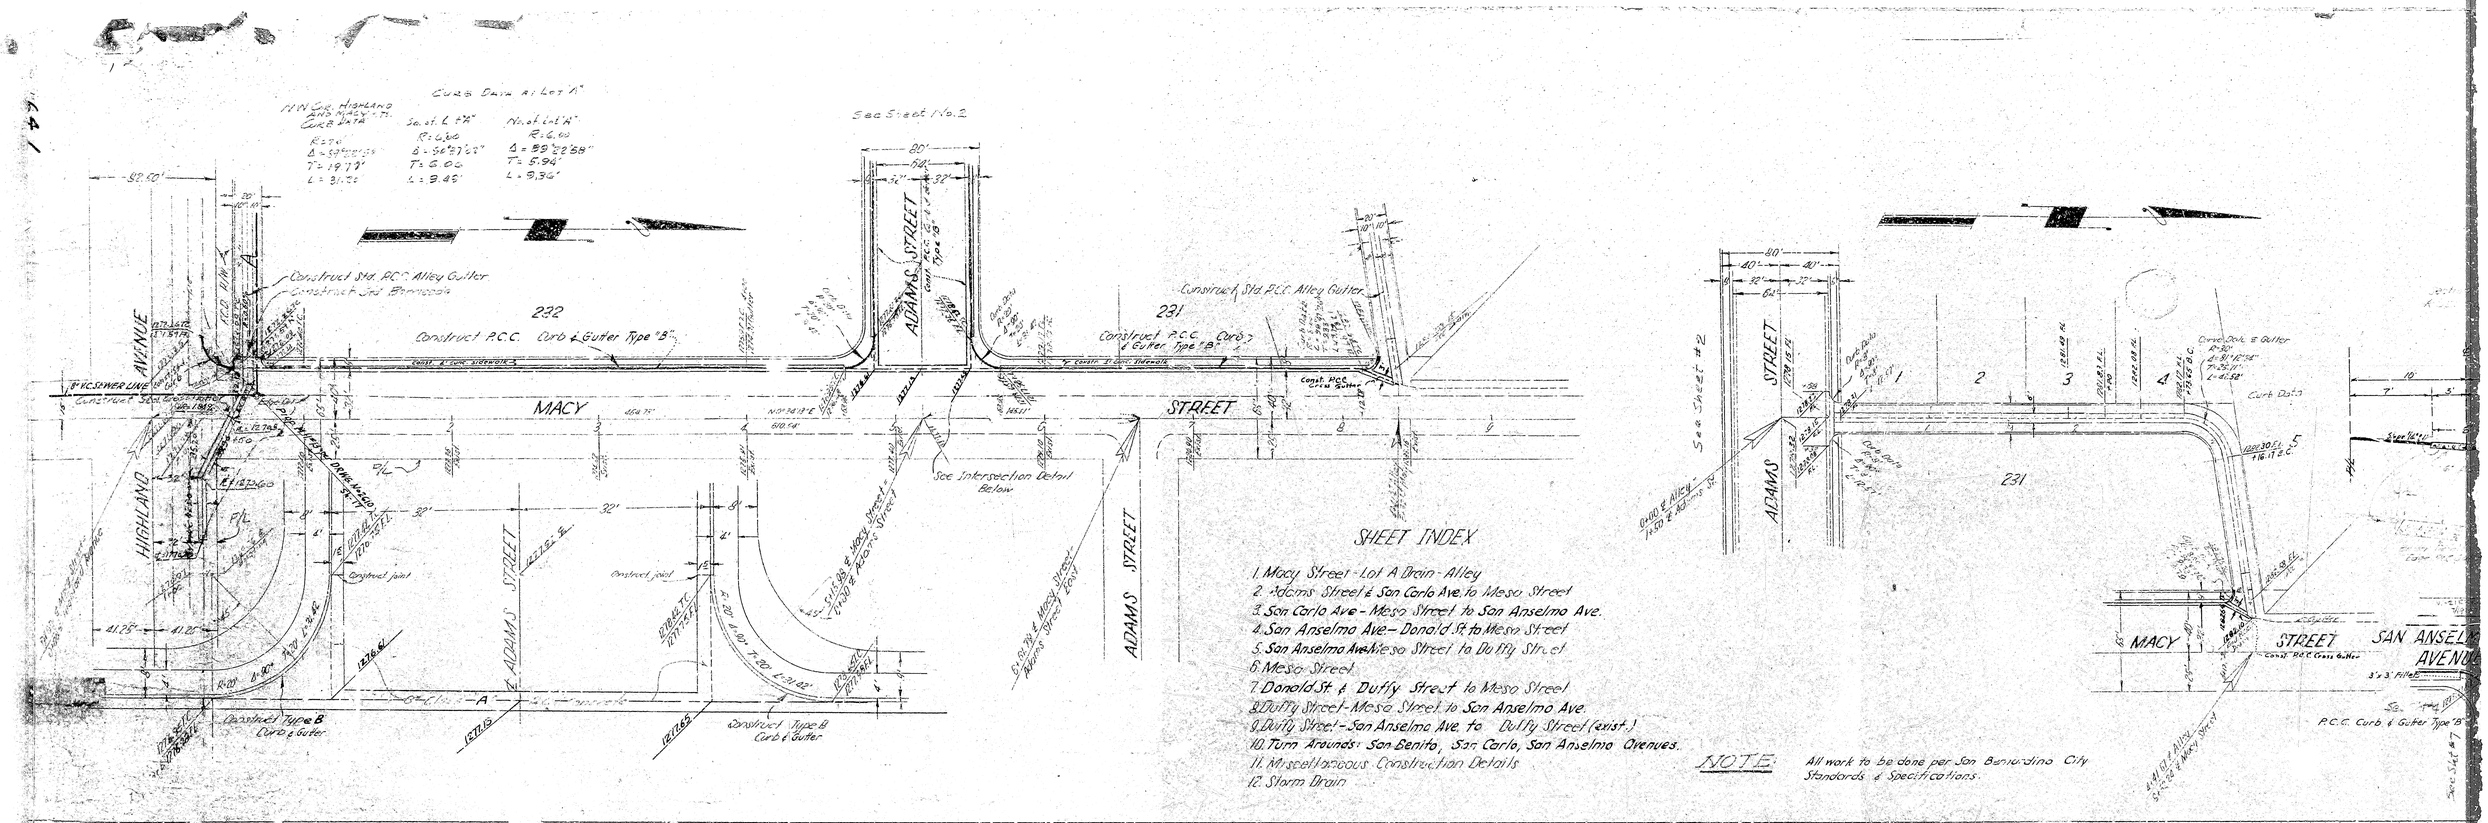
Curb Data At Lot "A"
See Sheet No. 2
Construct Std. P.C.C. Alley Gutter
Construct Std. Barricade
232
Construct P.C.C. Curb & Gutter Type "B"
231
HIGHLAND AVENUE
MACY STREET
ADAMS STREET
See Intersection Detail Below
Construct Type B Curb & Gutter
See Sheet #2
Curb Data
SAN ANSELMO AVENUE
P.C.C. Curb & Gutter Type "B"
SHEET INDEX
1. Macy Street - Lot A Drain - Alley
2. Adams Street & San Carlo Ave. to Mesa Street
3. San Carlo Ave - Mesa Street to San Anselmo Ave.
4. San Anselmo Ave - Donald St. to Mesa Street
5. San Anselmo Ave. Mesa Street to Duffy Street
6. Mesa Street
7. Donald St. & Duffy Street to Mesa Street
8. Duffy Street - Mesa Street to San Anselmo Ave.
9. Duffy Street - San Anselmo Ave. to Duffy Street (exist.)
10. Turn Arounds: San Benito, San Carlo, San Anselmo Avenues.
11. Miscellaneous Construction Details
12. Storm Drain
NOTE: All work to be done per San Bernardino City Standards & Specifications.

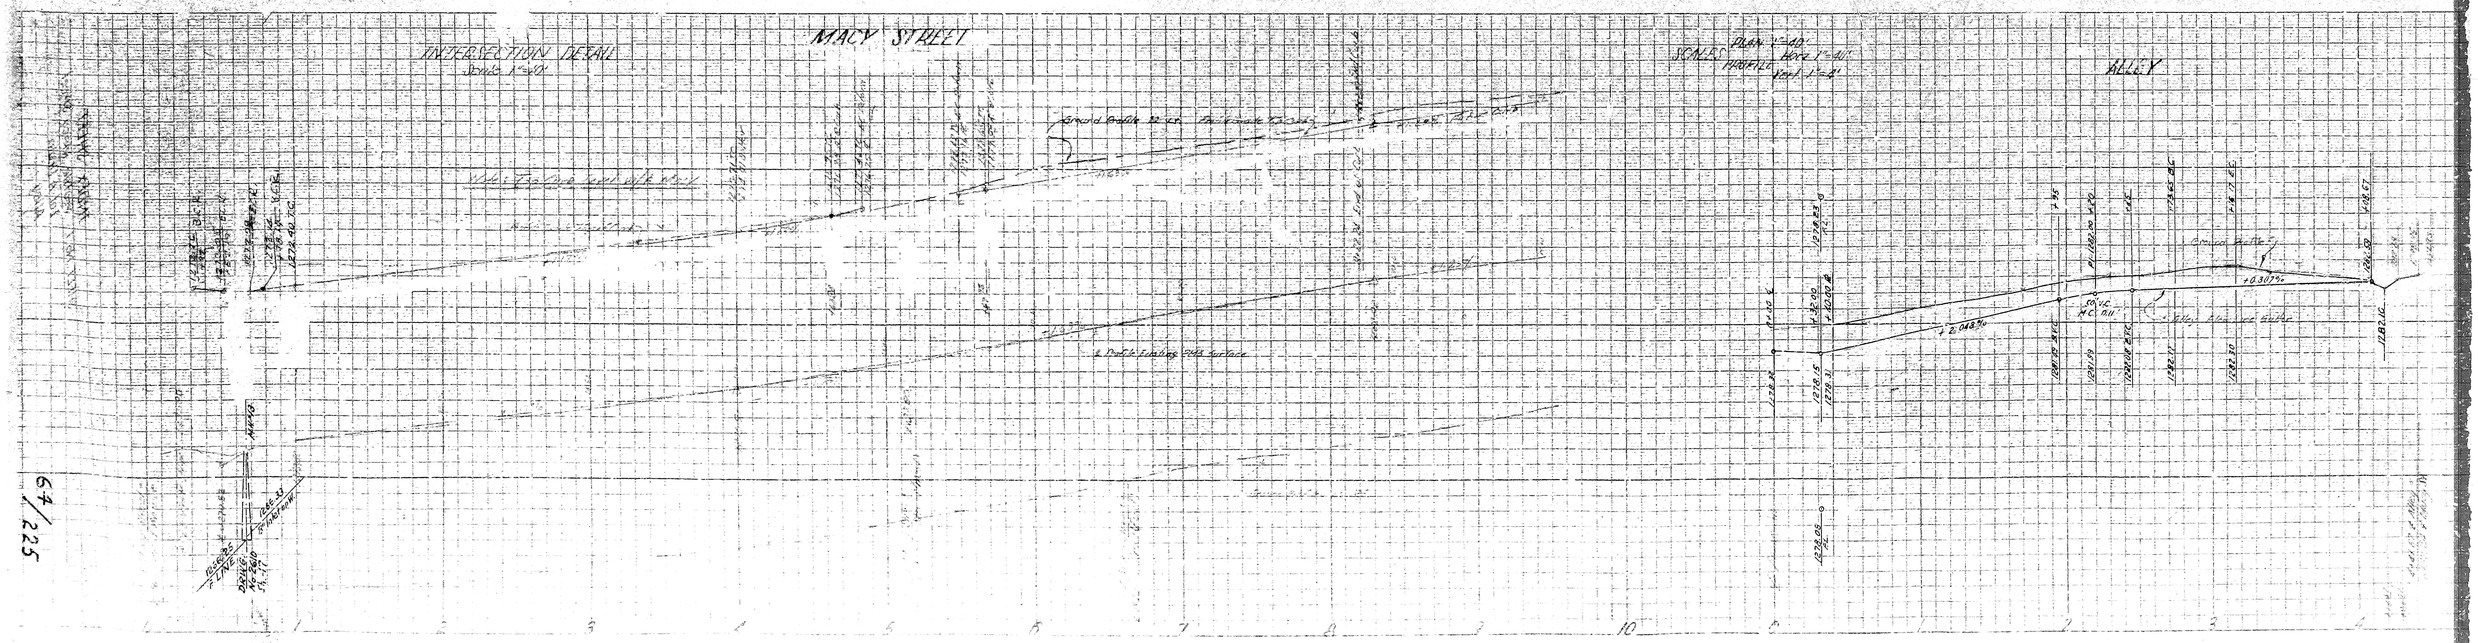
MACY STREET
INTERSECTION DETAIL
Scale 1"=10'
SCALES
PLAN 1"=40'
PROFILE Horz. 1"=40'
Vert. 1"=8'
ALLEY

64/225