DIST.	COUNTY	ROUTE	SEC.	SHEET No.	TOTAL SHEETS
2	Cal	710(2)	53	23	47

DIST.	COUNTY	ROUTE	SEC.	SHEET No.	TOTAL SHEETS
VIII	S.Bd	FAS 710	2	23	47

M.A. Nicholas
COUNTY ROAD COMMISSIONER
CE LICENSE NO 8495

Dist. Eng. Dist. VIII

Approved

Engineer, Surveys and Plans.

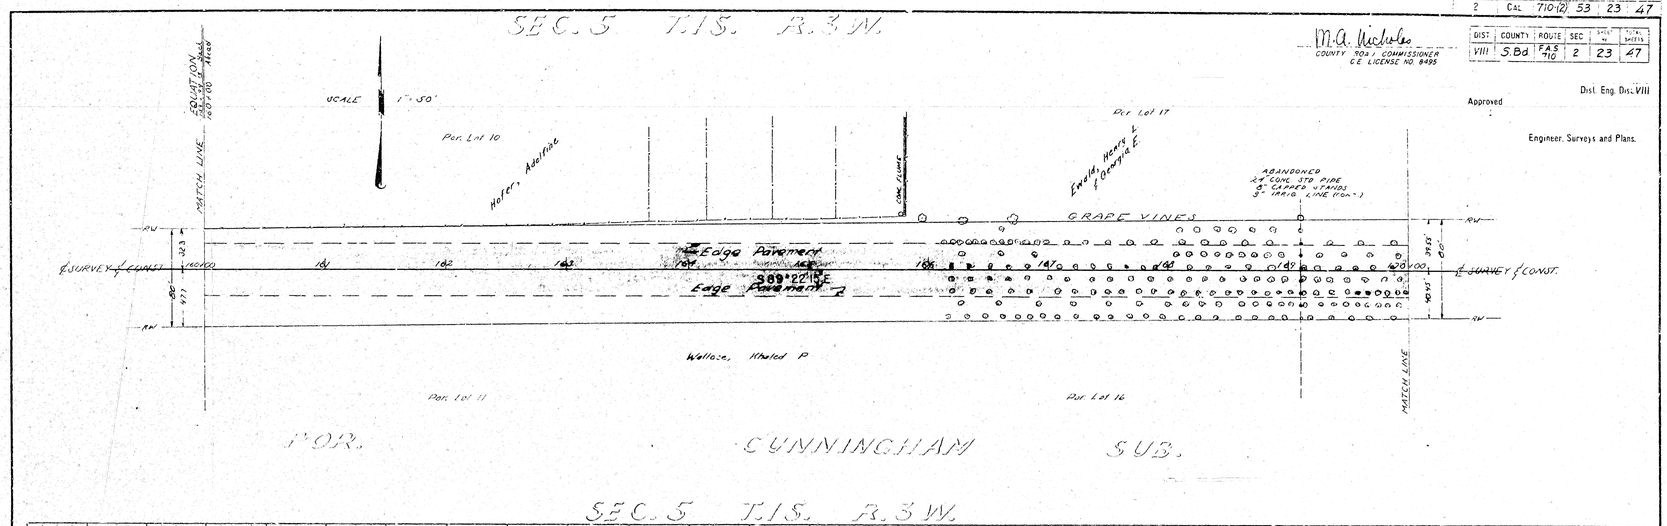

DIST.	COUNTY	ROUTE	SEC.	SHEET No.	TOTAL SHEETS
2	Cal	710(2)	53	23	47

DIST.	COUNTY	ROUTE	SEC.	SHEET No.	TOTAL SHEETS
VIII	S.Bd	FAS 710	2	23	47

M.A. Nicholas
COUNTY ROAD COMMISSIONER
CE LICENSE NO 8495

Dist. Eng. Dist. VIII

Approved
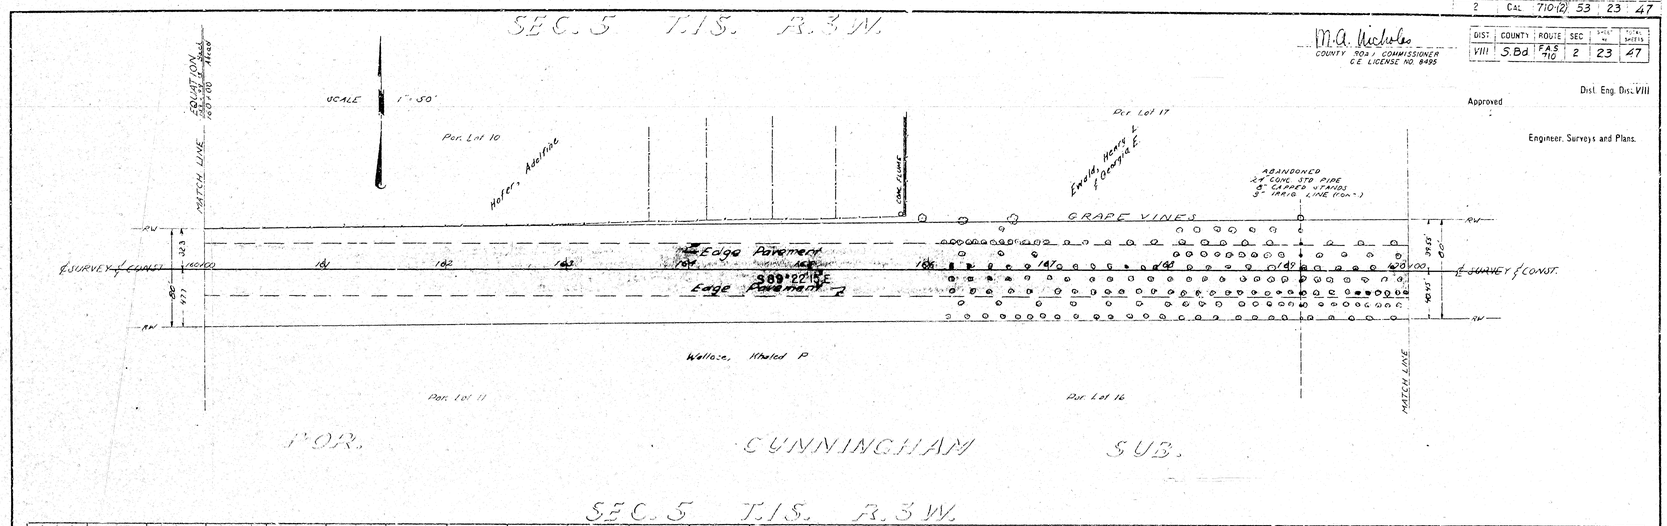
Engineer, Surveys and Plans.