FED. ROAD DIST. NO.	STATE	FED. AID PROJ. NO.	FISCAL YEAR	SHEET NO.	TOTAL SHEETS
2	CAL.	710-(2)	53	24	47

DIST.	COUNTY	ROUTE	SEC.	SHEET NO.	TOTAL SHEETS
VIII	S.Bd.	F.A.S. 710	2	24	47

M. A. Nichols
COUNTY ROAD COMMISSIONER
C.E. LICENSE NO. 8450

Dist. Eng. Dist. VIII

Approved
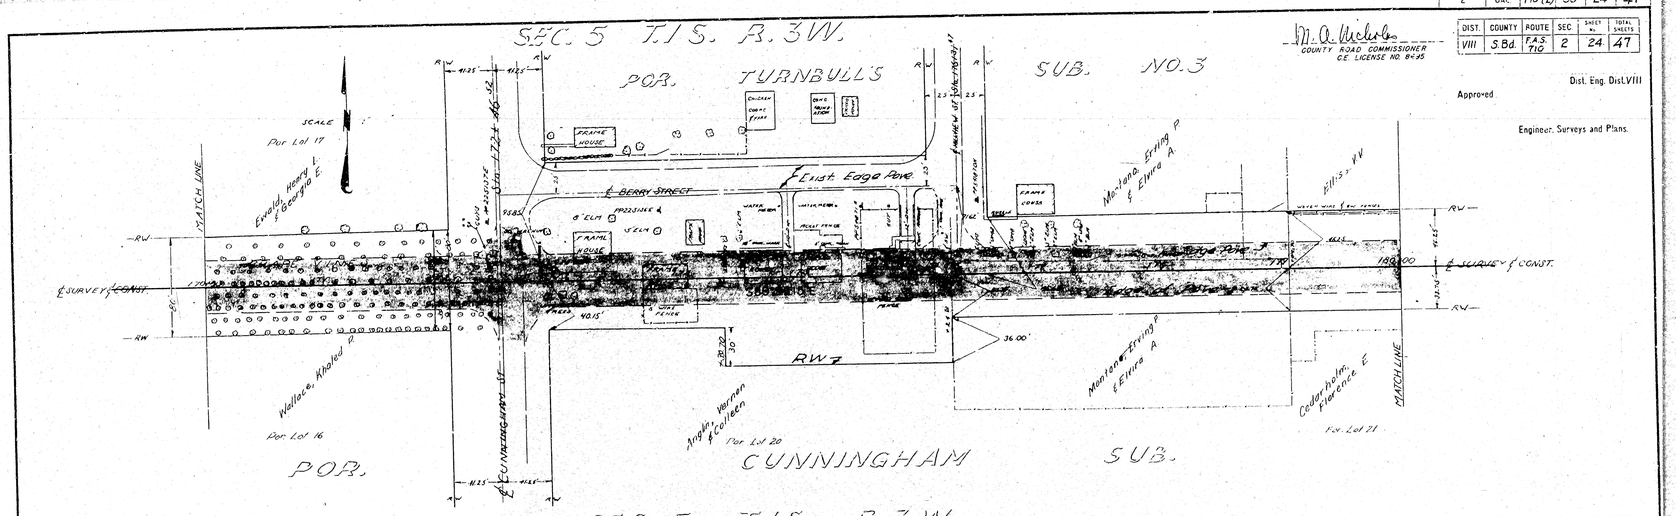
Engineer, Surveys and Plans.